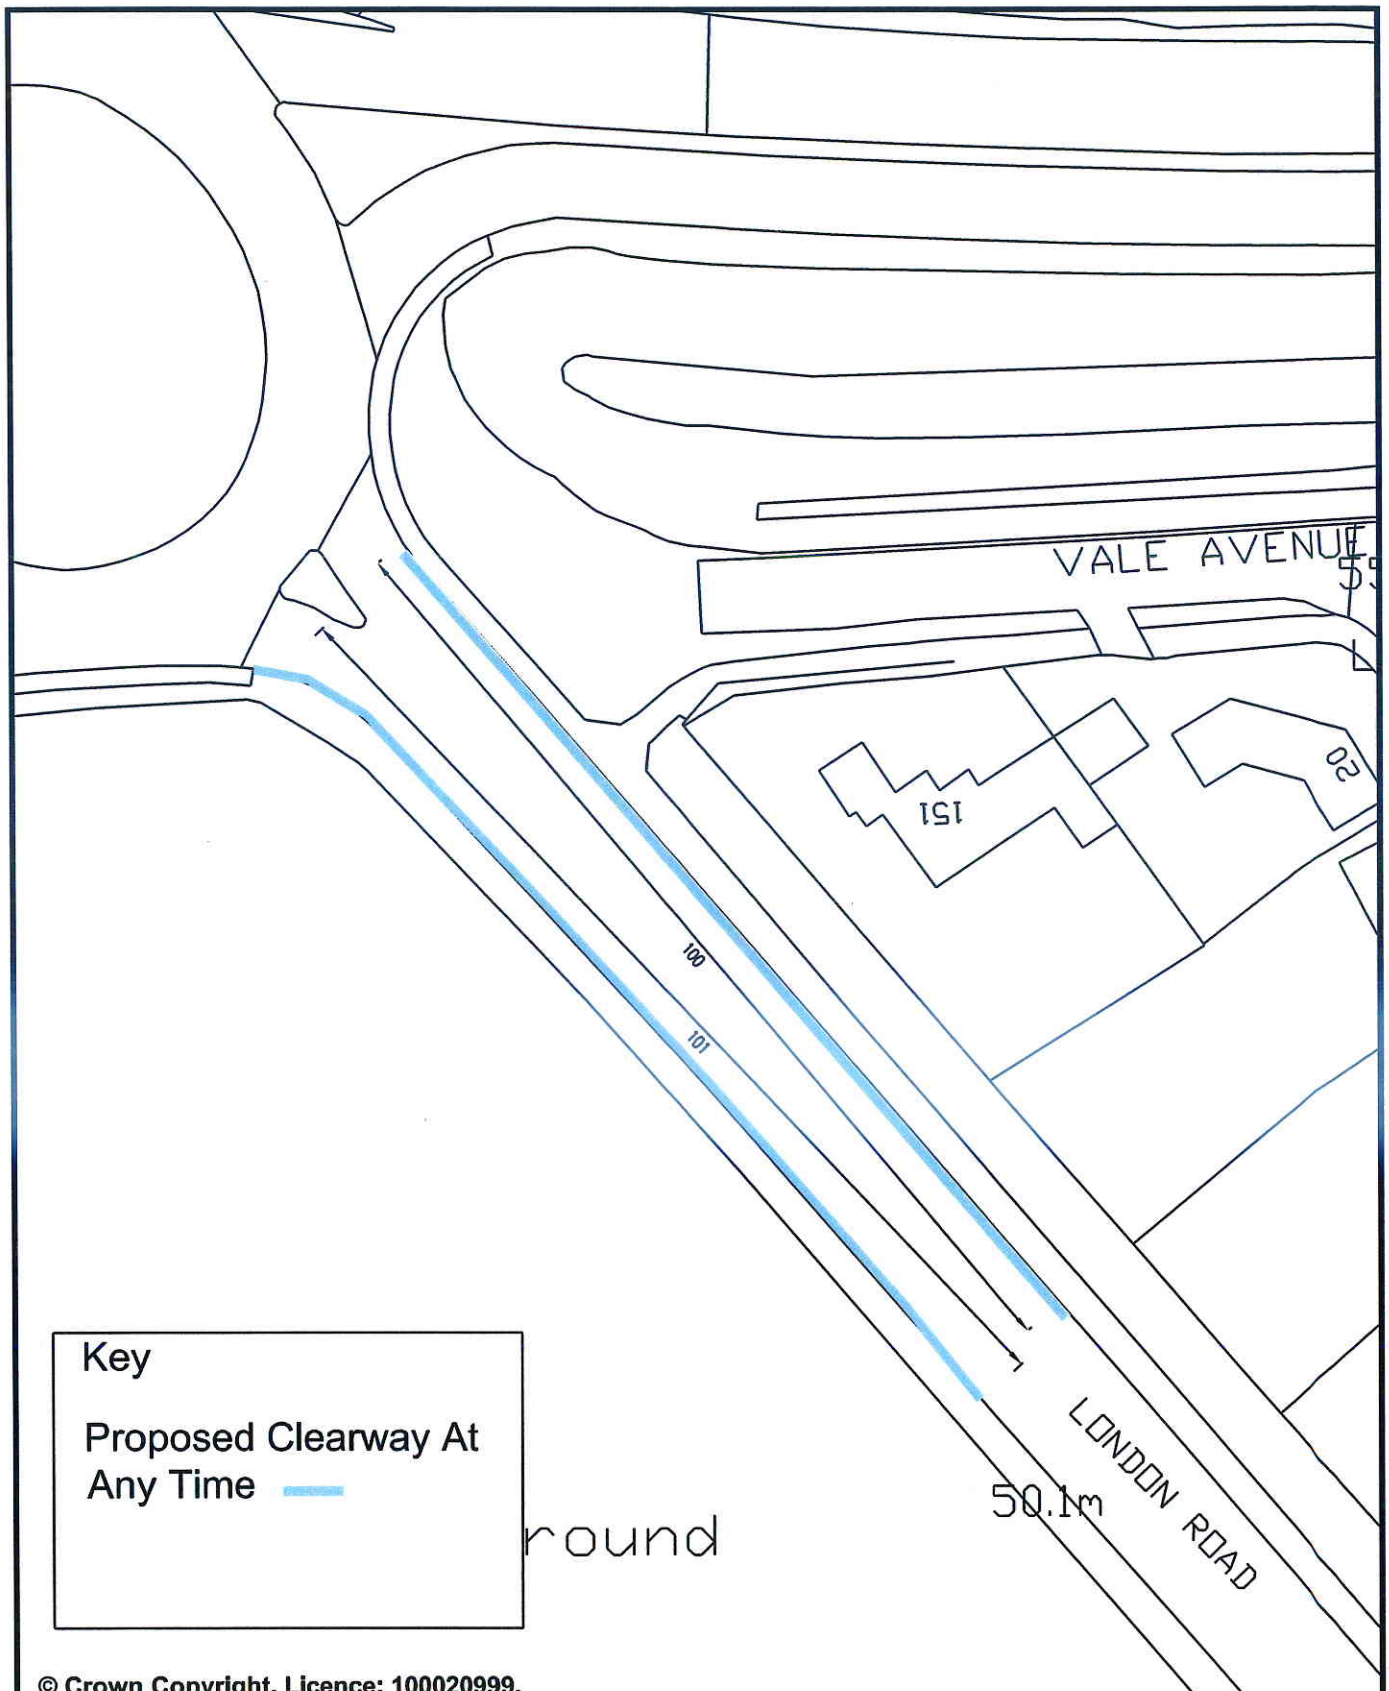

Key

Proposed Clearway At Any Time

© Crown Copyright. Licence: 100020999.
Brighton & Hove City Council, 2012.

	CITY INFRASTRUCTURE	PARKING INFRASTRUCTURE
Address: London Road, Patcham, Brighton	Scale : N.T.S.	Brighton & Hove
	Date : Oct 2013	
Reason: To Prevent obstruction to roundabout	Drawn : D.A.	
	Drawing Number : B&H_CW-01-PA	

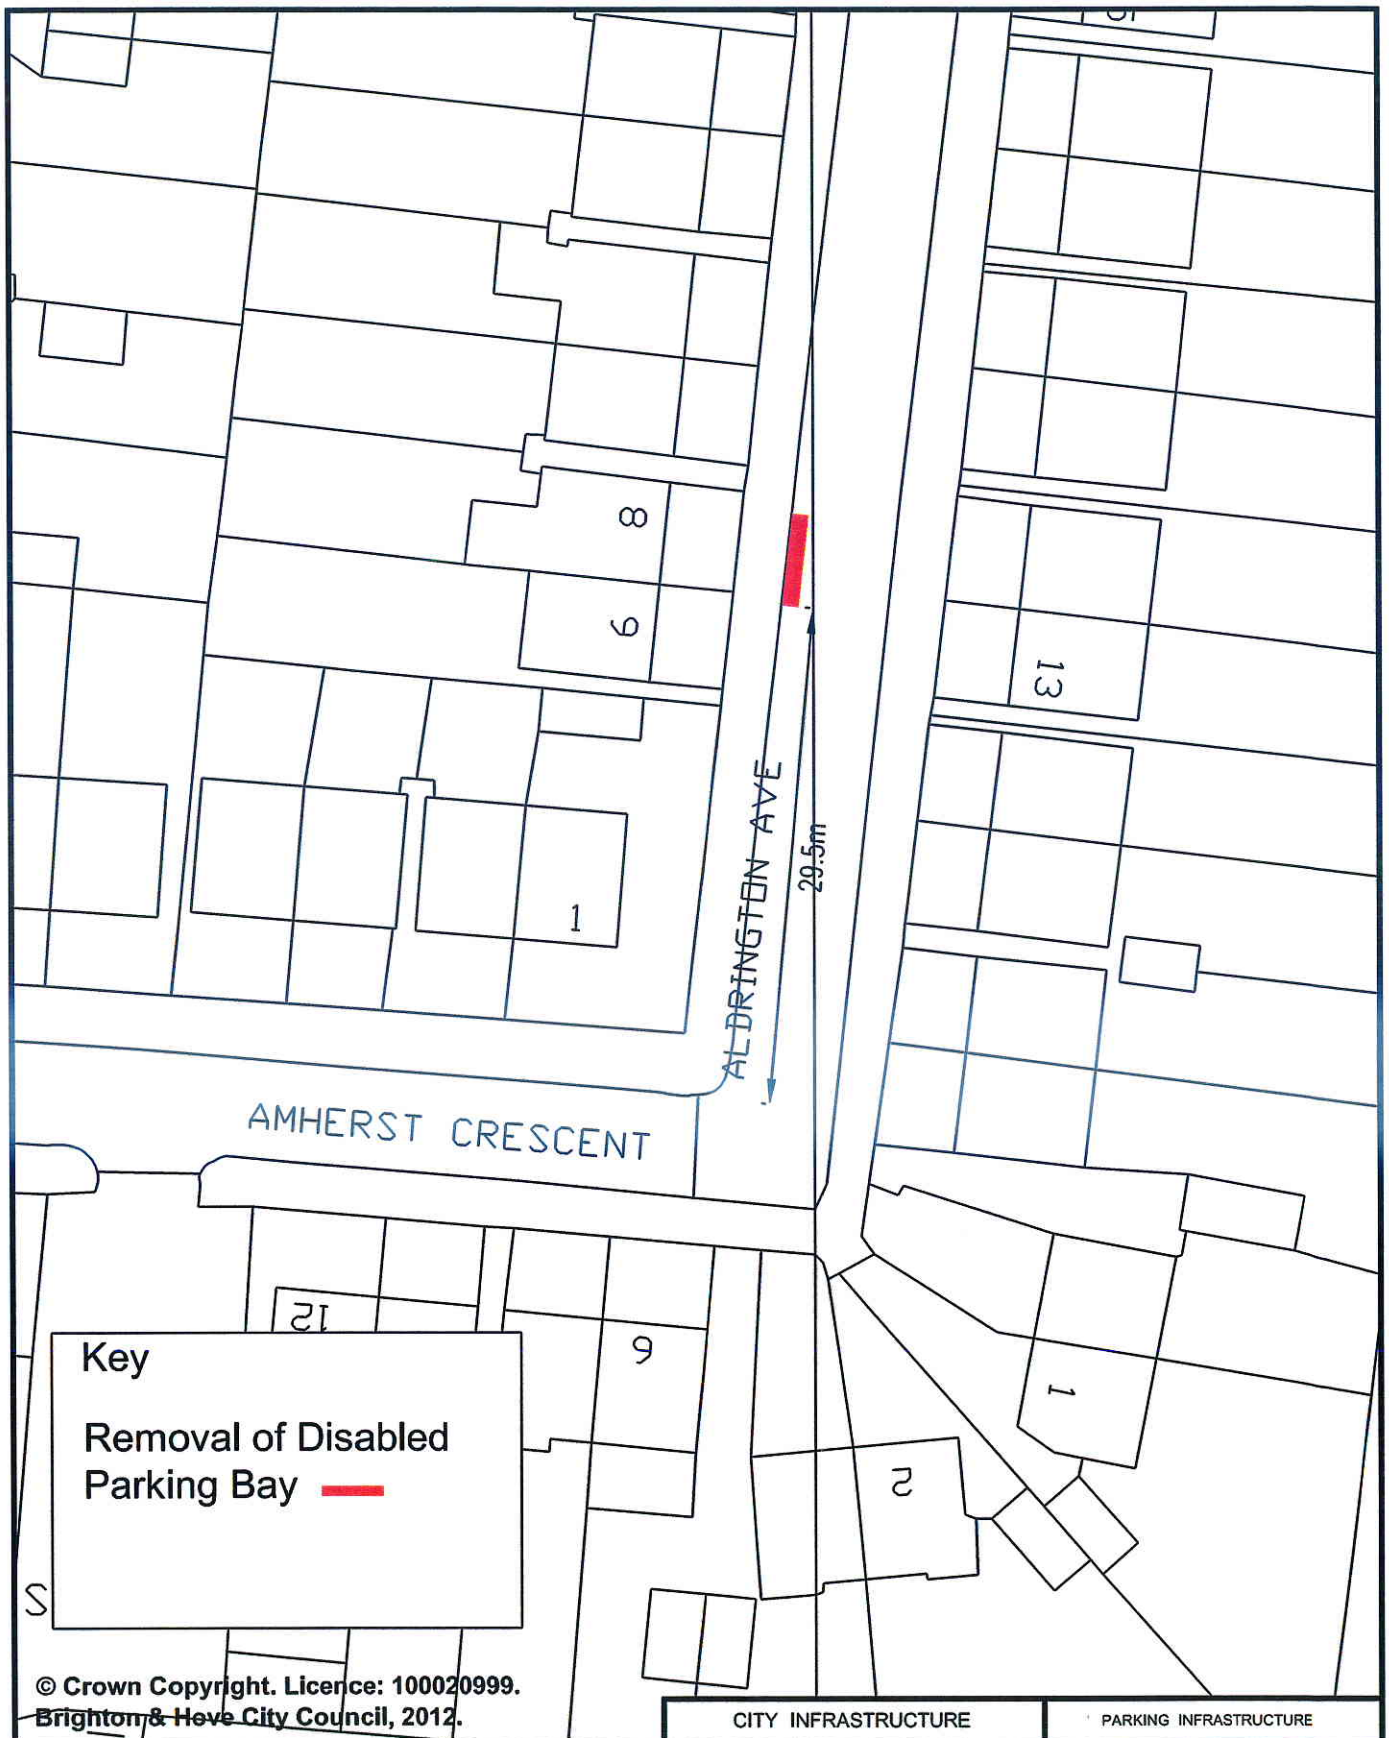

© Crown Copyright. Licence: 100020999. Brighton & Hove City Council, 2012.

CITY INFRASTRUCTURE	PARKING INFRASTRUCTURE
Address: 8 Aldrington Avenue, Hove	Scale : N.T.S.
	Date : Sept 2013
Reason: Bay being removed as no longer required	Drawn : DLA
	Drawing Number : B&H_DPB-01-HP

Brighton & Hove

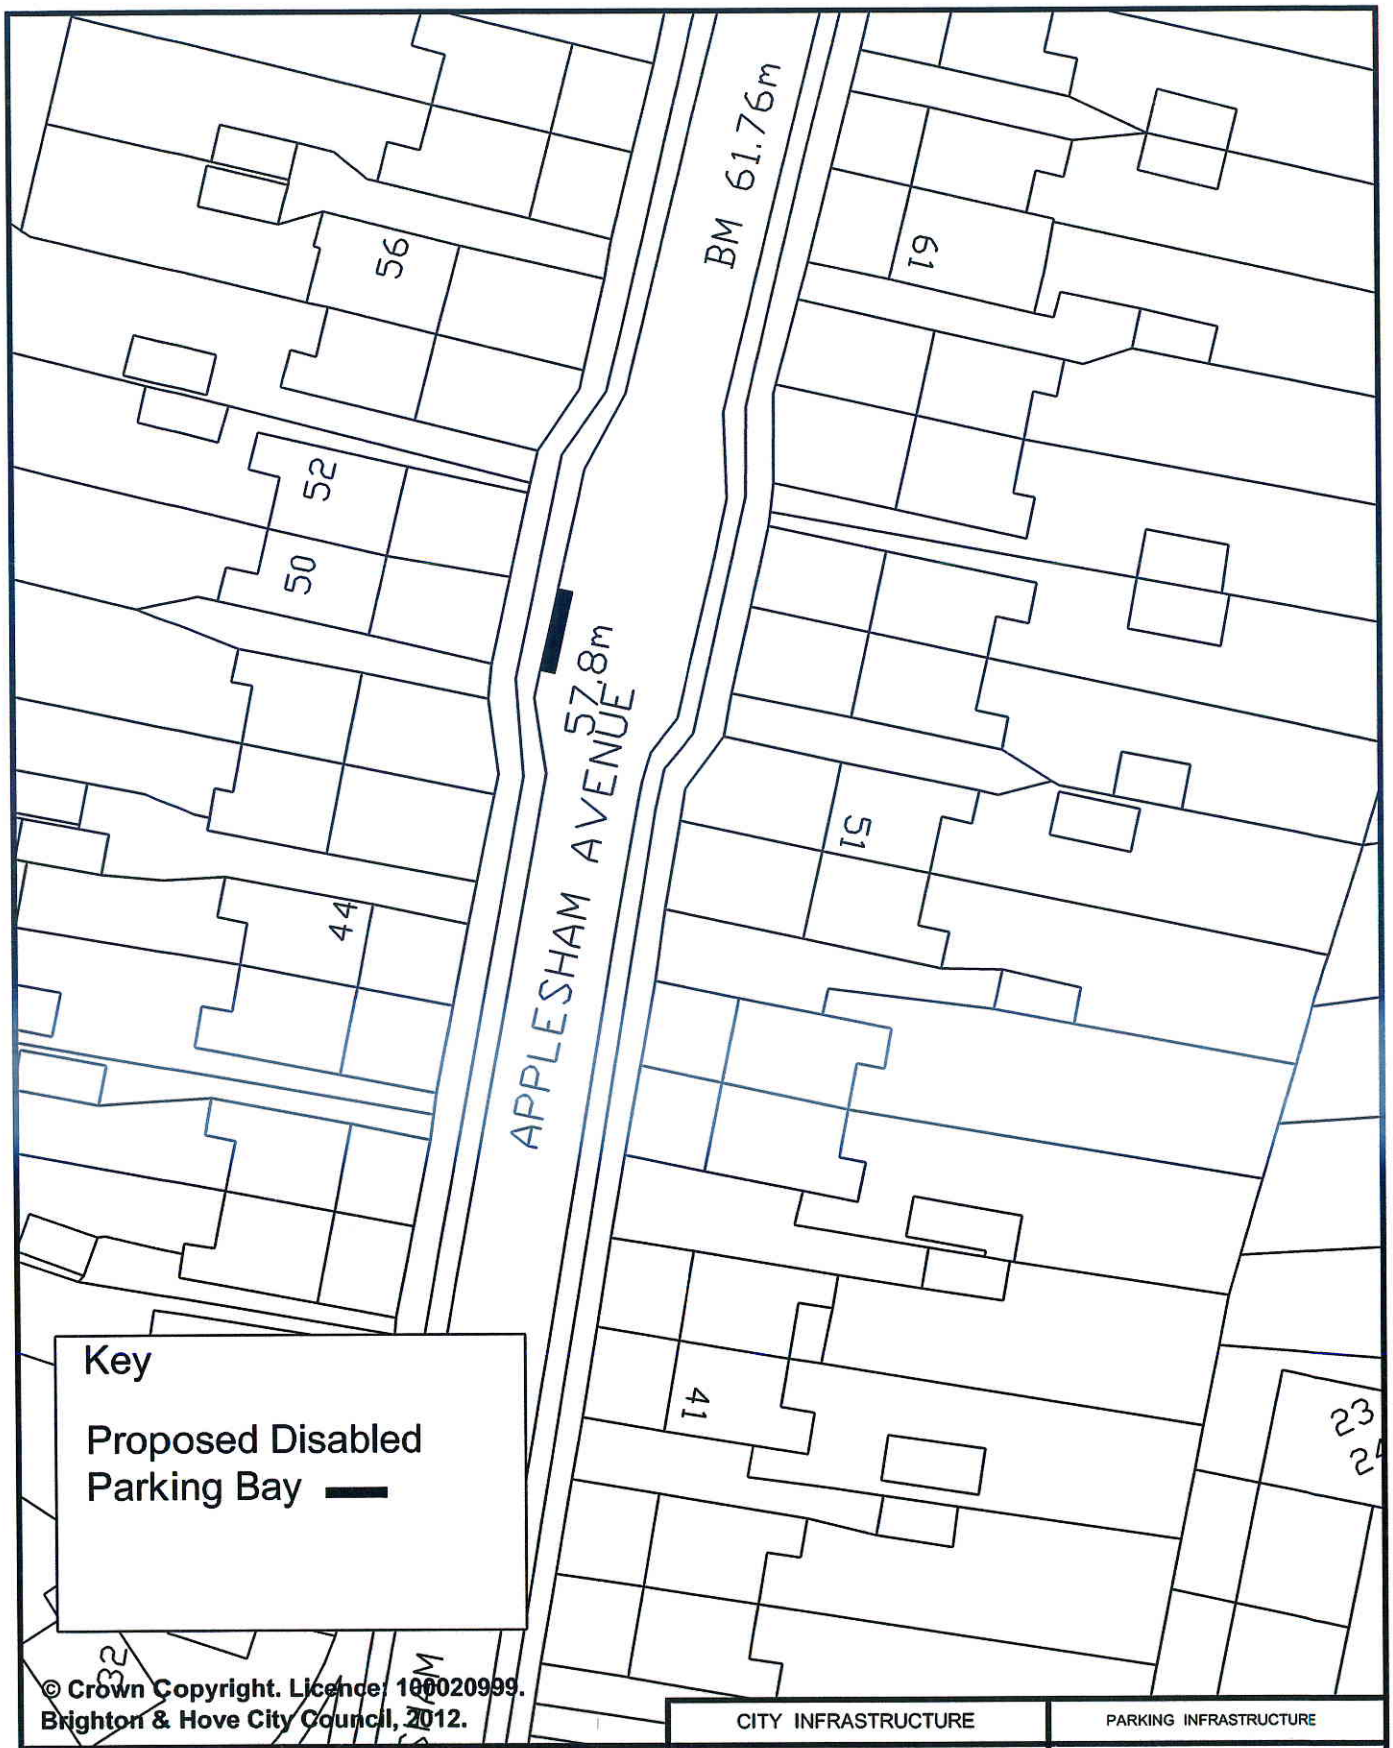

© Crown Copyright. Licence: 100020999. Brighton & Hove City Council, 2012.

CITY INFRASTRUCTURE	PARKING INFRASTRUCTURE
Address: 50 Applesham Avenue, Hove	Scale : N.T.S.
	Date : Oct 2013
Reason: To provide a bay for a resident in the vicinity	Drawn : D.A.
	Drawing Number : B&H_DPB-04-HK

Brighton & Hove

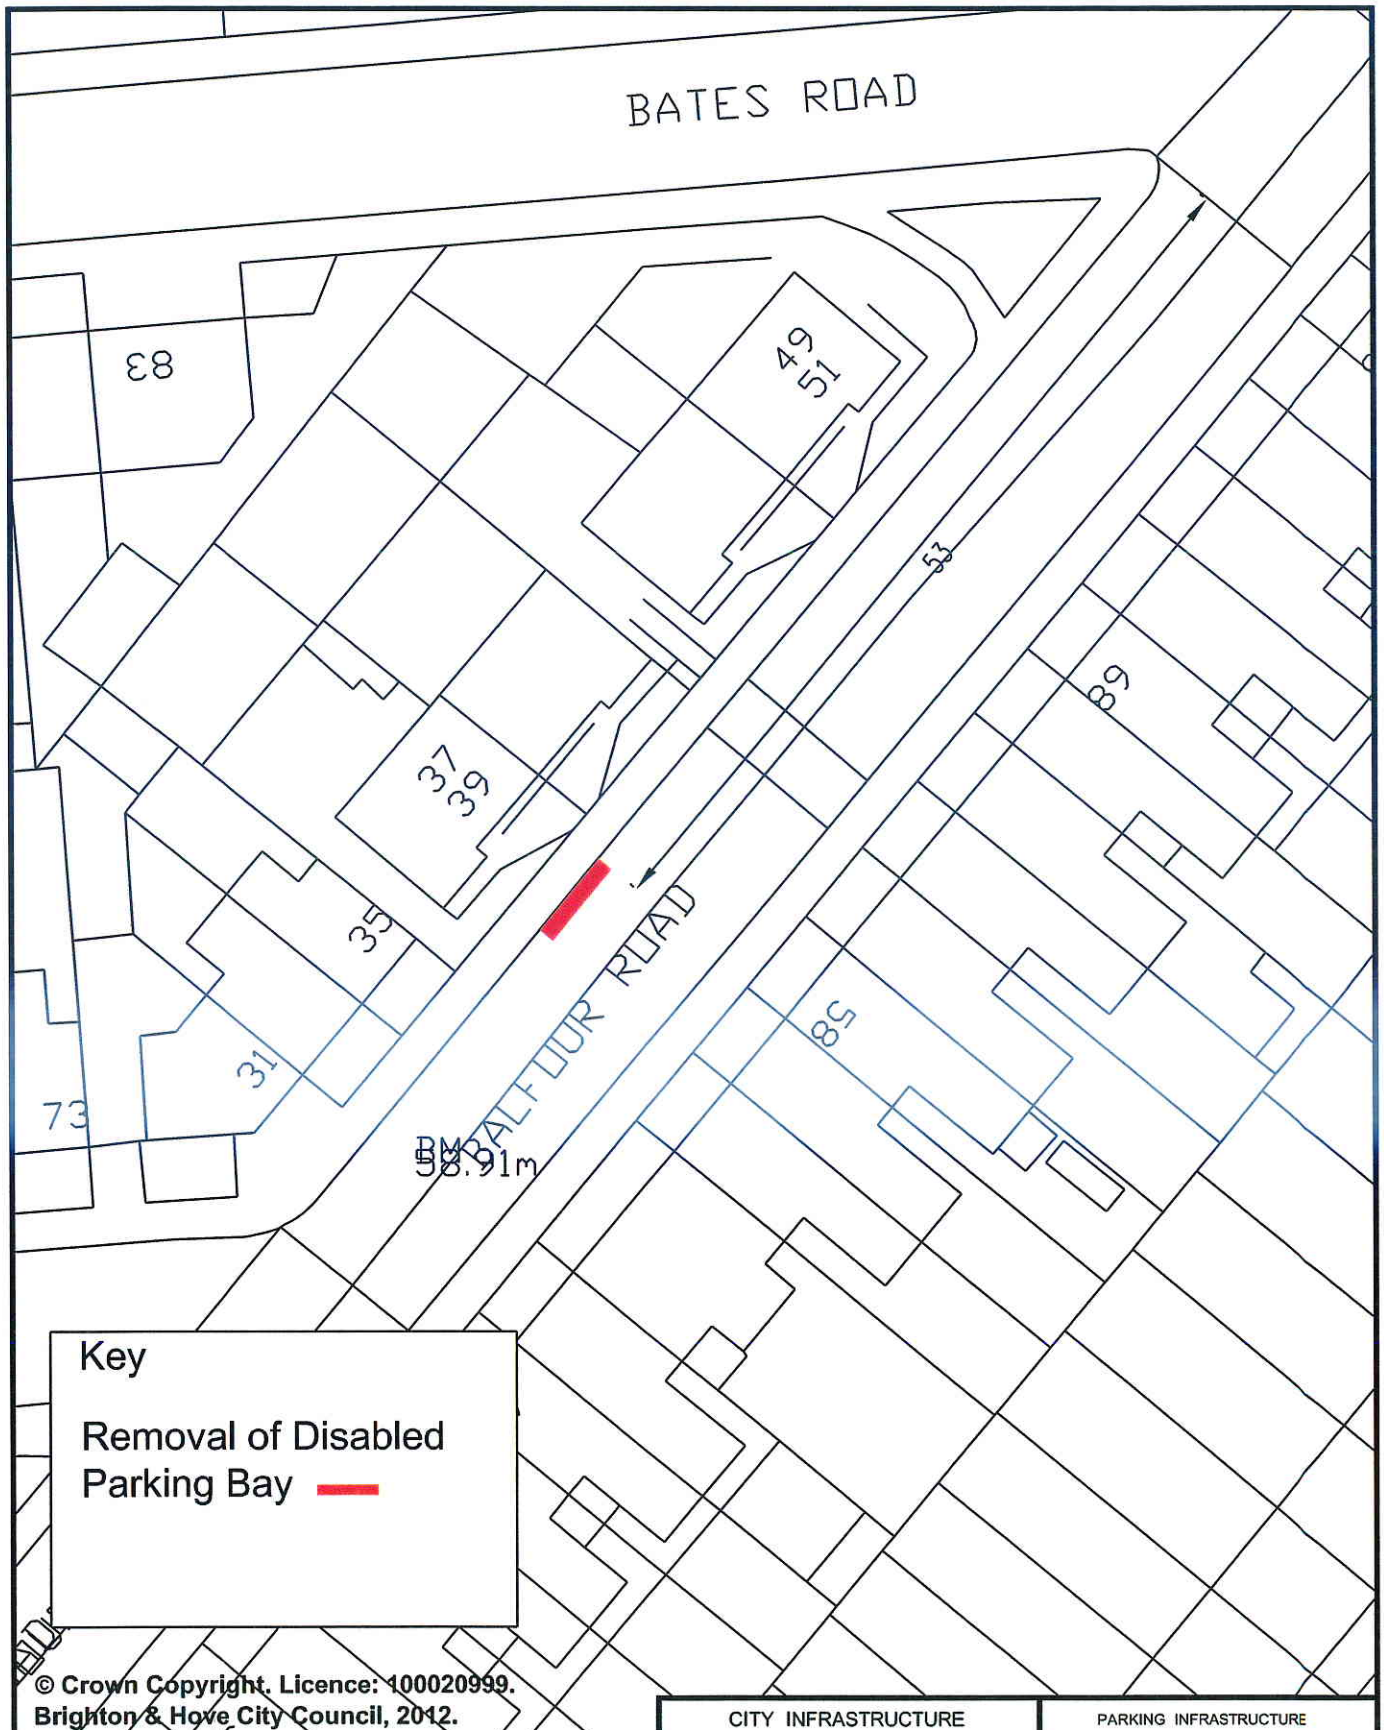

© Crown Copyright. Licence: 100020999. Brighton & Hove City Council, 2012.

CITY INFRASTRUCTURE	PARKING INFRASTRUCTURE
Address: 39 Balfour Road, Brighton	Scale : N.T.S.
	Date : Sept 2013
Reason: Bay being removed as no longer required	Drawn : DLA
	Drawing Number : B&H_DPB-01-WIT

Brighton & Hove

© Crown Copyright. Licence: 100020999. Brighton & Hove City Council, 2012.

CITY INFRASTRUCTURE	PARKING INFRASTRUCTURE
Address: 130 Beaconsfield Villas, Brighton	Scale : N.T.S.
	Date : Oct 2013
Reason: To provide a bay for a resident in the vicinity	Drawn : D.A.
	Drawing Number : B&H_DPB-01-PP

Brighton & Hove

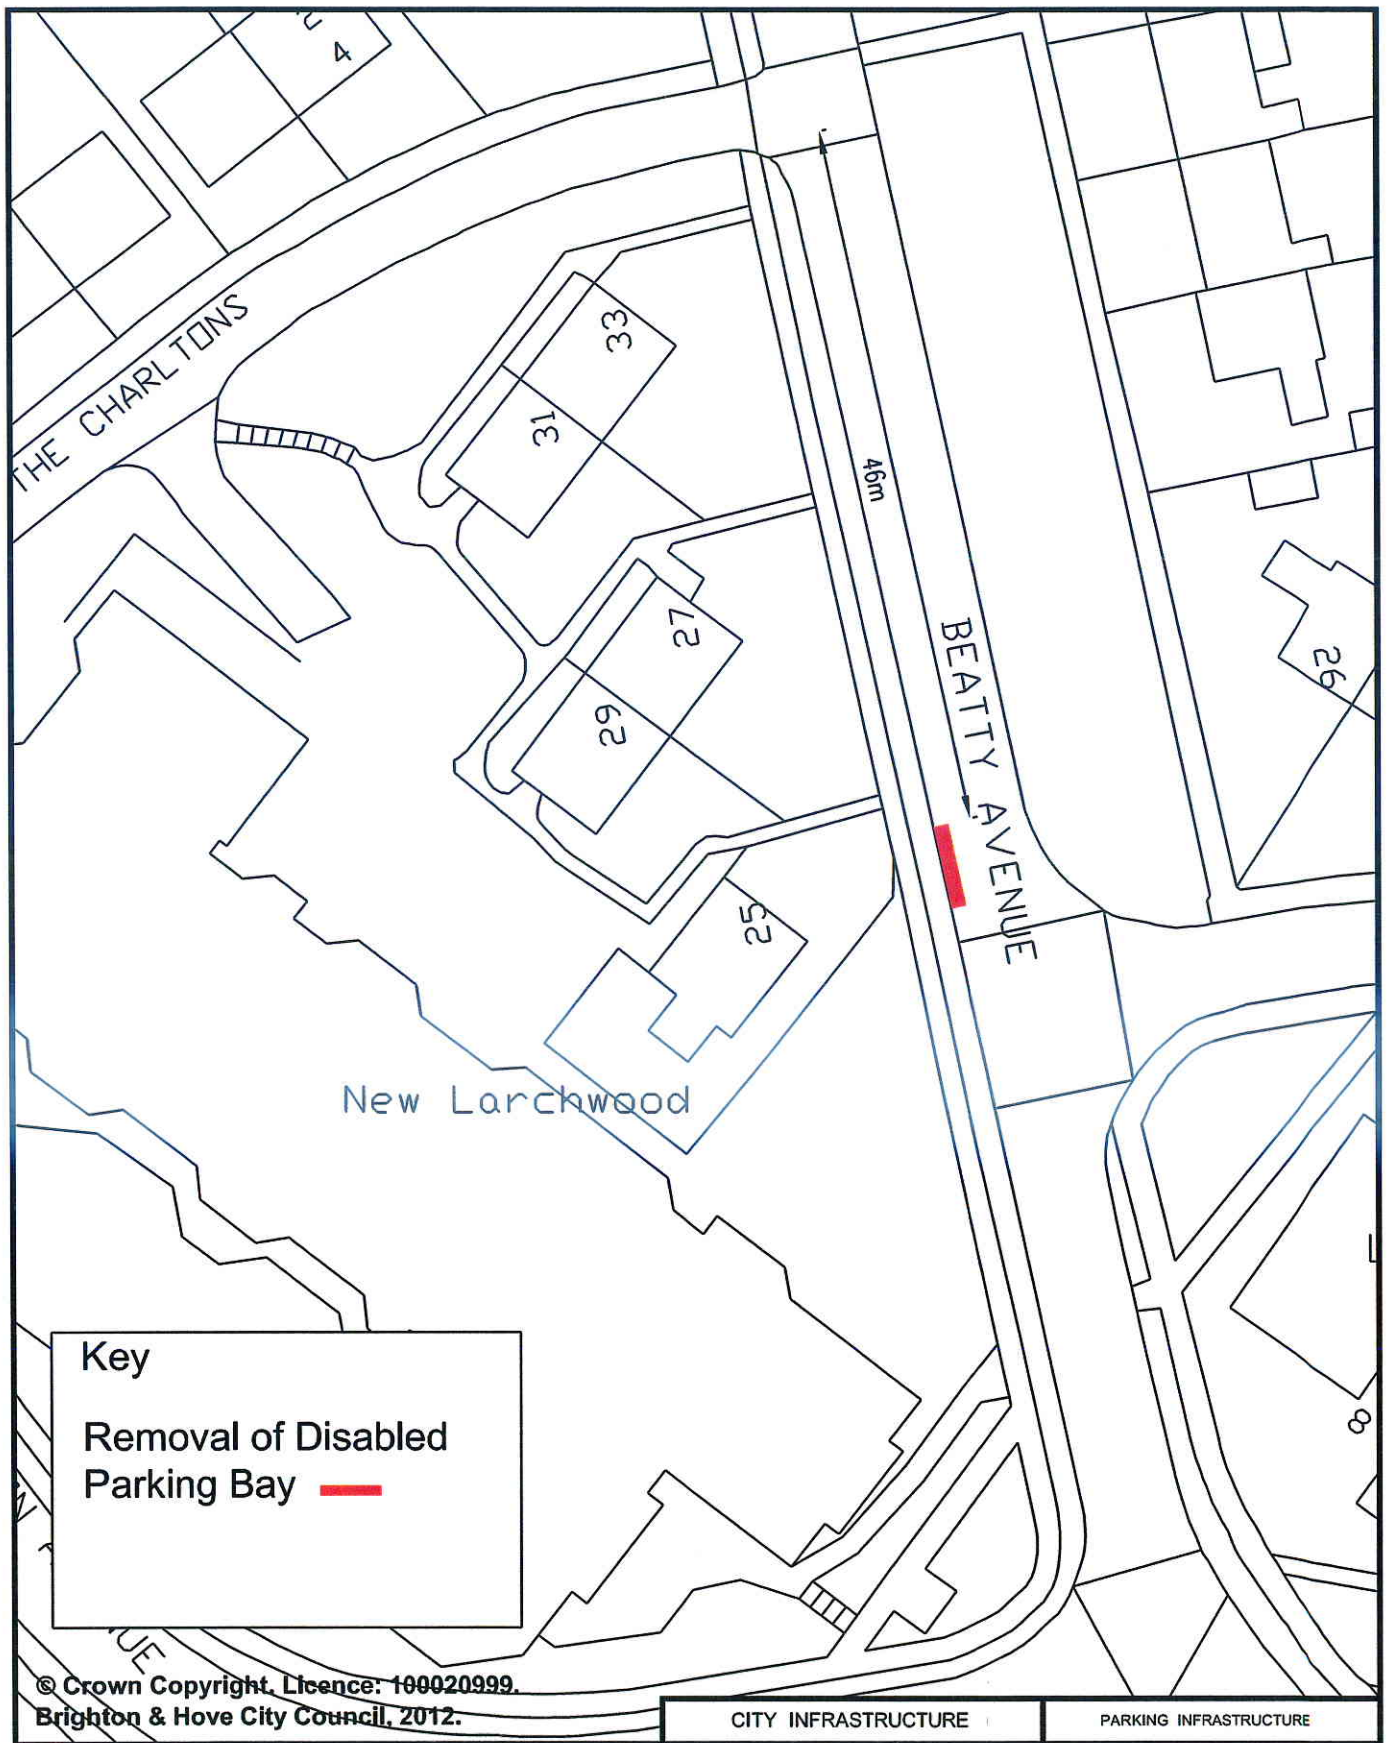

© Crown Copyright. Licence: 100020999. Brighton & Hove City Council. 2012.

	CITY INFRASTRUCTURE	PARKING INFRASTRUCTURE
Address: 25 Beatty Avenue, Brighton	Scale : N.T.S.	Brighton & Hove
	Date : Sept 2013	
Reason: Bay being removed as no longer required	Drawn : DLA	
	Drawing Number : B&H_DPB-01-HS	

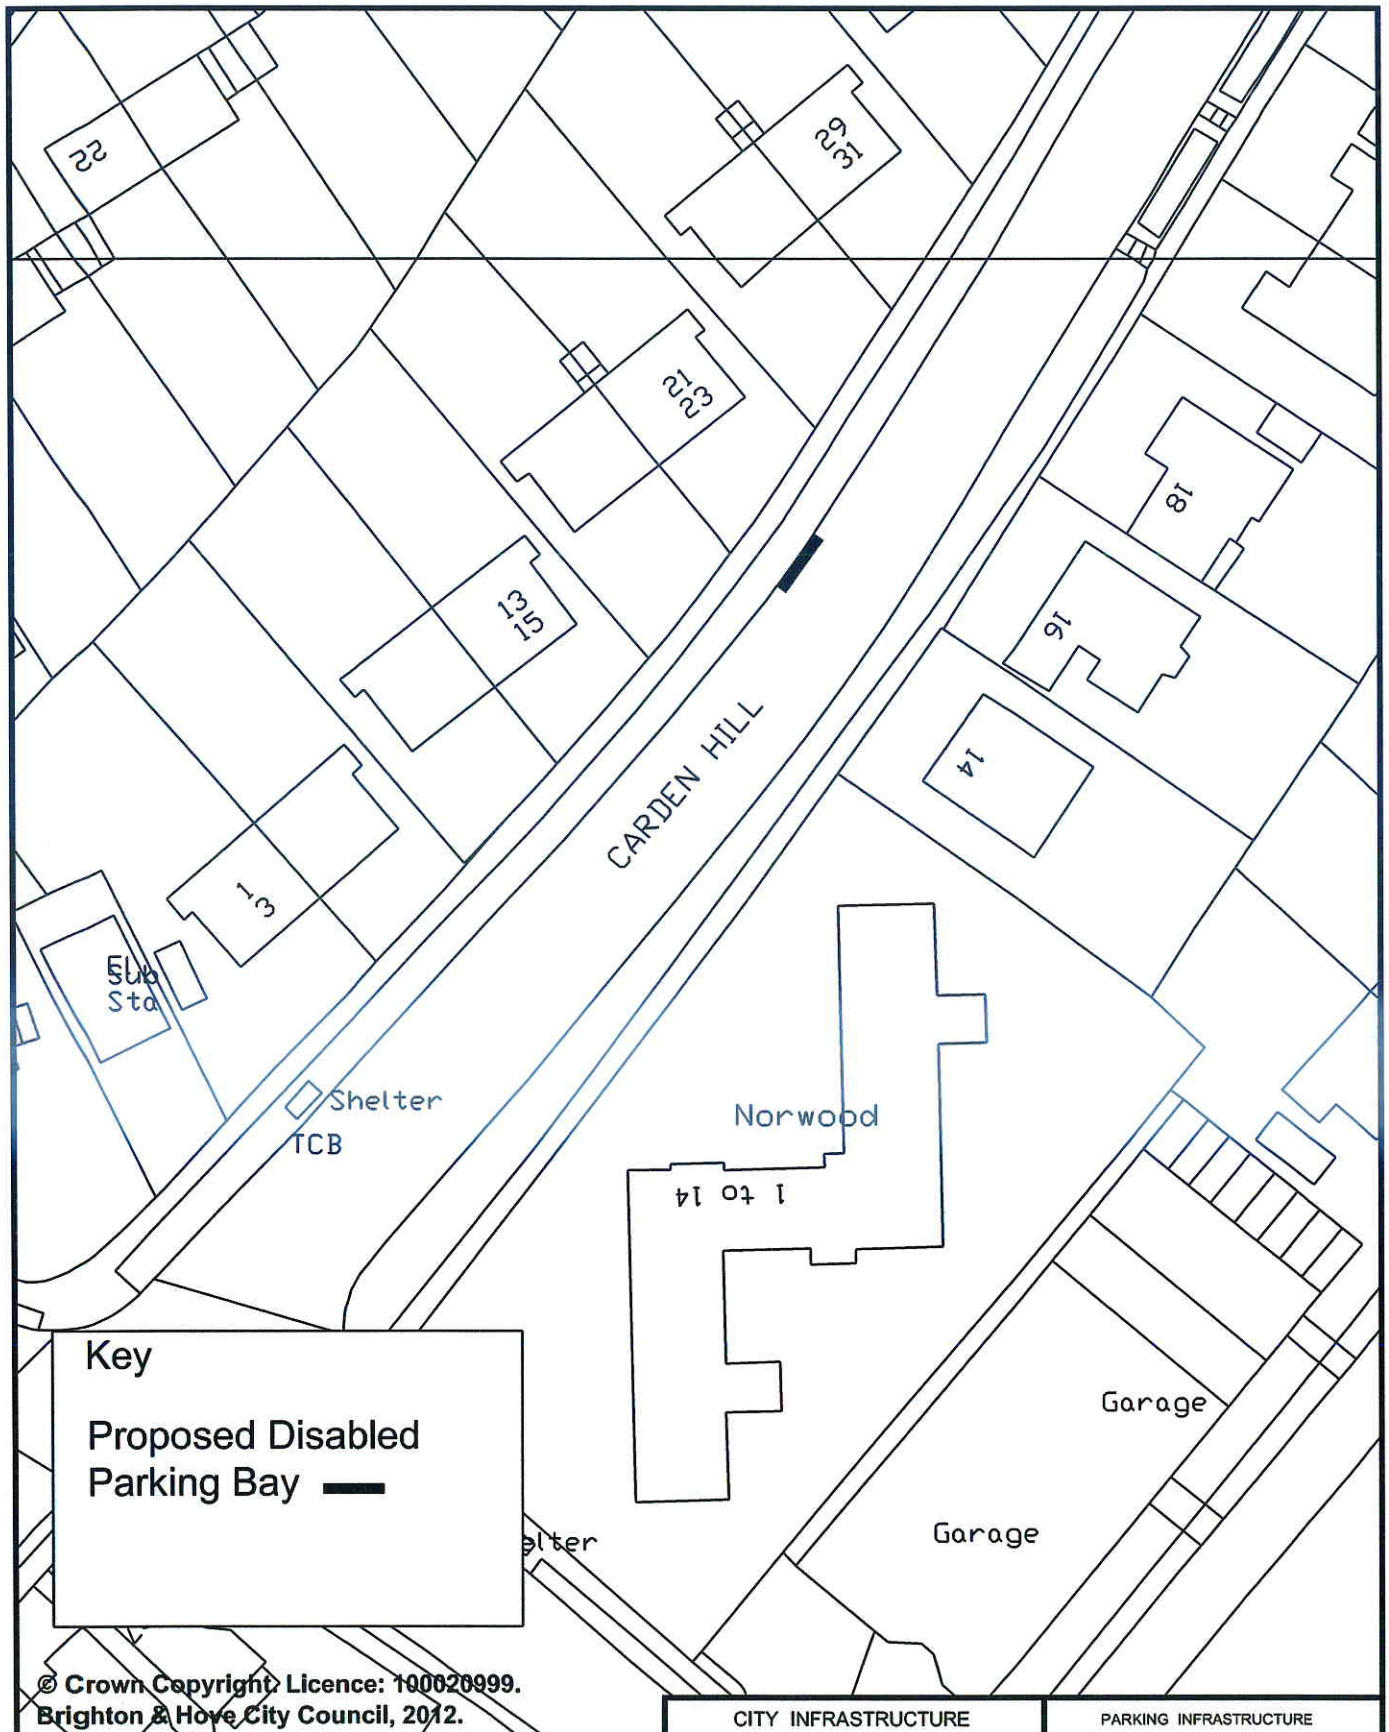

© Crown Copyright. Licence: 100020999.
Brighton & Hove City Council, 2012.

	CITY INFRASTRUCTURE	PARKING INFRASTRUCTURE
Address: 23 Carden Hill, Brighton	Scale : N.T.S.	Brighton & Hove
	Date : Oct 2013	
Reason: To provide a bay for a resident in the vicinity	Drawn : D.A.	
	Drawing Number : B&H_DPB-02-PA	

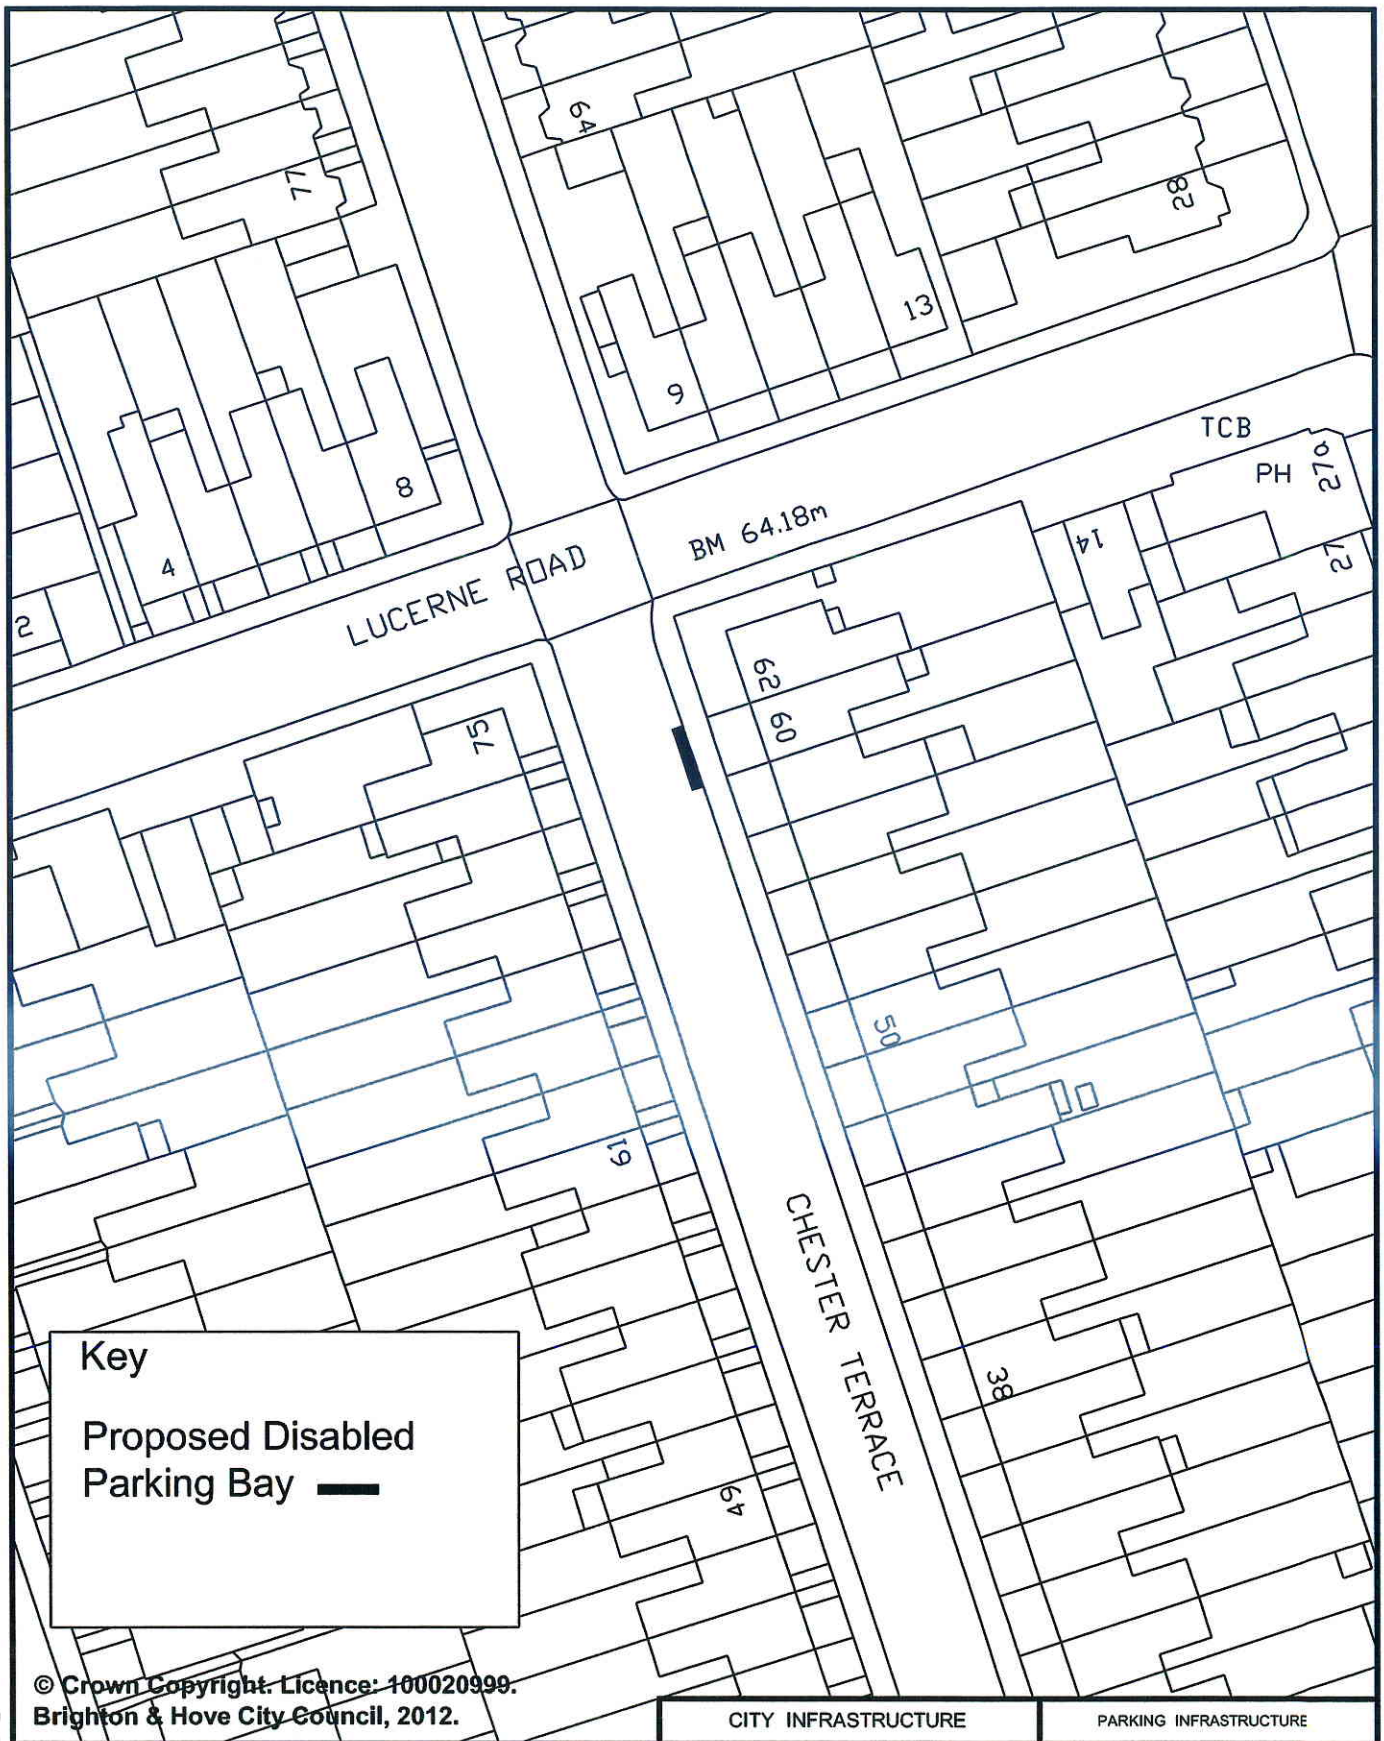

© Crown Copyright. Licence: 100020999. Brighton & Hove City Council, 2012.

	CITY INFRASTRUCTURE	PARKING INFRASTRUCTURE
Address: 60 Chester Terrace, Brighton	Scale : N.T.S.	Brighton & Hove
	Date : Oct 2013	
Reason: To provide a bay for a resident in the vicinity	Drawn : D.A.	
	Drawing Number : B&H_DPB-02-PP	

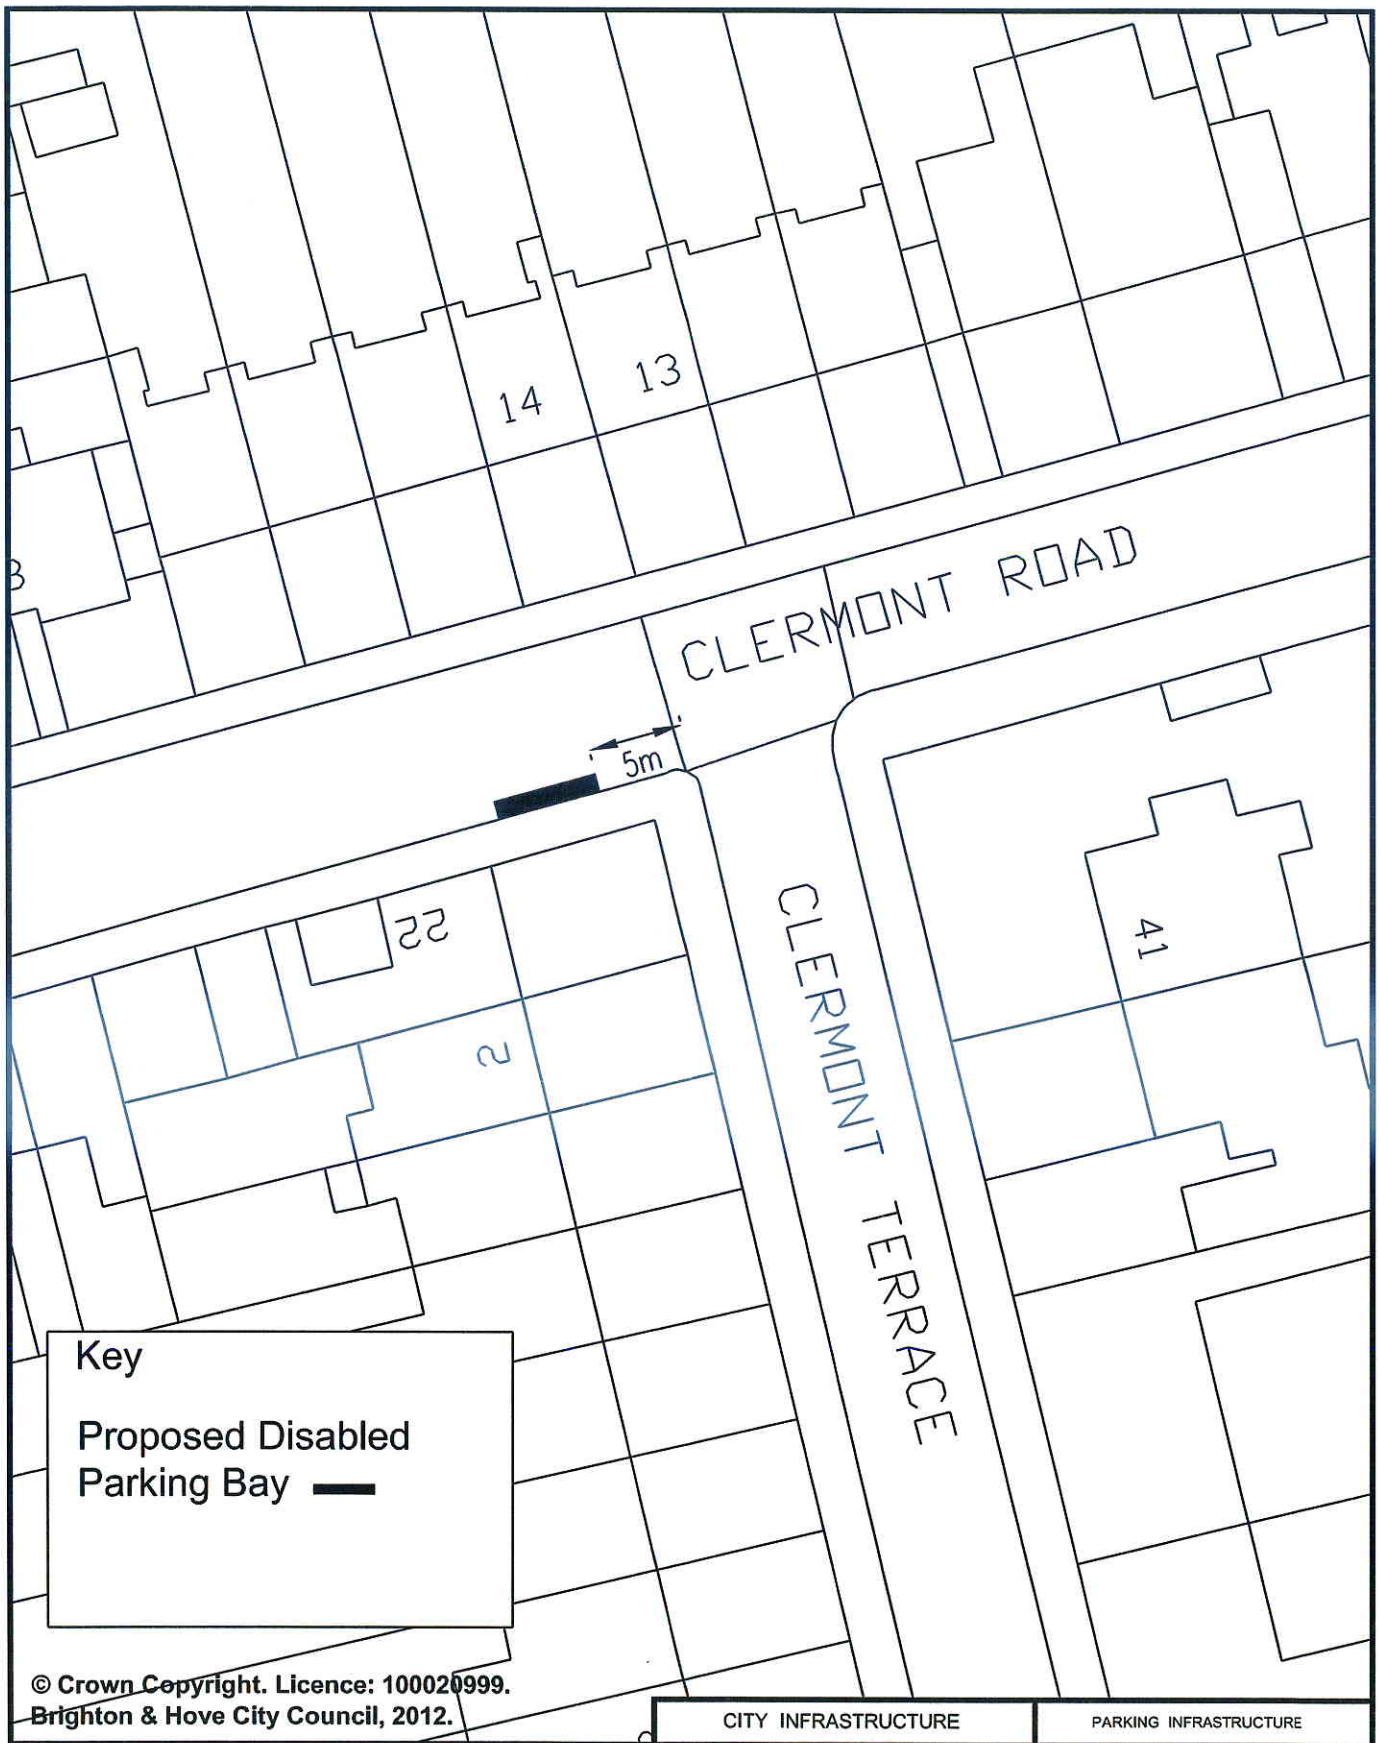

© Crown Copyright. Licence: 100020999. Brighton & Hove City Council, 2012.

	CITY INFRASTRUCTURE	PARKING INFRASTRUCTURE
Address: Opposite 14 Clermont Road,Brighton	Scale : N.T.S.	Brighton & Hove
	Date : Oct 2013	
Reason: To provide a bay for a resident in the vicinity	Drawn : D.A.	
	Drawing Number : B&H_DPB-03-WIT	

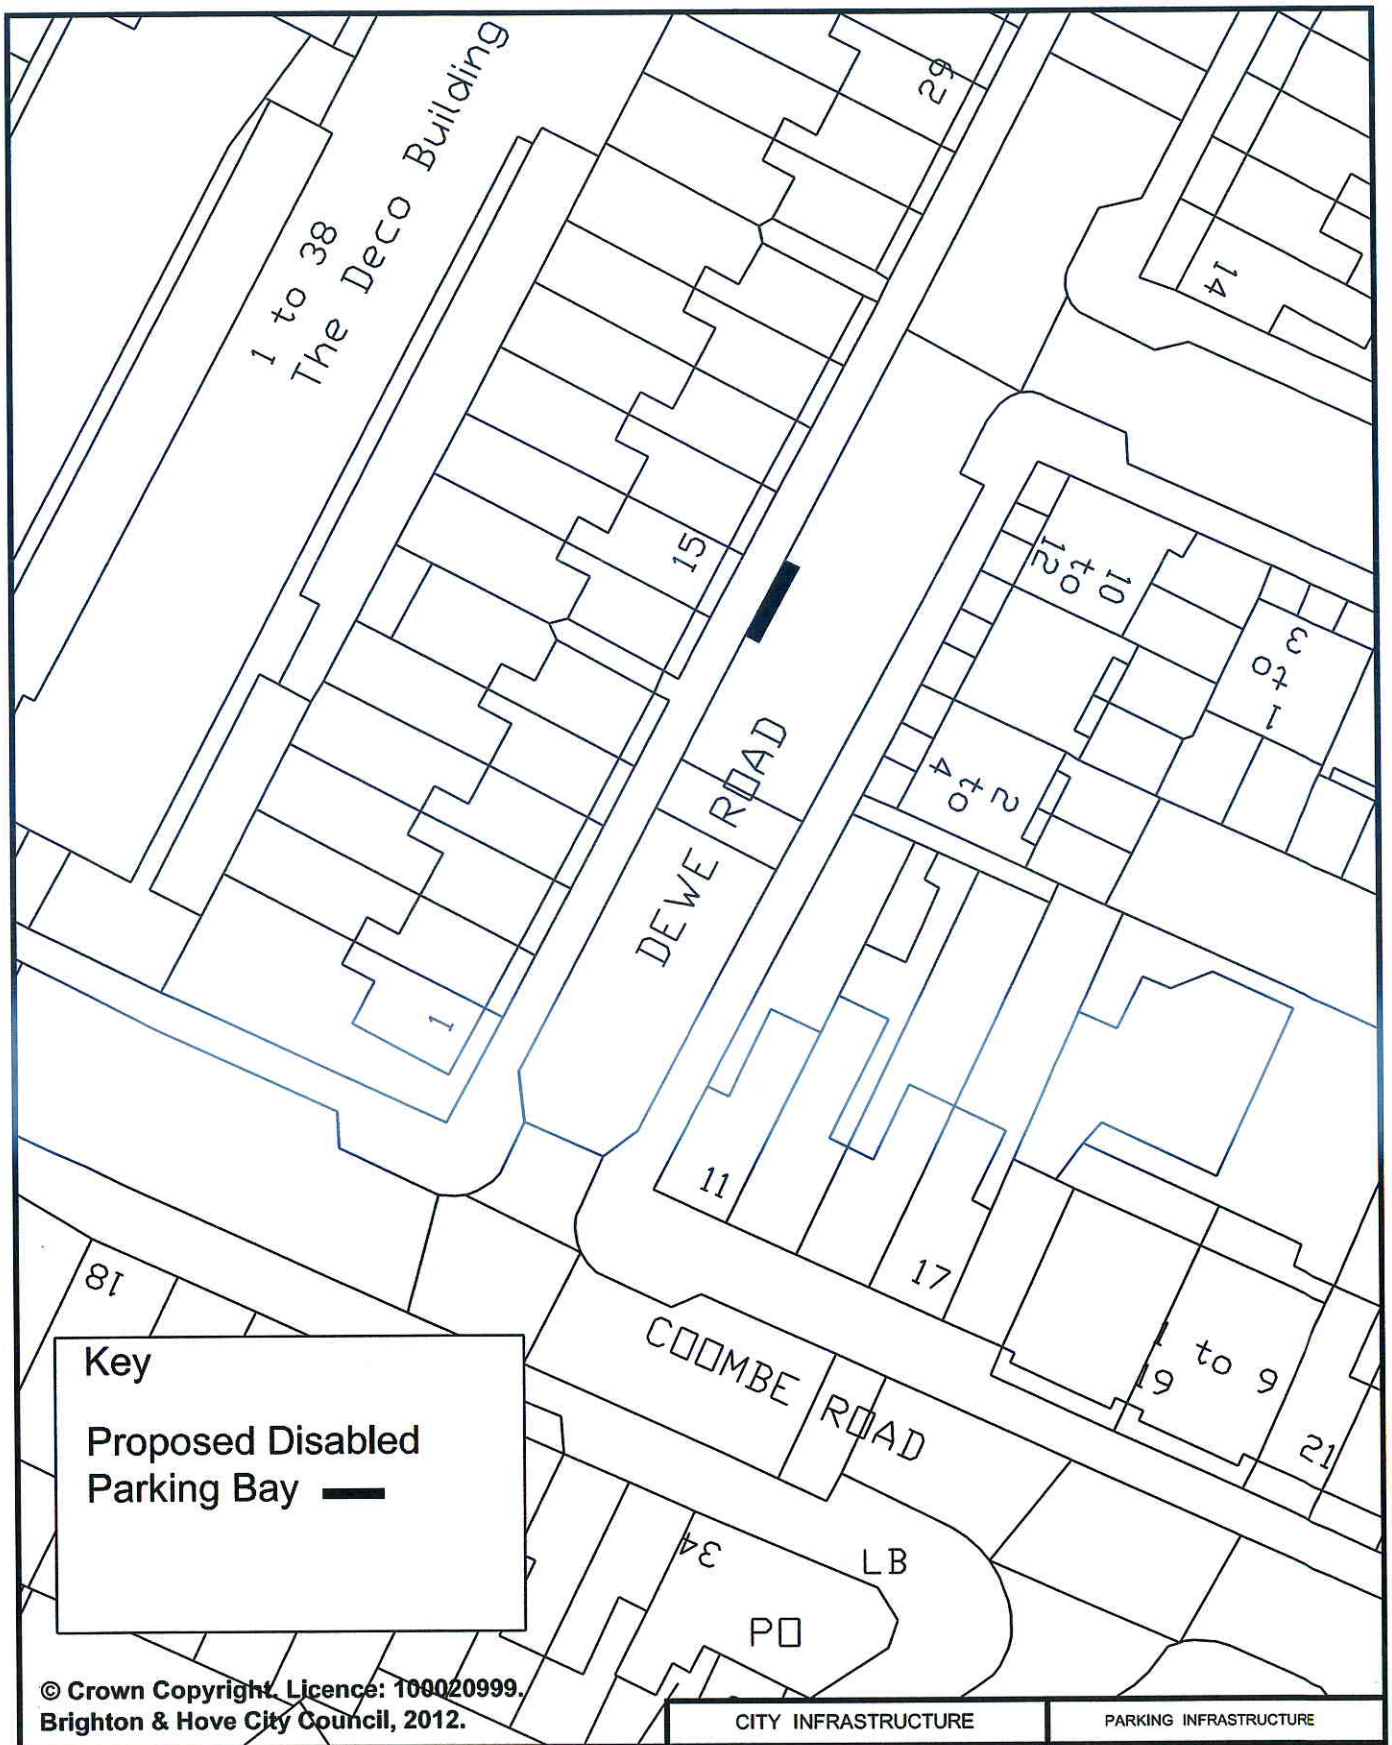

© Crown Copyright. Licence: 100020999. Brighton & Hove City Council, 2012.

	CITY INFRASTRUCTURE	PARKING INFRASTRUCTURE
Address: 15 Dewe Road, Brighton	Scale : N.T.S.	Brighton & Hove
	Date : Oct 2013	
Reason: To provide a bay for a resident in the vicinity	Drawn : D.A.	
	Drawing Number : B&H_DPB-01-MB	

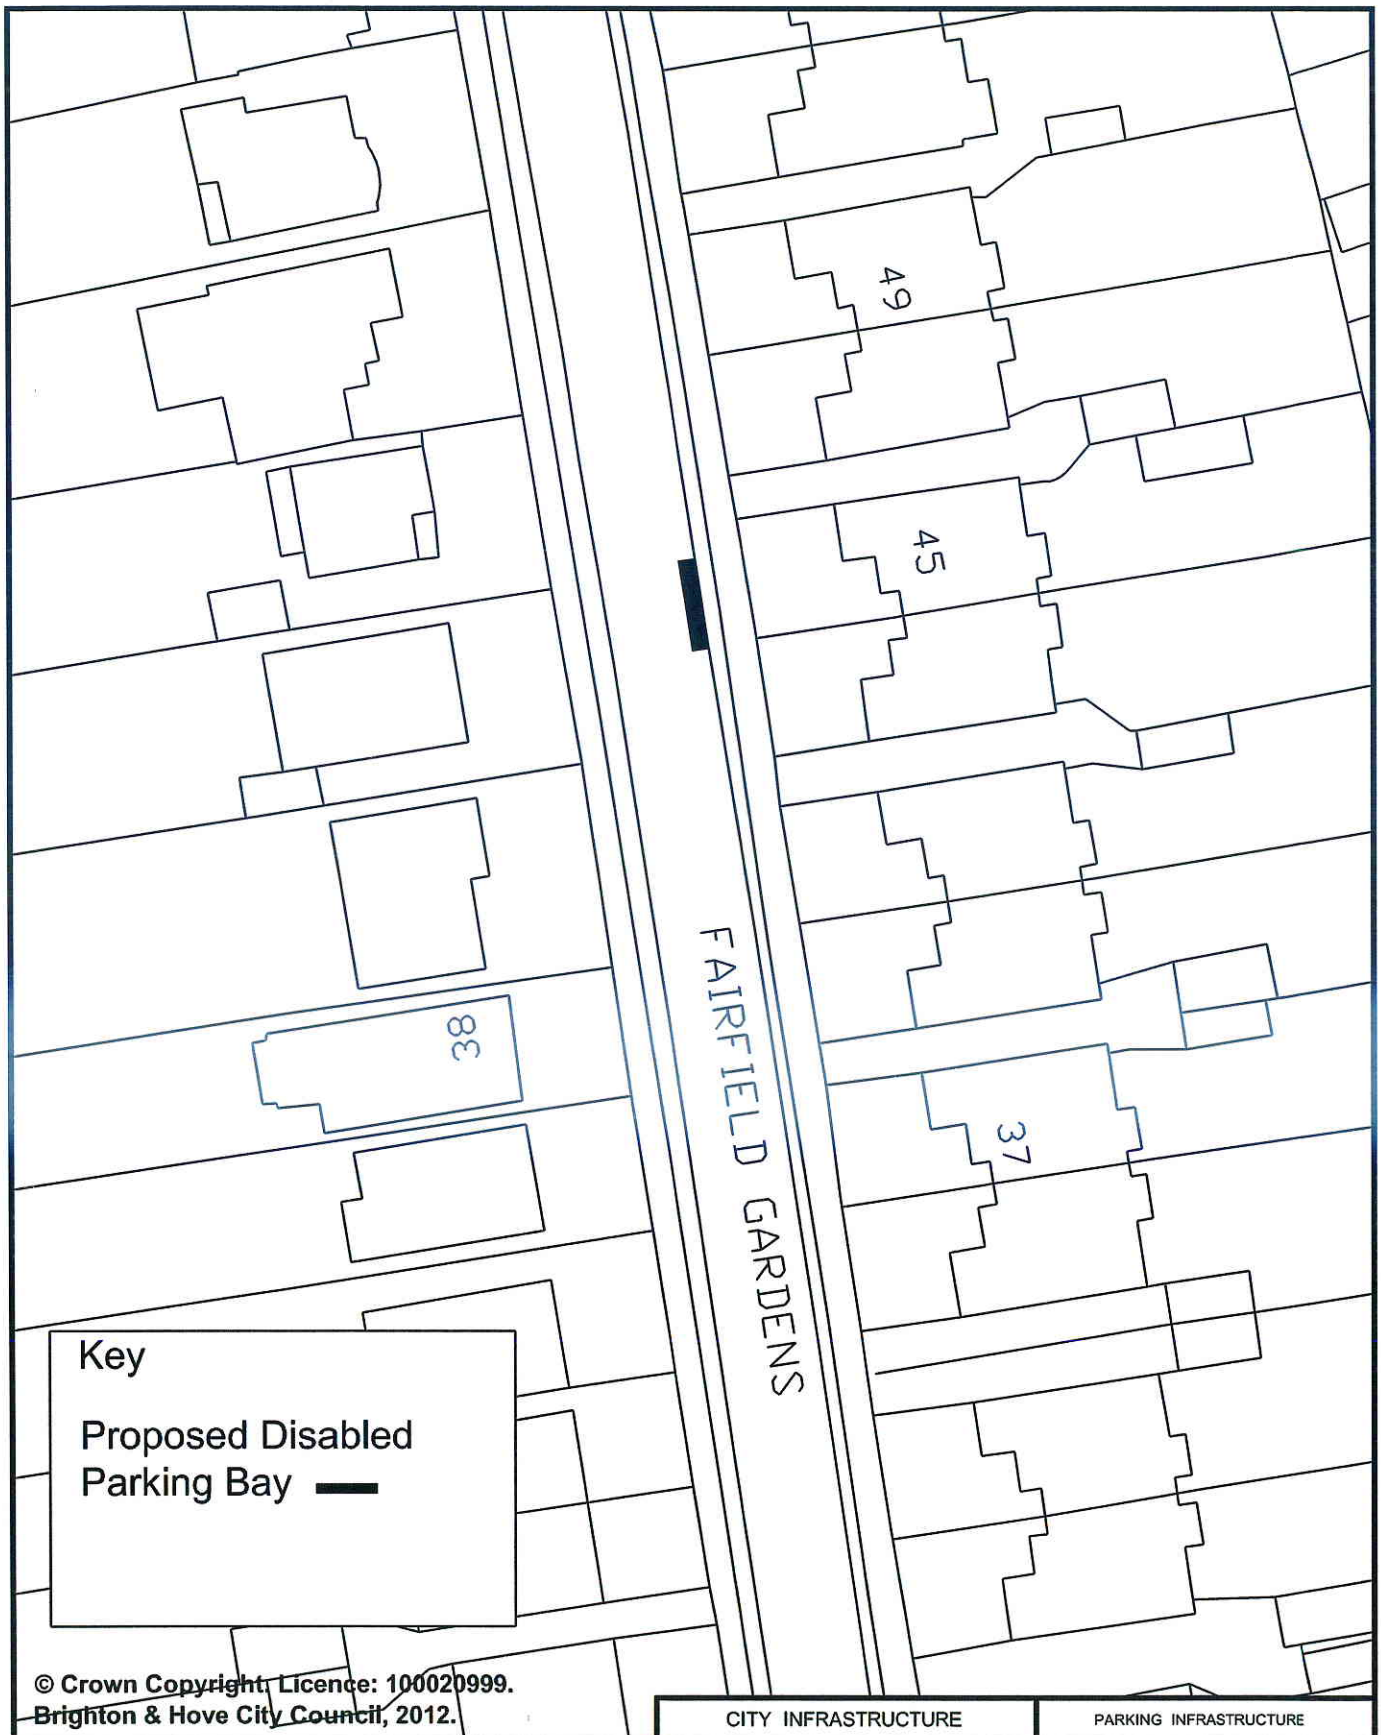

© Crown Copyright. Licence: 100020999. Brighton & Hove City Council, 2012.

	CITY INFRASTRUCTURE	PARKING INFRASTRUCTURE
Address: 45 Fairfield Gardens, Portslade	Scale : N.T.S.	Brighton & Hove
	Date : Oct 2013	
Reason: To provide a bay for a resident in the vicinity	Drawn : D.A.	
	Drawing Number : B&H_DPB-03-SP	

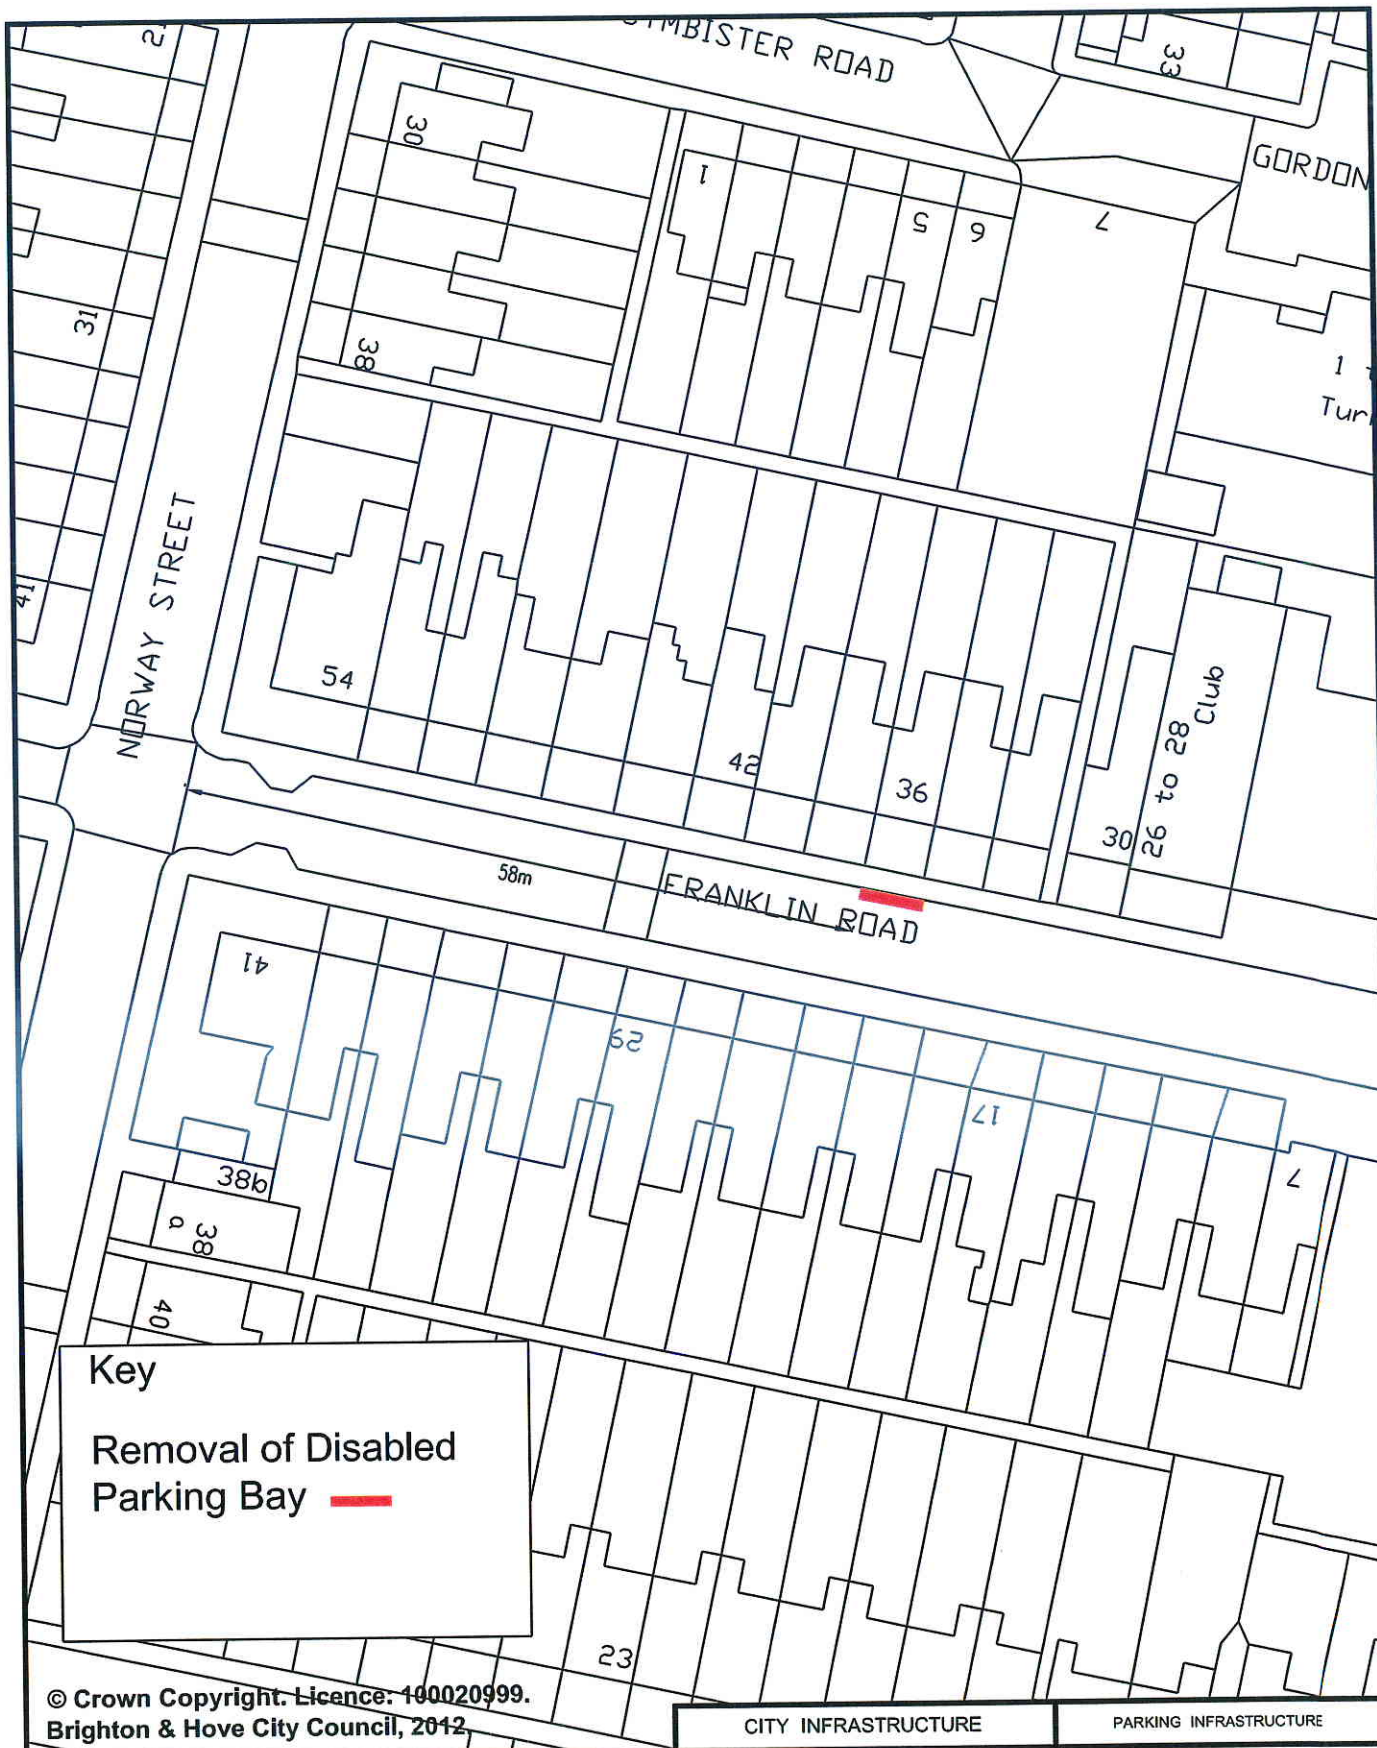

© Crown Copyright. Licence: 100020999. Brighton & Hove City Council, 2012.

	CITY INFRASTRUCTURE	PARKING INFRASTRUCTURE
Address: 36 Franklin Road, Portslade	Scale : N.T.S.	
	Date : Sept 2013	Brighton & Hove
Reason: Bay being removed as no longer required	Drawn : DLA	
	Drawing Number : B&H_DPB-01-SP	

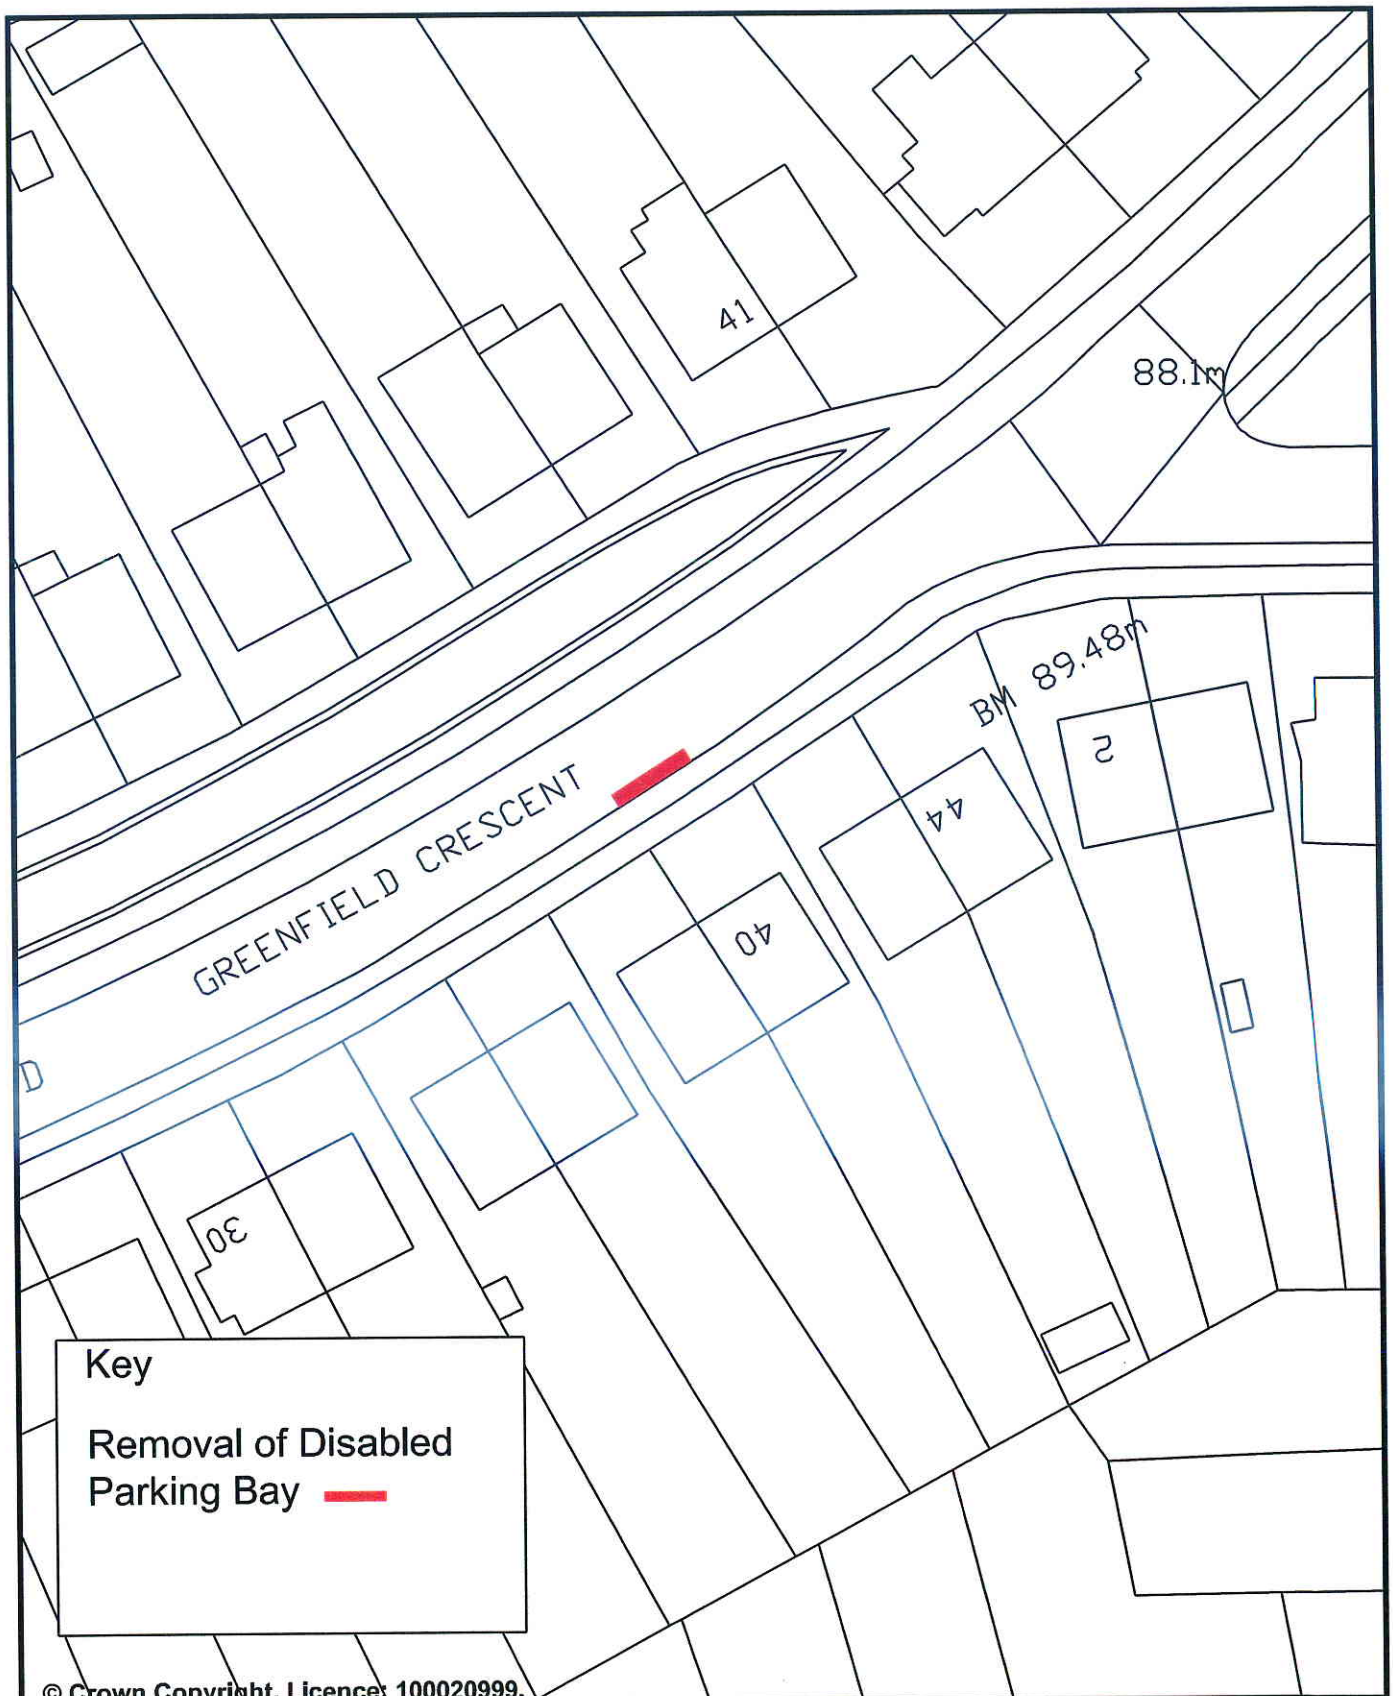

© Crown Copyright. Licence: 100020999. Brighton & Hove City Council, 2012.

	CITY INFRASTRUCTURE	PARKING INFRASTRUCTURE
Address: 40 Greenfield Crescent, Brighton	Scale : N.T.S.	Brighton & Hove
	Date : Sept 2013	
Reason: Bay being removed as no longer required	Drawn : DLA	
	Drawing Number : B&H_DPB-01-PA	

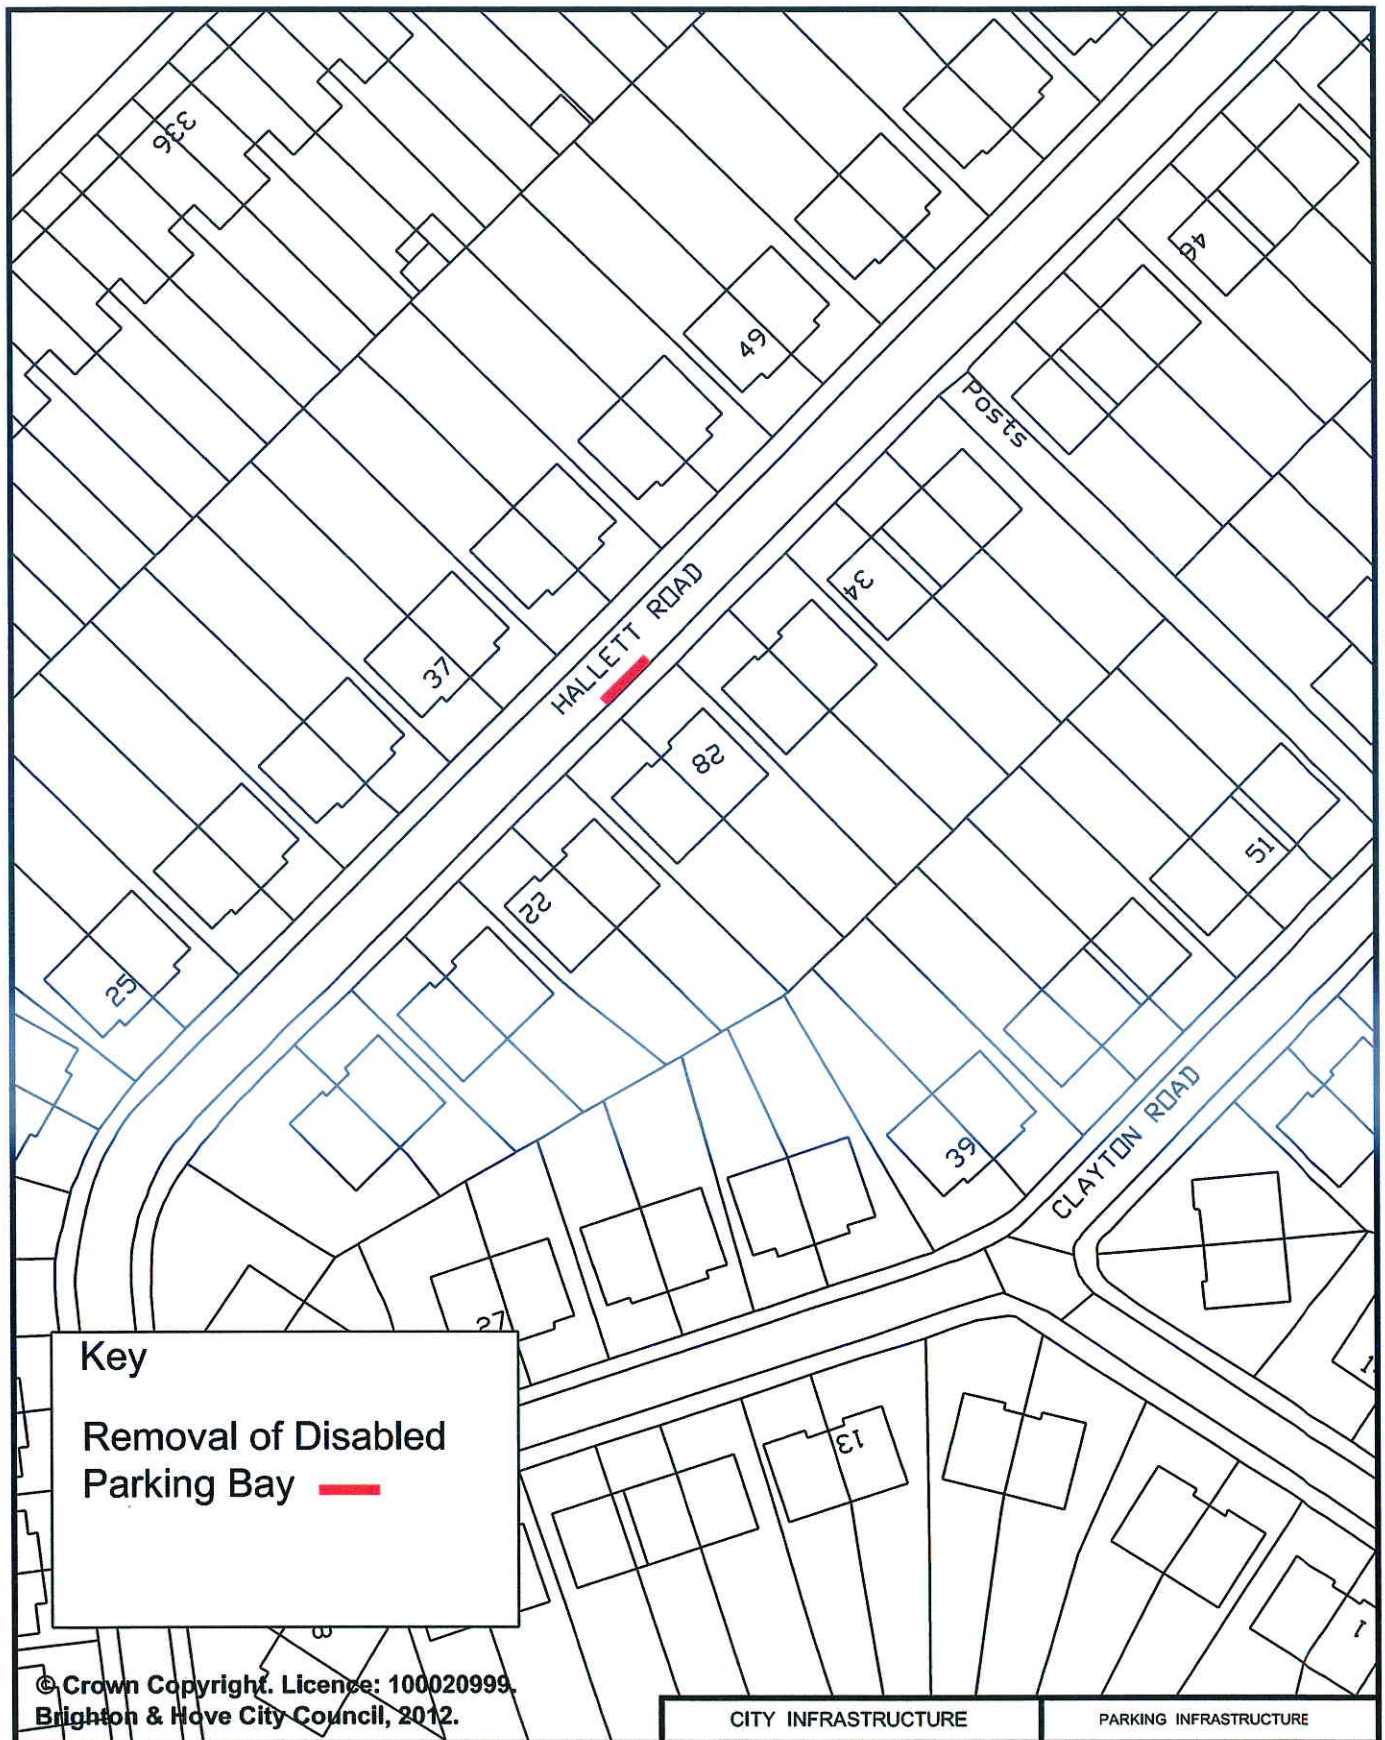

© Crown Copyright. Licence: 100020999. Brighton & Hove City Council, 2012.

	CITY INFRASTRUCTURE	PARKING INFRASTRUCTURE
Address: 28 Hallett Road, Brighton	Scale : N.T.S.	Brighton & Hove
	Date : Oct 2013	
Reason: Bay being removed as no longer required	Drawn : DLA	
	Drawing Number : B&H_DPB-02-HE	

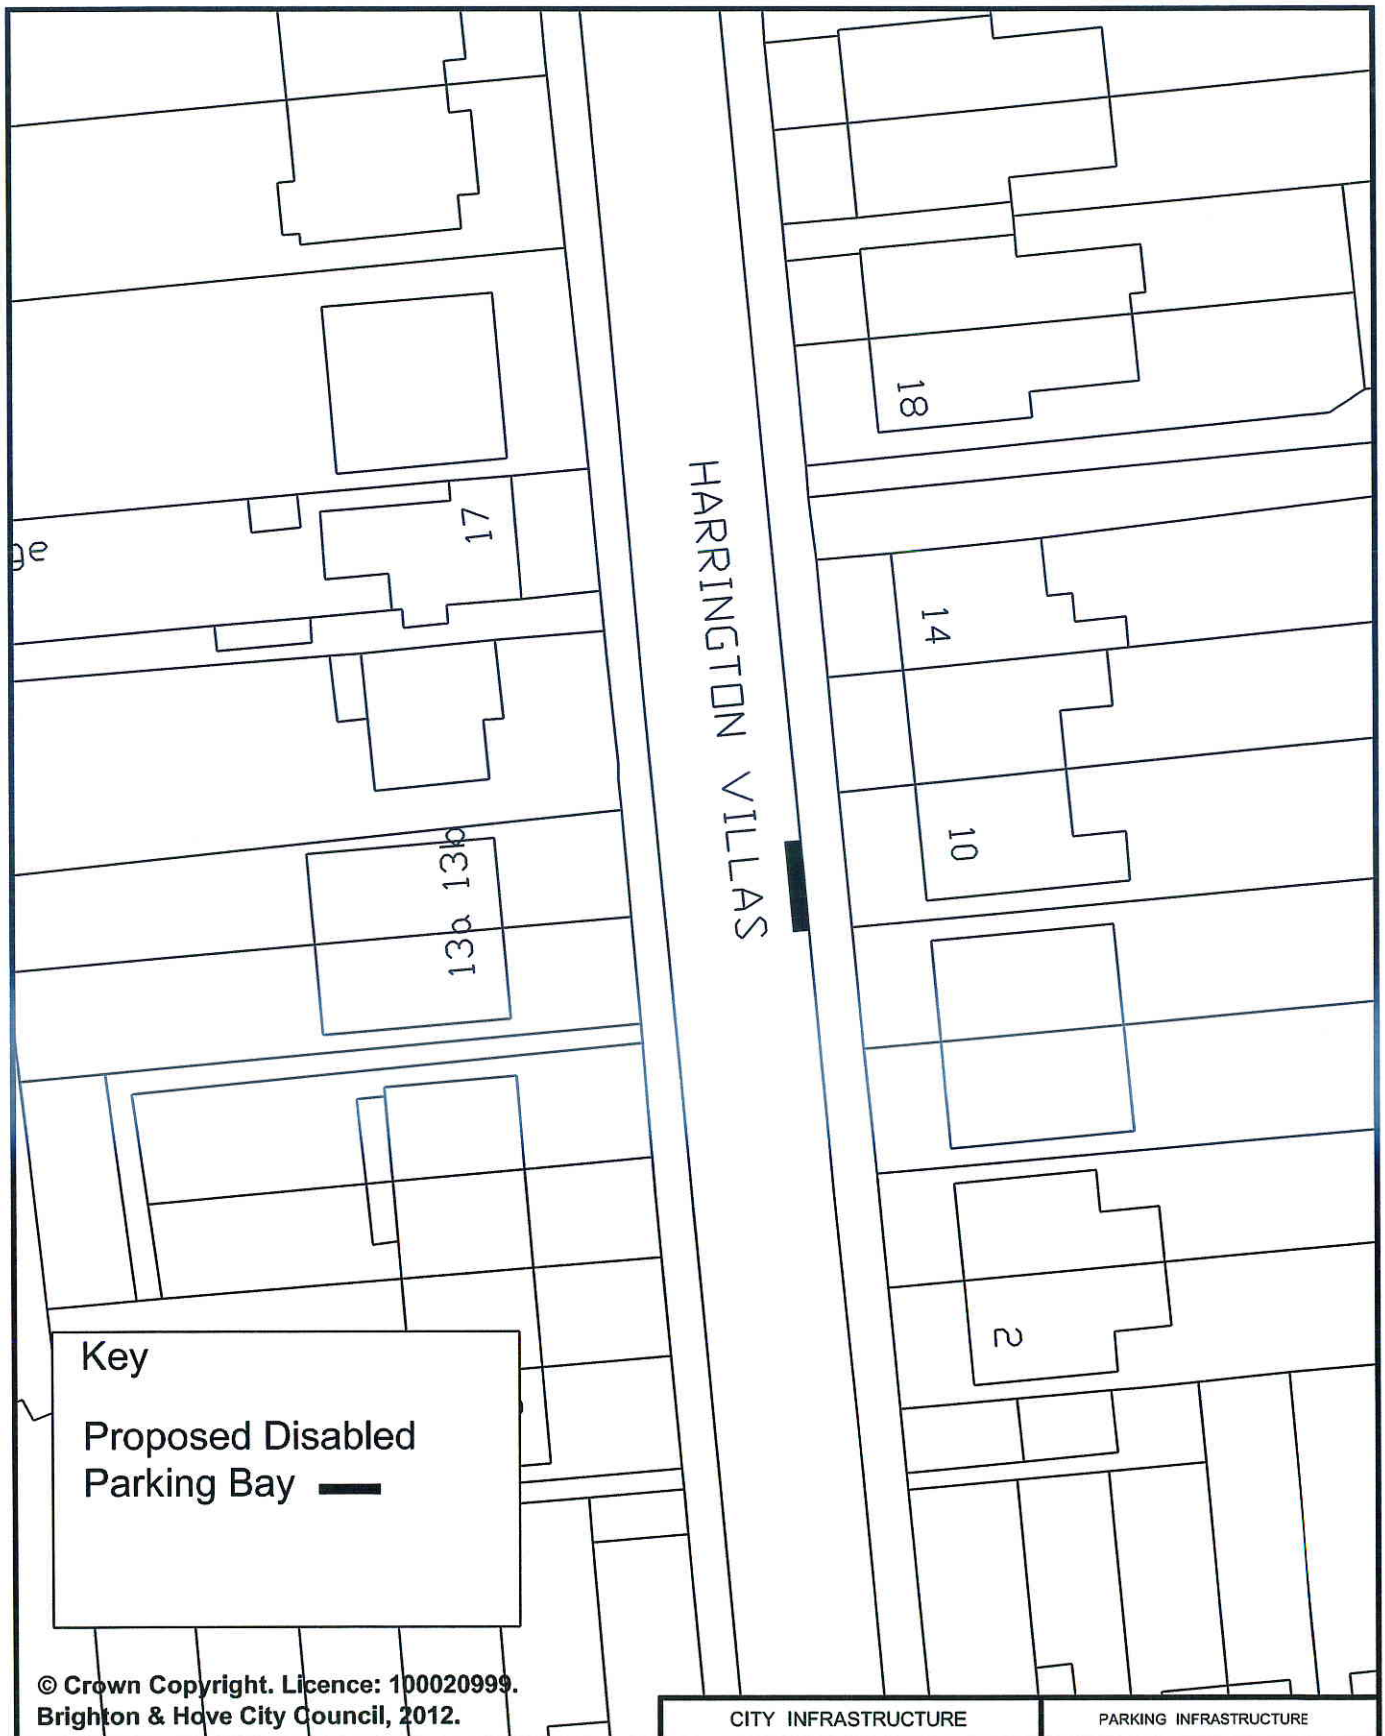

© Crown Copyright. Licence: 100020999.
Brighton & Hove City Council, 2012.

	CITY INFRASTRUCTURE	PARKING INFRASTRUCTURE
Address: 10 Harrington Villas, Brighton	Scale : N.T.S.	Brighton & Hove
	Date : Oct 2013	
Reason: To provide a bay for a resident in the vicinity	Drawn : D.A.	
	Drawing Number : B&H_DPB-04-WIT	

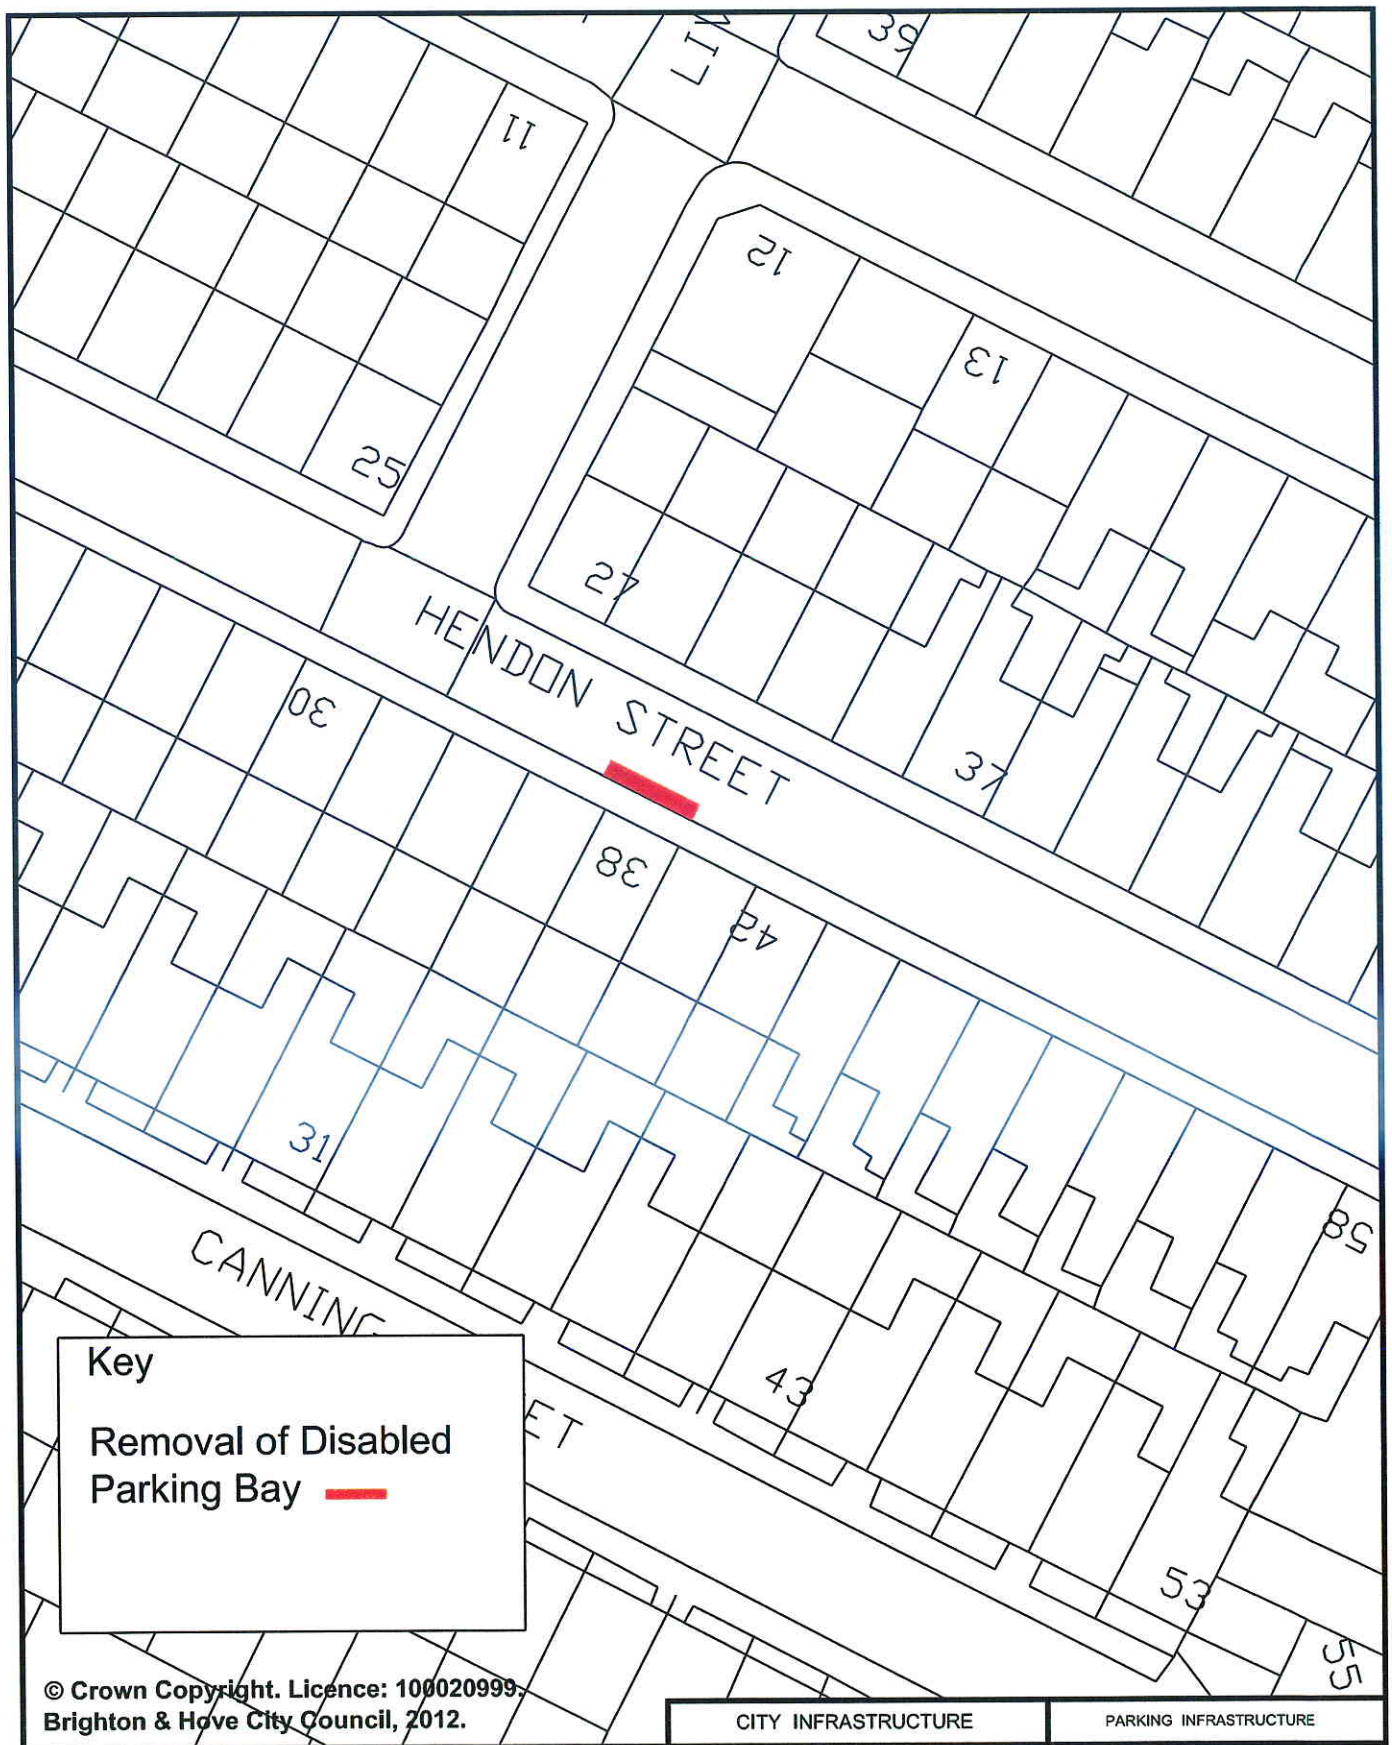

© Crown Copyright. Licence: 100020999. Brighton & Hove City Council, 2012.

	CITY INFRASTRUCTURE	PARKING INFRASTRUCTURE
Address: 38 Hendon Street, Brighton	Scale : N.T.S.	Brighton & Hove
	Date : Oct 2013	
Reason: Bay being removed as no longer required	Drawn : DLA	
	Drawing Number : B&H_DPB-01-QP	

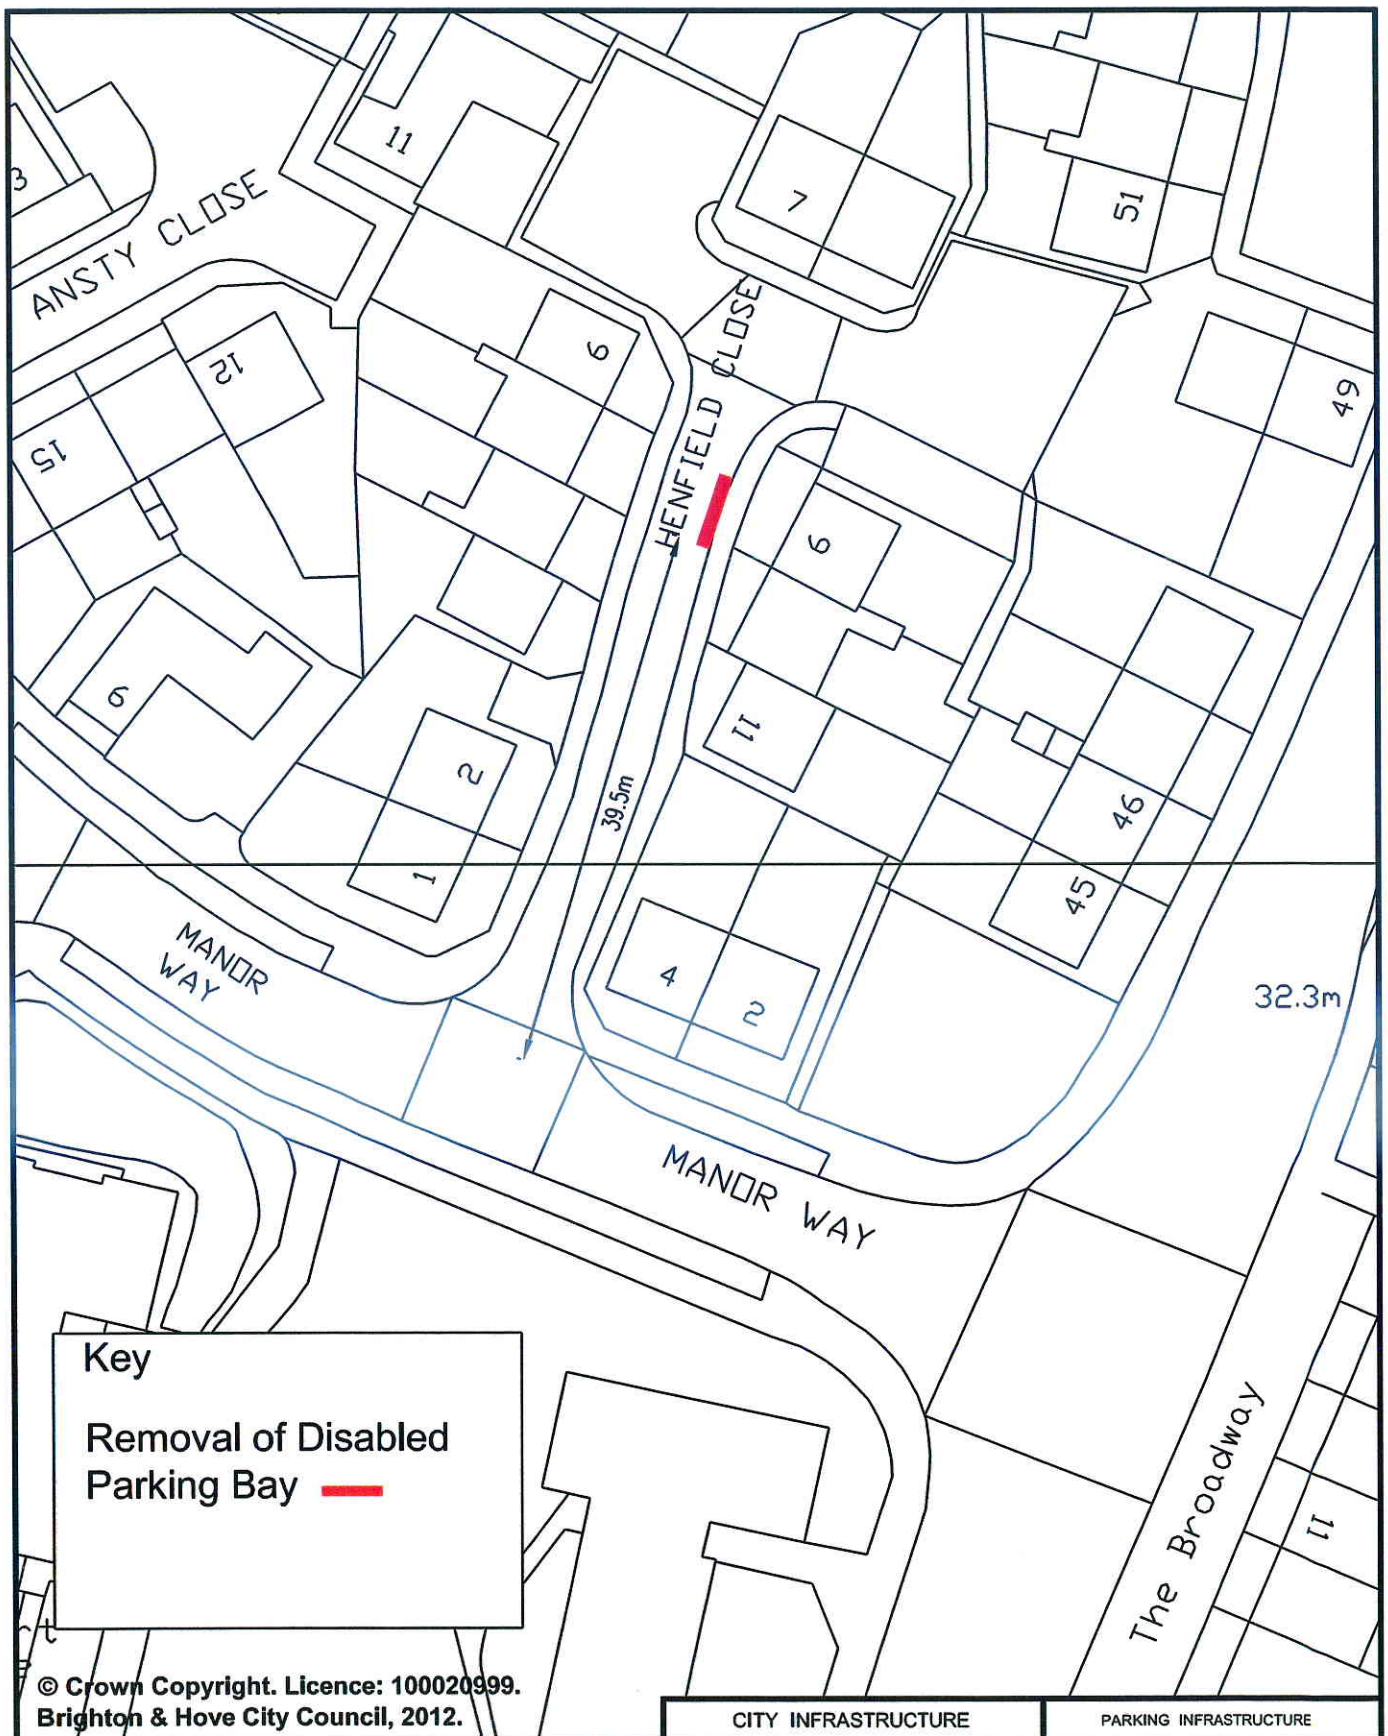

© Crown Copyright. Licence: 100020999. Brighton & Hove City Council, 2012.

CITY INFRASTRUCTURE	PARKING INFRASTRUCTURE
Address: 9 Henfield Close, Brighton	Scale : N.T.S.
	Date : Sept 2013
Reason: Bay being removed as no longer required	Drawn : DLA
	Drawing Number : B&H_DPB-01-EB

Brighton & Hove

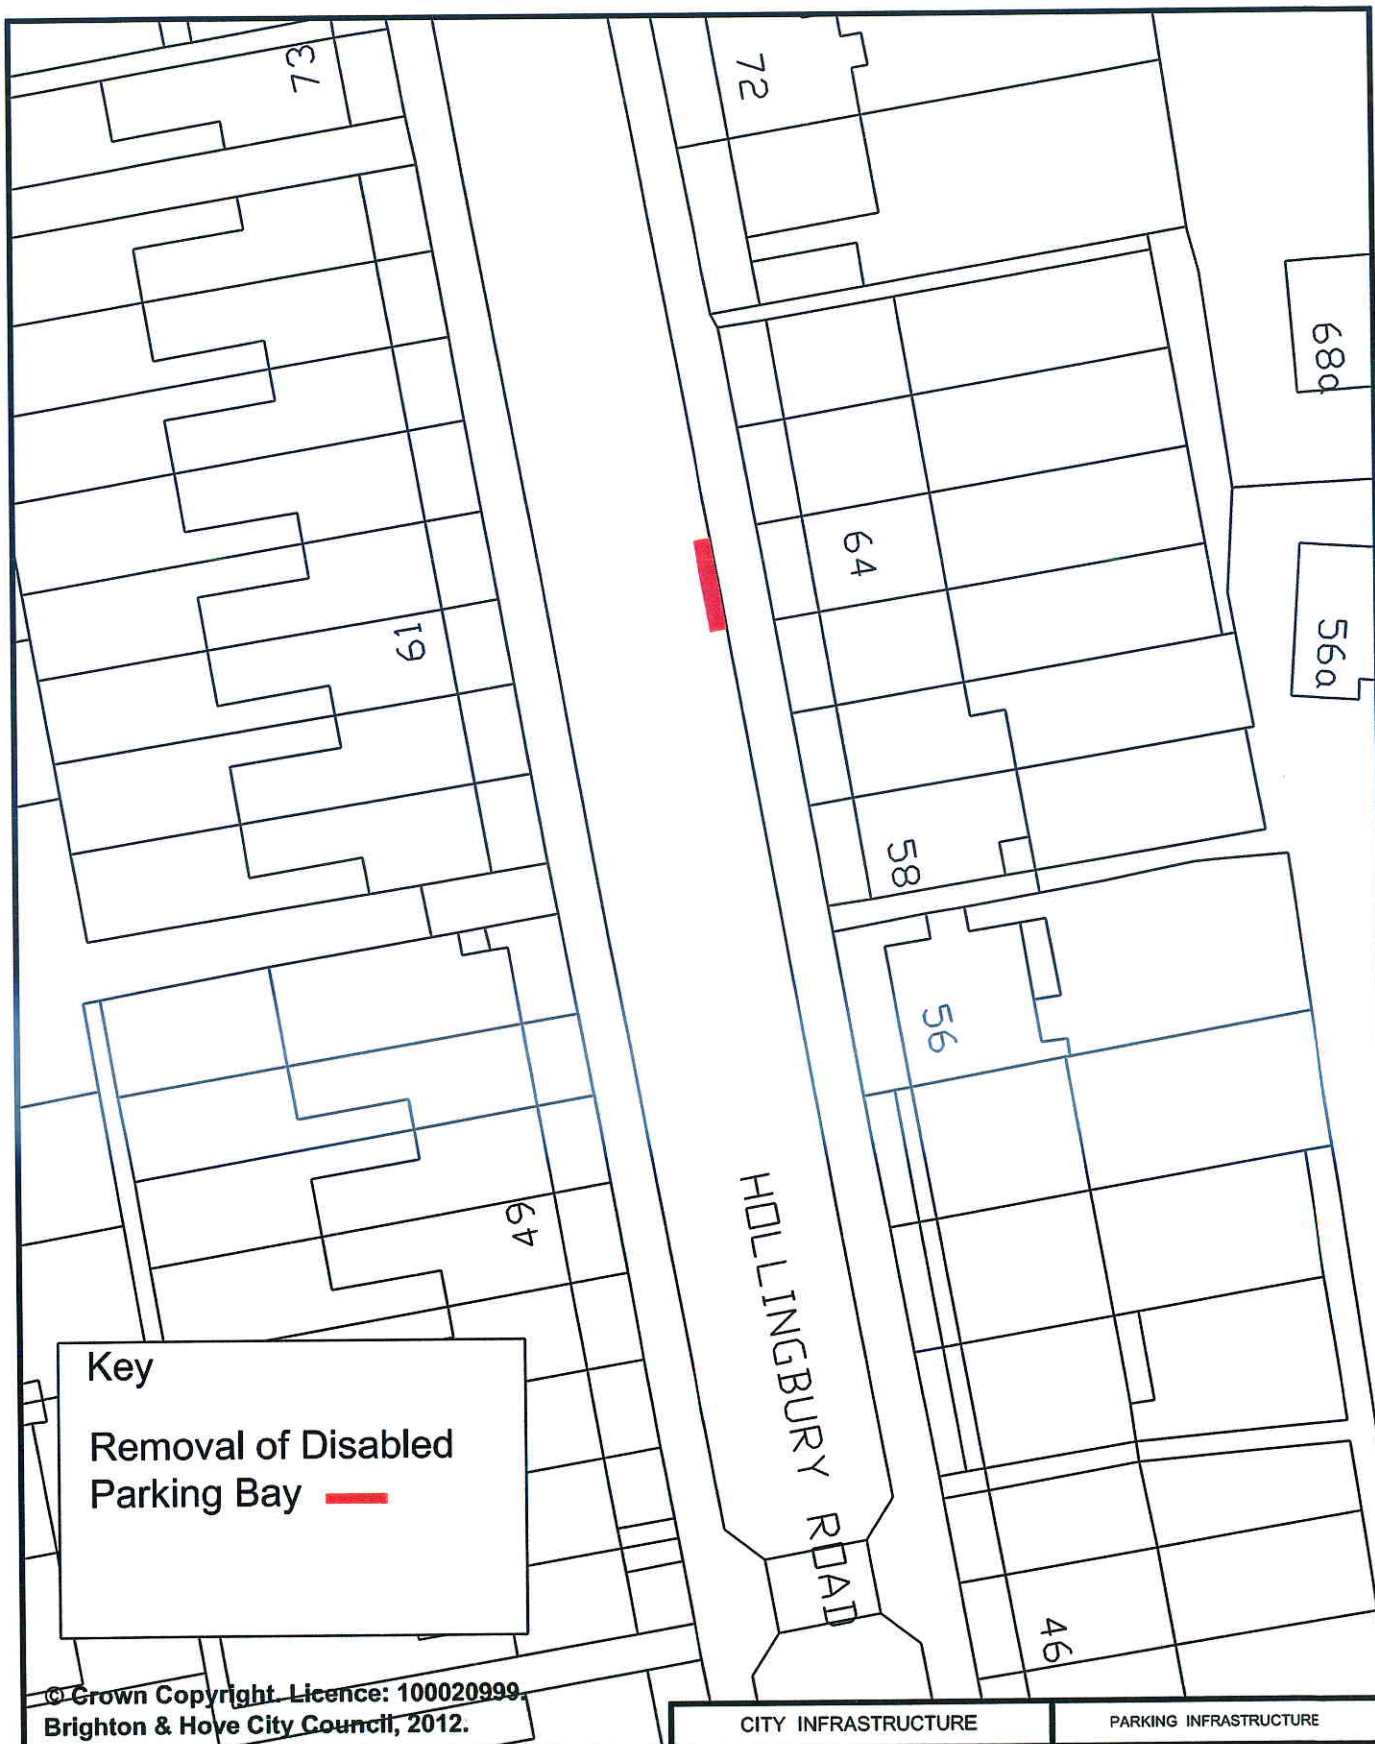

© Crown Copyright. Licence: 100020999, Brighton & Hove City Council, 2012.

	CITY INFRASTRUCTURE	PARKING INFRASTRUCTURE
Address: 64 Hollingbury Road, Brighton	Scale : N.T.S.	Brighton & Hove
	Date : Oct 2013	
Reason: Bay being removed as no longer required	Drawn : DLA	
	Drawing Number : B&H_DPB-03-HS	

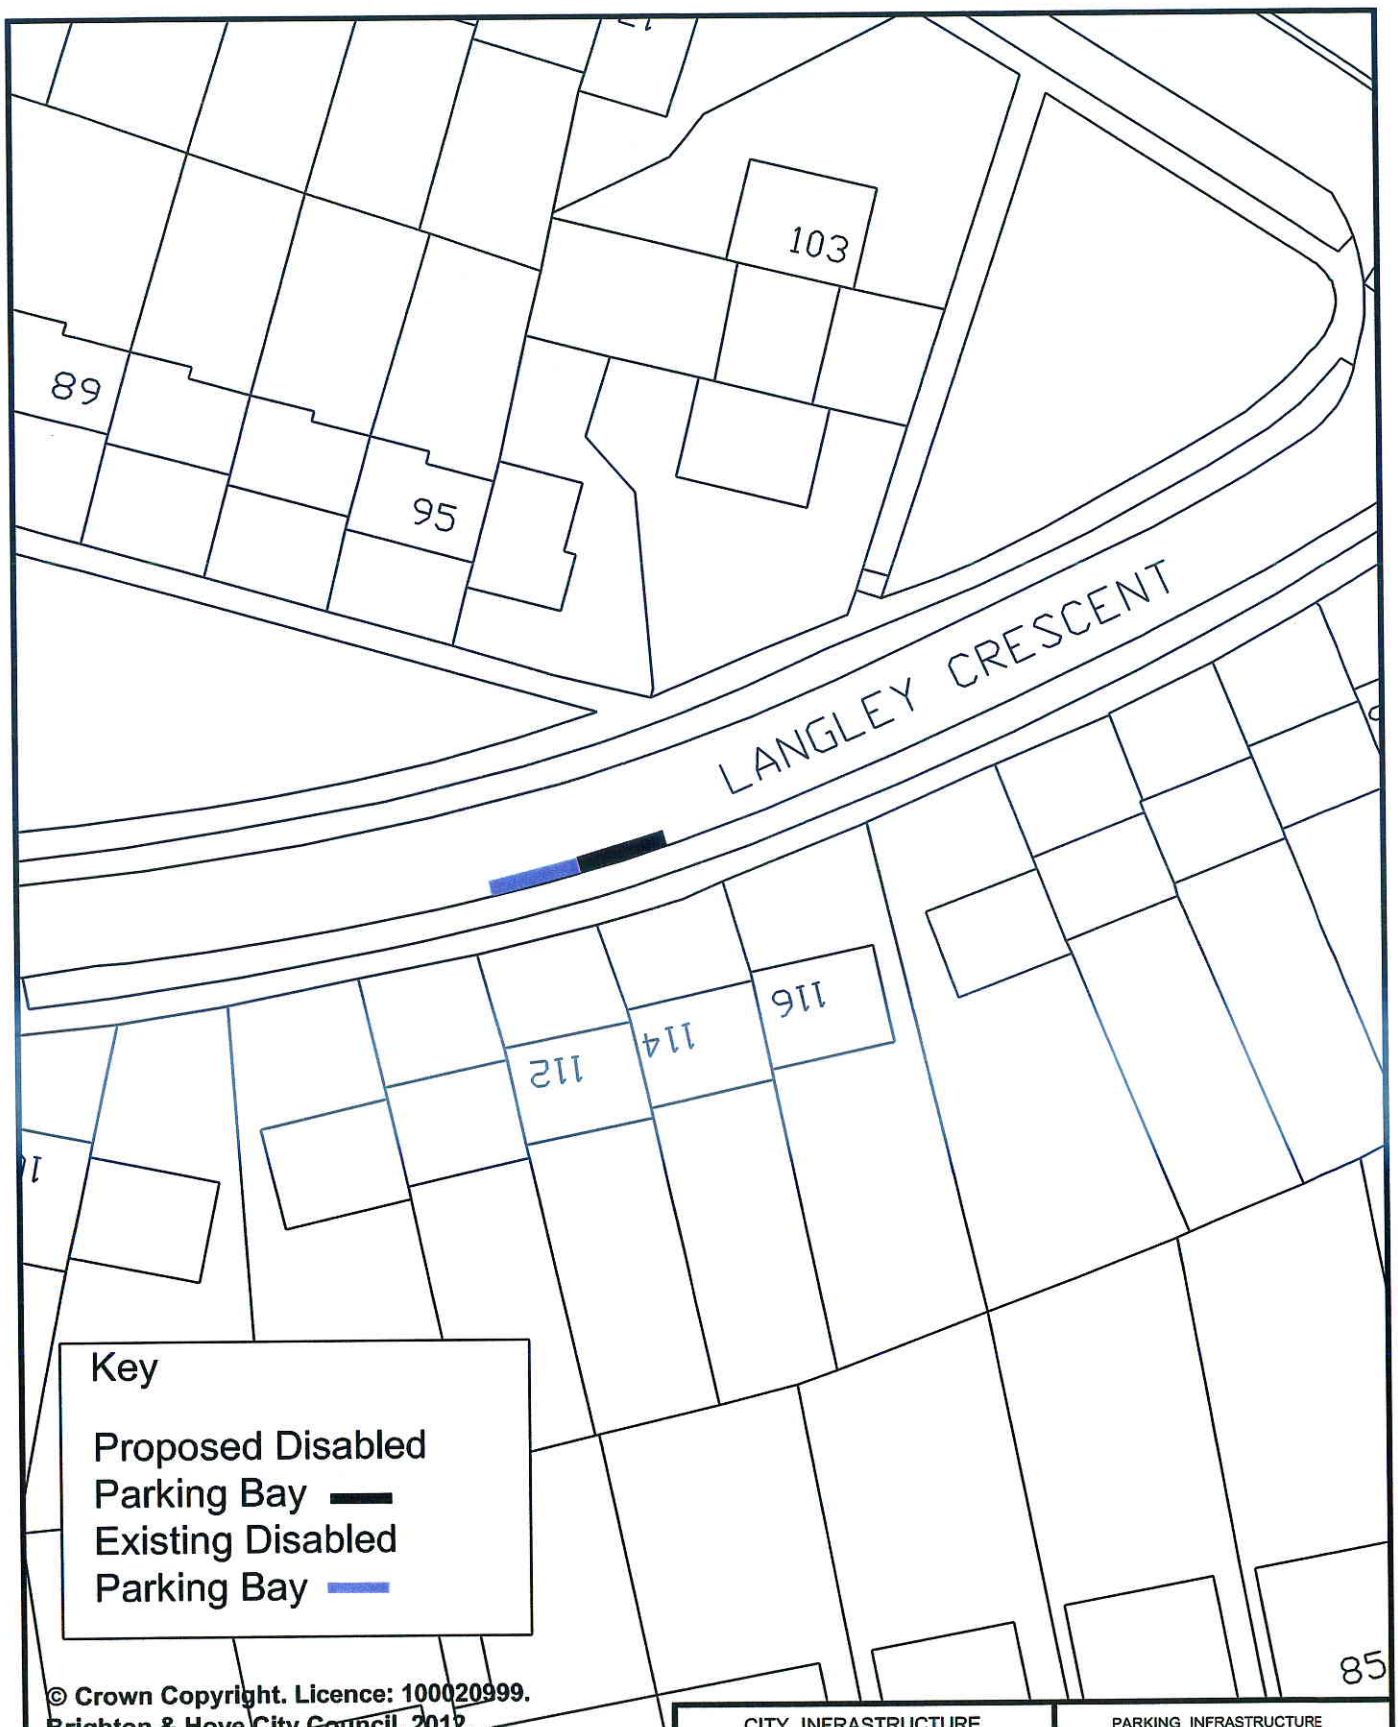

© Crown Copyright. Licence: 100020999. Brighton & Hove City Council, 2012.

CITY INFRASTRUCTURE	PARKING INFRASTRUCTURE
Address: 114 Langley Crescent, Brighton	Scale : N.T.S.
	Date : Oct 2013
Reason: To provide a bay for a resident in the vicinity	Drawn : D.A.
	Drawing Number : B&H_DPB-01-WO

Brighton & Hove

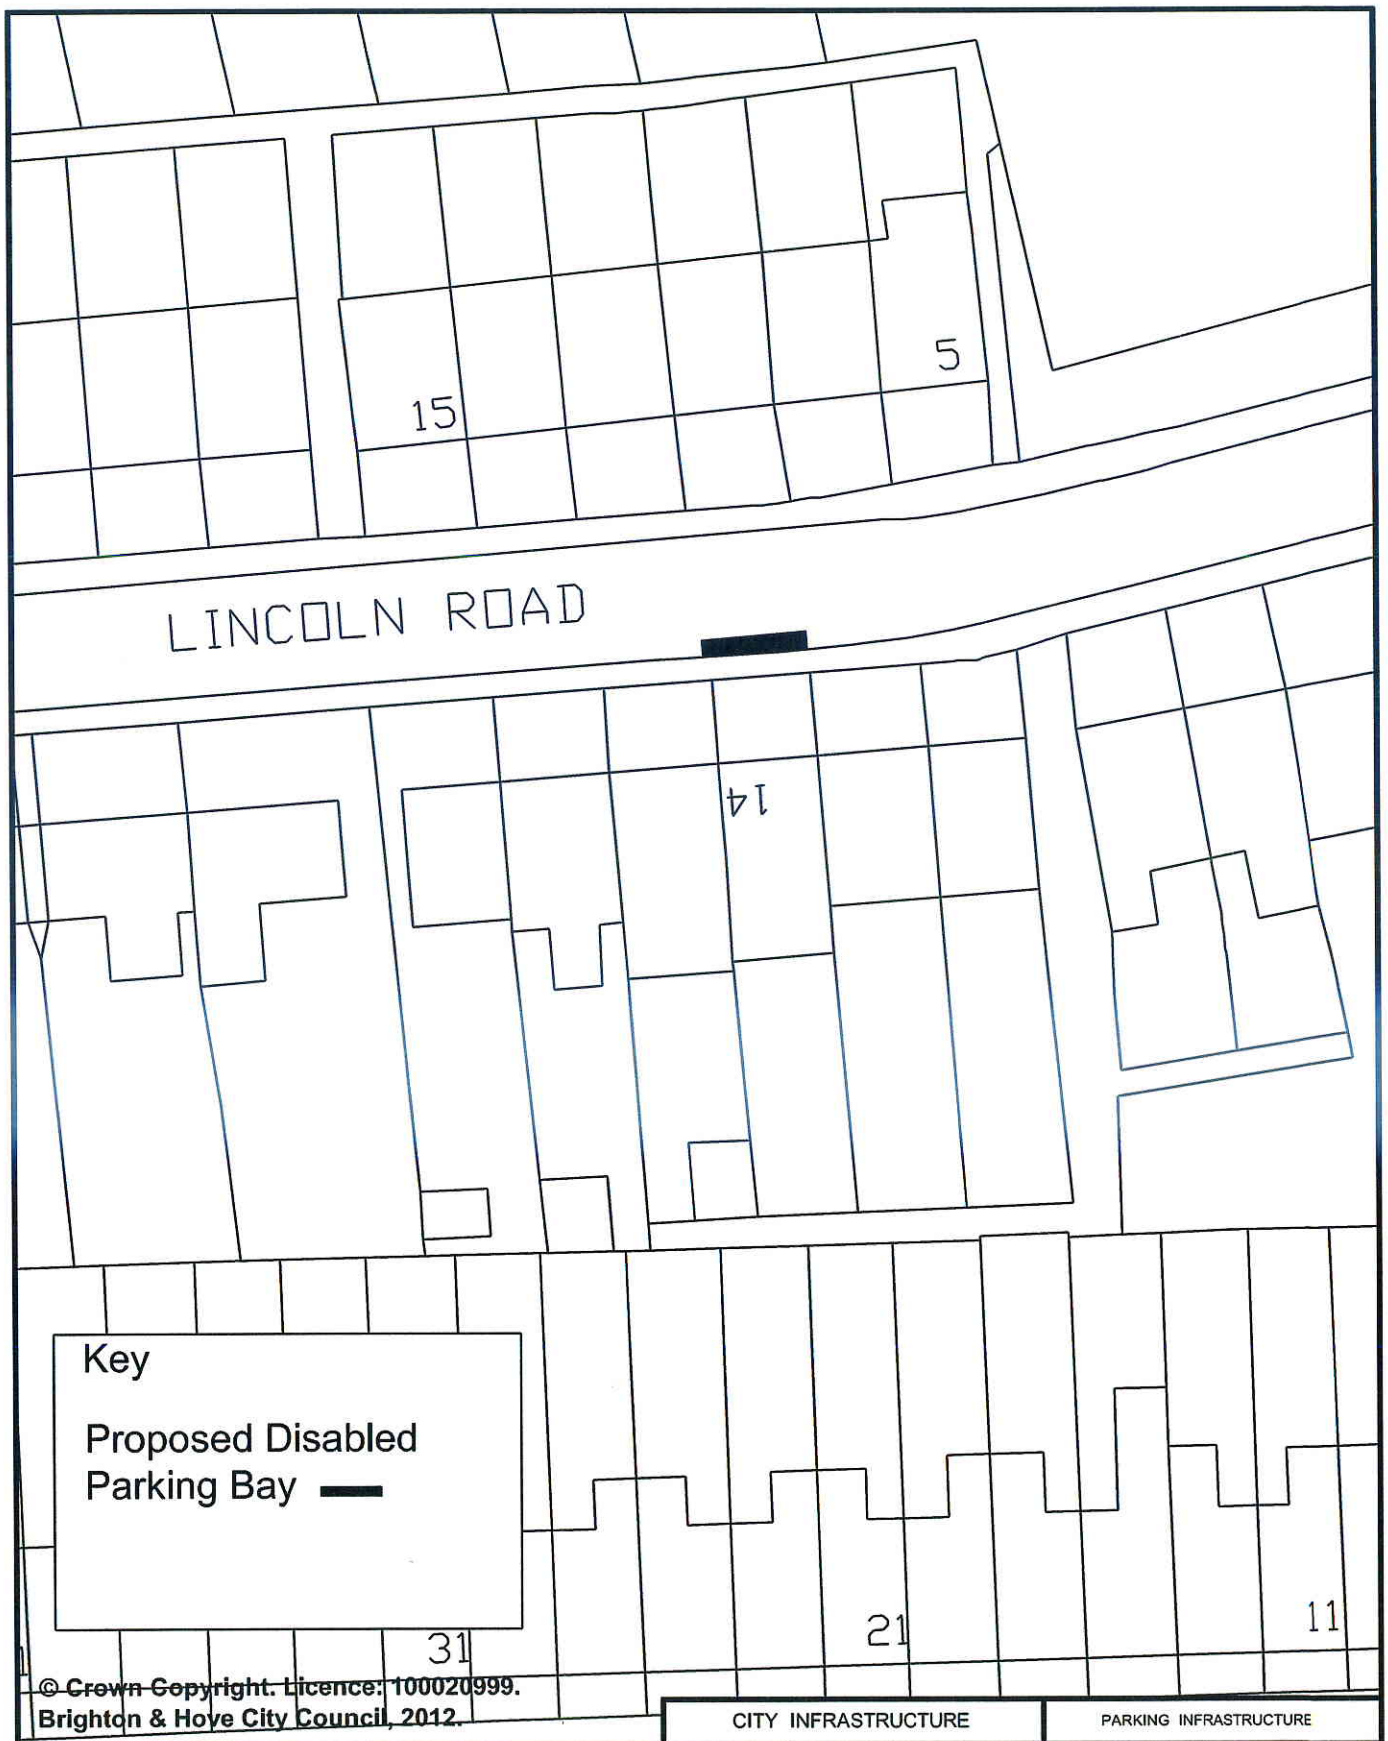

© Crown Copyright. Licence: 100020999. Brighton & Hove City Council, 2012.

CITY INFRASTRUCTURE	PARKING INFRASTRUCTURE
Address: 14 Lincoln Road, Portslade	Scale : N.T.S.
	Date : Sept 2013
Reason: To provide a bay for a resident in the vicinity	Drawn : D.A.
	Drawing Number : B&H_DPB-02-SP

Brighton & Hove

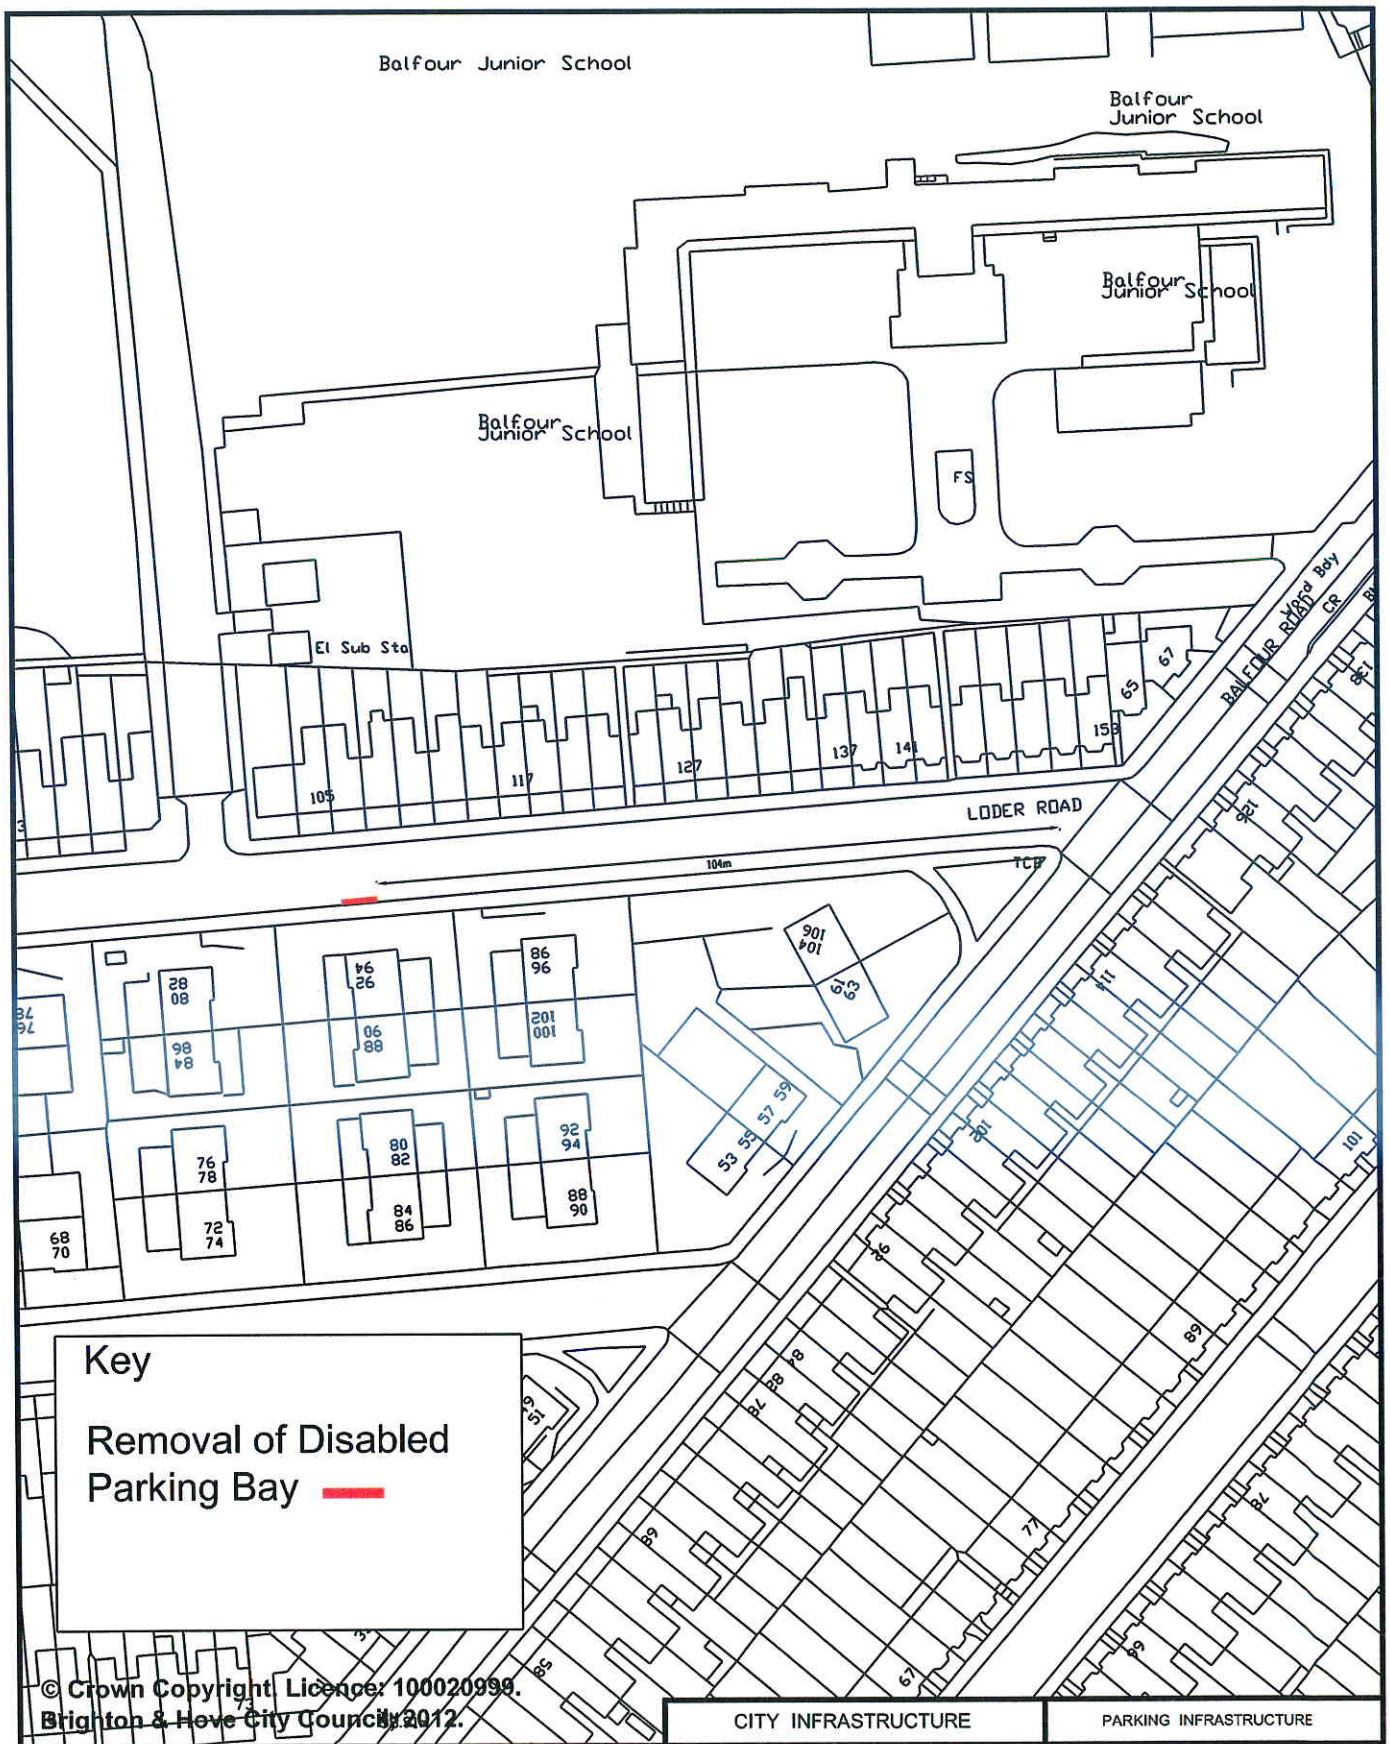

© Crown Copyright. Licence: 100020999. Brighton & Hove City Council 2012.

	CITY INFRASTRUCTURE	PARKING INFRASTRUCTURE
Address: 92 Loder Road, Brighton	Scale : N.T.S.	Brighton & Hove
	Date : Sept 2013	
Reason: Bay being removed as no longer required	Drawn : DLA	
	Drawing Number : B&H_DPB-02-WIT	

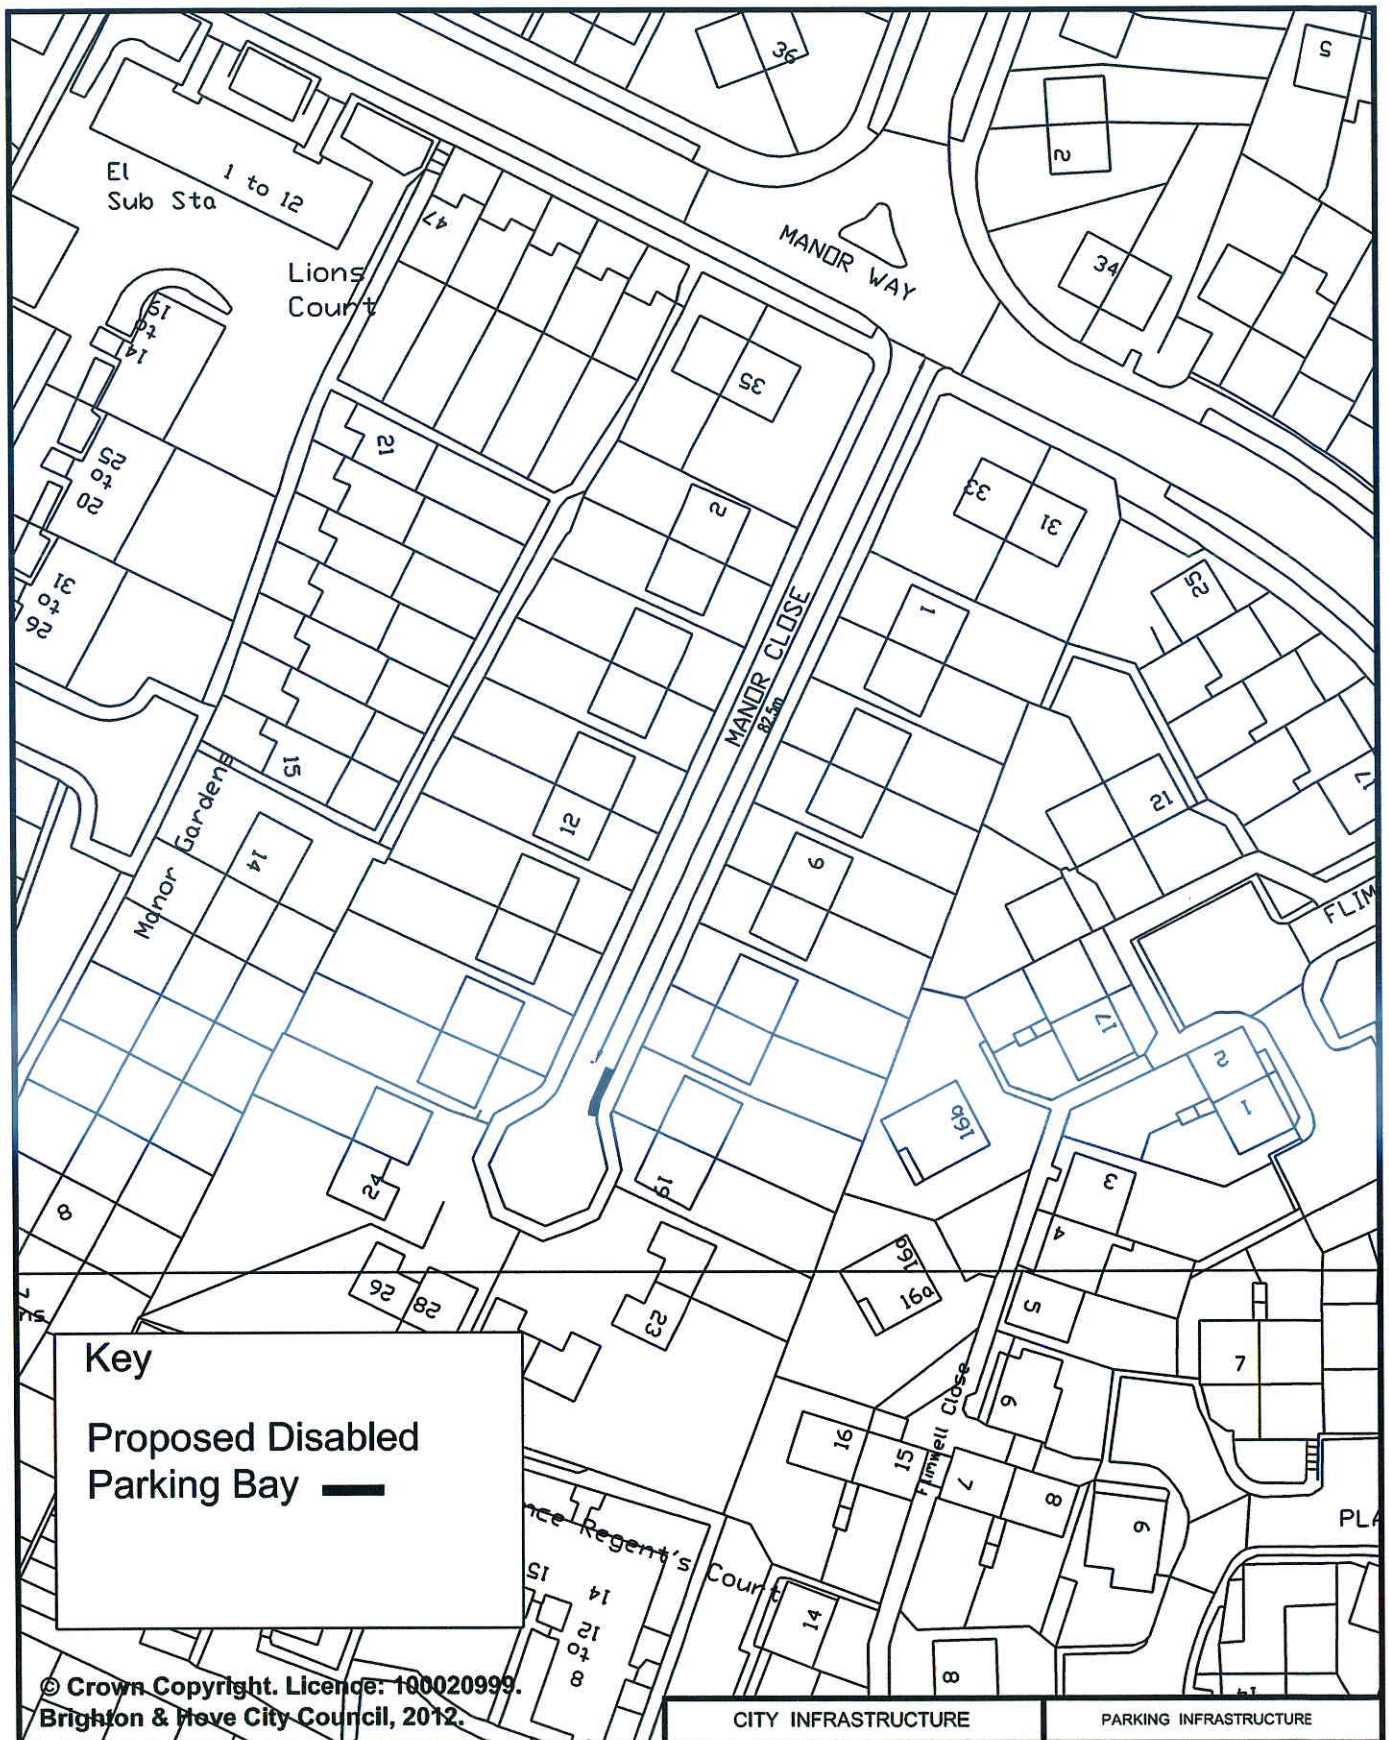

© Crown Copyright. Licence: 100020999. Brighton & Hove City Council, 2012.

CITY INFRASTRUCTURE	PARKING INFRASTRUCTURE
Address: 19 Manor Close, Brighton	Scale : N.T.S.
	Date : Oct 2013
Reason: To provide a bay for a resident in the vicinity	Drawn : D.A.
	Drawing Number : B&H_DPB-04-EB

Brighton & Hove

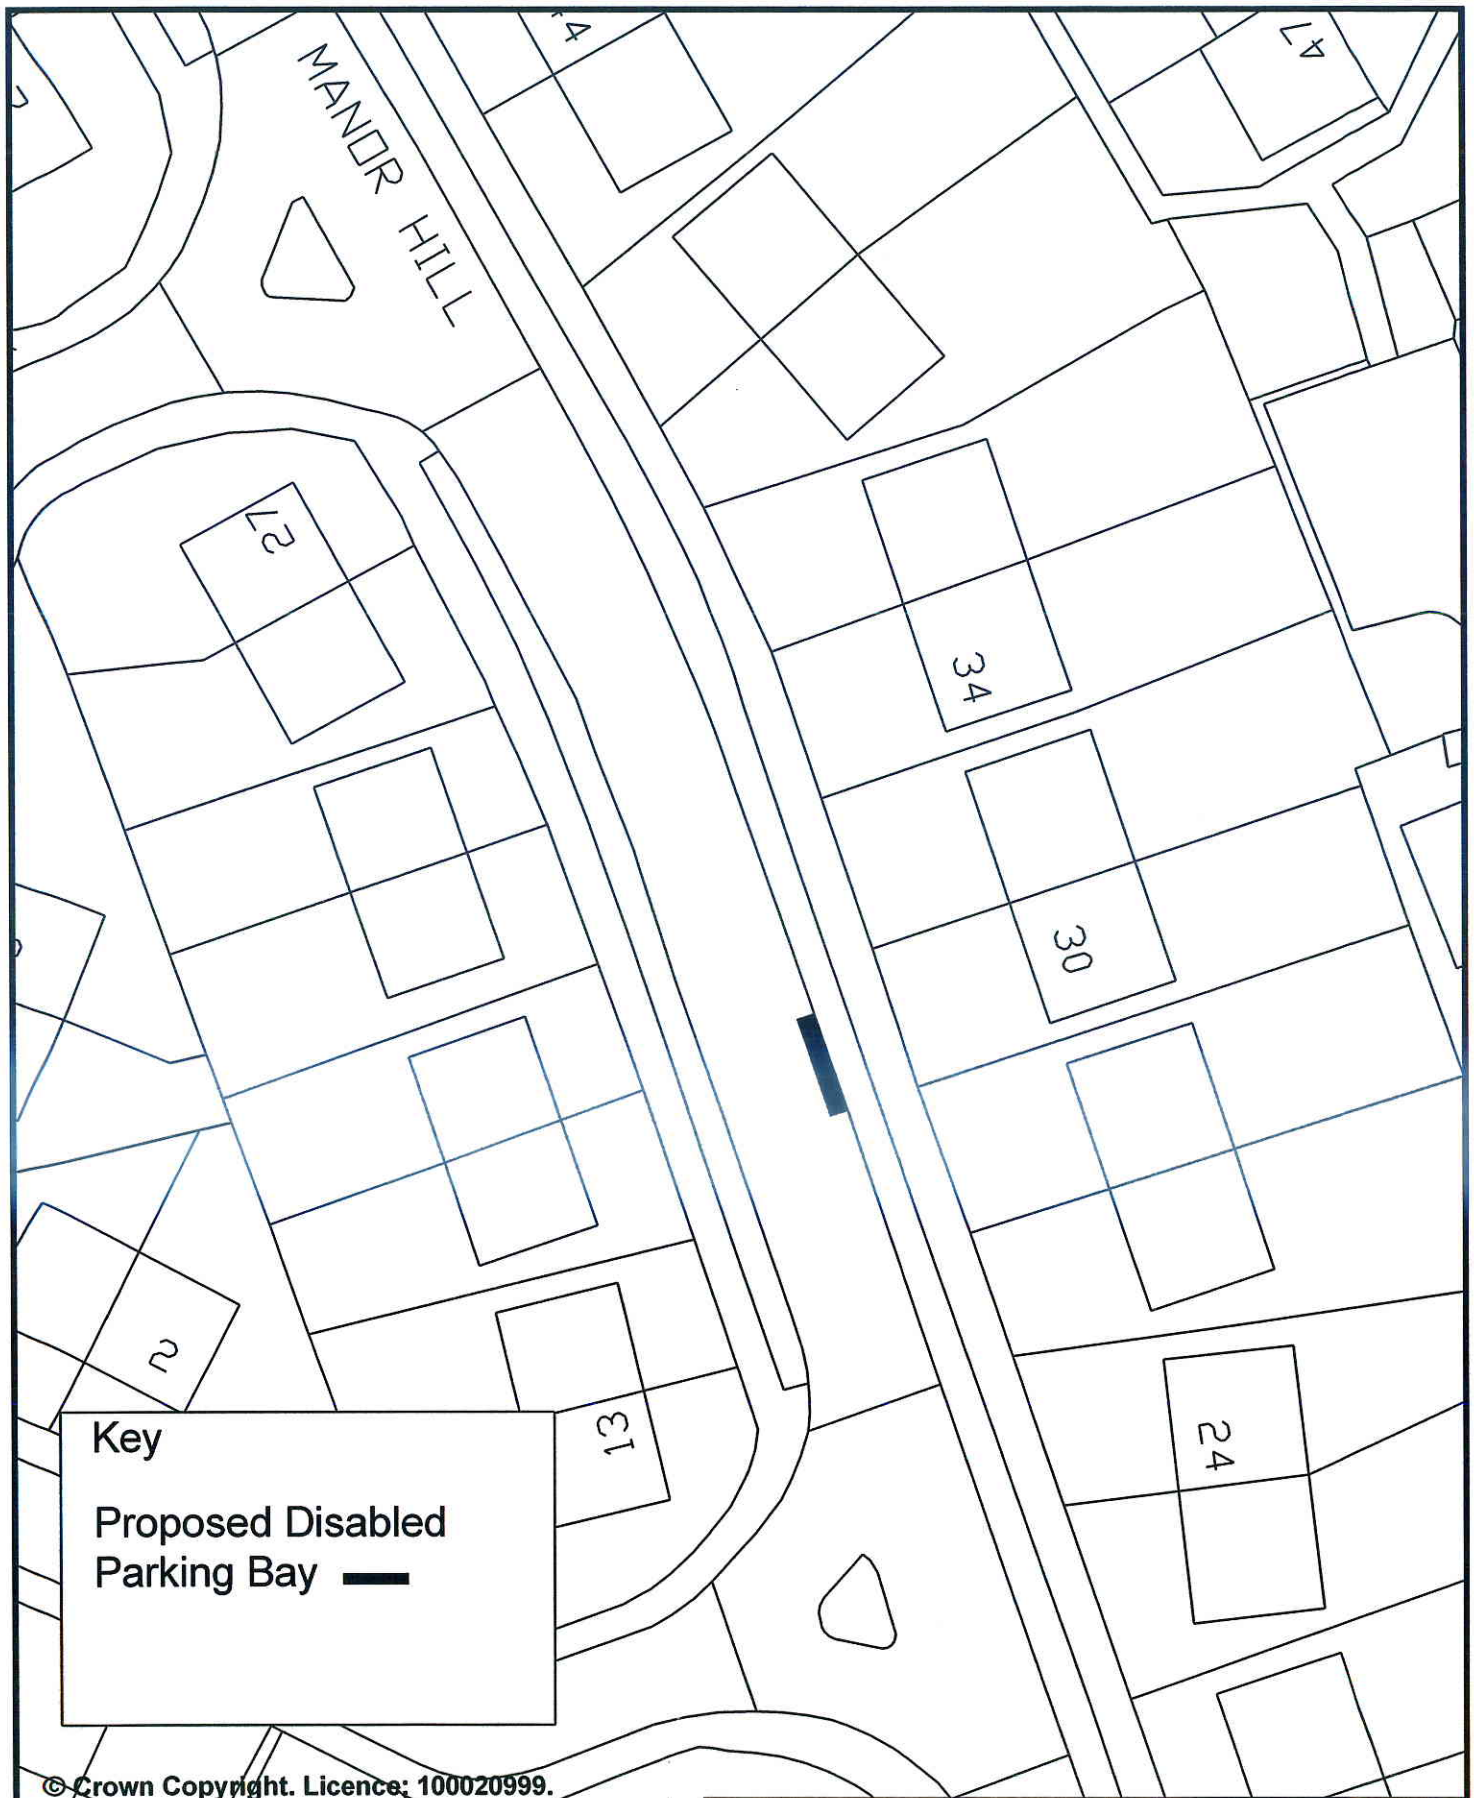

© Crown Copyright. Licence: 100020999.
Brighton & Hove City Council, 2012.

	CITY INFRASTRUCTURE	PARKING INFRASTRUCTURE
Address: 30 Manor Hill, Brighton	Scale : N.T.S.	Brighton & Hove
	Date : Oct 2013	
Reason: To provide a bay for a resident in the vicinity	Drawn : D.A.	
	Drawing Number : B&H_DPB-03-EB	

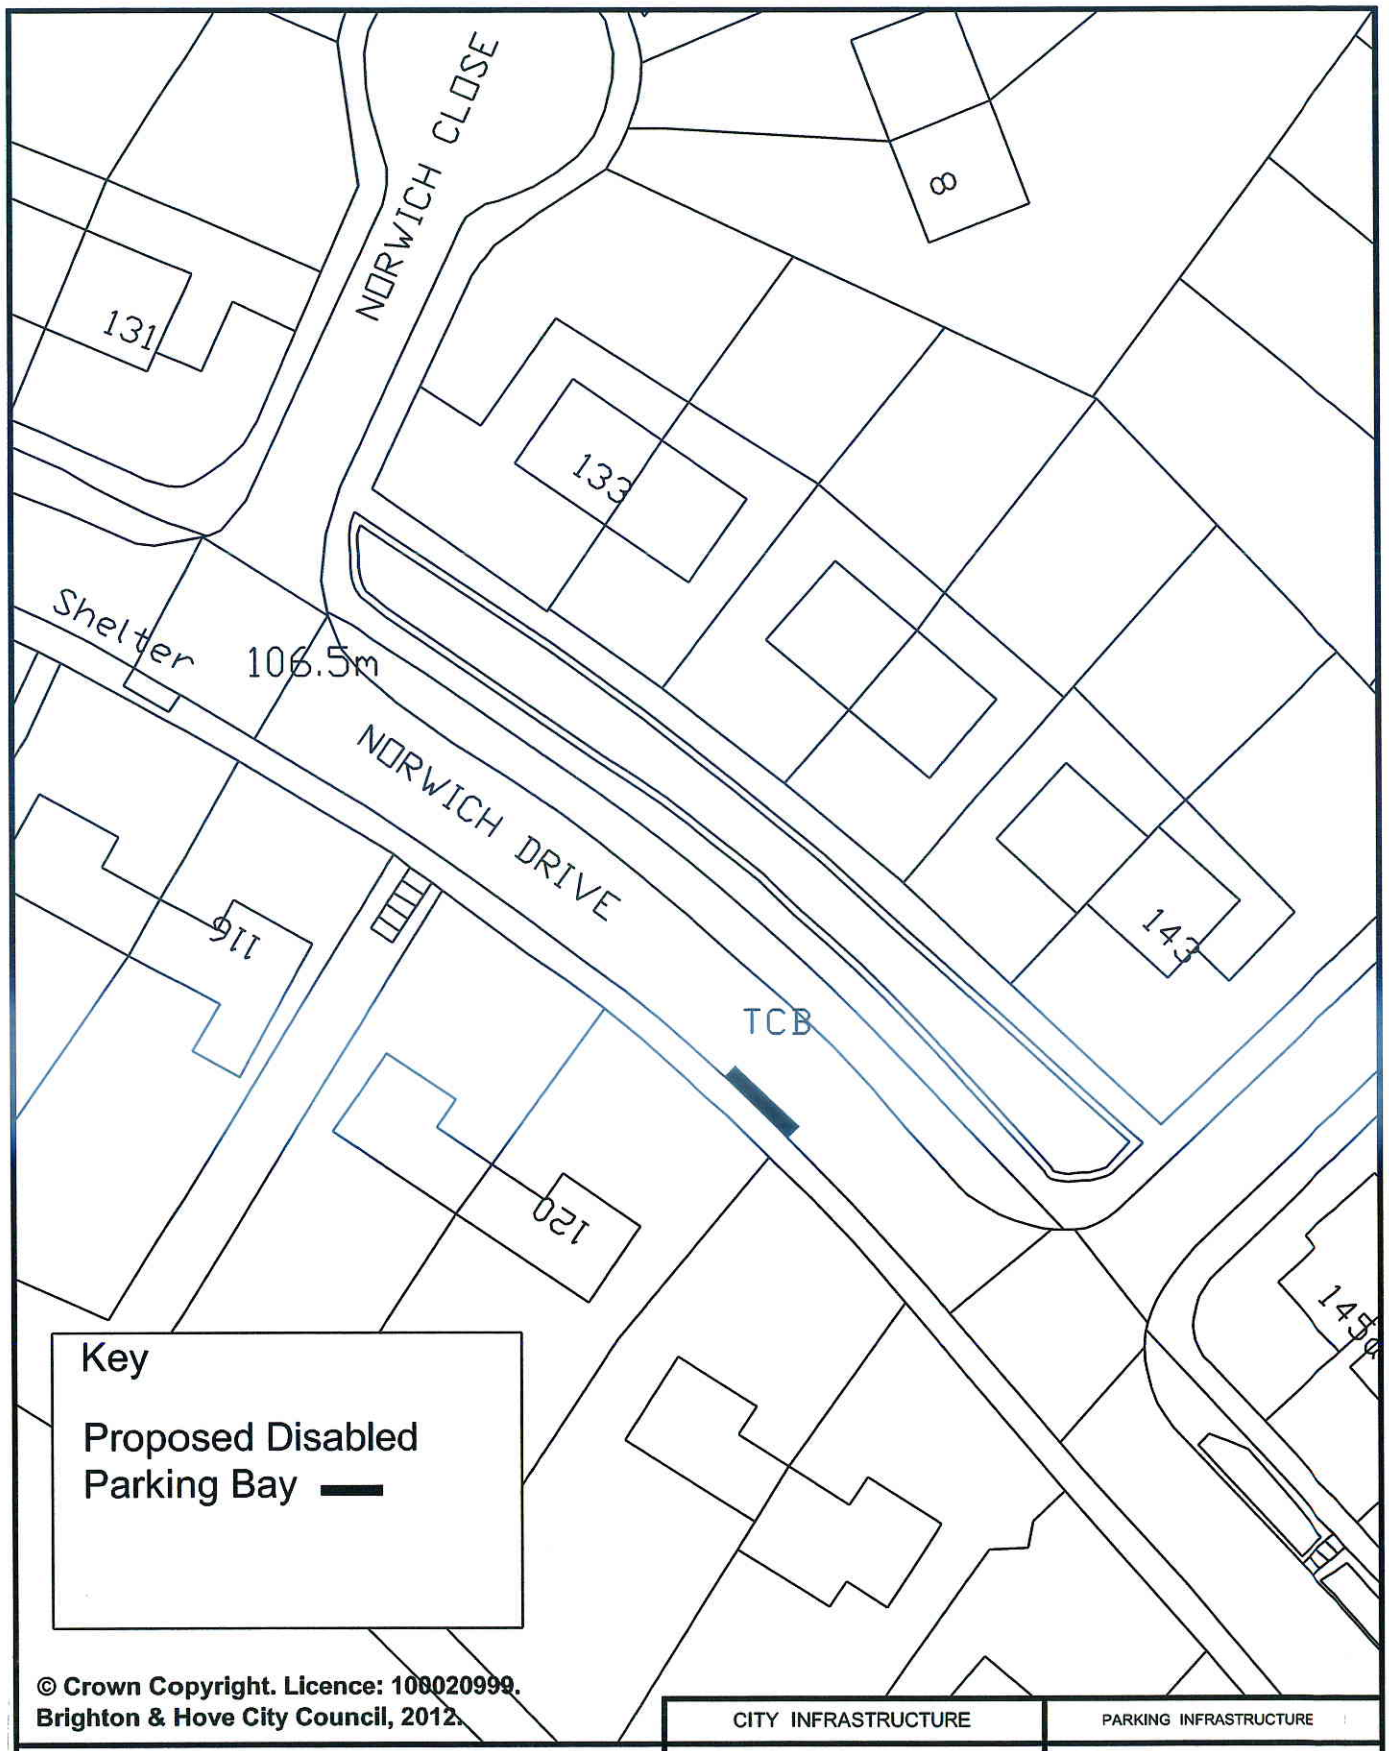

© Crown Copyright. Licence: 100020999. Brighton & Hove City Council, 2012.

	CITY INFRASTRUCTURE	PARKING INFRASTRUCTURE
Address: 120 Norwich Drive, Brighton	Scale : N.T.S.	Brighton & Hove
	Date : Oct 2013	
Reason: To provide a bay for a resident in the vicinity	Drawn : D.A.	
	Drawing Number : B&H_DPB-02-MB	

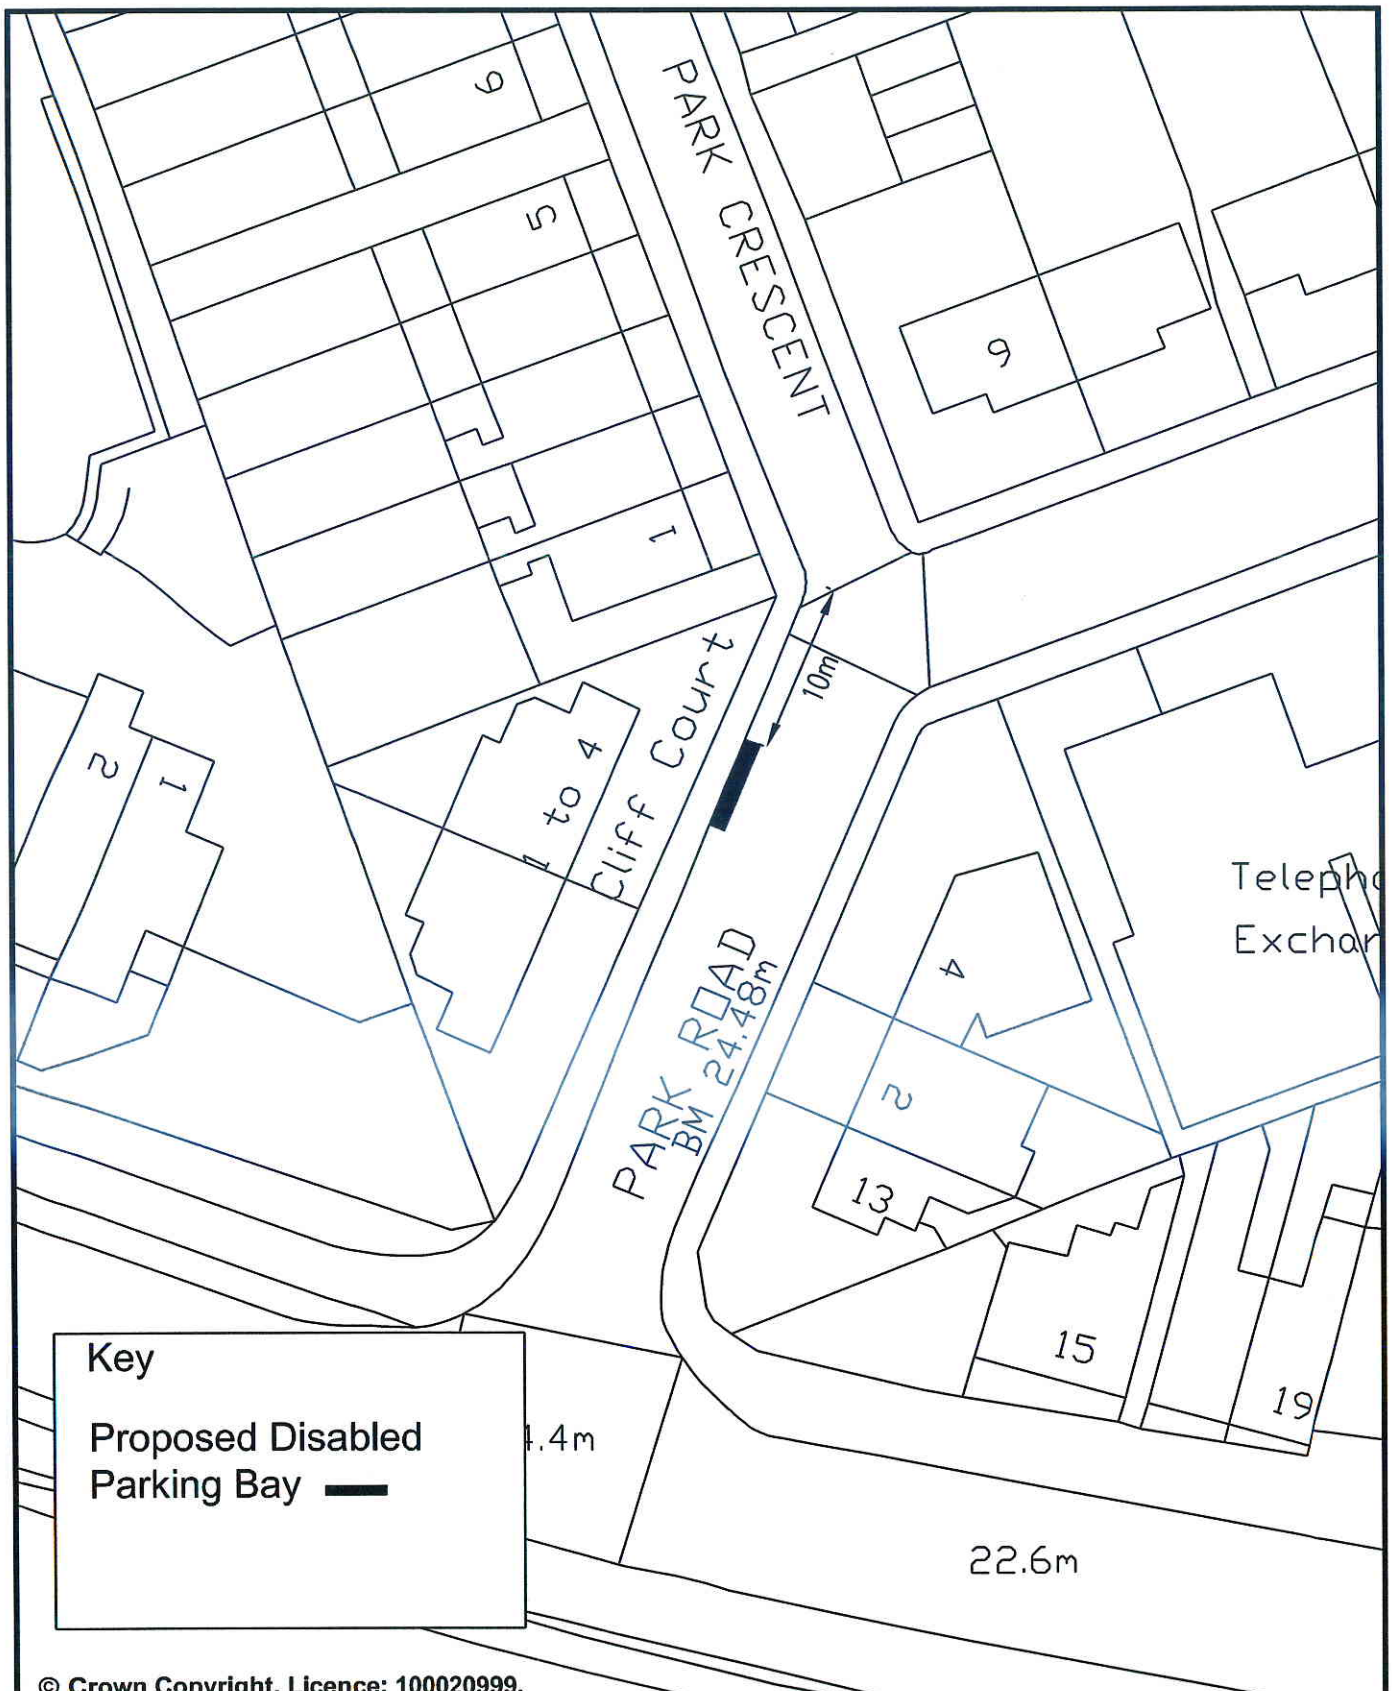

© Crown Copyright. Licence: 100020999.
Brighton & Hove City Council, 2012.

	CITY INFRASTRUCTURE	PARKING INFRASTRUCTURE
Address: Cliff Court, Park Road, Brighton	Scale : N.T.S.	Brighton & Hove
	Date : Oct 2013	
Reason: To provide a bay for a resident in the vicinity	Drawn : D.A.	
	Drawing Number : B&H_DPB-01-RC	

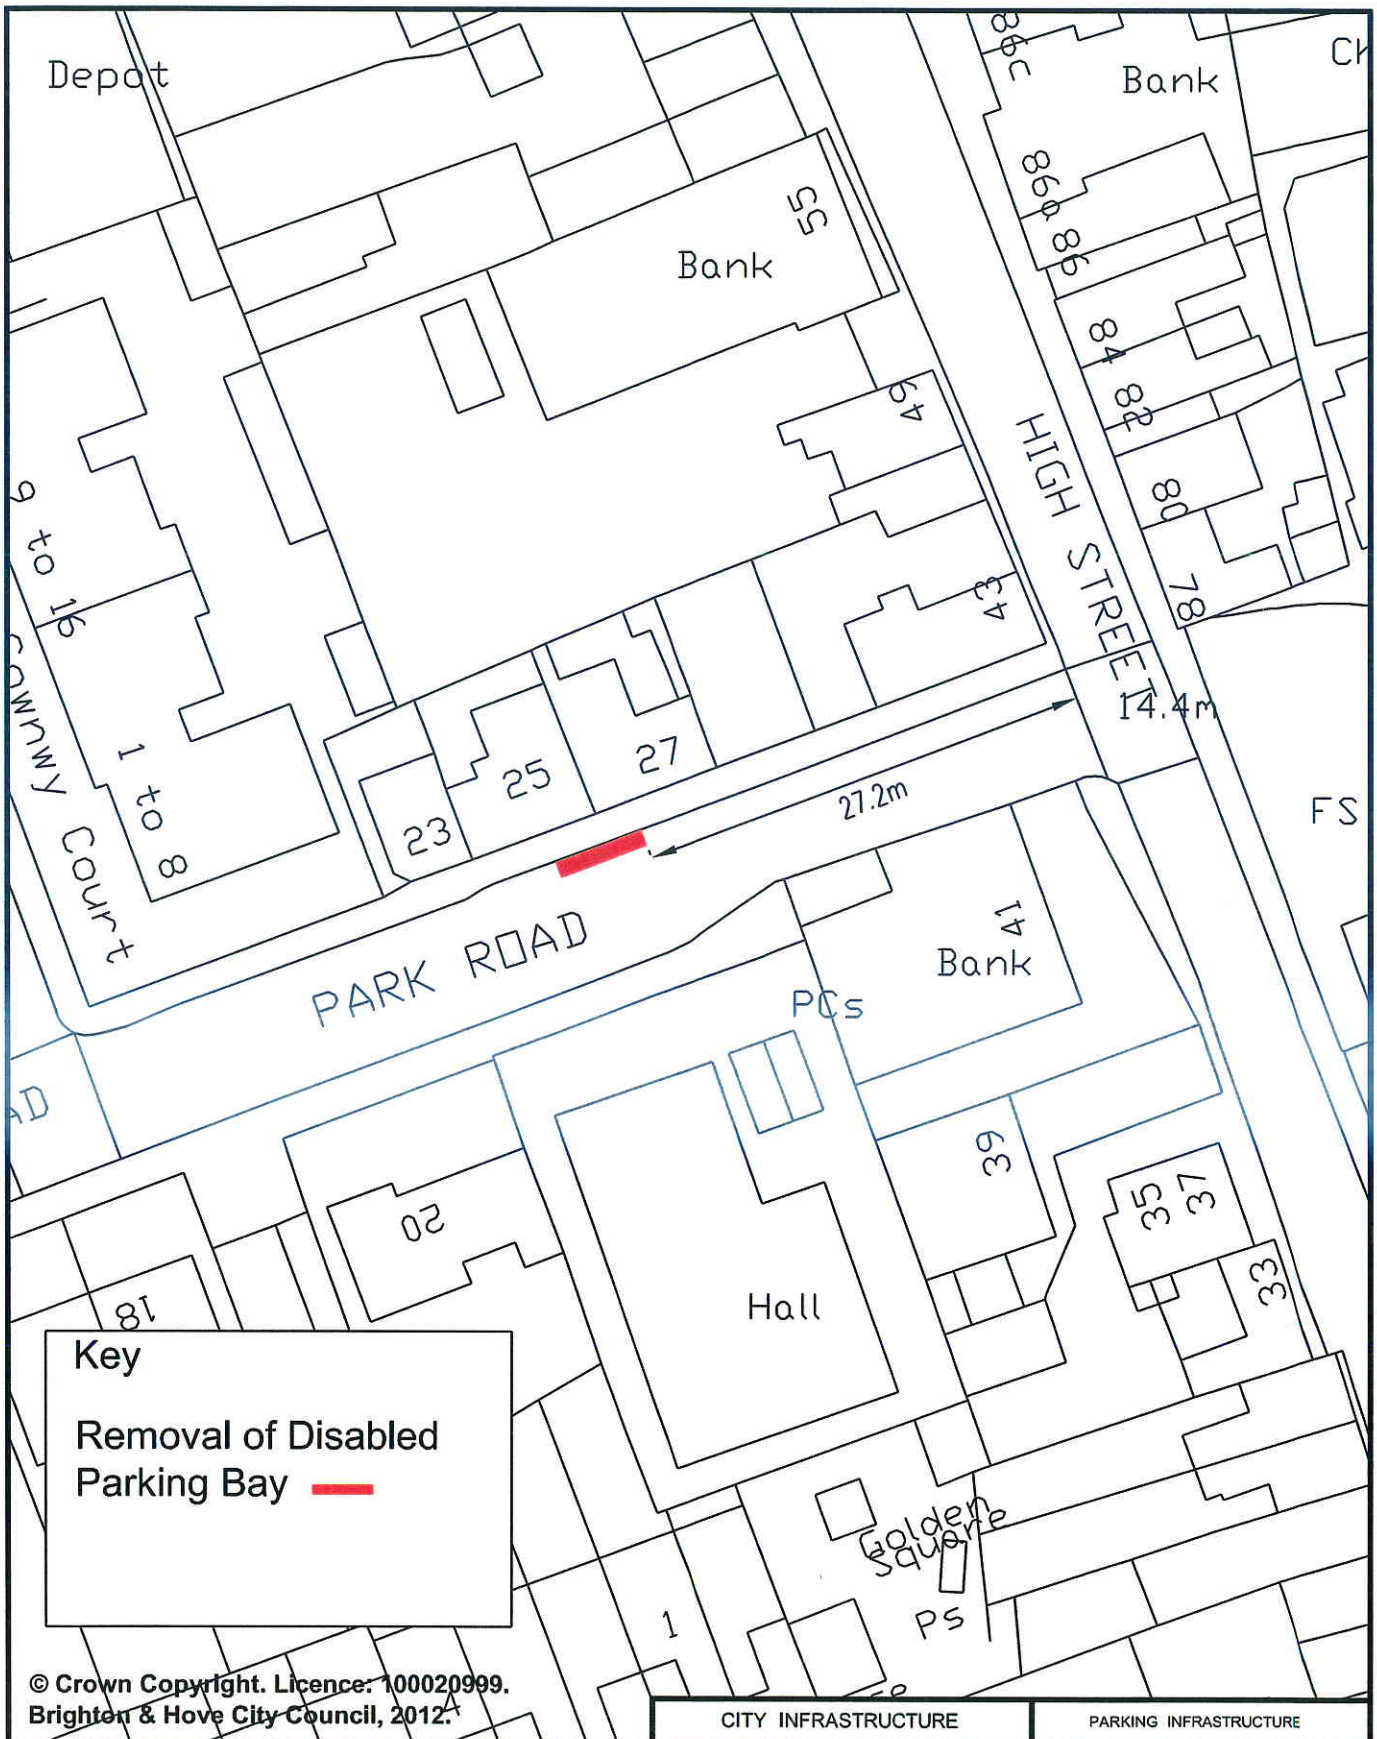

© Crown Copyright. Licence: 100020999. Brighton & Hove City Council, 2012.

CITY INFRASTRUCTURE	PARKING INFRASTRUCTURE
Address: 25 Park Road, Rottingdean Brighton	Scale : N.T.S.
	Date : Oct 2013
Reason: Bay being removed as no longer required	Drawn : DLA
	Drawing Number : B&H_DPB-02-RC

Brighton & Hove

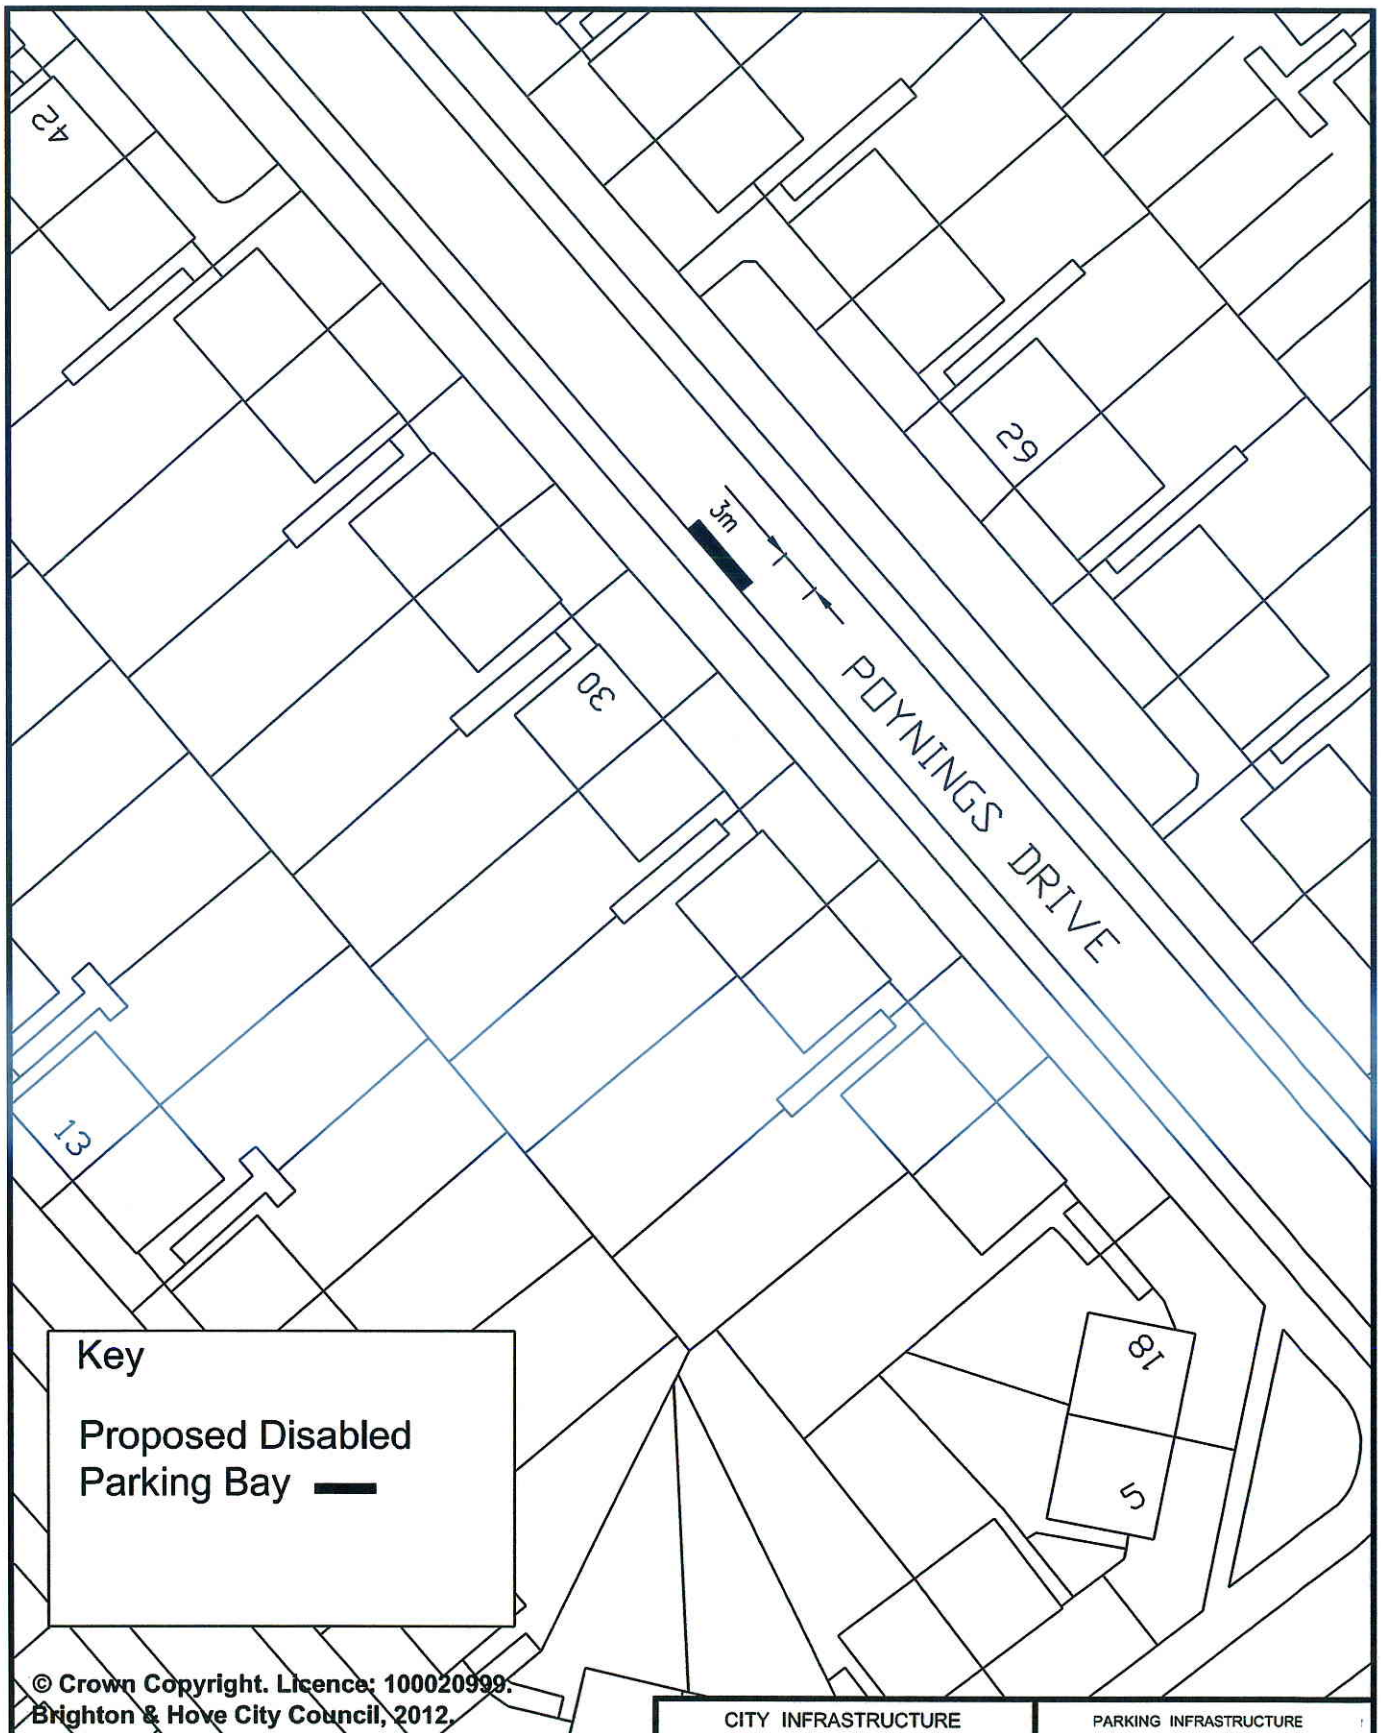

© Crown Copyright. Licence: 100020999. Brighton & Hove City Council, 2012.

CITY INFRASTRUCTURE	PARKING INFRASTRUCTURE
Address: 30 Poynings Drive, Hove	Scale : N.T.S.
	Date : Sept 2013
Reason: To provide a bay for a resident in the vicinity	Drawn : D.A.
	Drawing Number : B&H_DPB-01-HK

Brighton & Hove

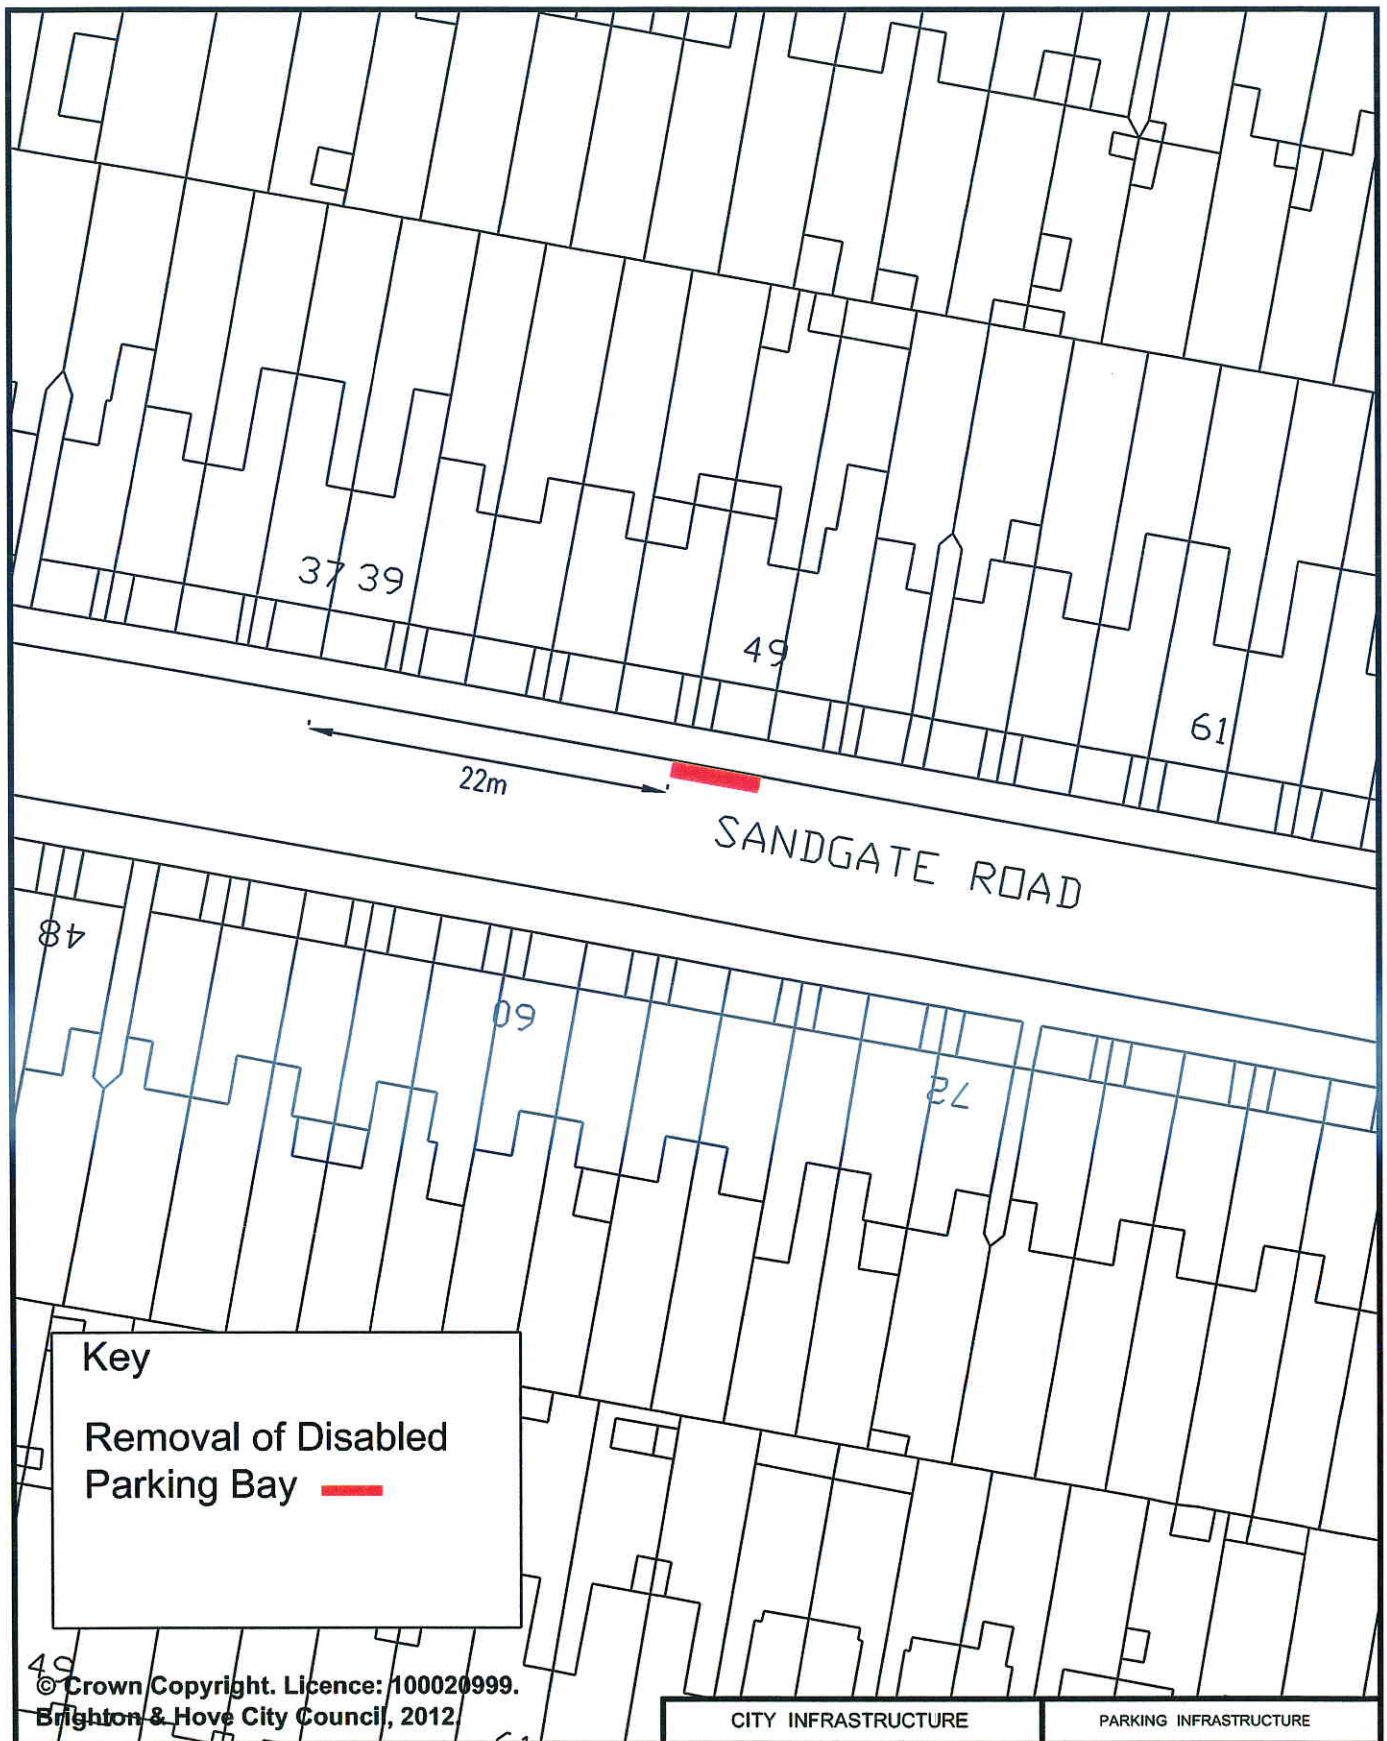

© Crown Copyright. Licence: 100020999. Brighton & Hove City Council, 2012.

CITY INFRASTRUCTURE	PARKING INFRASTRUCTURE
Address: 49 Sandgate Road, Brighton	Scale : N.T.S. Date : Oct 2013
Reason: Bay being removed as no longer required	Drawn : DLA Drawing Number : B&H_DPB-03-PP

Brighton & Hove

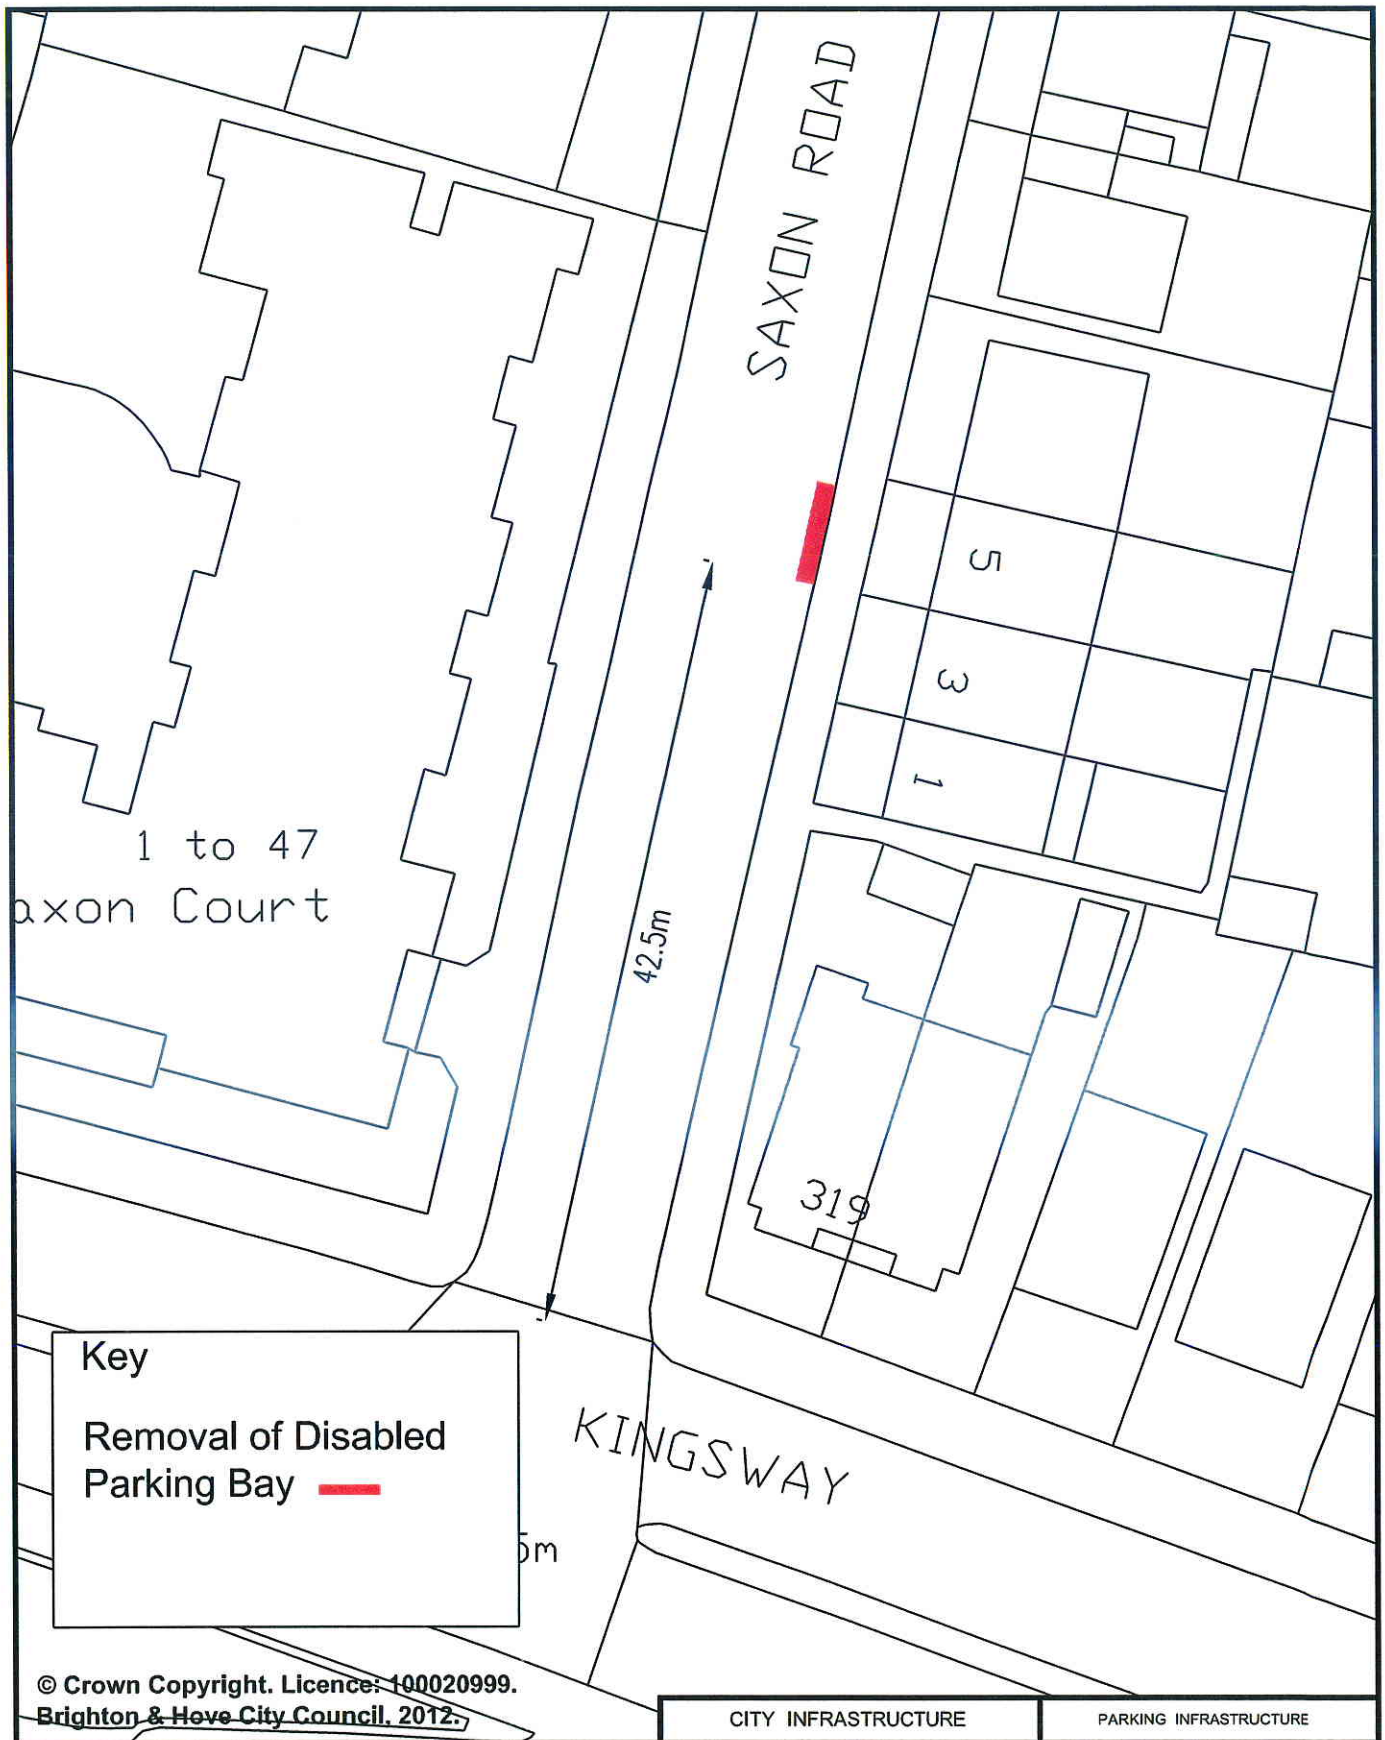

© Crown Copyright. Licence: 100020999. Brighton & Hove City Council. 2012.

CITY INFRASTRUCTURE	PARKING INFRASTRUCTURE
Address: 5 Saxon Road, Hove	Scale : N.T.S.
	Date : Sept 2013
Reason: Bay being removed as no longer required	Drawn : DLA
	Drawing Number : B&H_DPB-01-WIS

Brighton & Hove

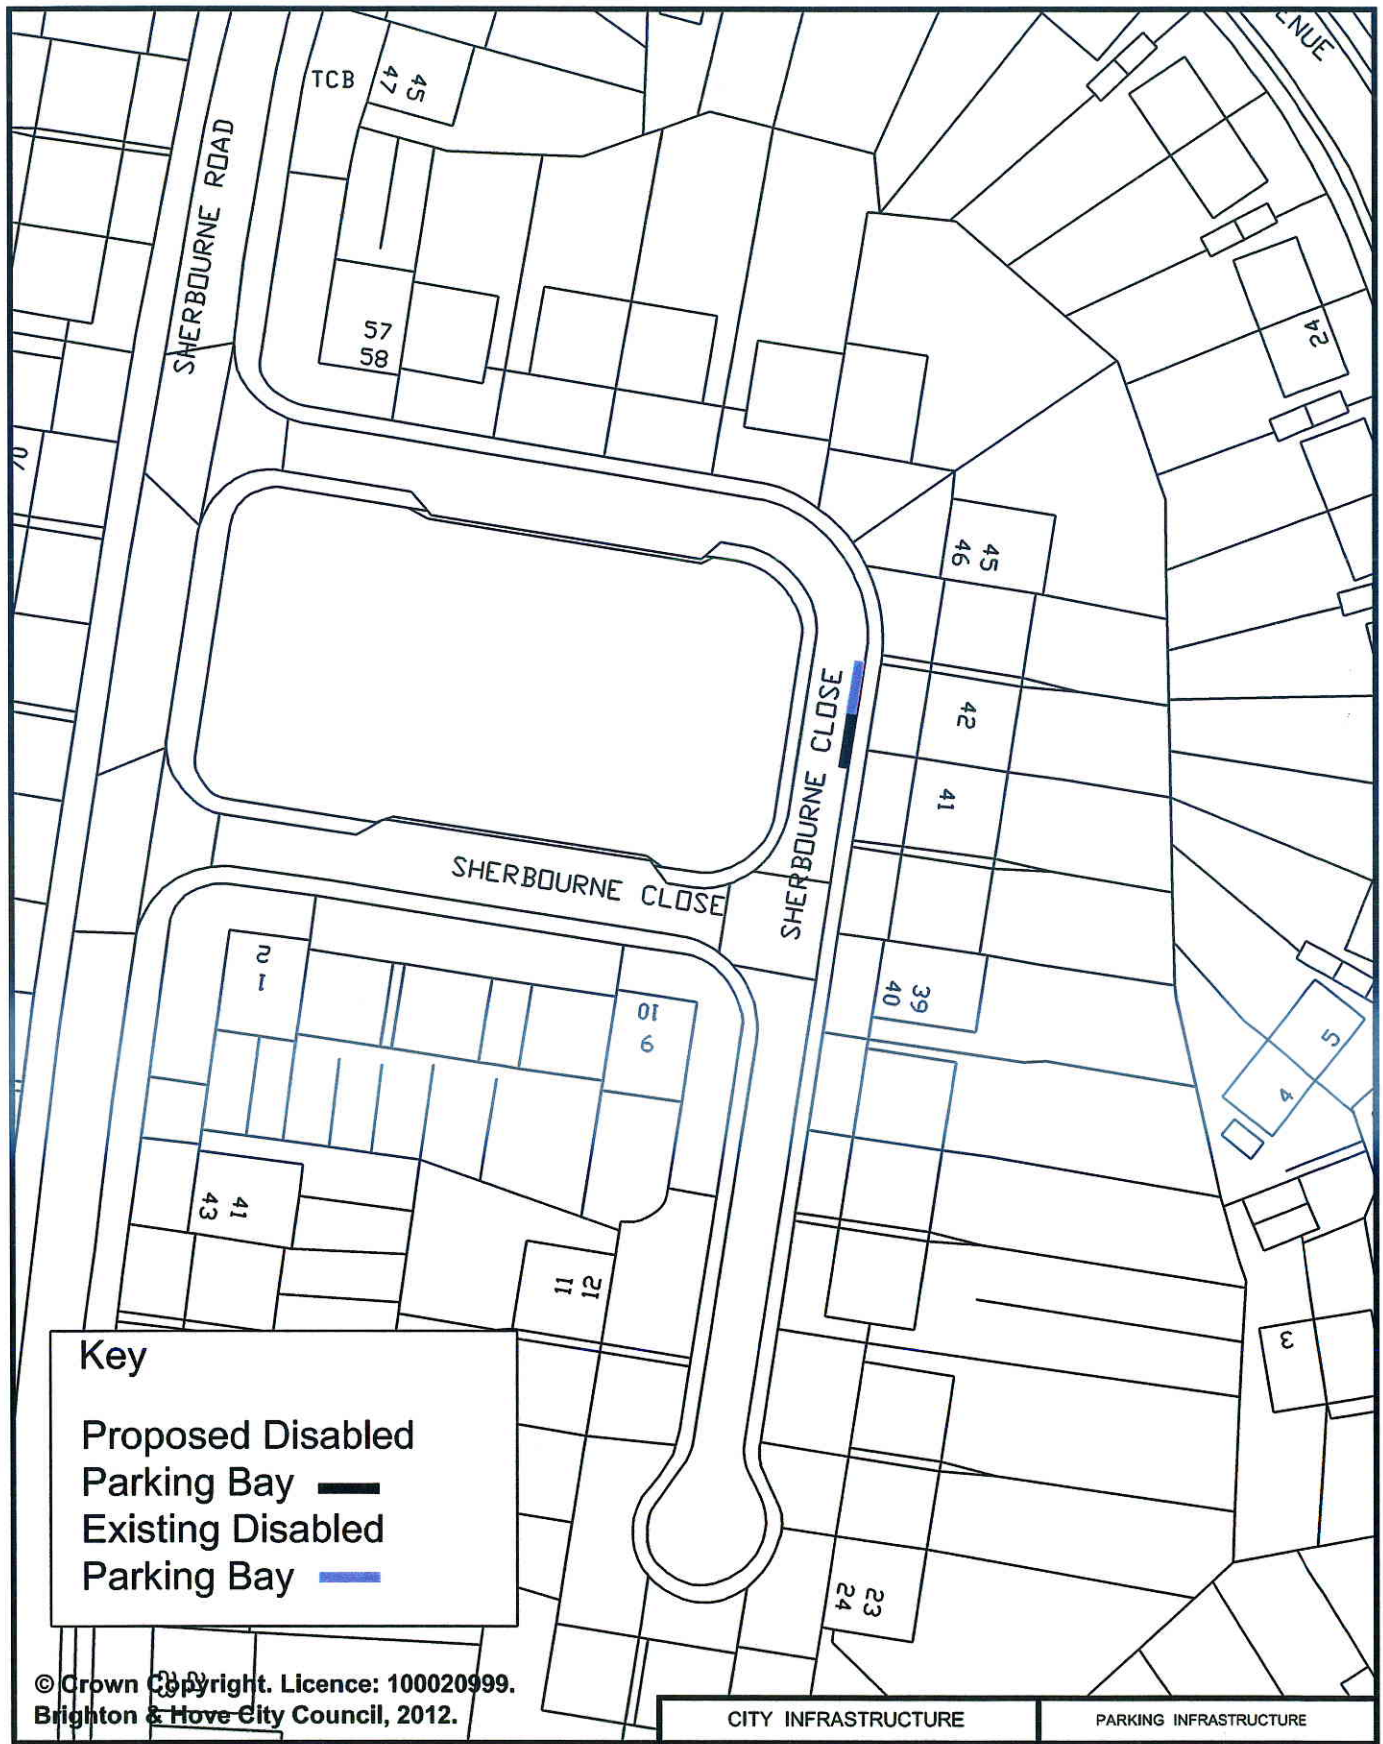

© Crown Copyright. Licence: 100020999. Brighton & Hove City Council, 2012.

Address: 41/42 Sherbourne Close, Hove	CITY INFRASTRUCTURE	PARKING INFRASTRUCTURE
	Scale : N.T.S.	
	Date : Oct 2013	
Reason: To provide a bay for a resident in the vicinity	Drawn : D.A.	Brighton & Hove
	Drawing Number : B&H_DPB-03-HK	

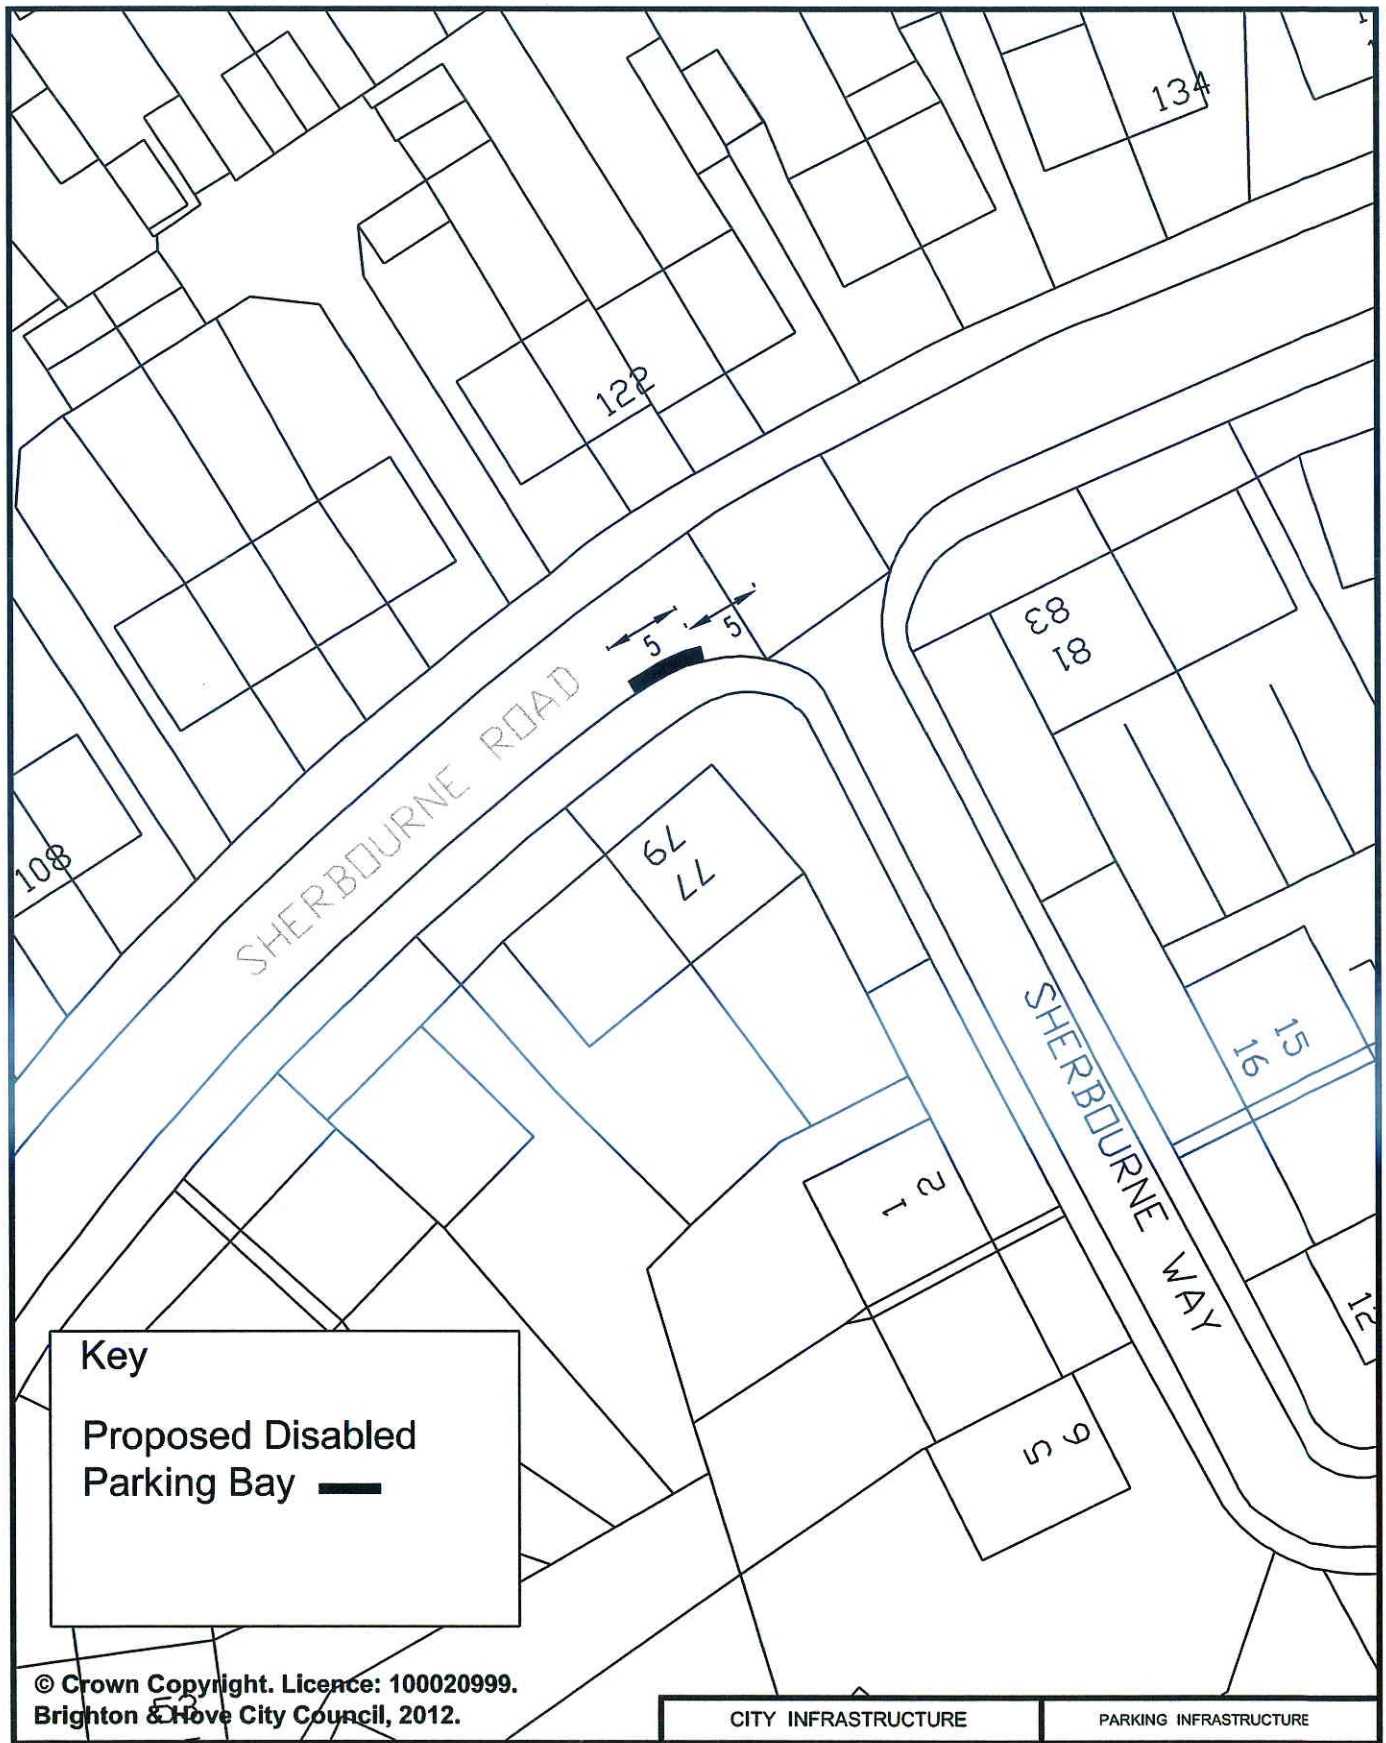

© Crown Copyright. Licence: 100020999. Brighton & Hove City Council, 2012.

	CITY INFRASTRUCTURE	PARKING INFRASTRUCTURE
Address: 79 Sherbourne Road, Hove	Scale : N.T.S.	Brighton & Hove
	Date : Sept 2013	
Reason: To provide a bay for a resident in the vicinity	Drawn : D.A.	
	Drawing Number : B&H_DPB-02-HK	

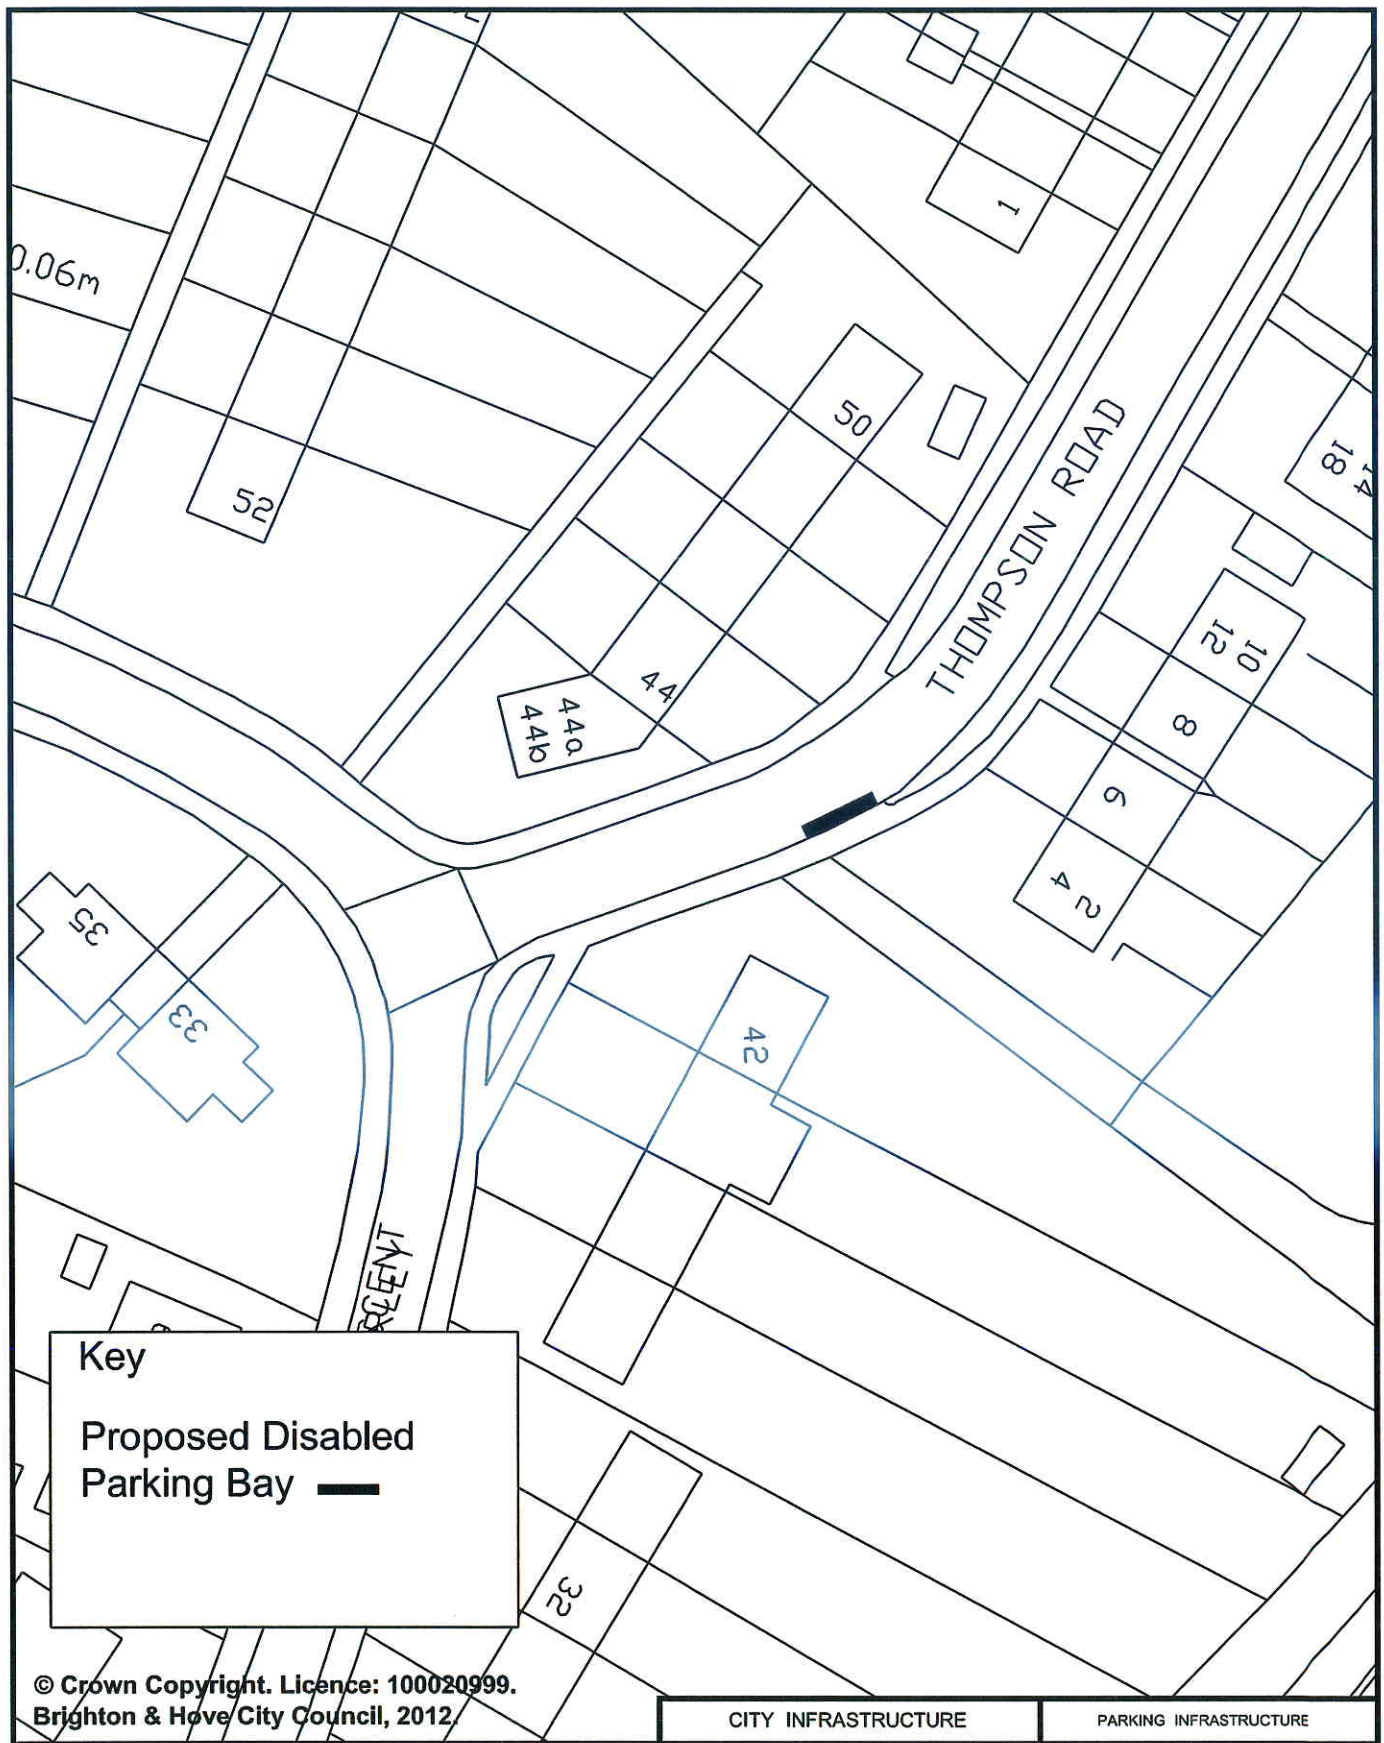

© Crown Copyright. Licence: 100020999. Brighton & Hove City Council, 2012.

	CITY INFRASTRUCTURE	PARKING INFRASTRUCTURE
Address: 4 Thompson Road, Brighton	Scale : N.T.S.	Brighton & Hove
	Date : Oct 2013	
Reason: To provide a bay for a resident in the vicinity	Drawn : D.A.	
	Drawing Number : B&H_DPB-02-HS	

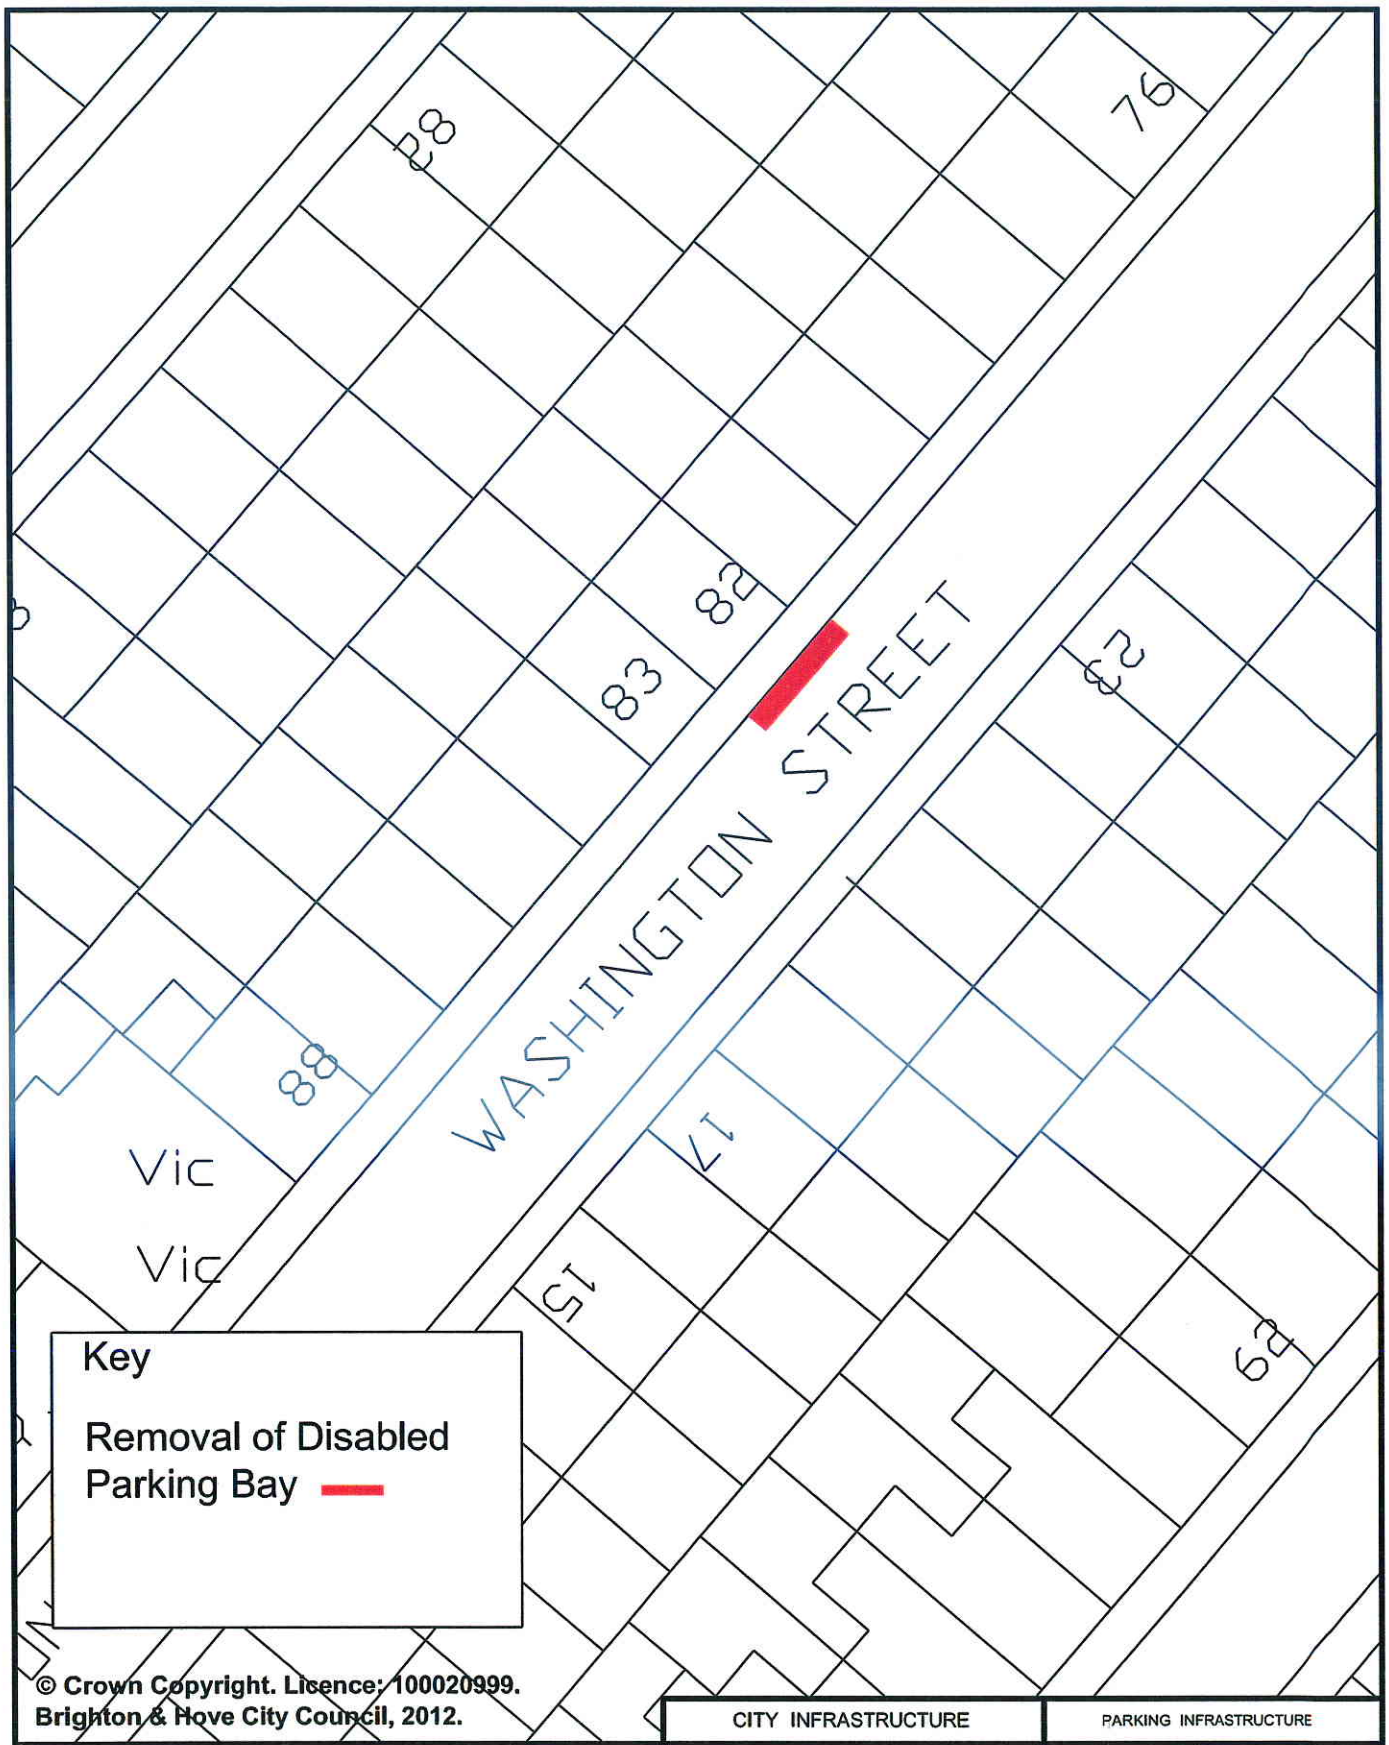

© Crown Copyright. Licence: 100020999. Brighton & Hove City Council, 2012.

	CITY INFRASTRUCTURE	PARKING INFRASTRUCTURE
Address: 82 Washington Street, Brighton	Scale : N.T.S.	Brighton & Hove
	Date : Sept 2013	
Reason: Bay being removed as no longer required	Drawn : DLA	
	Drawing Number : B&H_DPB-01-HE	

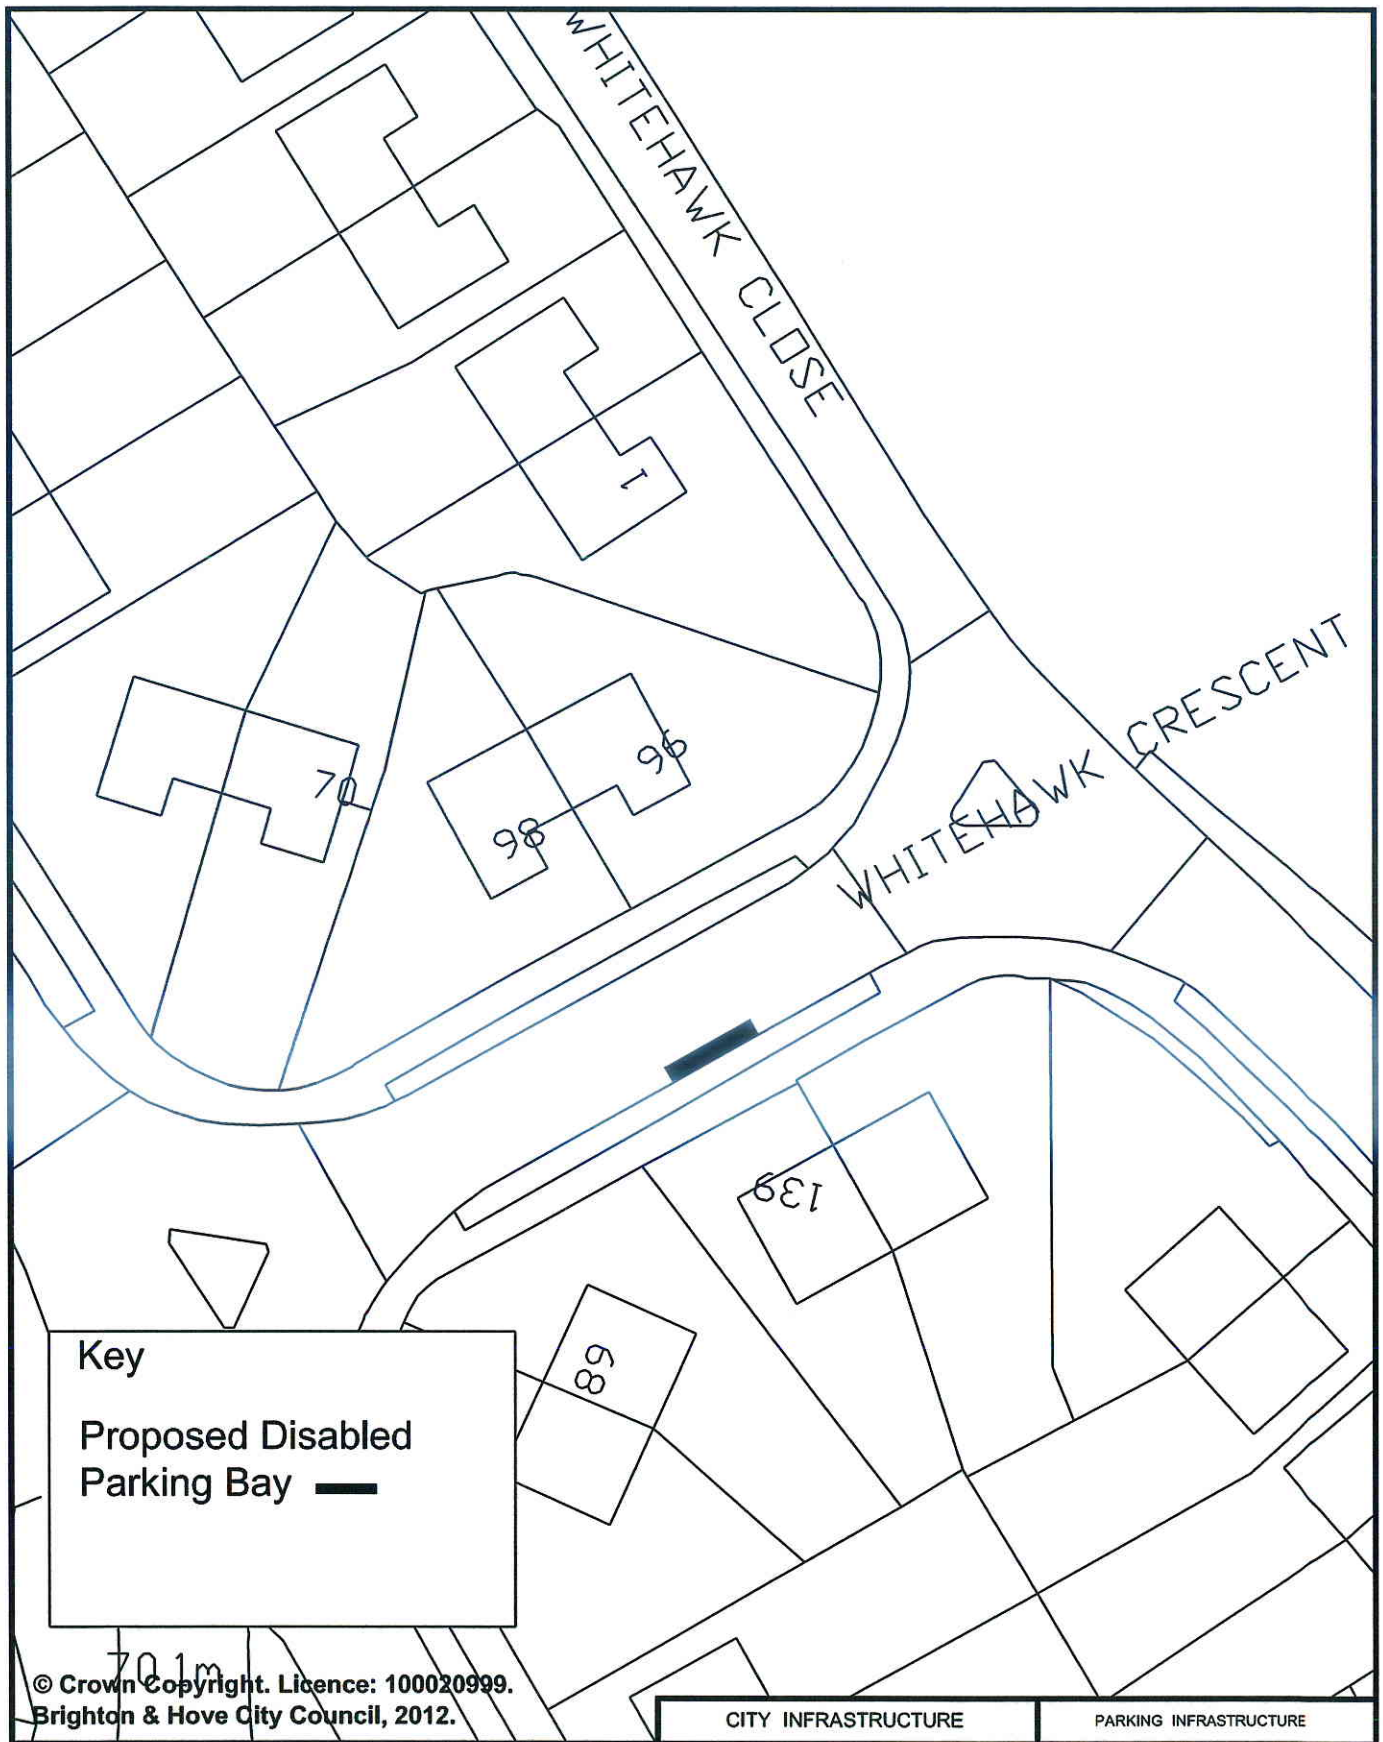

© Crown Copyright. Licence: 100020999. Brighton & Hove City Council, 2012.

	CITY INFRASTRUCTURE	PARKING INFRASTRUCTURE
Address: 139 Whitehawk Crescent, Brighton	Scale : N.T.S.	Brighton & Hove
	Date : Sept 2013	
Reason: To provide a bay for a resident in the vicinity	Drawn : D.A.	
	Drawing Number : B&H_DPB-02-EB	

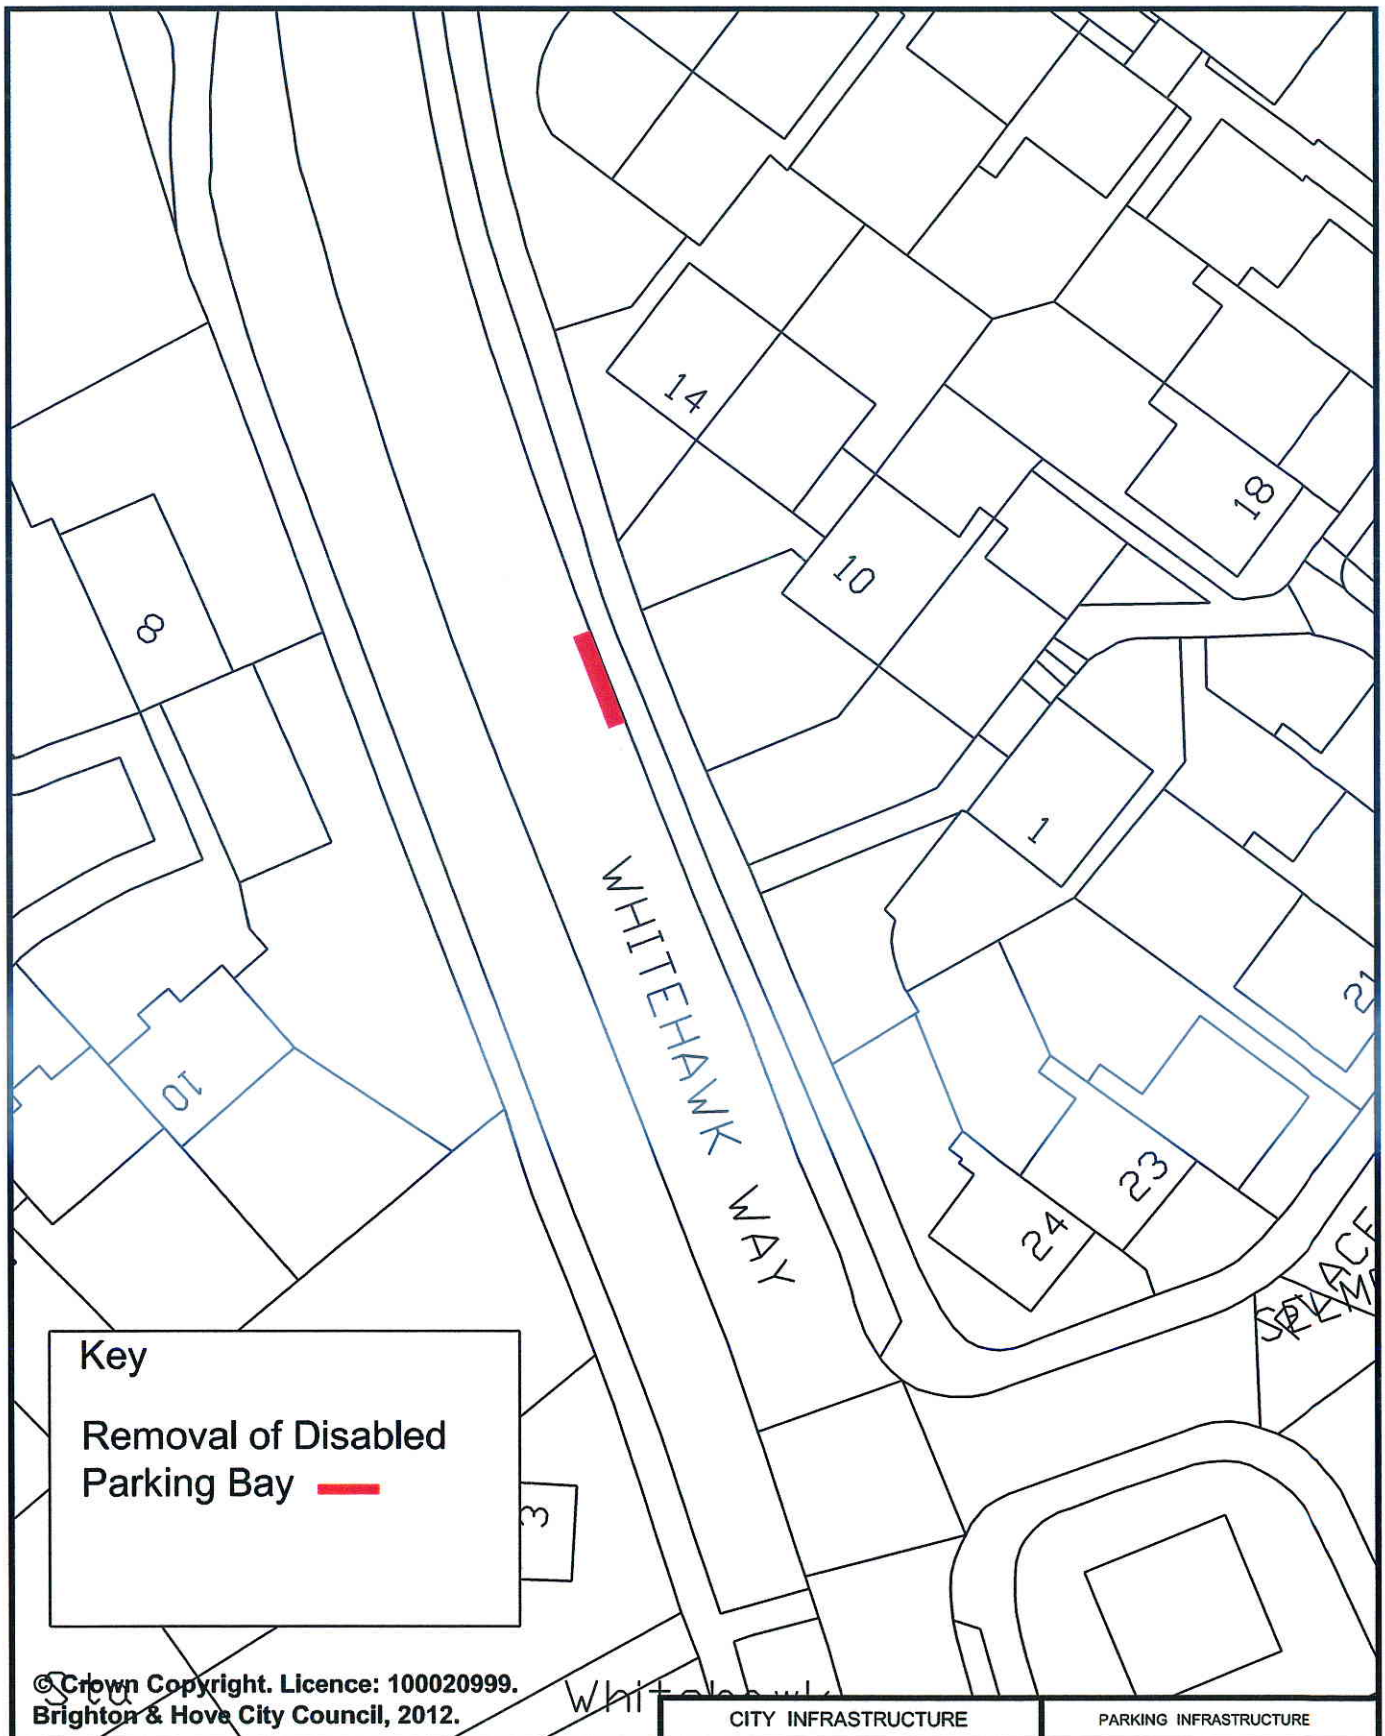

© Crown Copyright. Licence: 100020999. Brighton & Hove City Council, 2012.

	CITY INFRASTRUCTURE	PARKING INFRASTRUCTURE
Address: 10 Whitehawk Way, Brighton	Scale : N.T.S.	Brighton & Hove
	Date : Oct 2013	
Reason: Bay being removed as no longer required	Drawn : DLA	
	Drawing Number : B&H_DPB-05-EB	