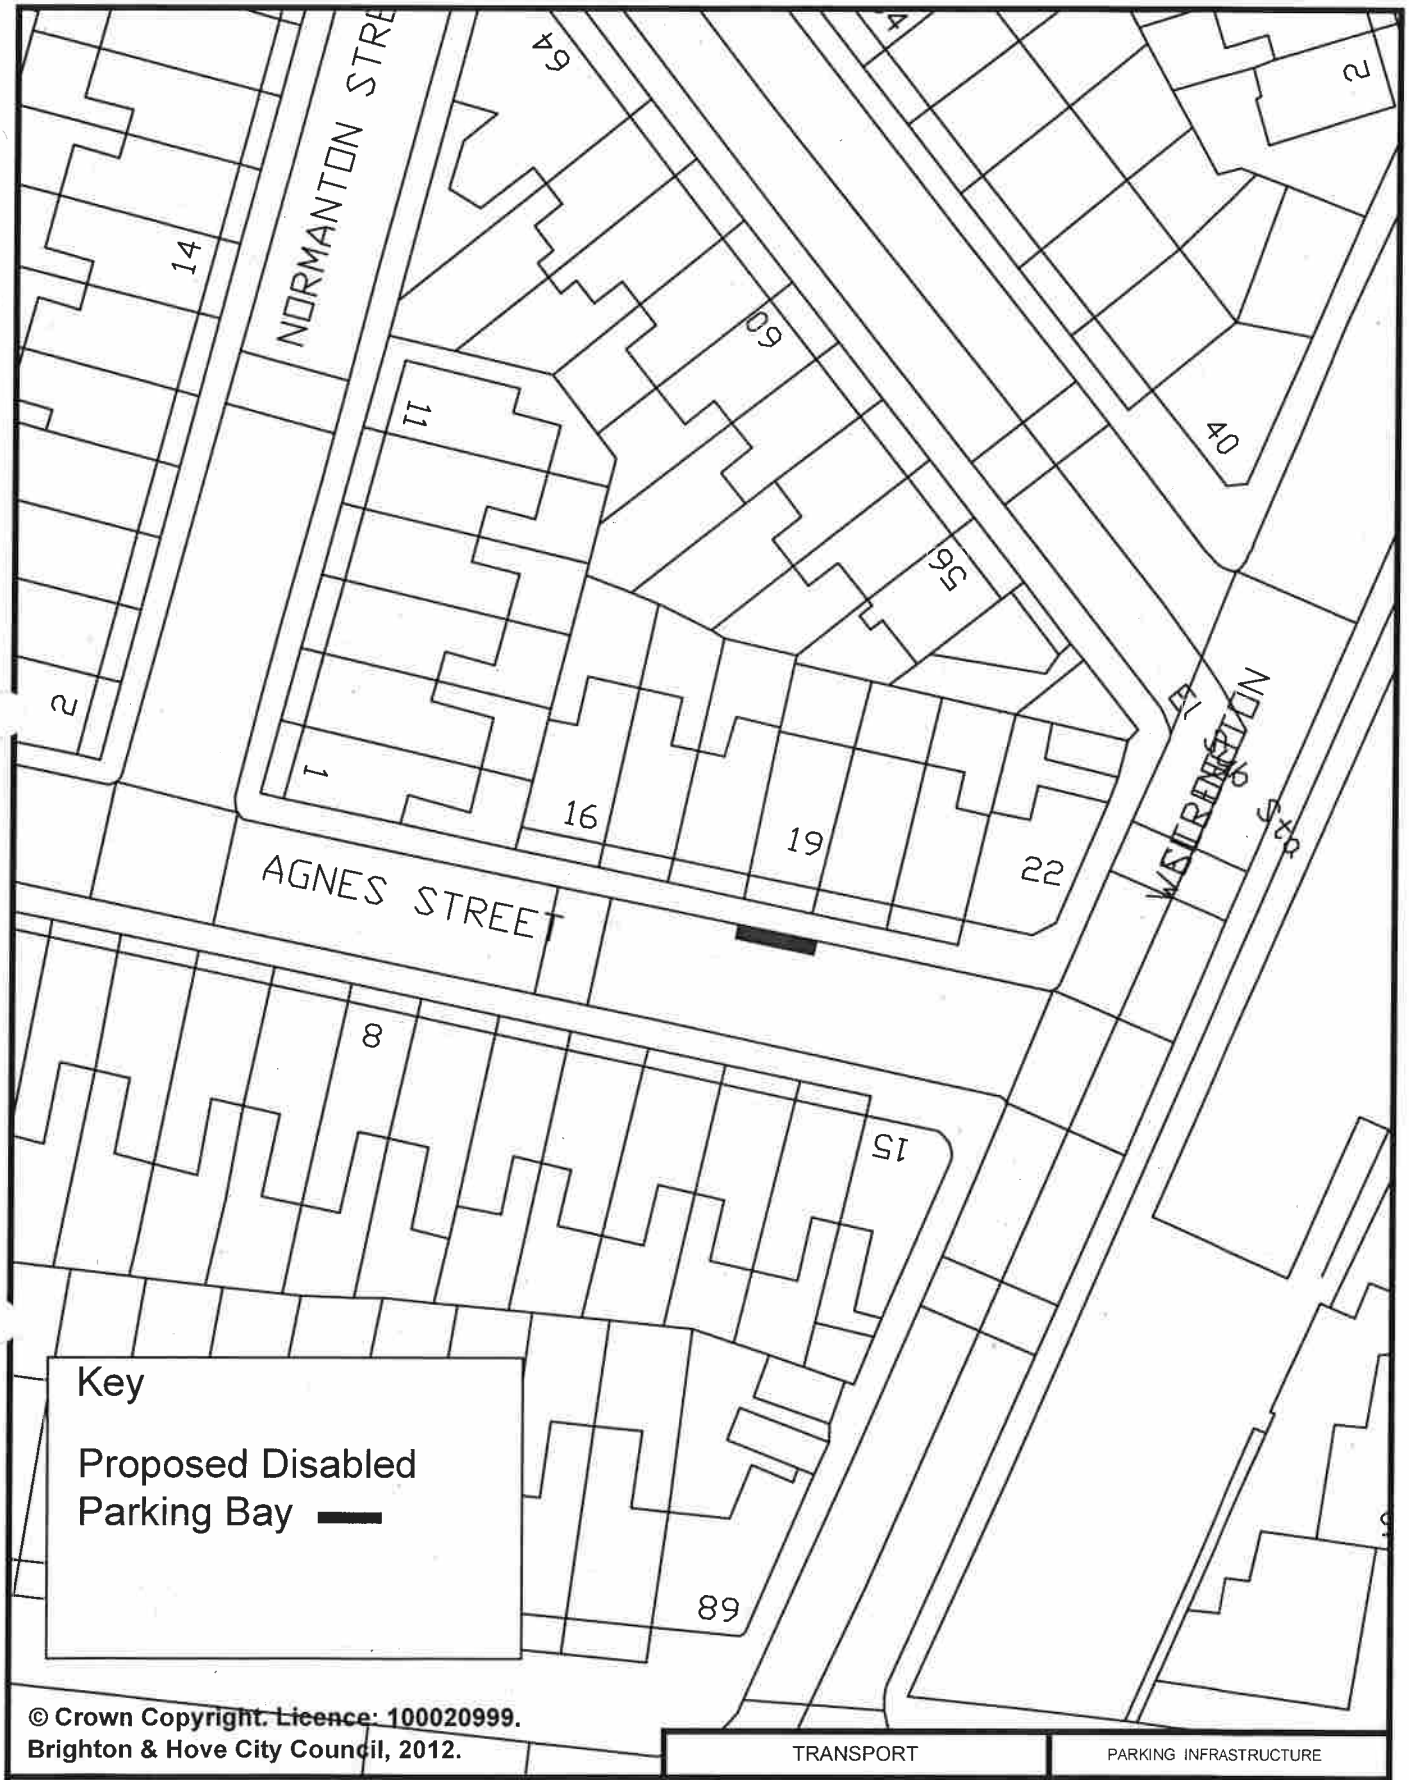

© Crown Copyright. Licence: 100020999.
Brighton & Hove City Council, 2012.

	TRANSPORT	PARKING INFRASTRUCTURE
Address: 19 Agnes Street, Brighton	Scale : N.T.S.	Brighton & Hove
	Date : March 2015	
Reason: To provide a bay for a resident in the vicinity	Drawn : D.A.	
	Drawing Number : B&H-DPB-005	

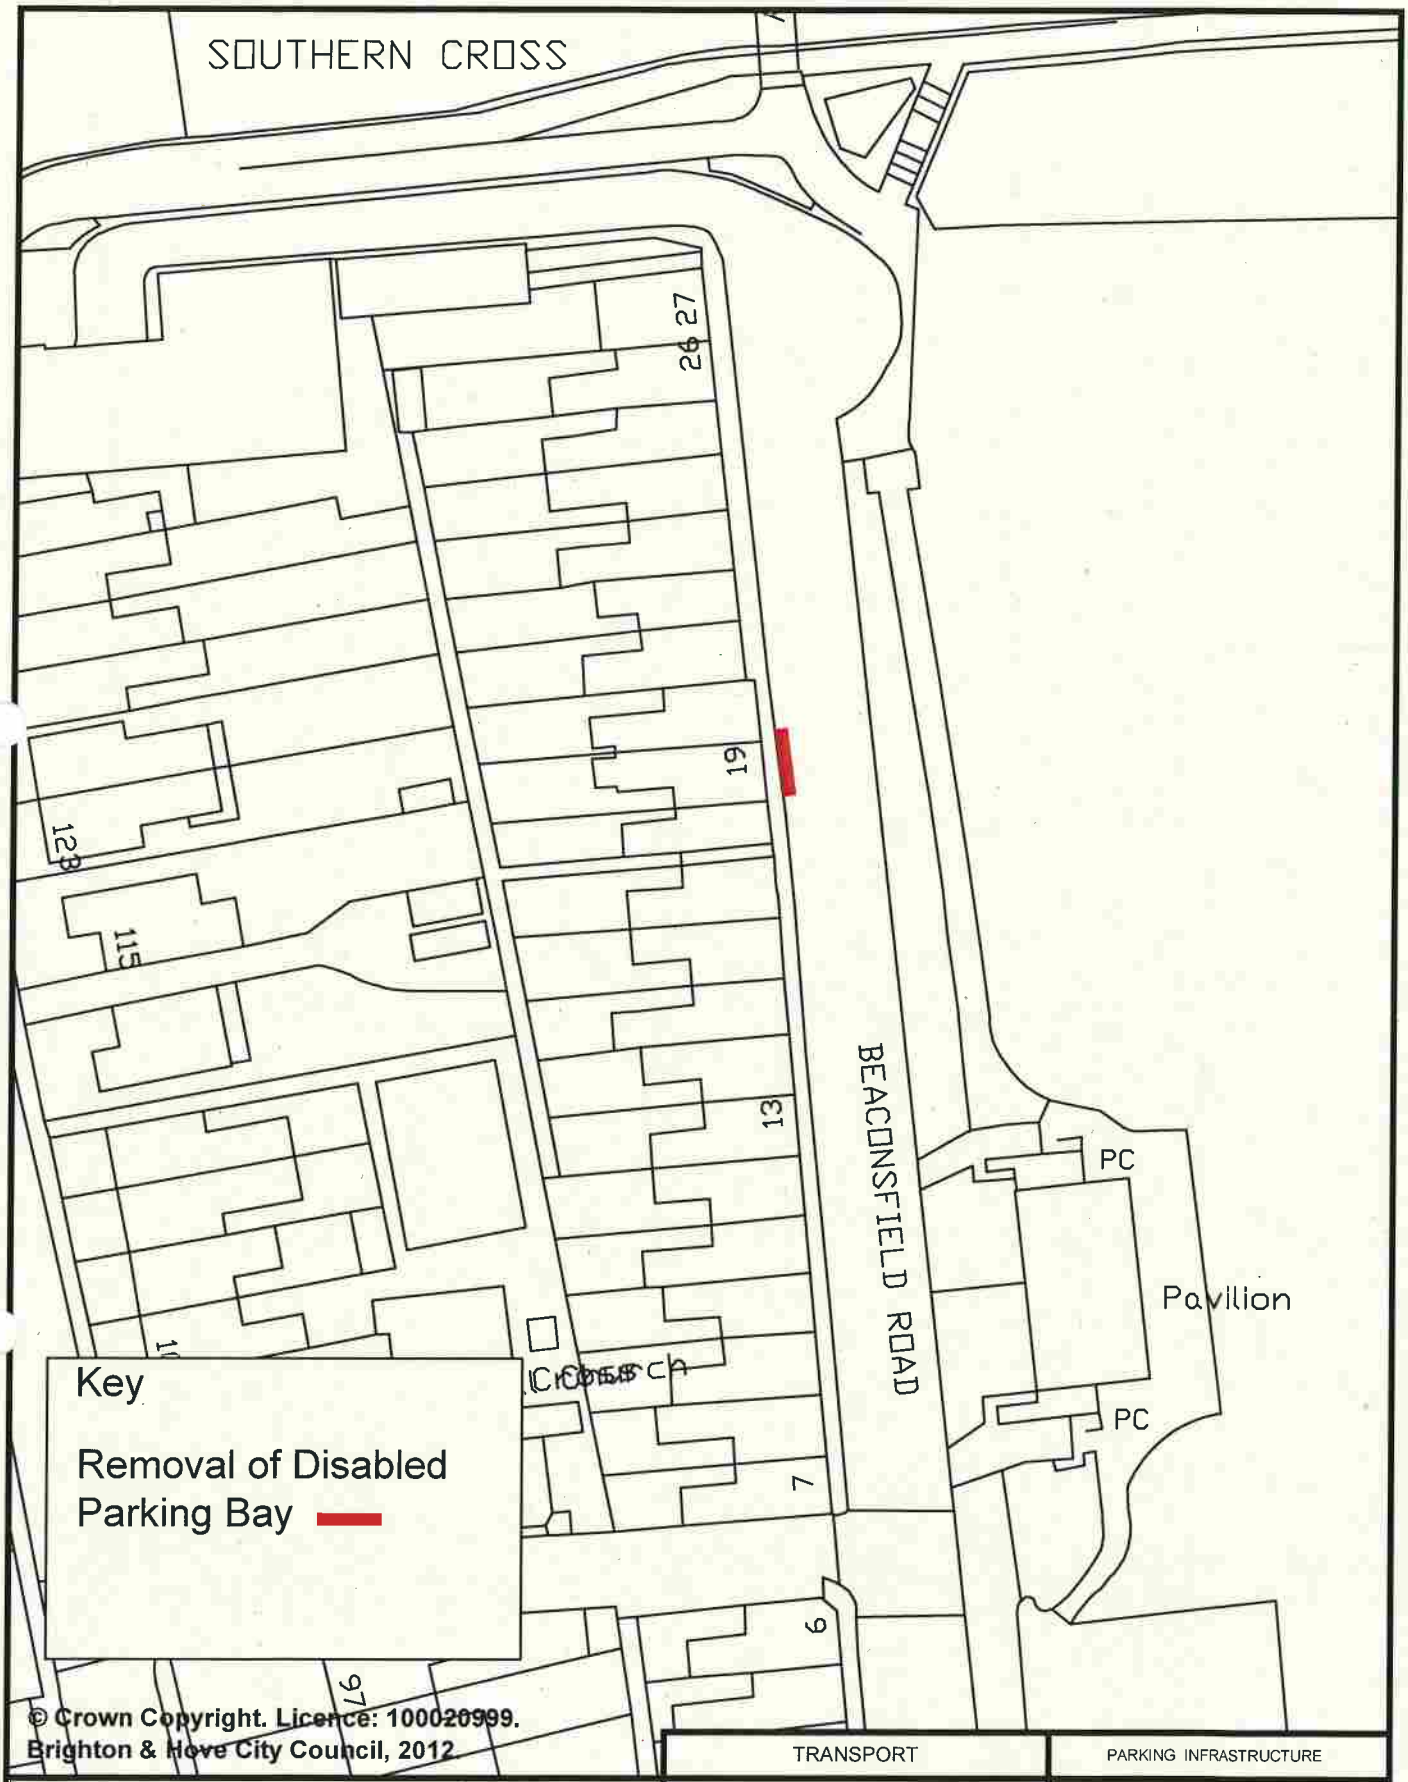

© Crown Copyright. Licence: 100020999. Brighton & Hove City Council, 2012

	TRANSPORT	PARKING INFRASTRUCTURE
Address: 19 Beaconsfield Road, Portslade	Scale : N.T.S.	Brighton & Hove
	Date : Feb 2015	
Reason: Bay being removed as no longer required	Drawn : DLA	
	Drawing Number : B&H-DPB-RVK-001	

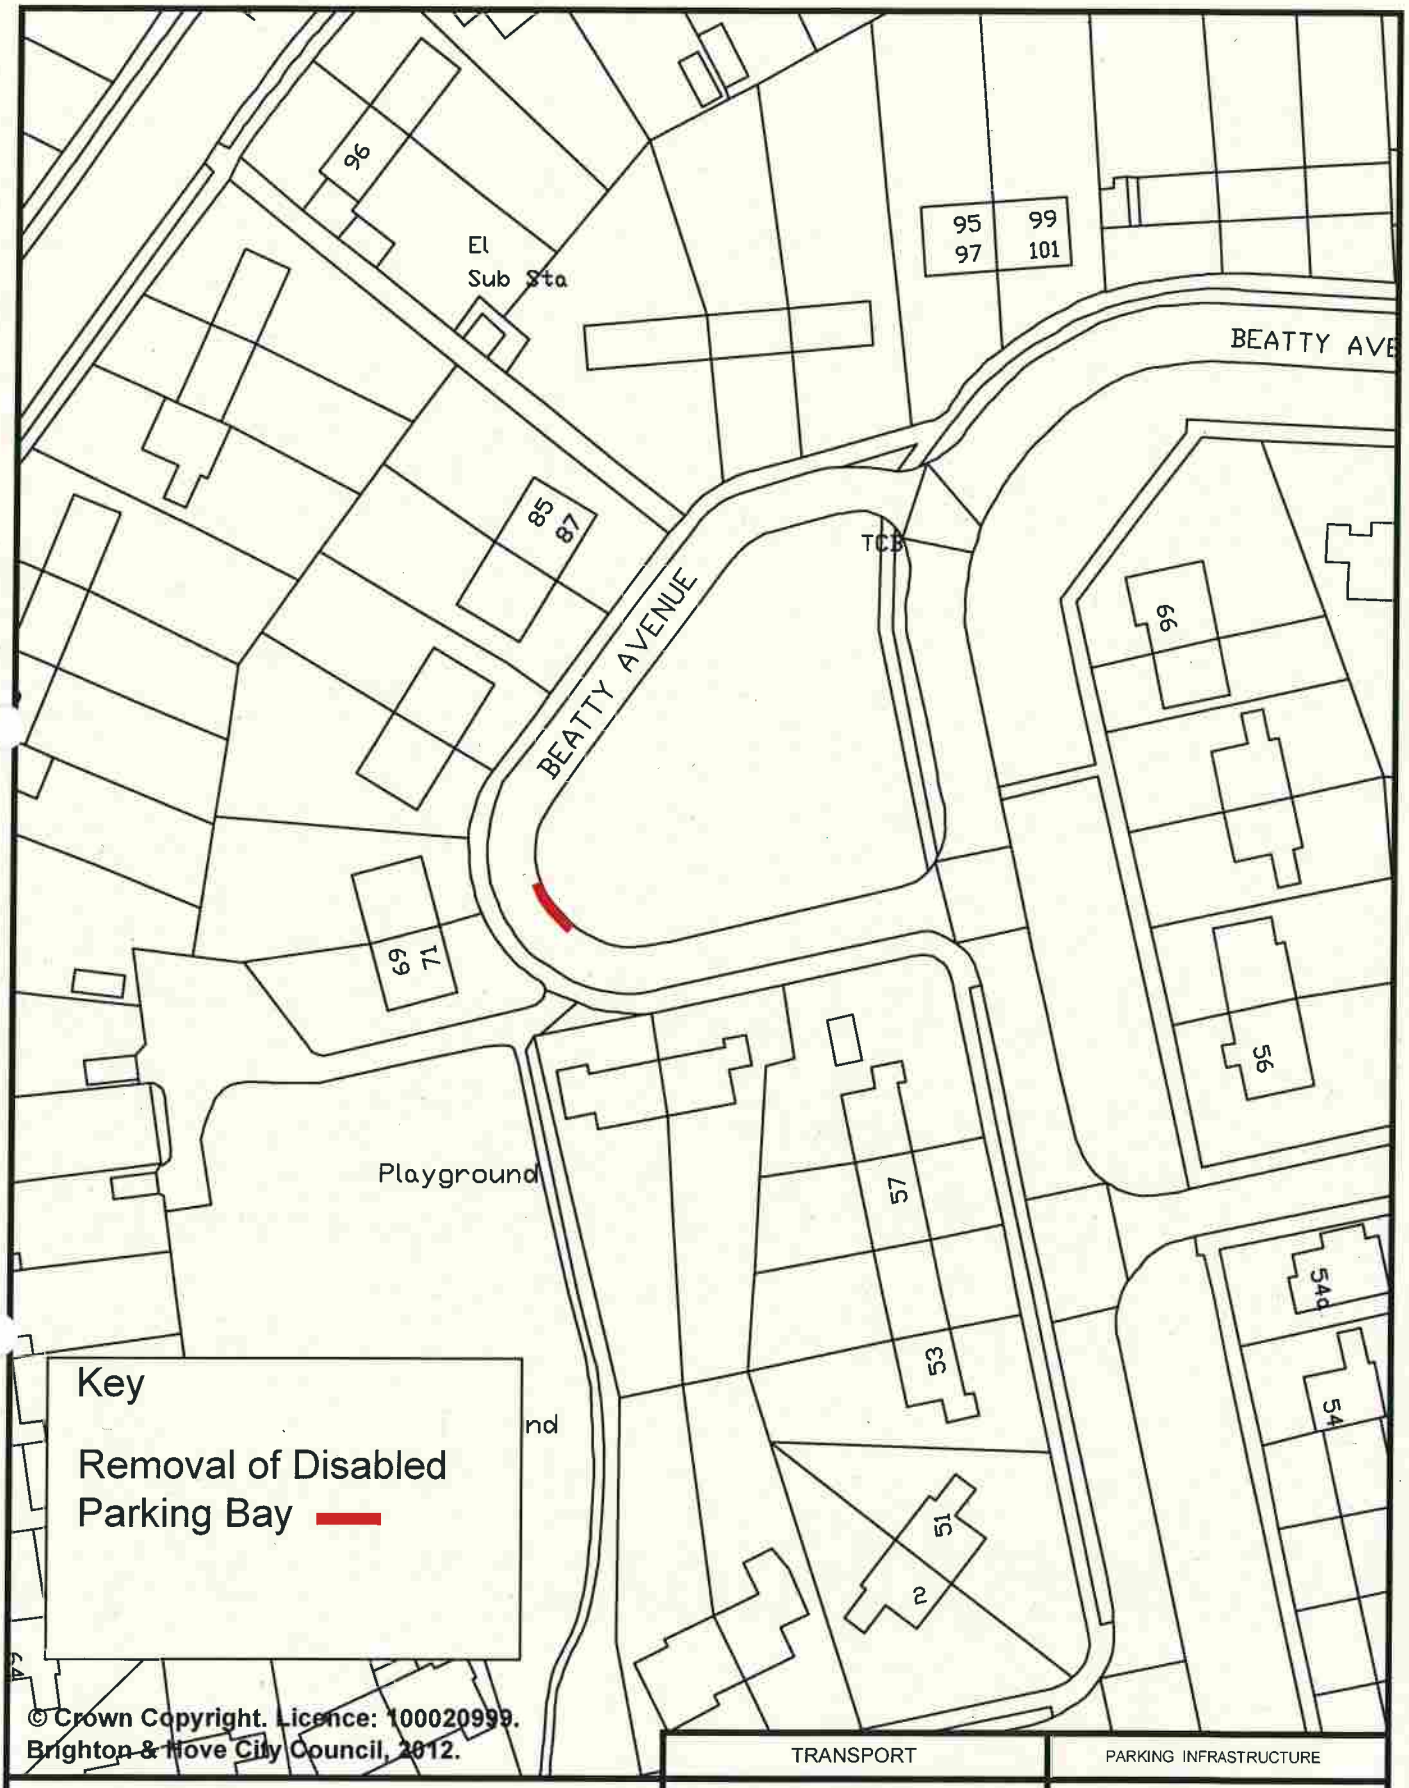

© Crown Copyright. Licence: 100020999. Brighton & Hove City Council, 2012.

TRANSPORT	PARKING INFRASTRUCTURE
Address: 69/71 Beatty Avenue, Brighton	Scale : N.T.S.
	Date : Feb 2015
Reason: Bay being removed as no longer required	Drawn : DLA
	Drawing Number : B&H-DPB-RVK-002

Brighton & Hove

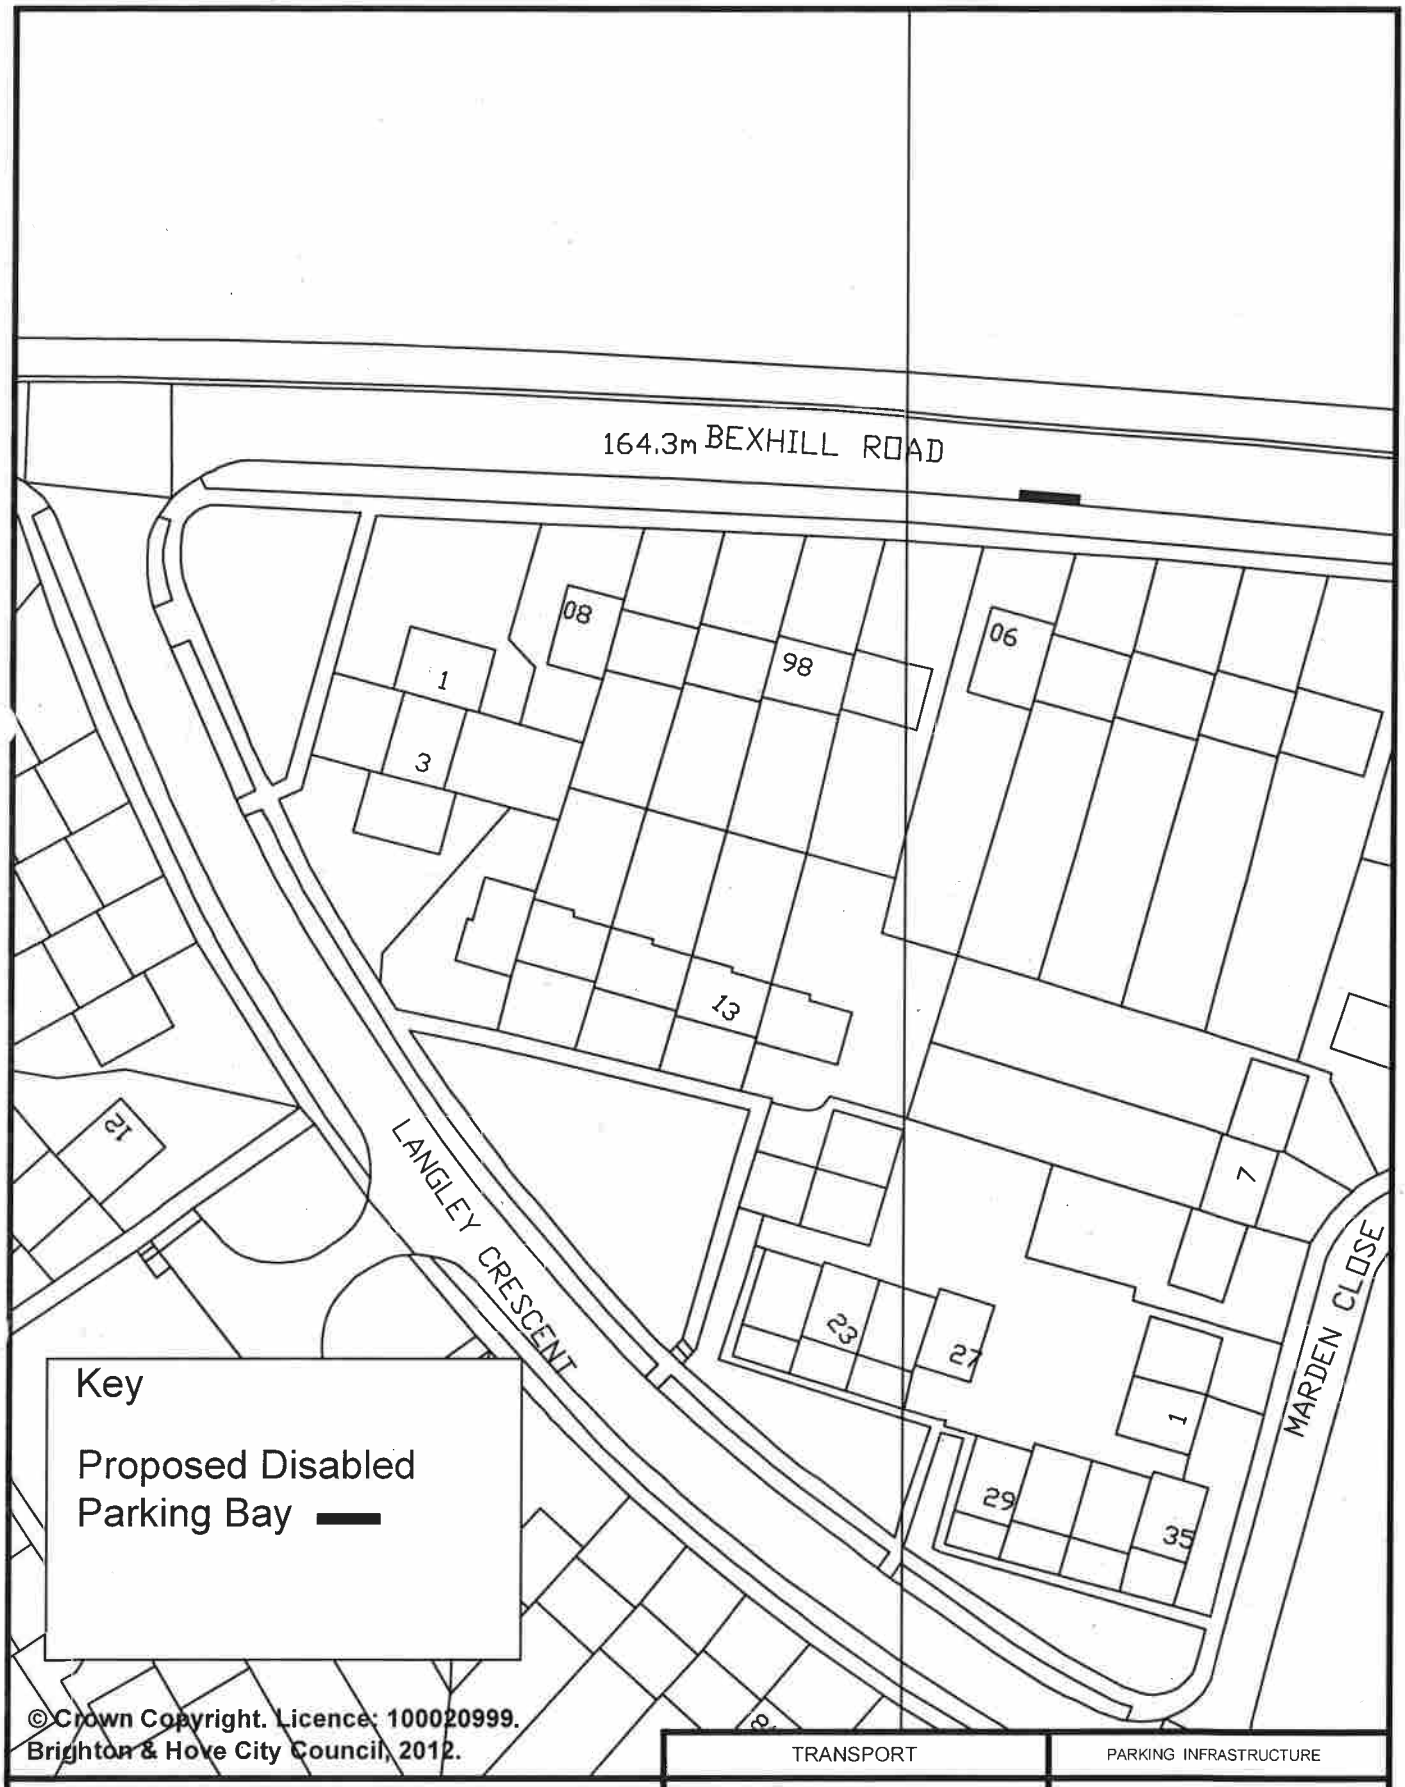

© Crown Copyright. Licence: 100020999. Brighton & Hove City Council, 2012.

	TRANSPORT	PARKING INFRASTRUCTURE
Address: 90 Bexhill Road, Brighton	Scale : N.T.S.	Brighton & Hove
	Date : March 2015	
Reason: To provide a bay for a resident in the vicinity	Drawn : D.A.	
	Drawing Number : B&H-DPB-006	

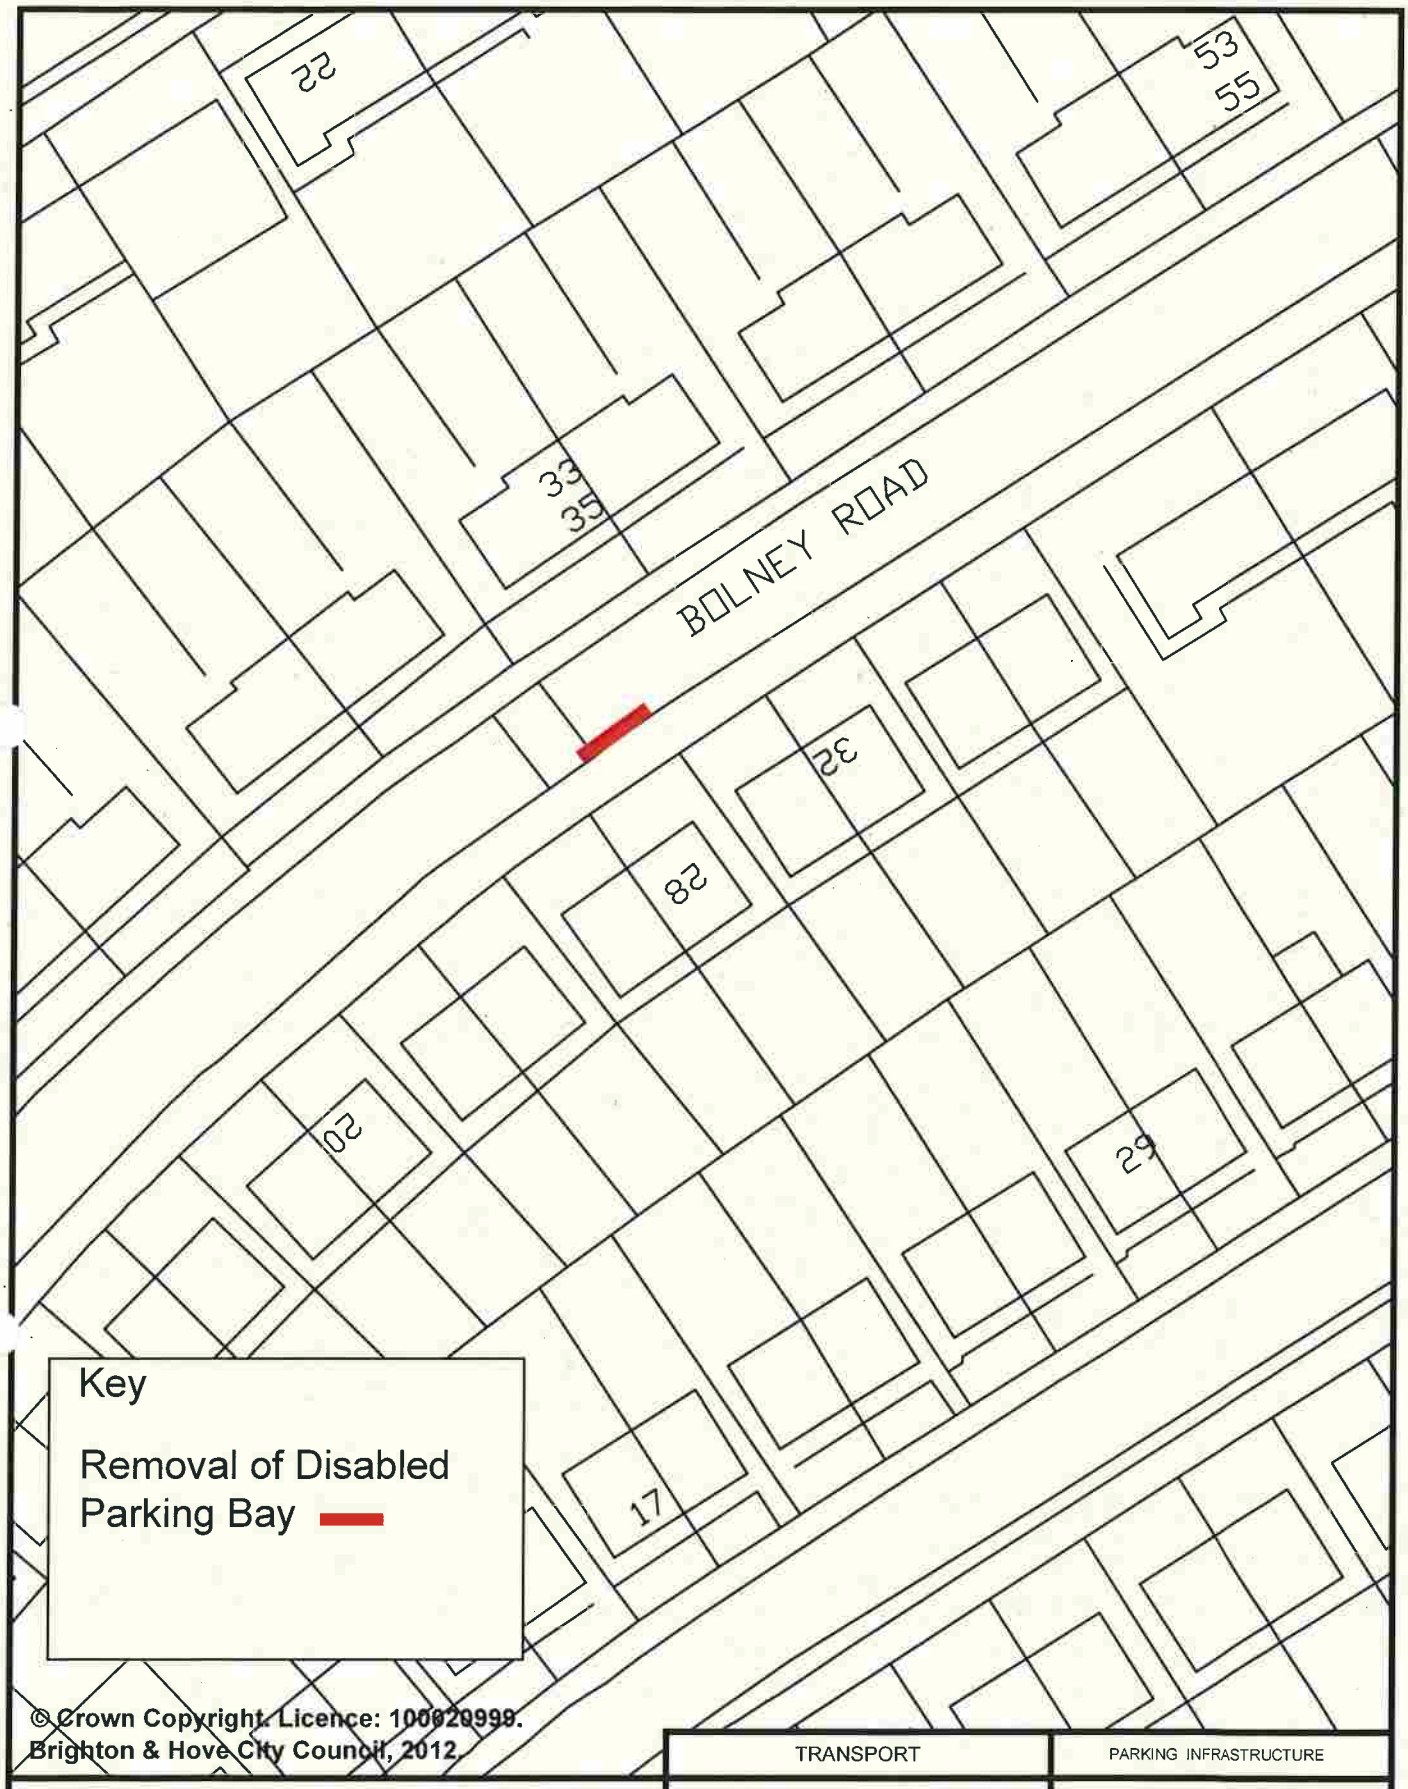

© Crown Copyright. Licence: 100020999. Brighton & Hove City Council, 2012.

	TRANSPORT	PARKING INFRASTRUCTURE
Address: 28 Bolney Road, Brighton	Scale : N.T.S.	
	Date : Feb 2015	
Reason: Bay being removed as no longer required	Drawn : DLA	Brighton & Hove
	Drawing Number : B&H-DPB-RVK-003	

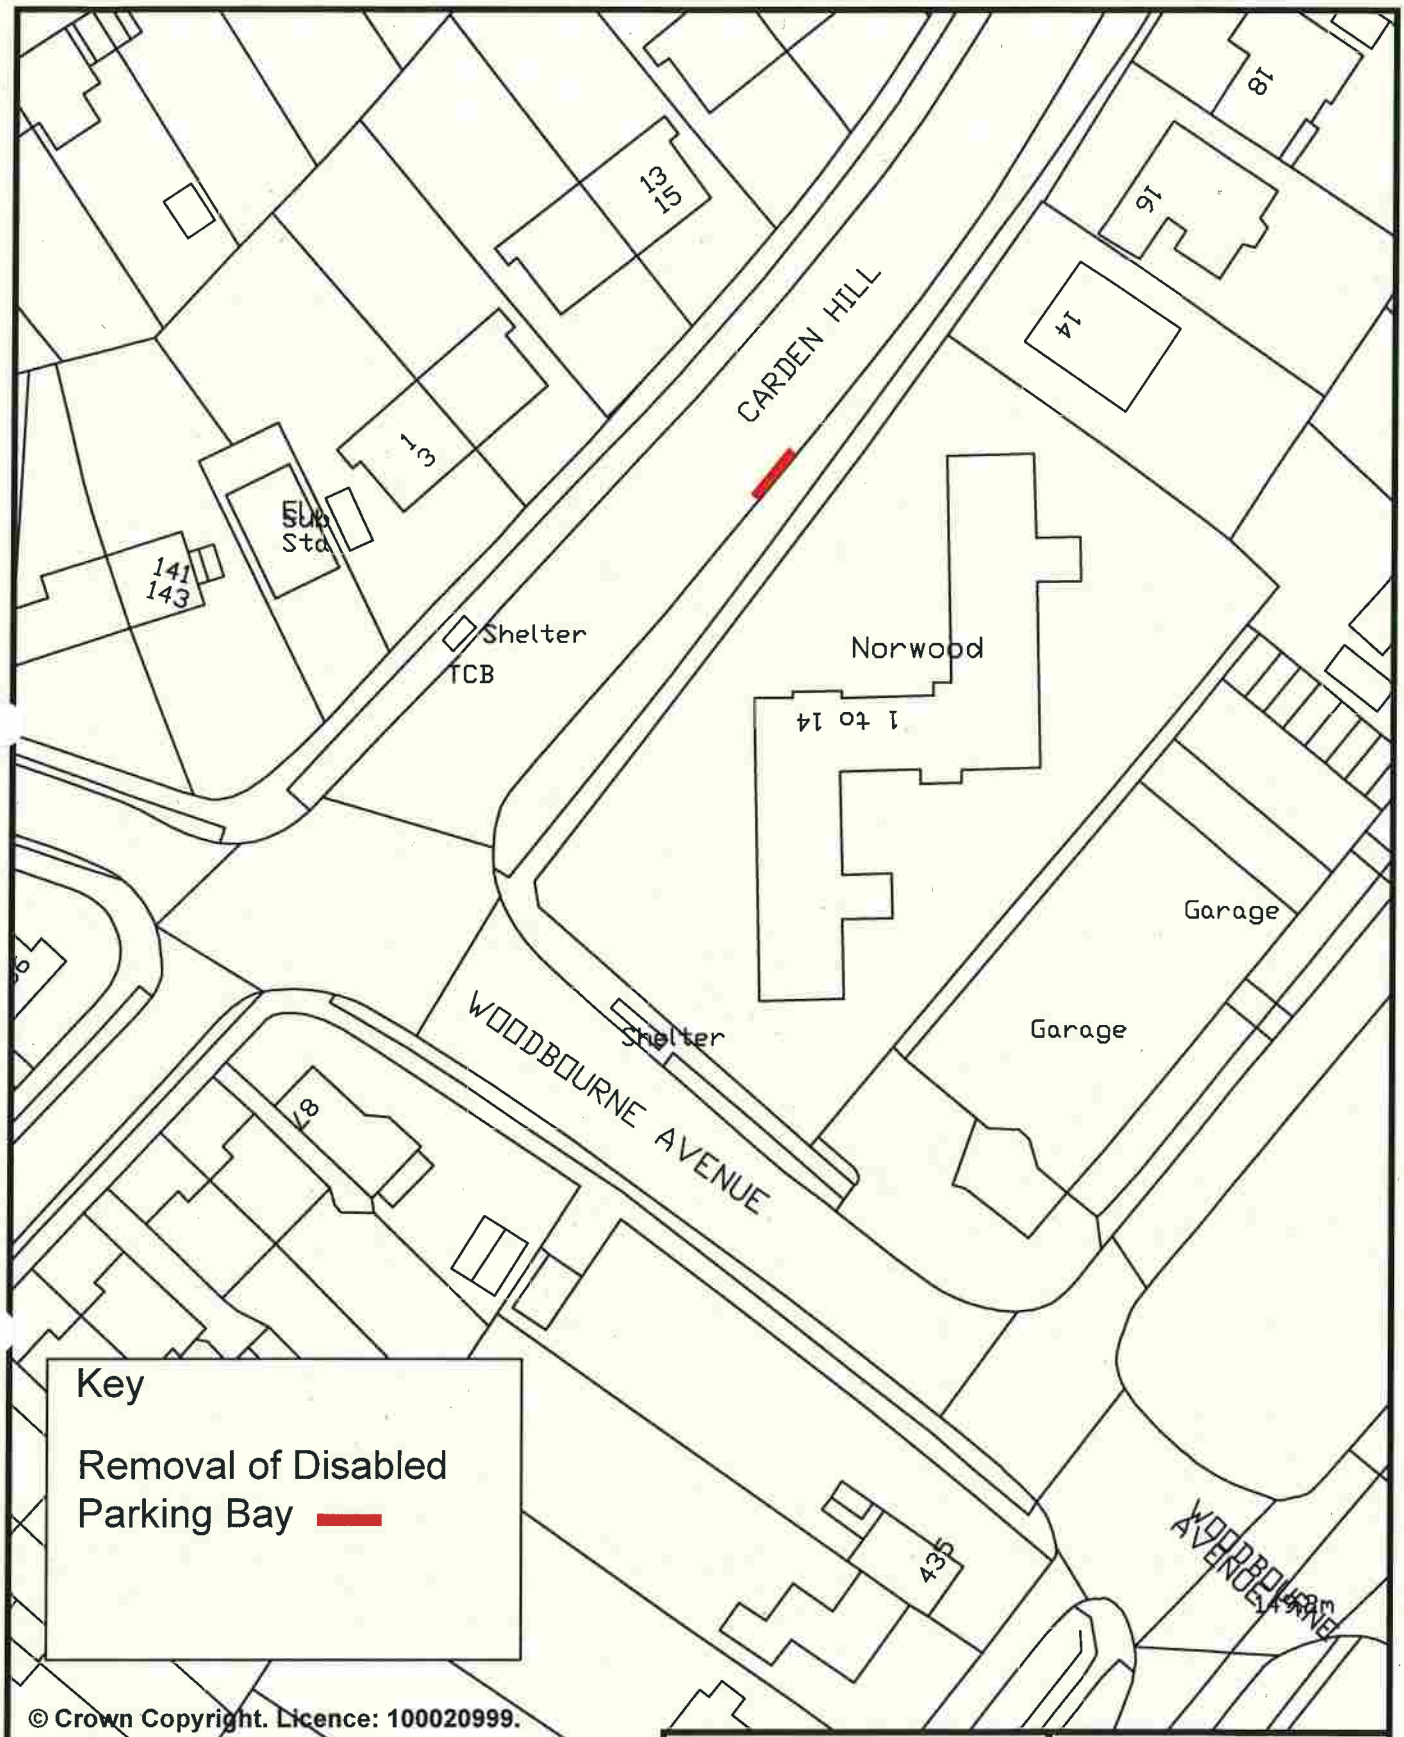

© Crown Copyright. Licence: 100020999.
Brighton & Hove City Council, 2012.

TRANSPORT	PARKING INFRASTRUCTURE
Address: Norwood, Carden Hill, Brighton	Scale : N.T.S.
	Date : April 2015
Reason: Bay being removed as no longer required	Drawn : DLA
	Drawing Number : B&H-DPB-RVK-046

Brighton & Hove

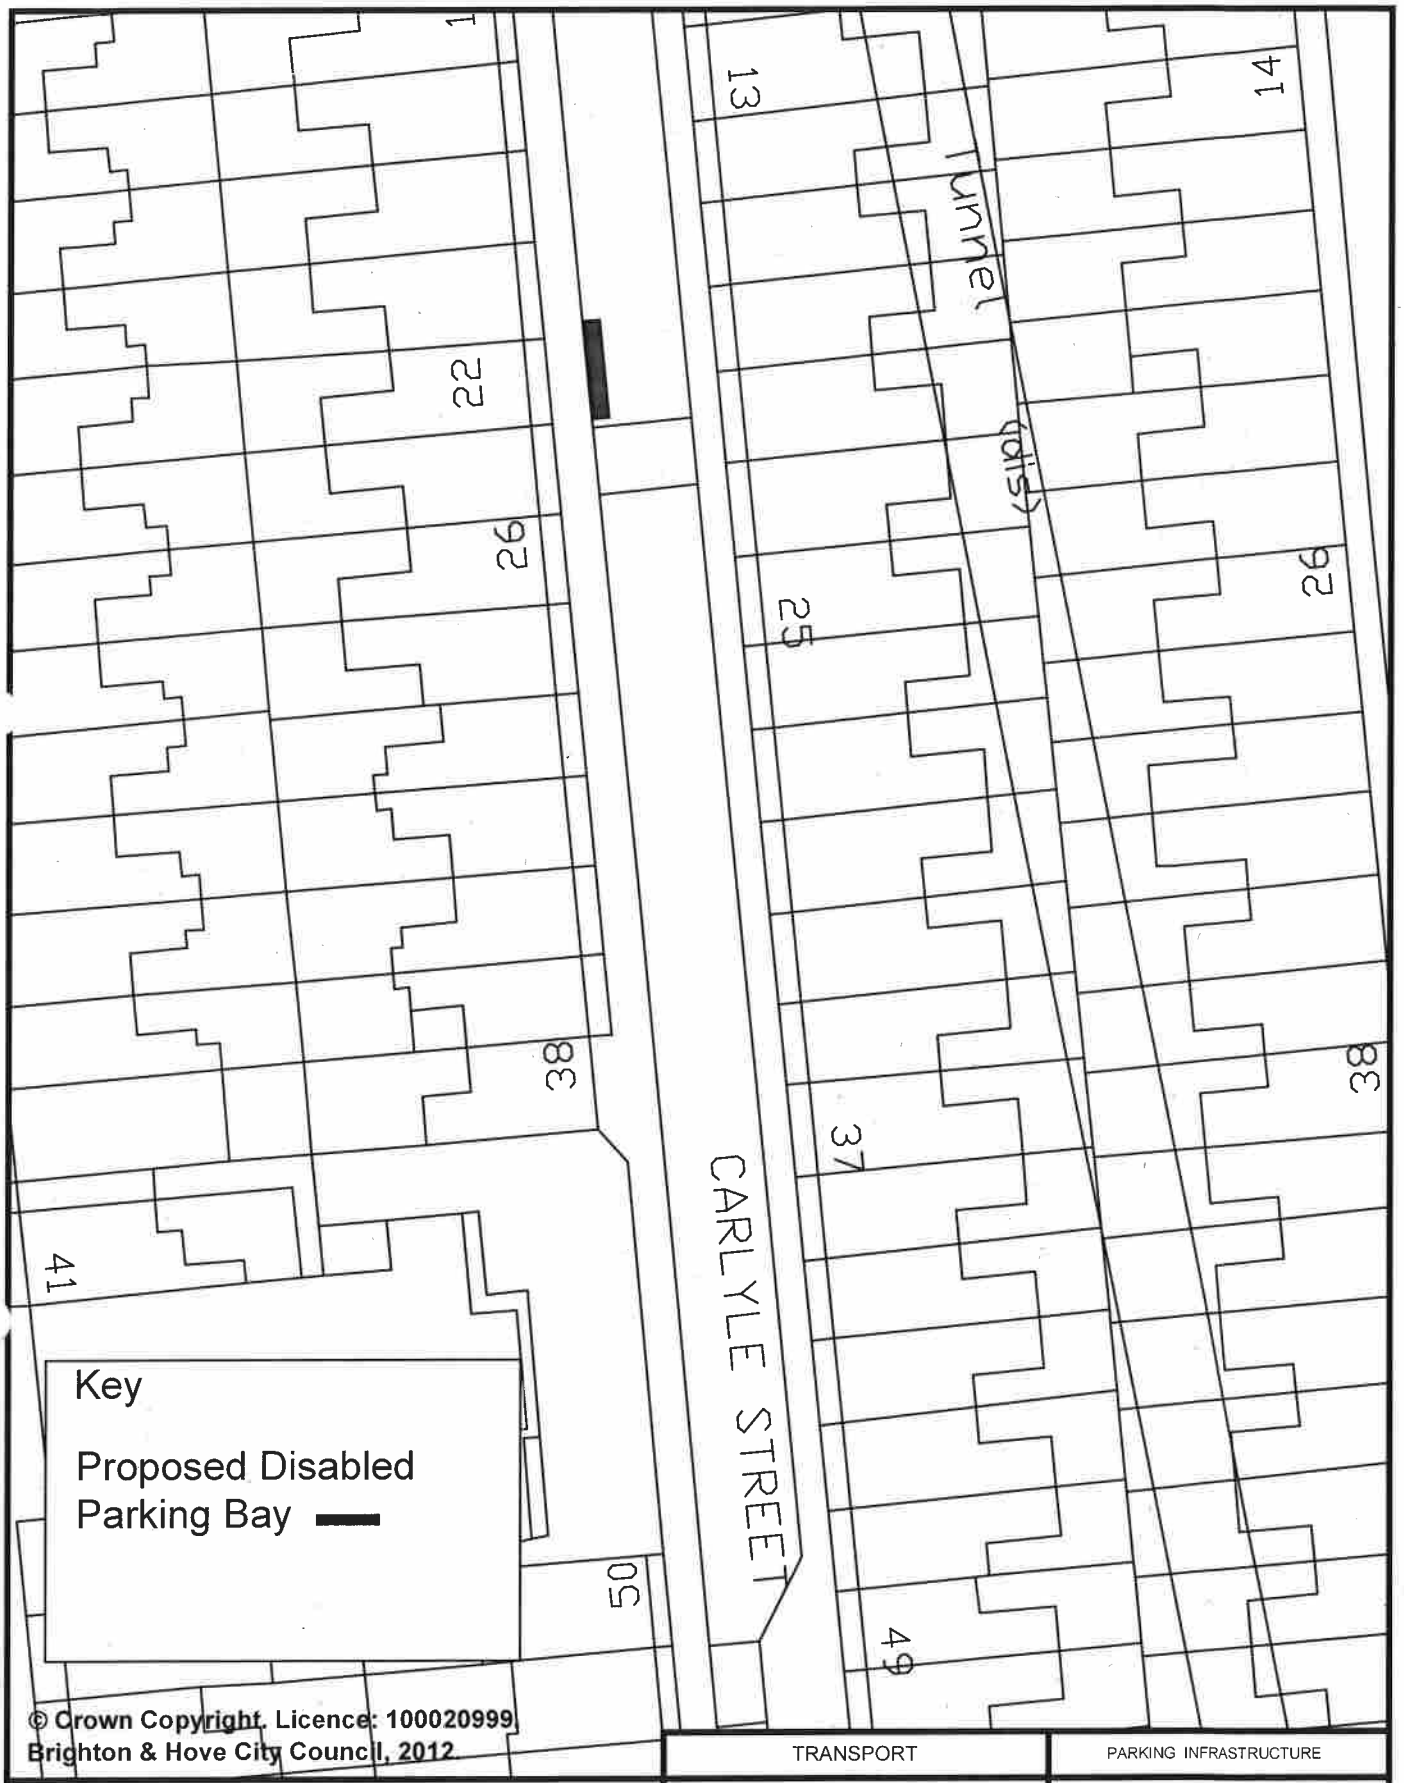

© Crown Copyright. Licence: 100020999 Brighton & Hove City Council, 2012

TRANSPORT | PARKING INFRASTRUCTURE

Address: 22 Carlyle Street, Brighton

Reason: To provide a bay for a resident in the vicinity

Scale : N.T.S.

Date : March 2015

Drawn : D.A.

Drawing Number : B&H-DPB-007

Brighton & Hove

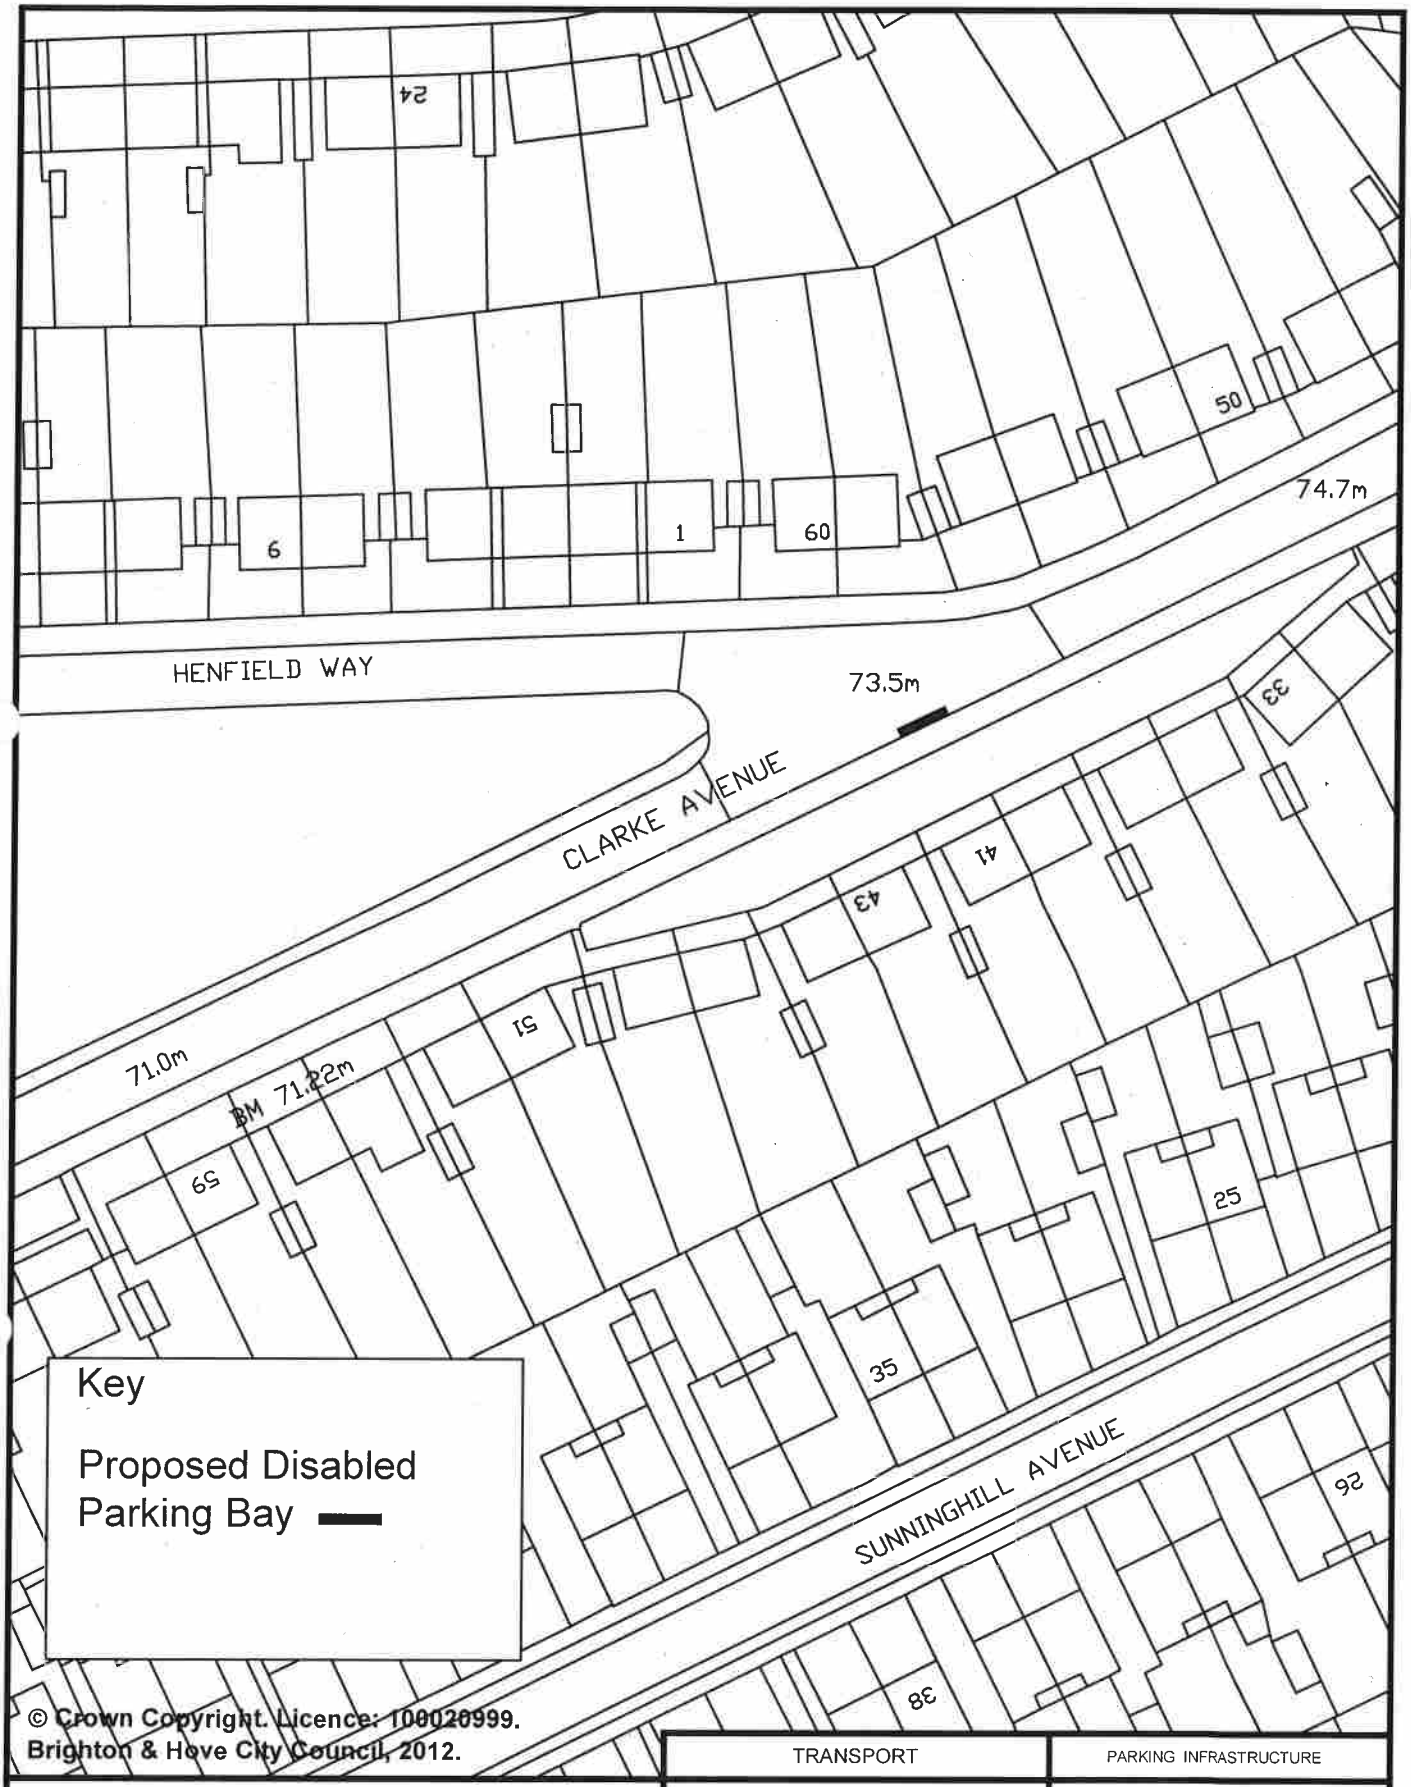

© Crown Copyright. Licence: 100020999. Brighton & Hove City Council, 2012.

	TRANSPORT	PARKING INFRASTRUCTURE
Address: 41 Clarke Avenue, Hove	Scale : N.T.S.	Brighton & Hove
	Date : March 2015	
Reason: To provide a bay for a resident in the vicinity	Drawn : D.A.	
	Drawing Number : B&H-DPB-008	

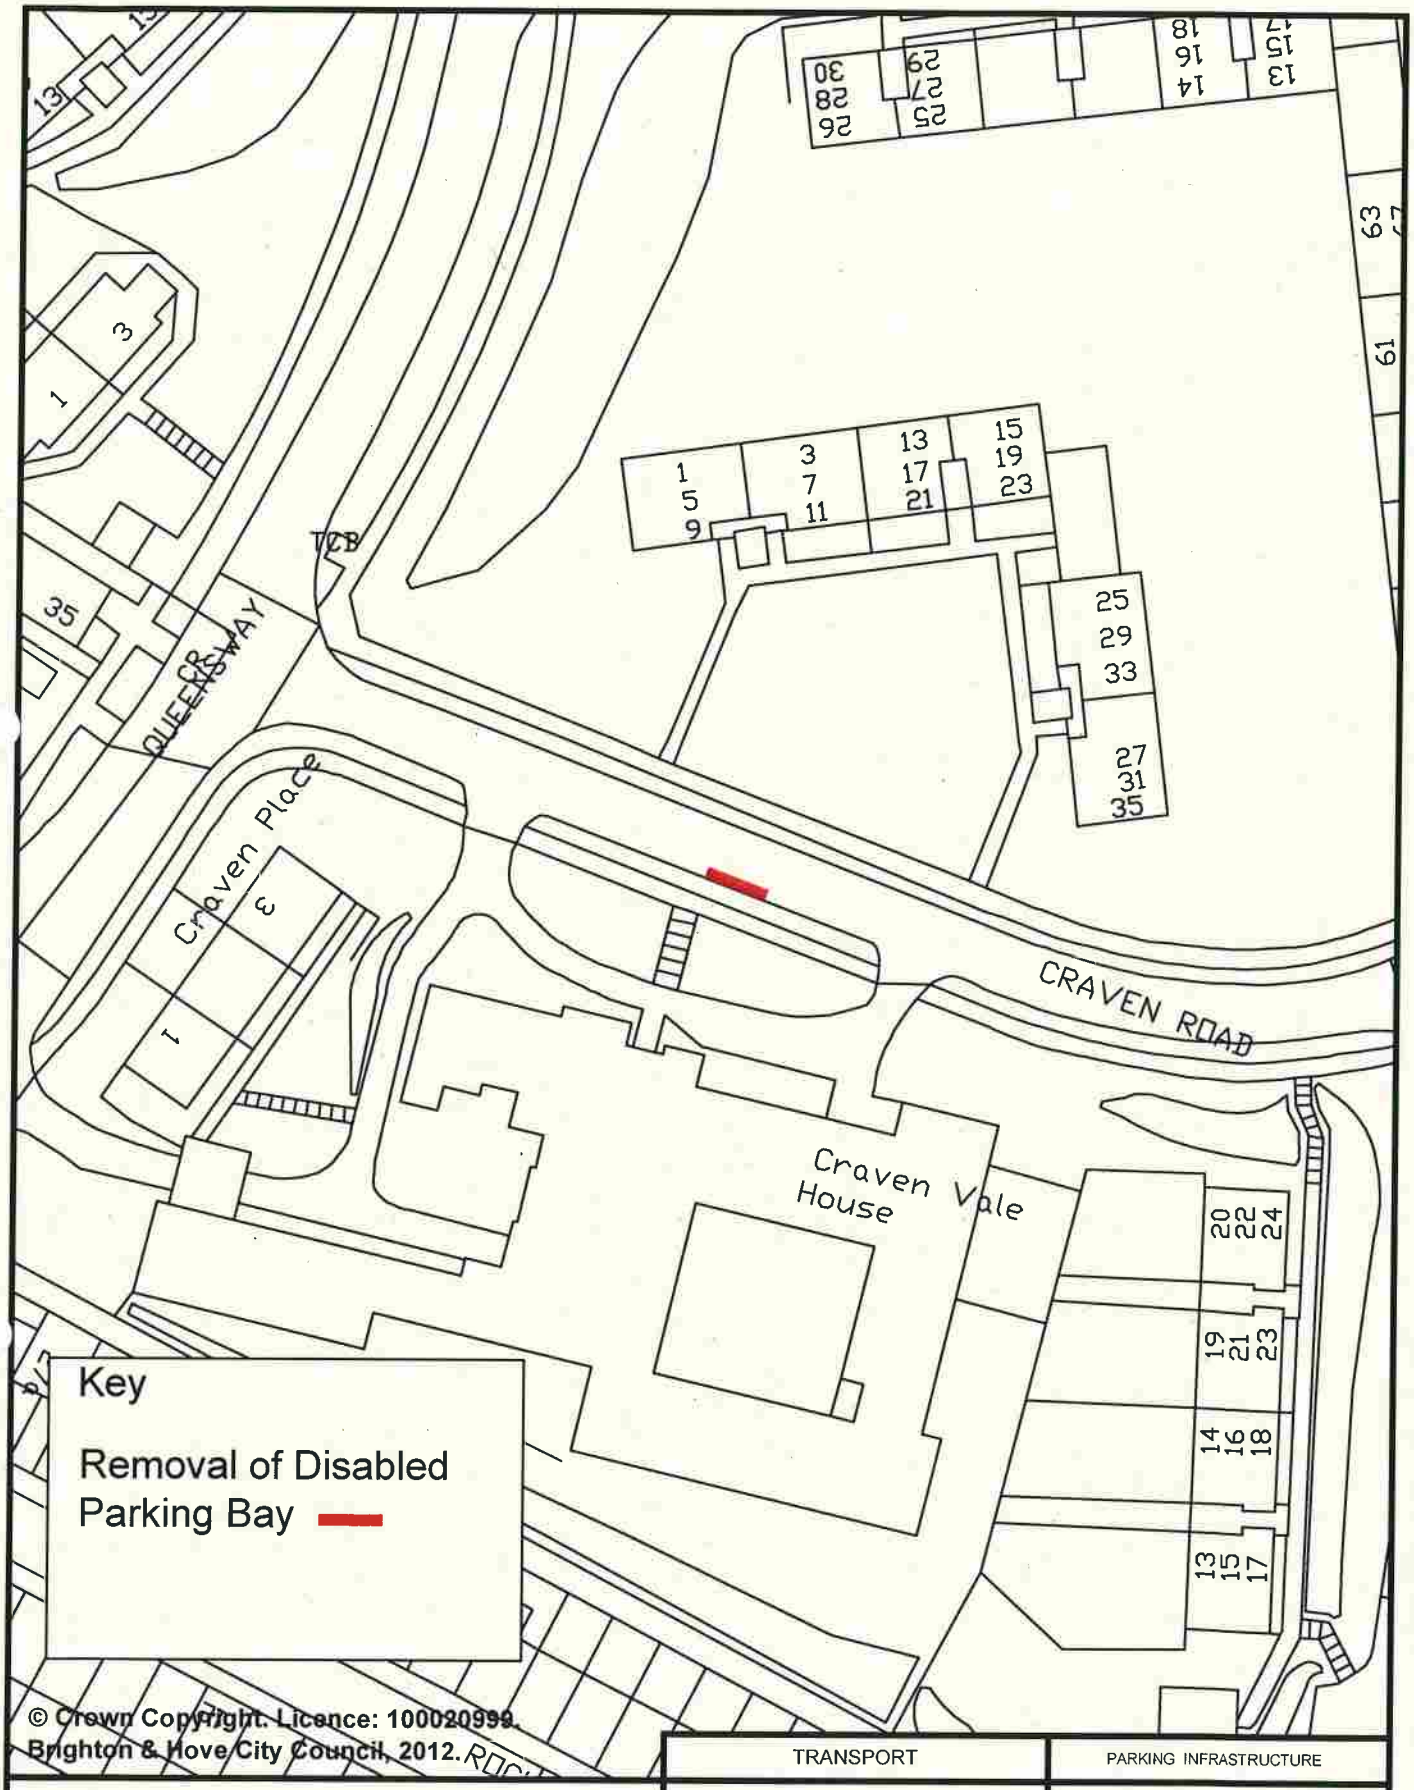

© Crown Copyright. Licence: 100020999. Brighton & Hove City Council, 2012.

	TRANSPORT	PARKING INFRASTRUCTURE
Address: Opposite Flats 1-11 Craven Road, Brighton	Scale : N.T.S.	Brighton & Hove
	Date : March 2015	
Reason: Bay being removed as no longer required	Drawn : DLA	
	Drawing Number : B&H-DPB-RVK-025	

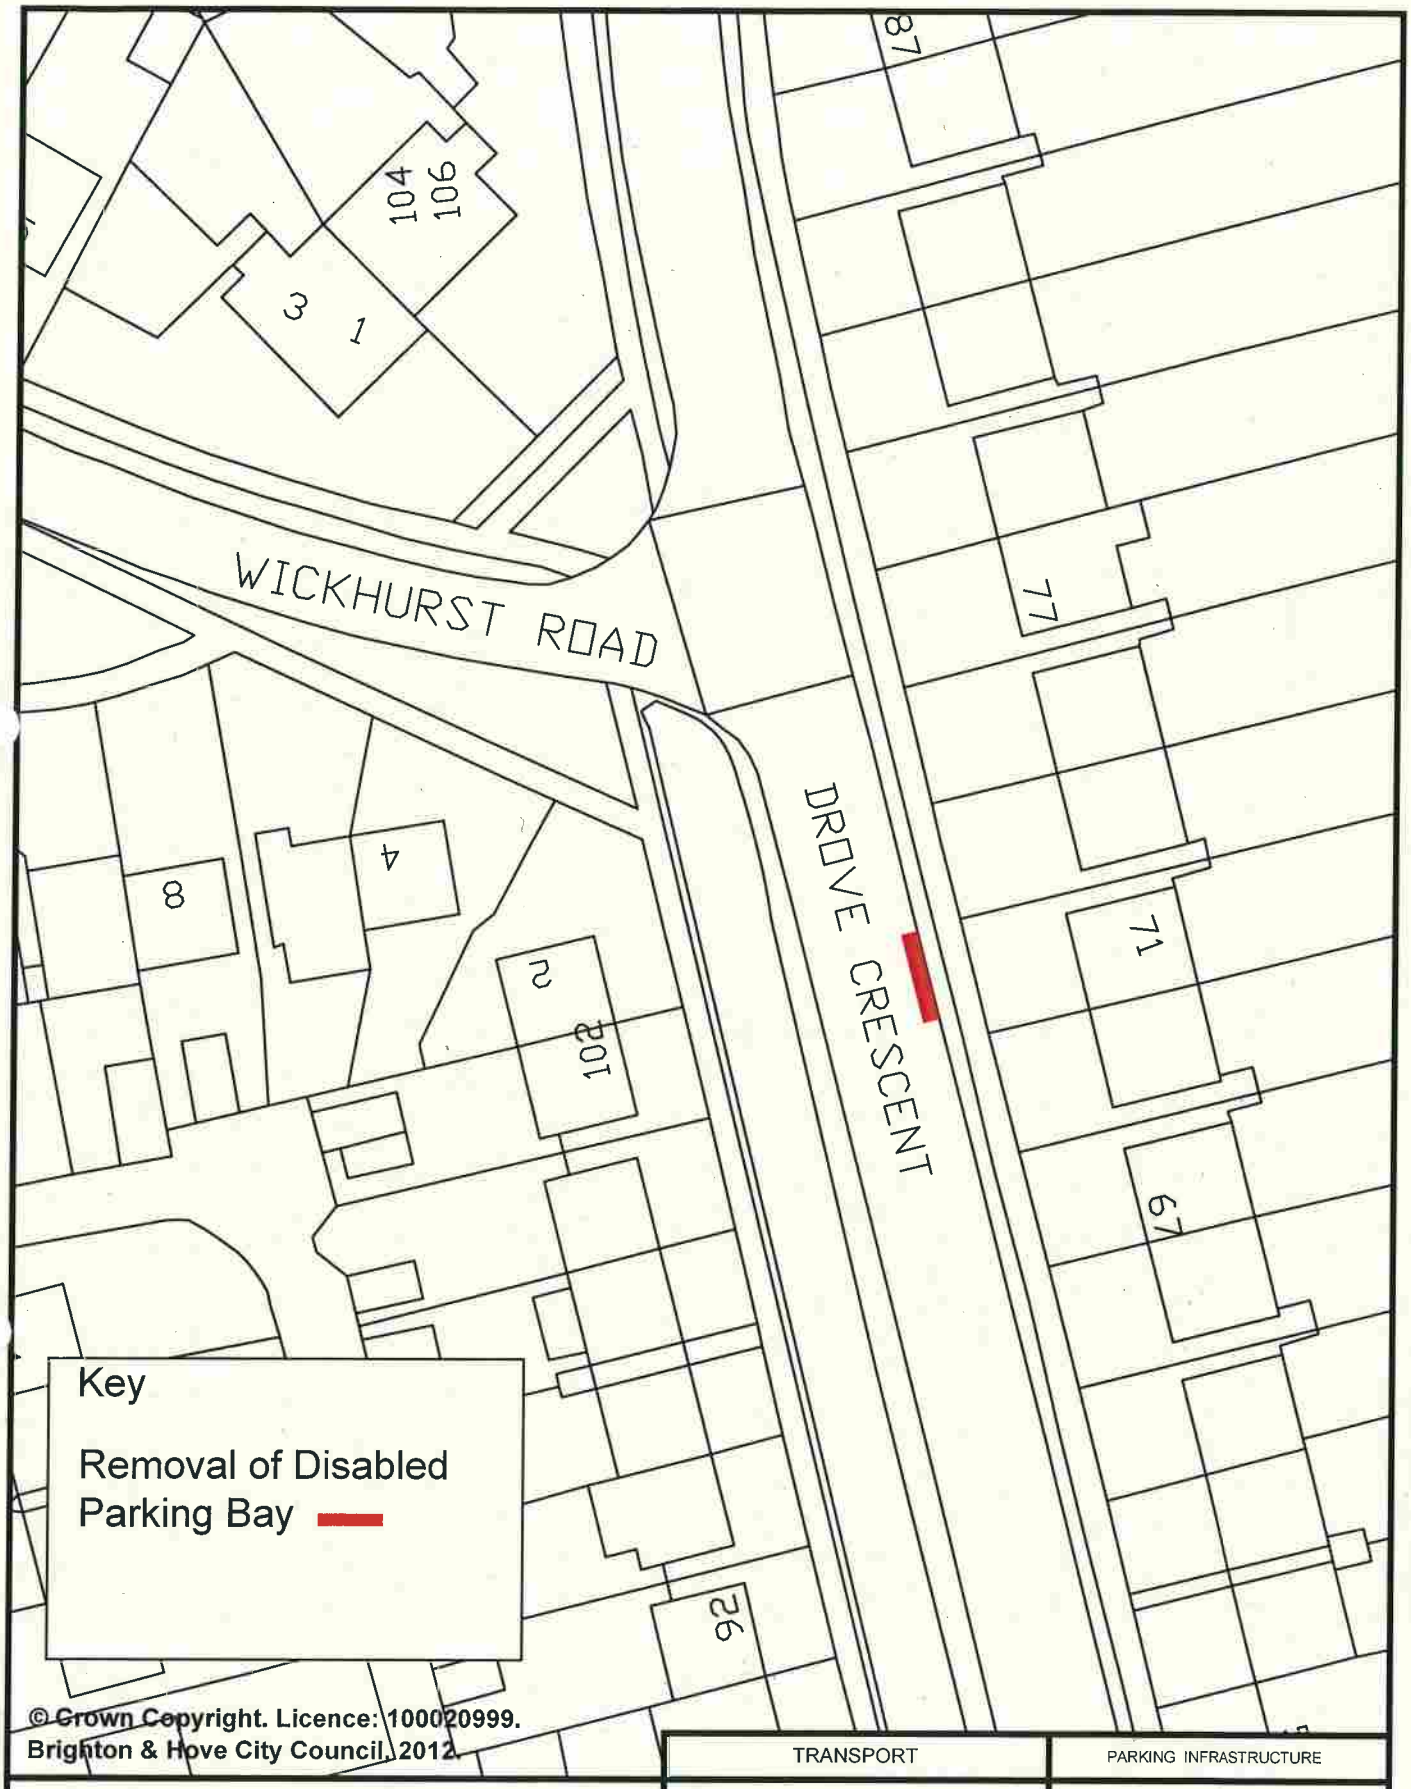

© Crown Copyright. Licence: 100020999. Brighton & Hove City Council. 2012.

	TRANSPORT	PARKING INFRASTRUCTURE
Address: 71 Drove Crescent, Portslade	Scale : N.T.S.	Brighton & Hove
	Date : April 2015	
Reason: Bay being removed as no longer required	Drawn : DLA	
	Drawing Number : B&H-DPB-RVK-042	

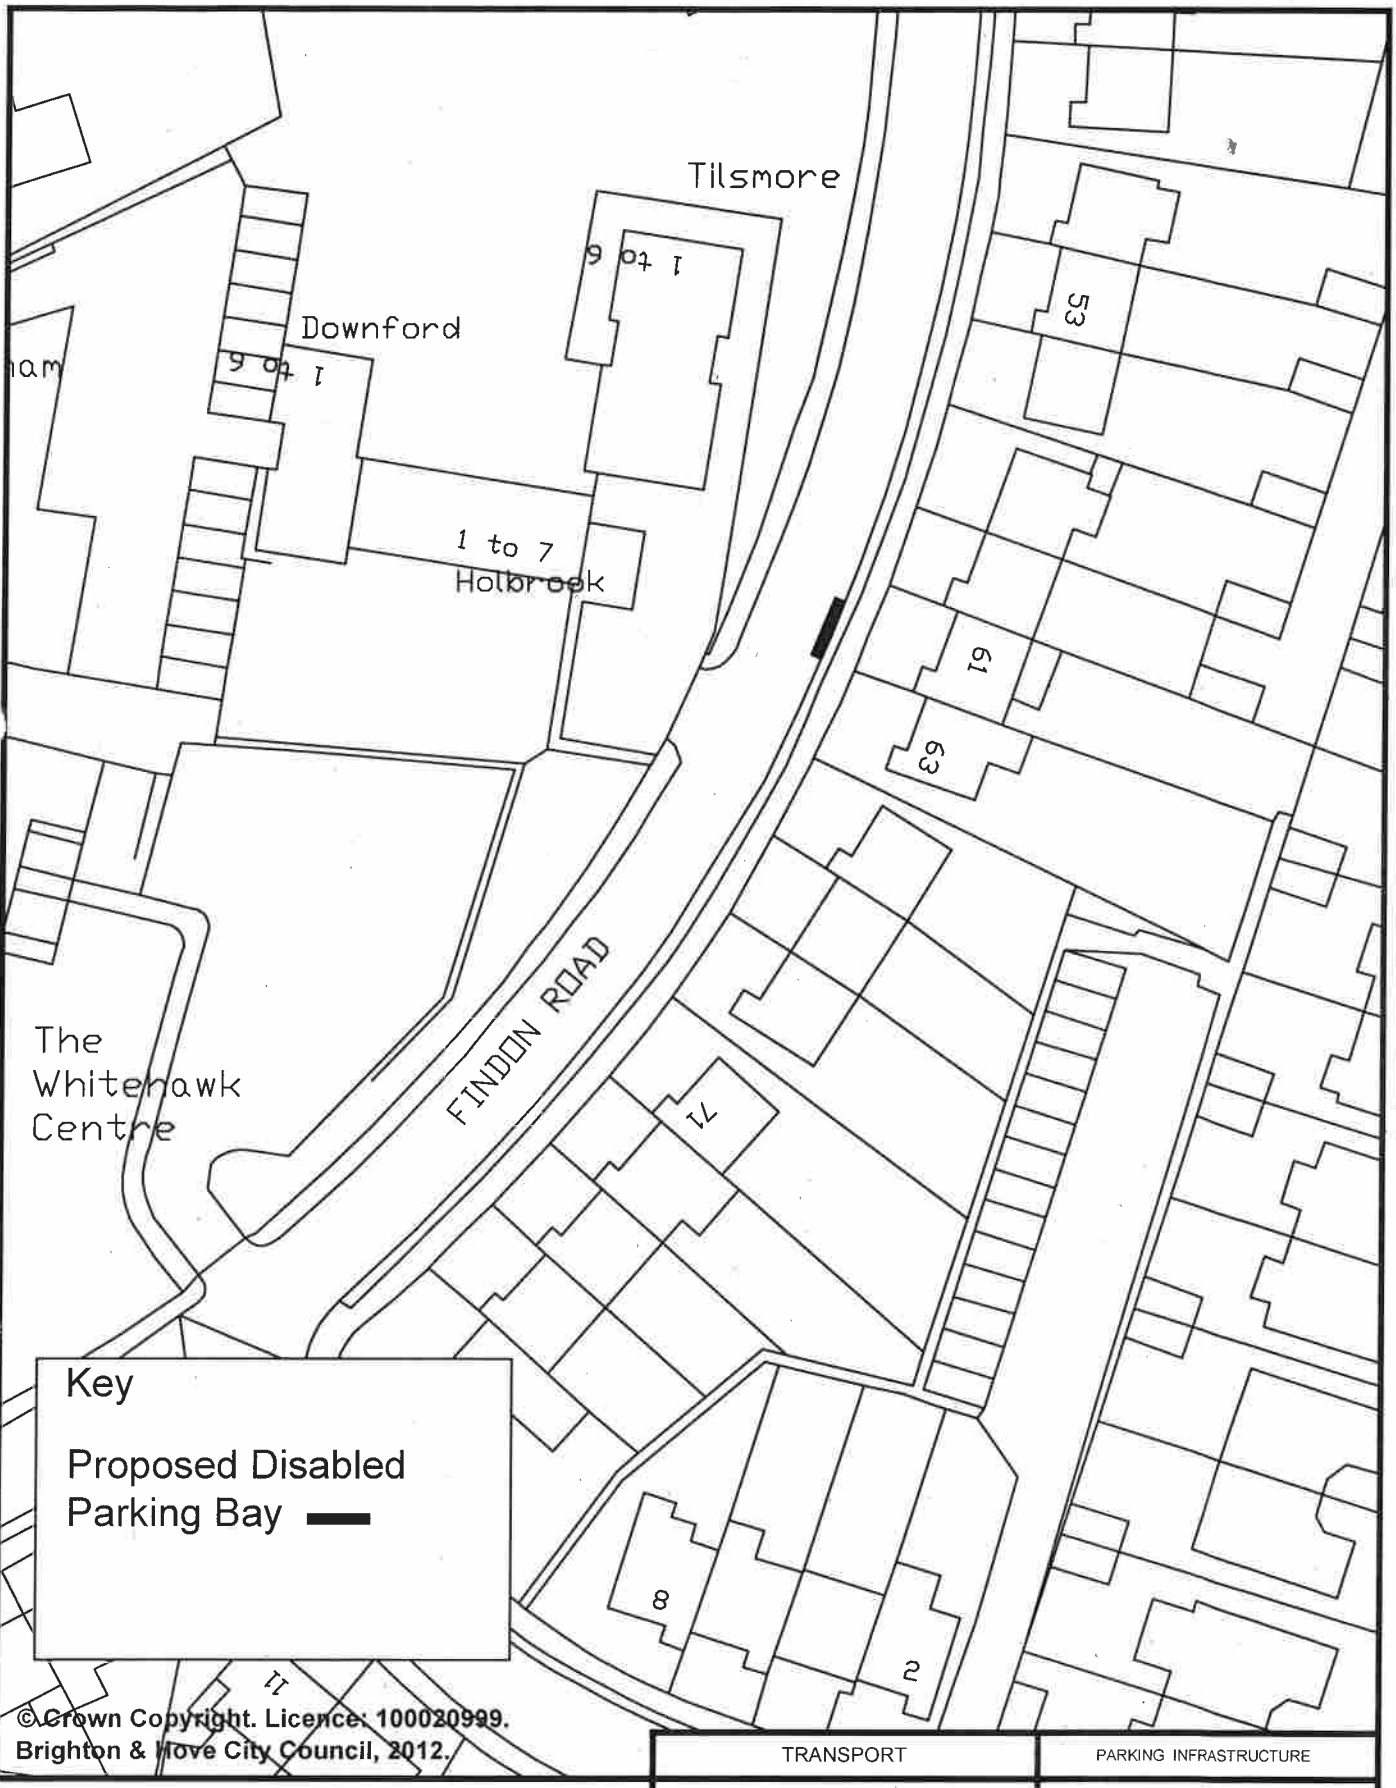

© Crown Copyright. Licence: 100020999.
Brighton & Hove City Council, 2012.

	TRANSPORT	PARKING INFRASTRUCTURE
Address: 61 Findon Road, Brighton	Scale : N.T.S.	Brighton & Hove
	Date : April 2015	
Reason: To provide a bay for a resident in the vicinity	Drawn : D.A.	
	Drawing Number : B&H-DPB-009	

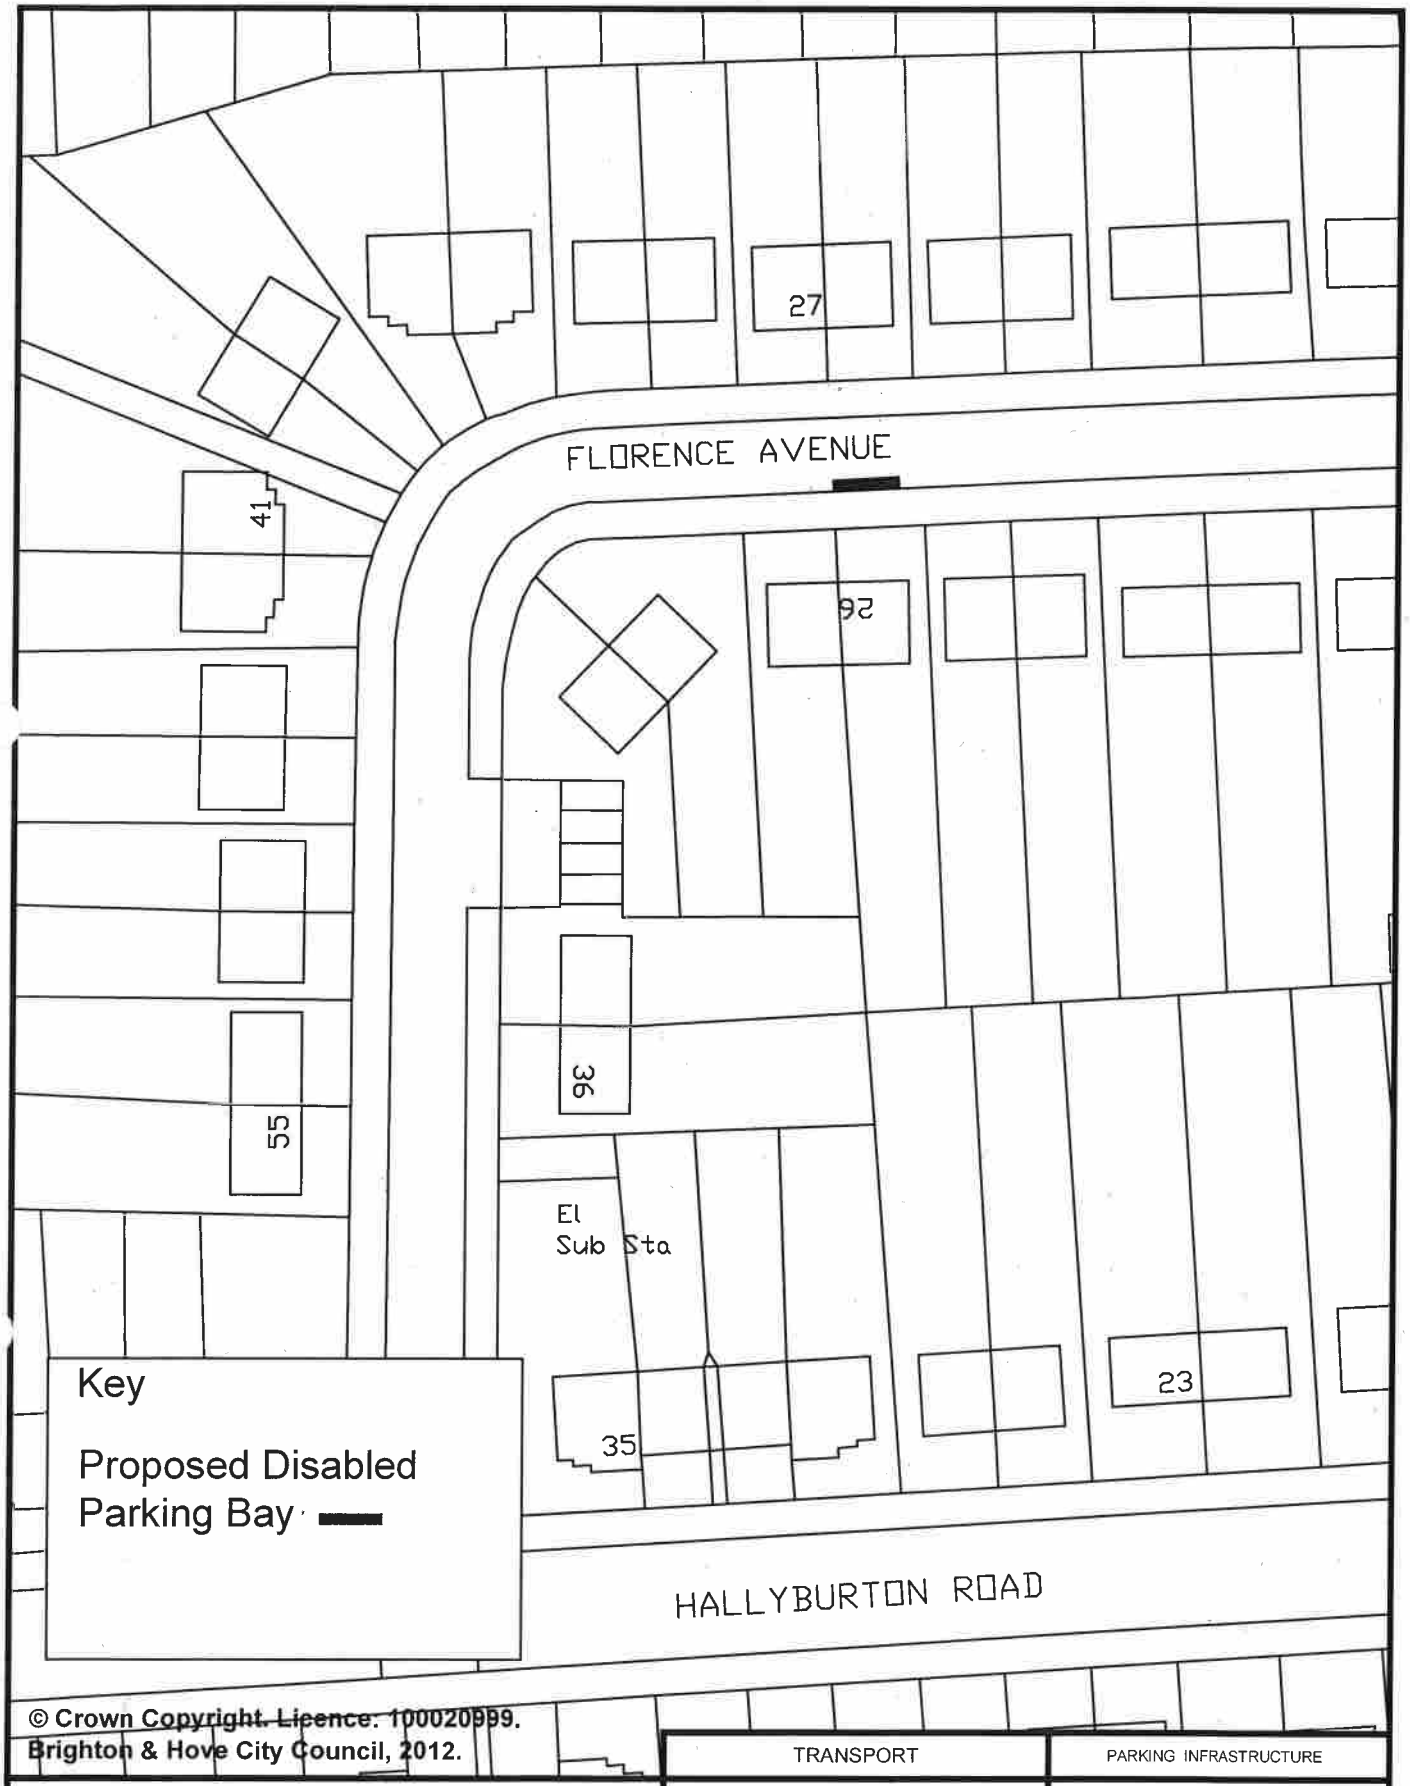

Key

Proposed Disabled Parking Bay

© Crown Copyright. Licence: 100020999. Brighton & Hove City Council, 2012.

	TRANSPORT	PARKING INFRASTRUCTURE
Address: 26 Florence Avenue, Hove	Scale : N.T.S.	
	Date : April 2015	
Reason: To provide a bay for a resident in the vicinity	Drawn : D.A.	Brighton & Hove
	Drawing Number : B&H-DPB-010	

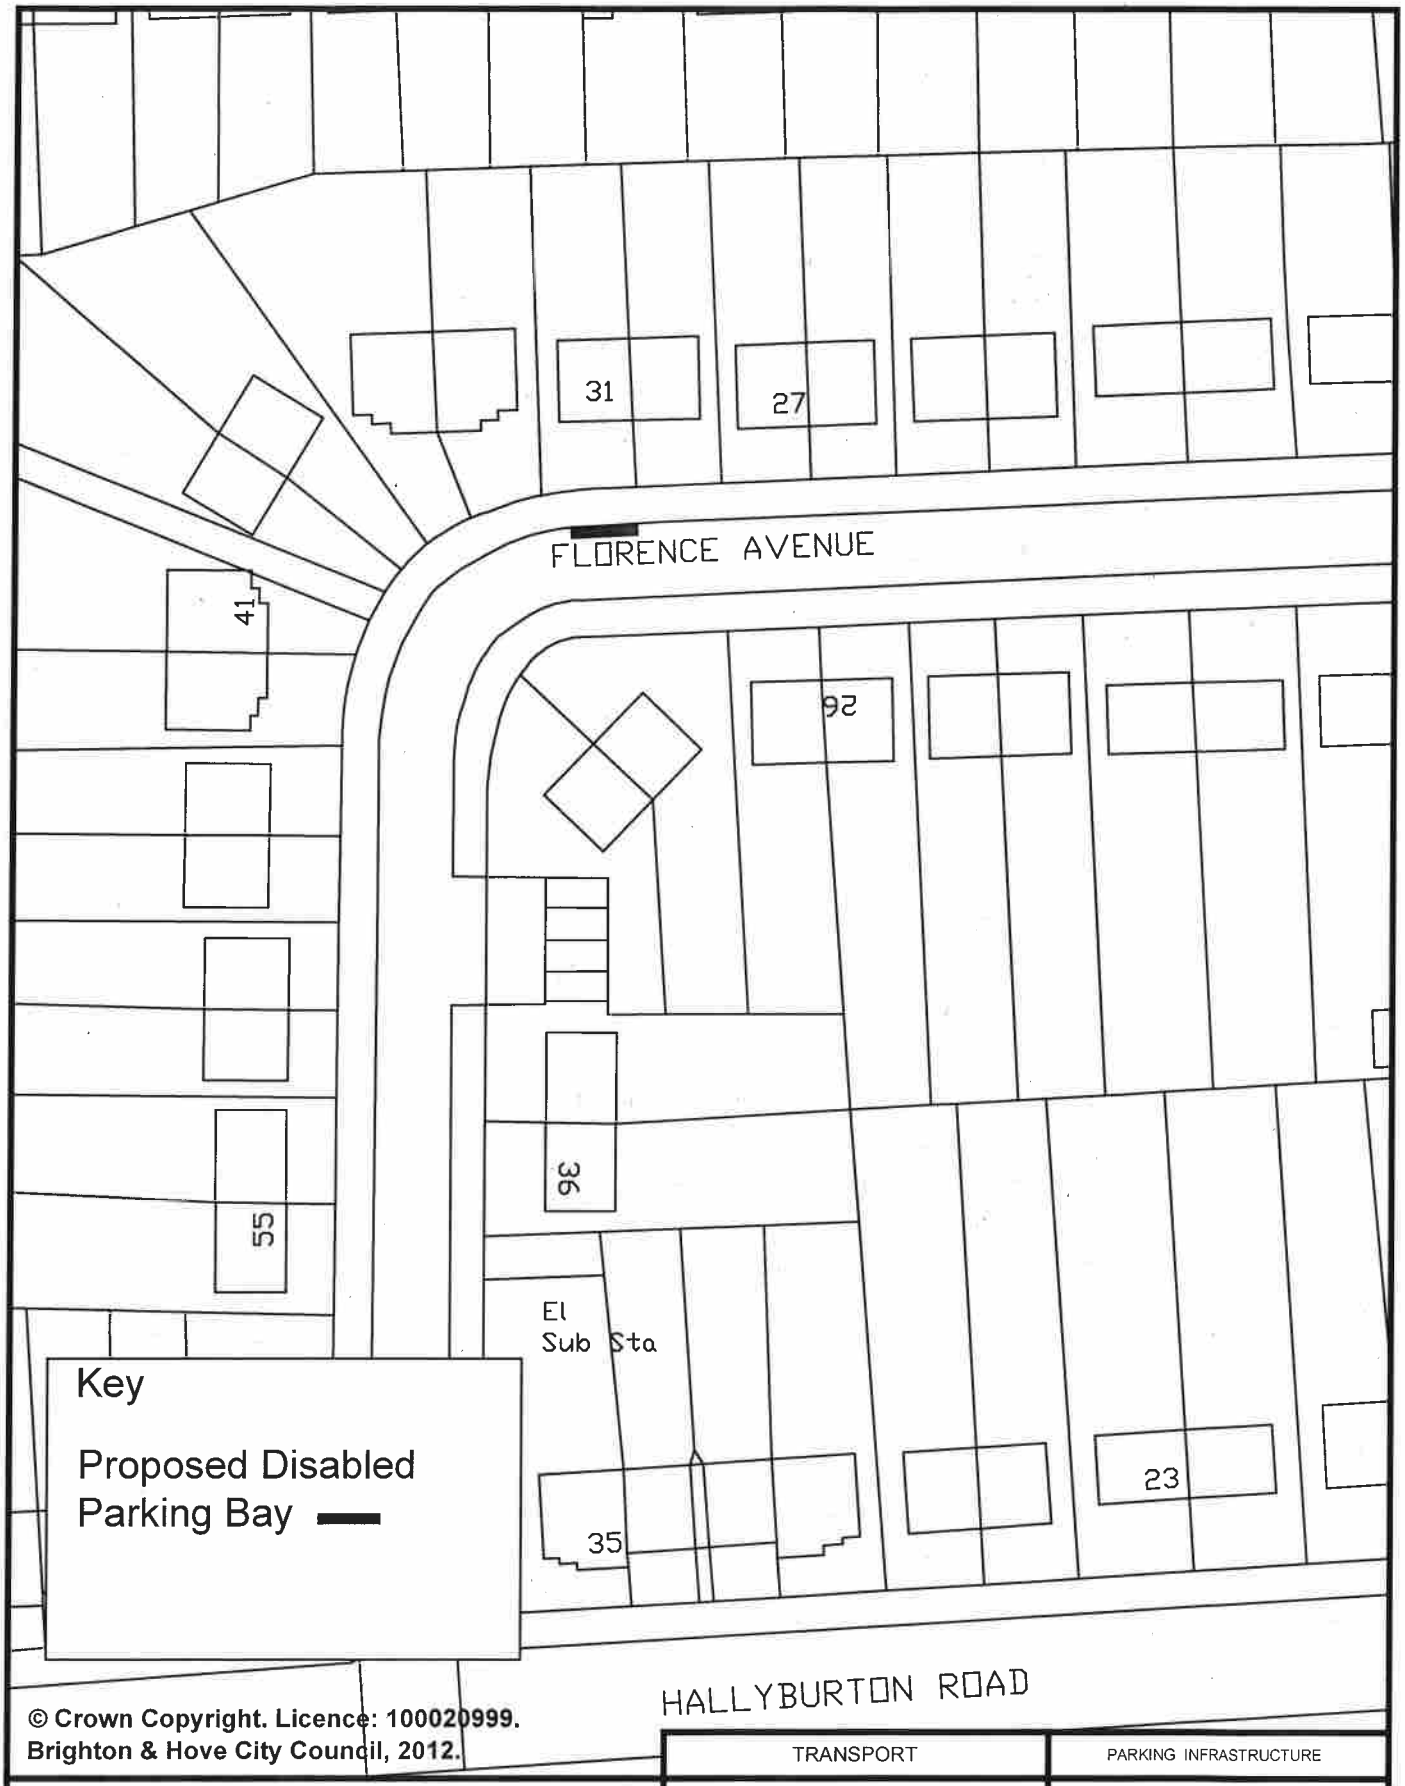

© Crown Copyright. Licence: 100020999.
Brighton & Hove City Council, 2012.

	TRANSPORT	PARKING INFRASTRUCTURE
Address: 31 Florence Avenue, Hove	Scale : N.T.S.	Brighton & Hove
	Date : April 2015	
Reason: To provide a bay for a resident in the vicinity	Drawn : D.A.	
	Drawing Number : B&H-DPB-011	

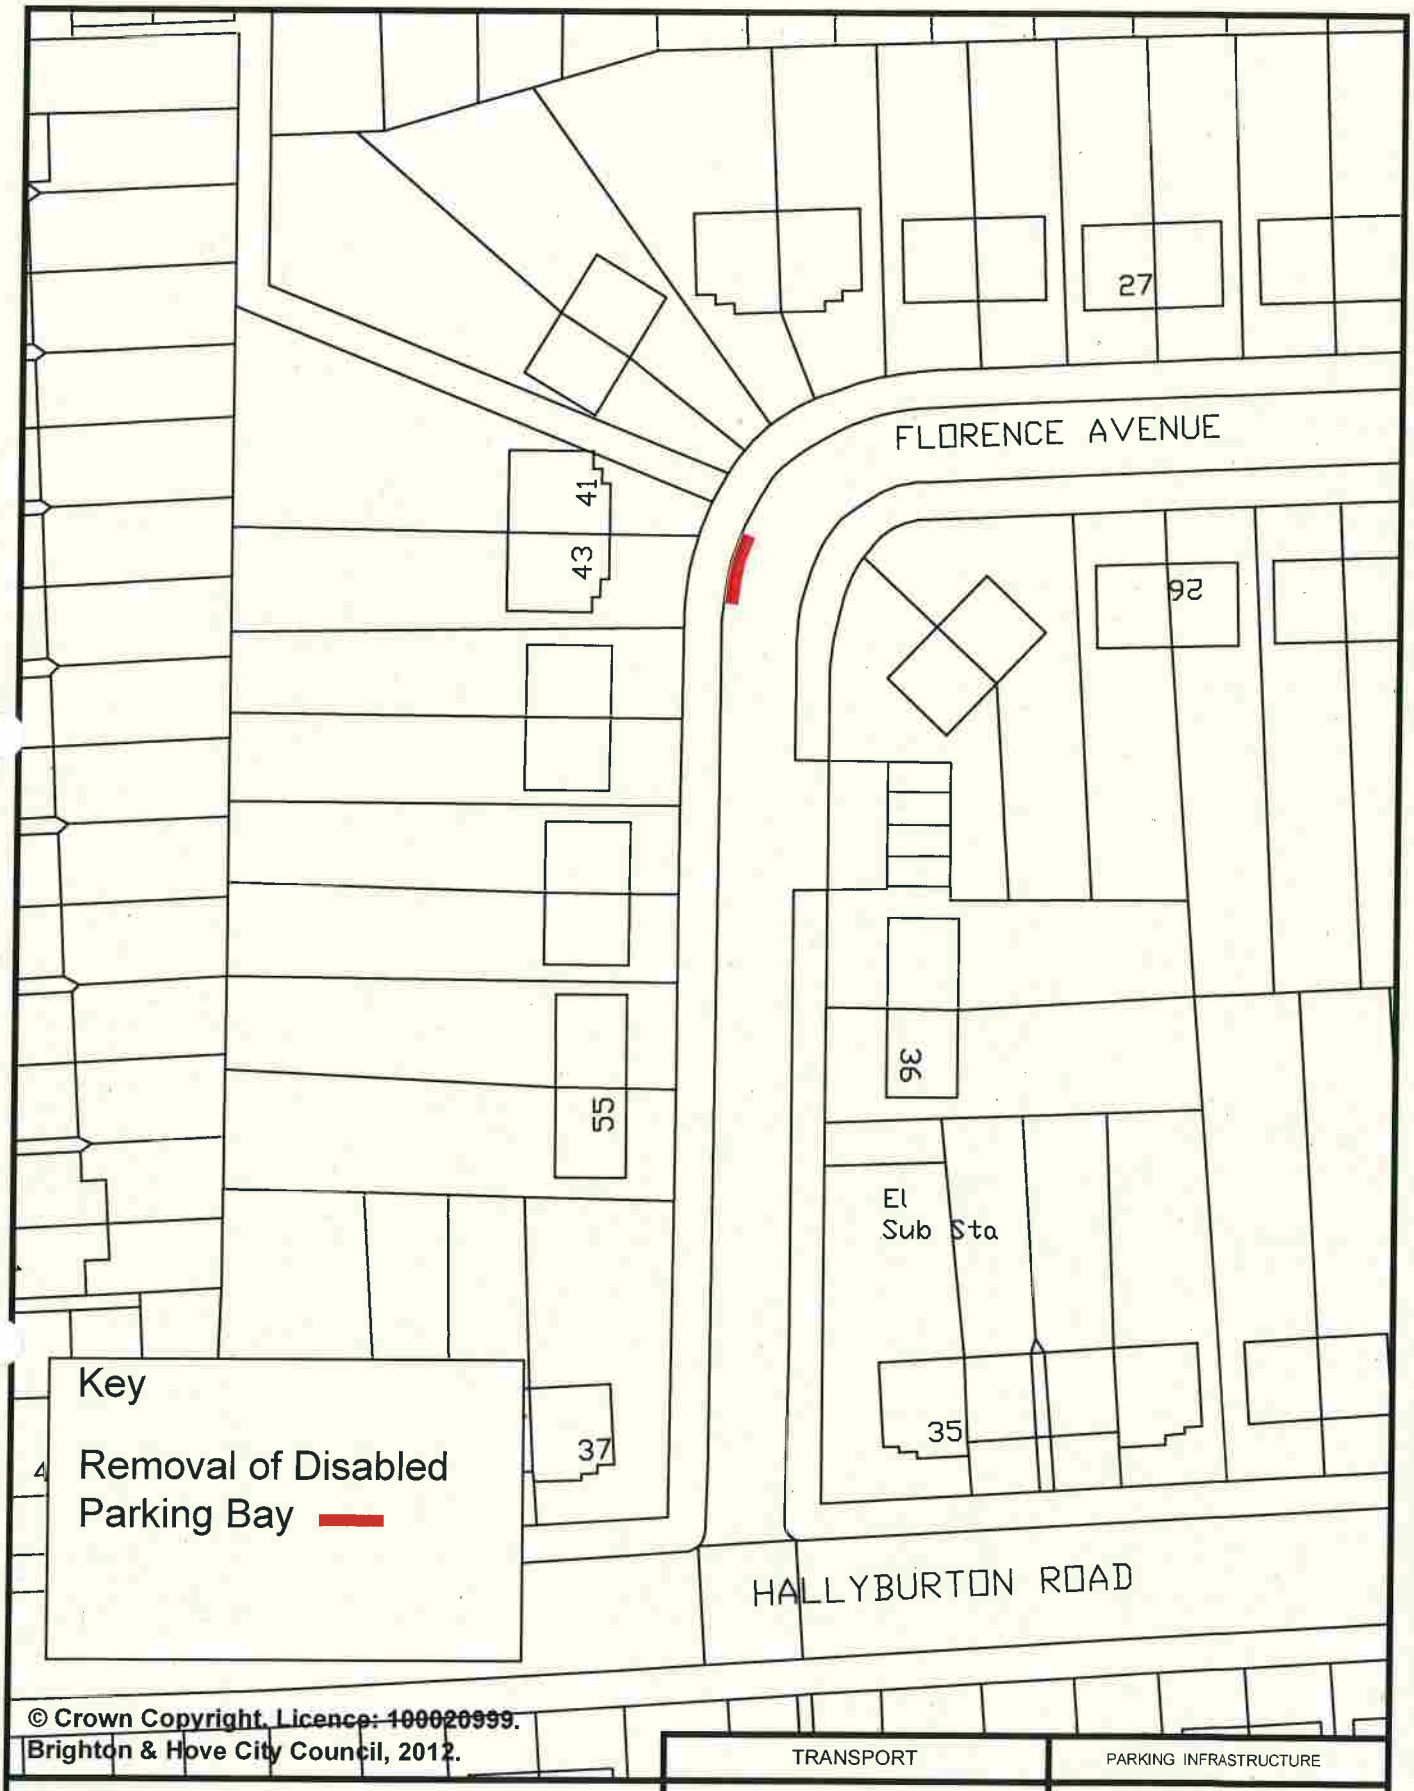

© Crown Copyright. Licence: 100020999.
Brighton & Hove City Council, 2012.

	TRANSPORT	PARKING INFRASTRUCTURE
Address: 43 Florence Avenue, Hove	Scale : N.T.S.	Brighton & Hove
	Date : Feb 2015	
Reason: Bay being removed as no longer required	Drawn : DLA	
	Drawing Number : B&H-DPB-RVK-004	

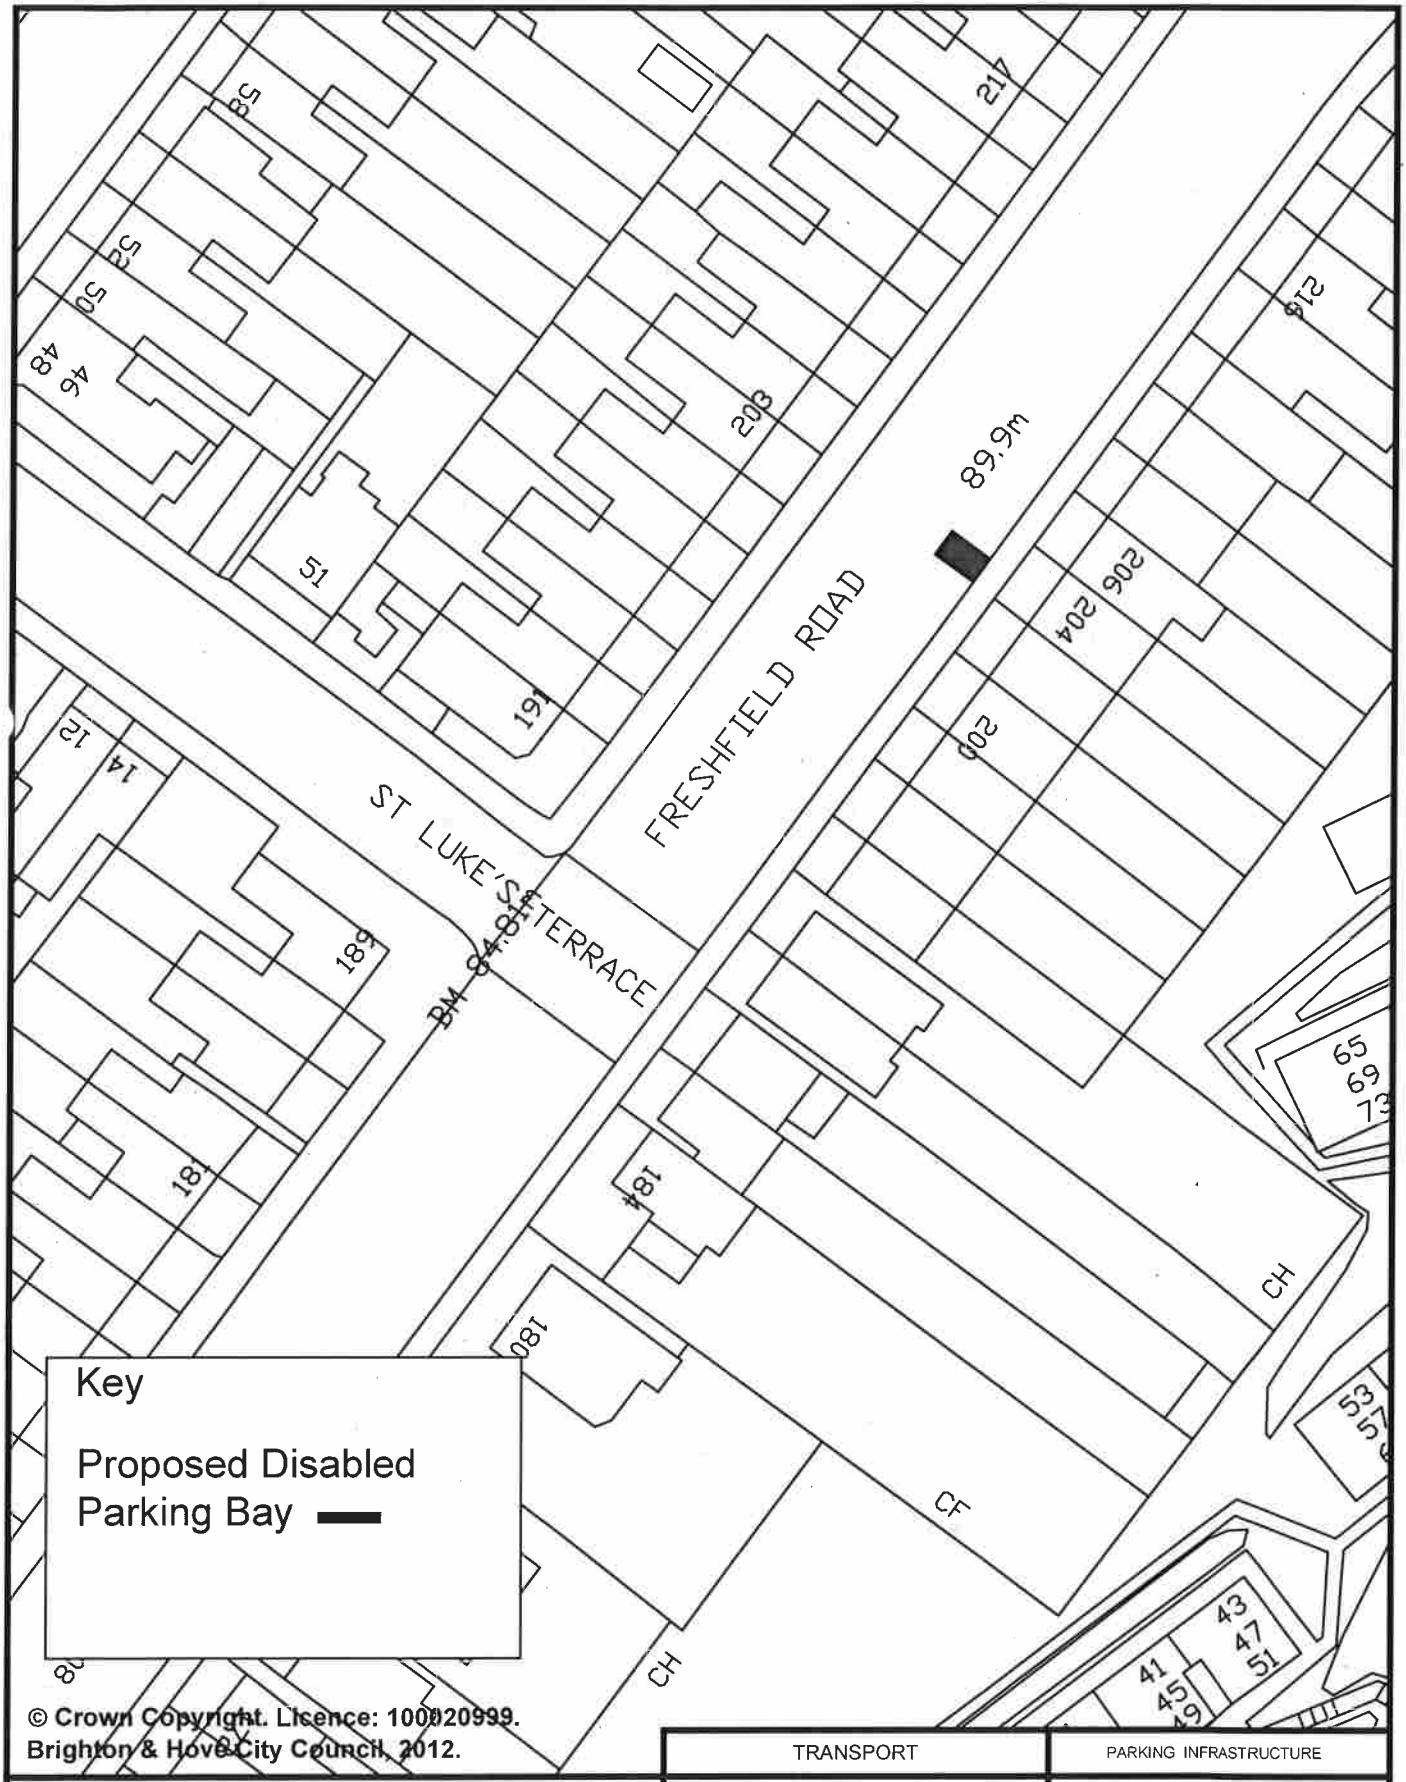

© Crown Copyright. Licence: 100020999. Brighton & Hove City Council, 2012.

TRANSPORT	PARKING INFRASTRUCTURE
Address: 204 Freshfield Road, Brighton	Scale : N.T.S.
	Date : April 2015
Reason: To provide a bay for a resident in the vicinity	Drawn : D.A.
	Drawing Number : B&H-DPB-012

Brighton & Hove

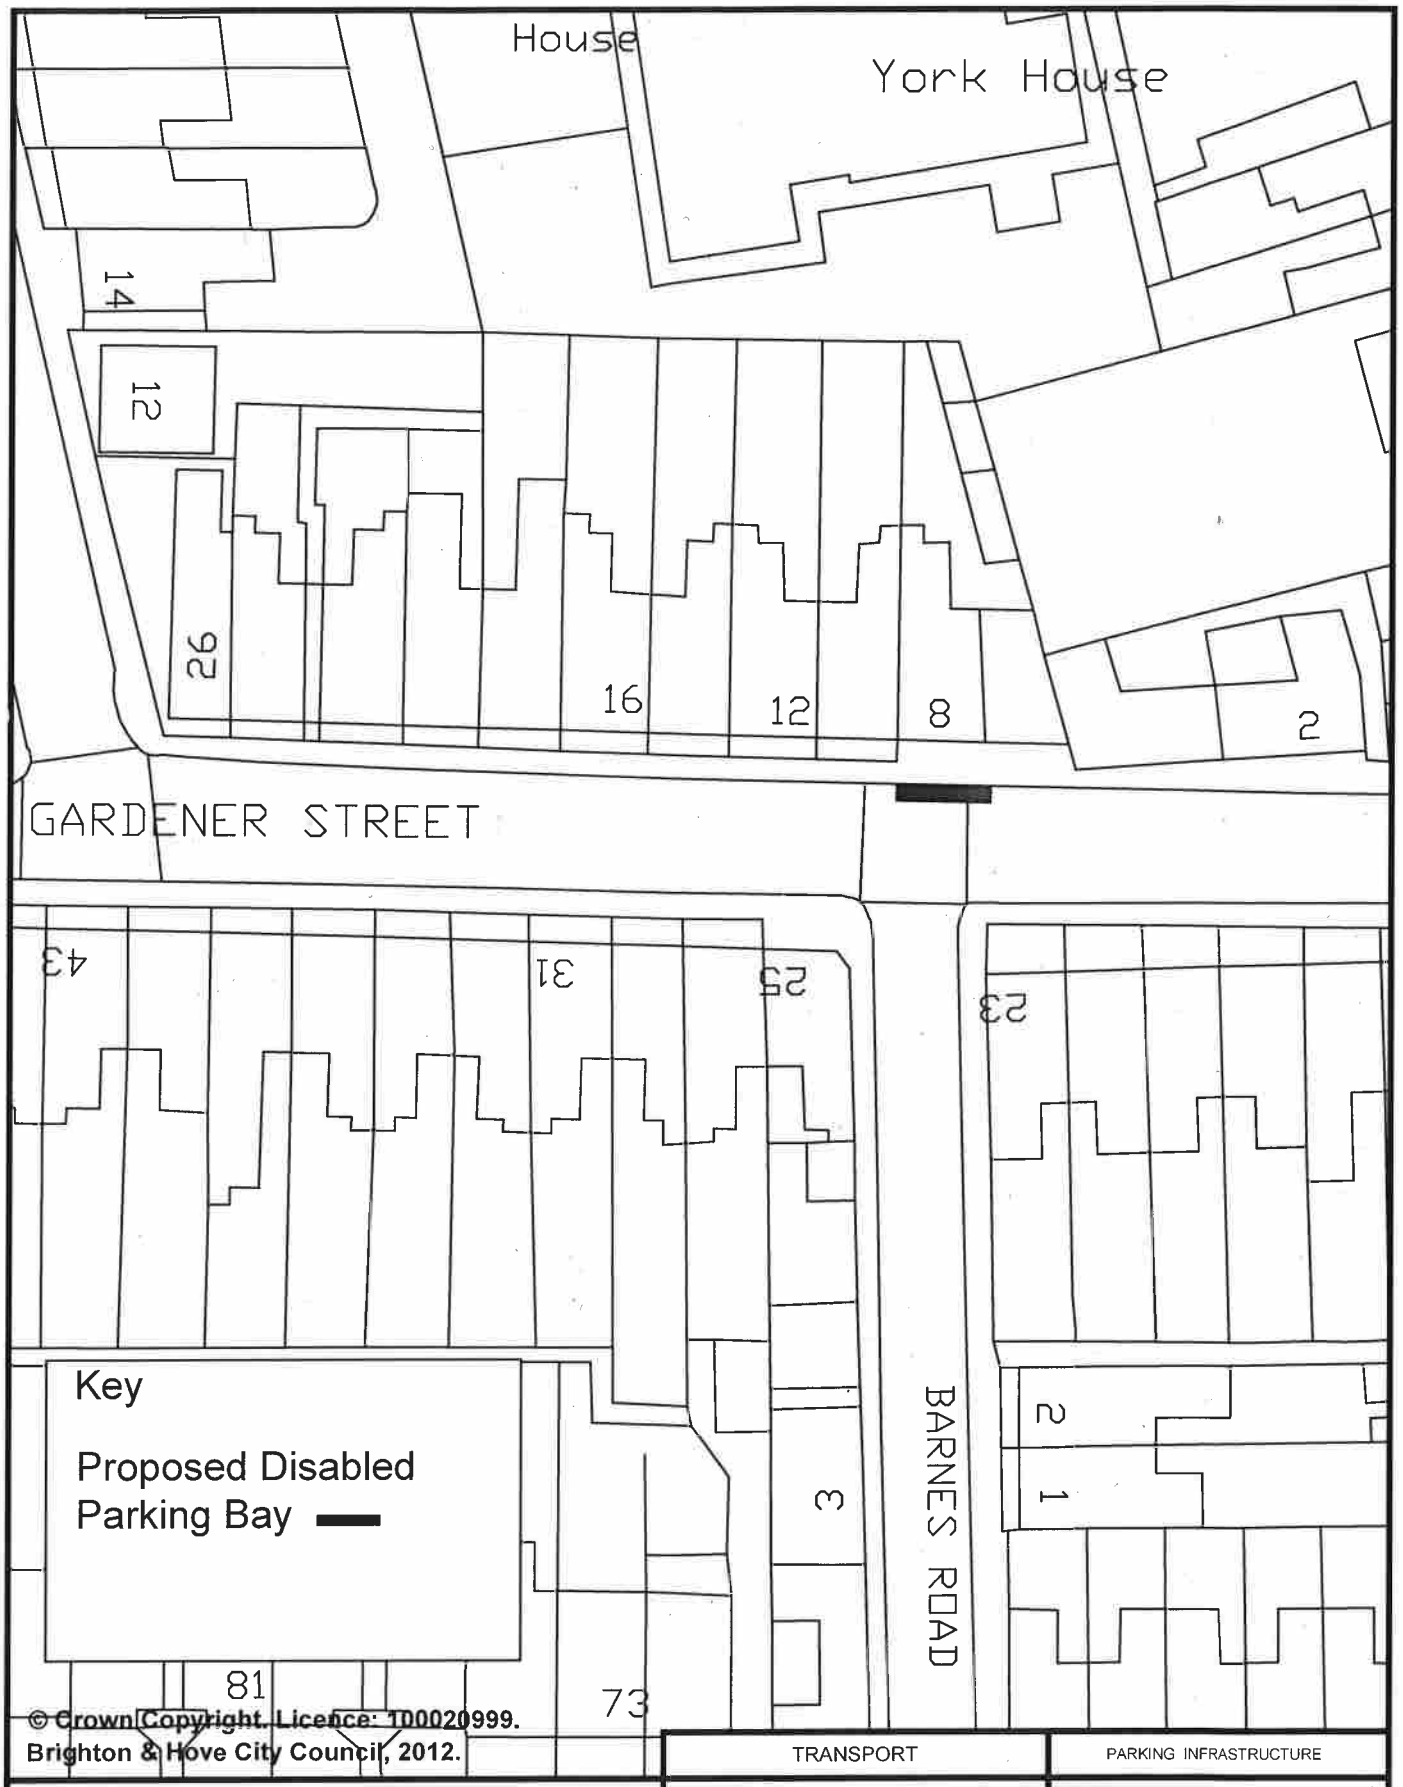

© Crown Copyright. Licence: TD0020999. Brighton & Hove City Council, 2012.

TRANSPORT | PARKING INFRASTRUCTURE

Address: 8 Gardener Street, Portslade

Scale : N.T.S.

Date : April 2015

Reason: To provide a bay for a resident in the vicinity

Drawn : D.A.

Brighton & Hove

Drawing Number : B&H-DPB-013

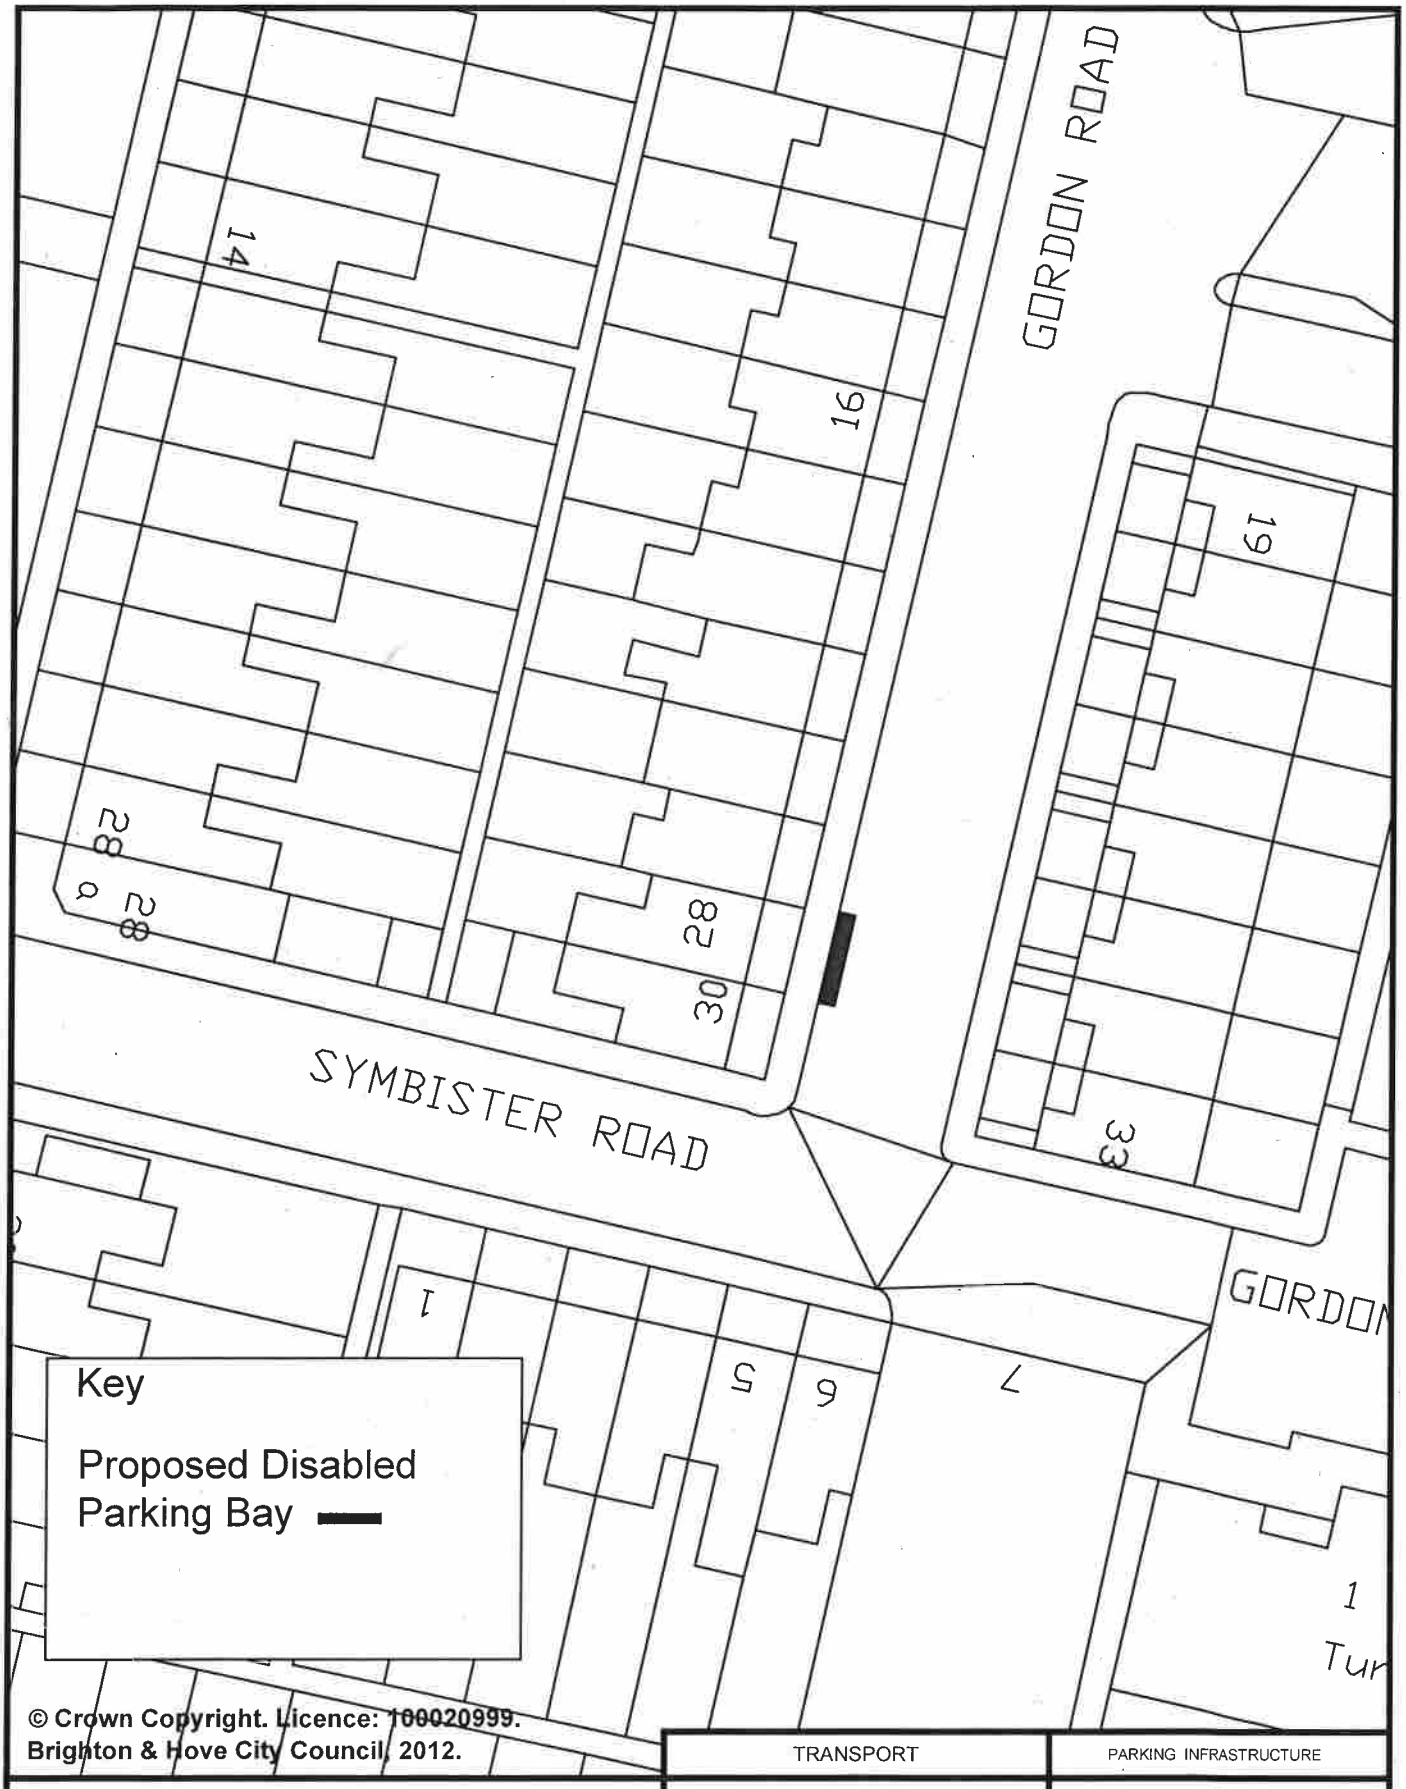

© Crown Copyright. Licence: 100020999. Brighton & Hove City Council. 2012.

	TRANSPORT	PARKING INFRASTRUCTURE
Address: 28 Gordon Road, Portslade	Scale : N.T.S.	Brighton & Hove
	Date : April 2015	
Reason: To provide a bay for a resident in the vicinity	Drawn : D.A.	
	Drawing Number : B&H-DPB-014	

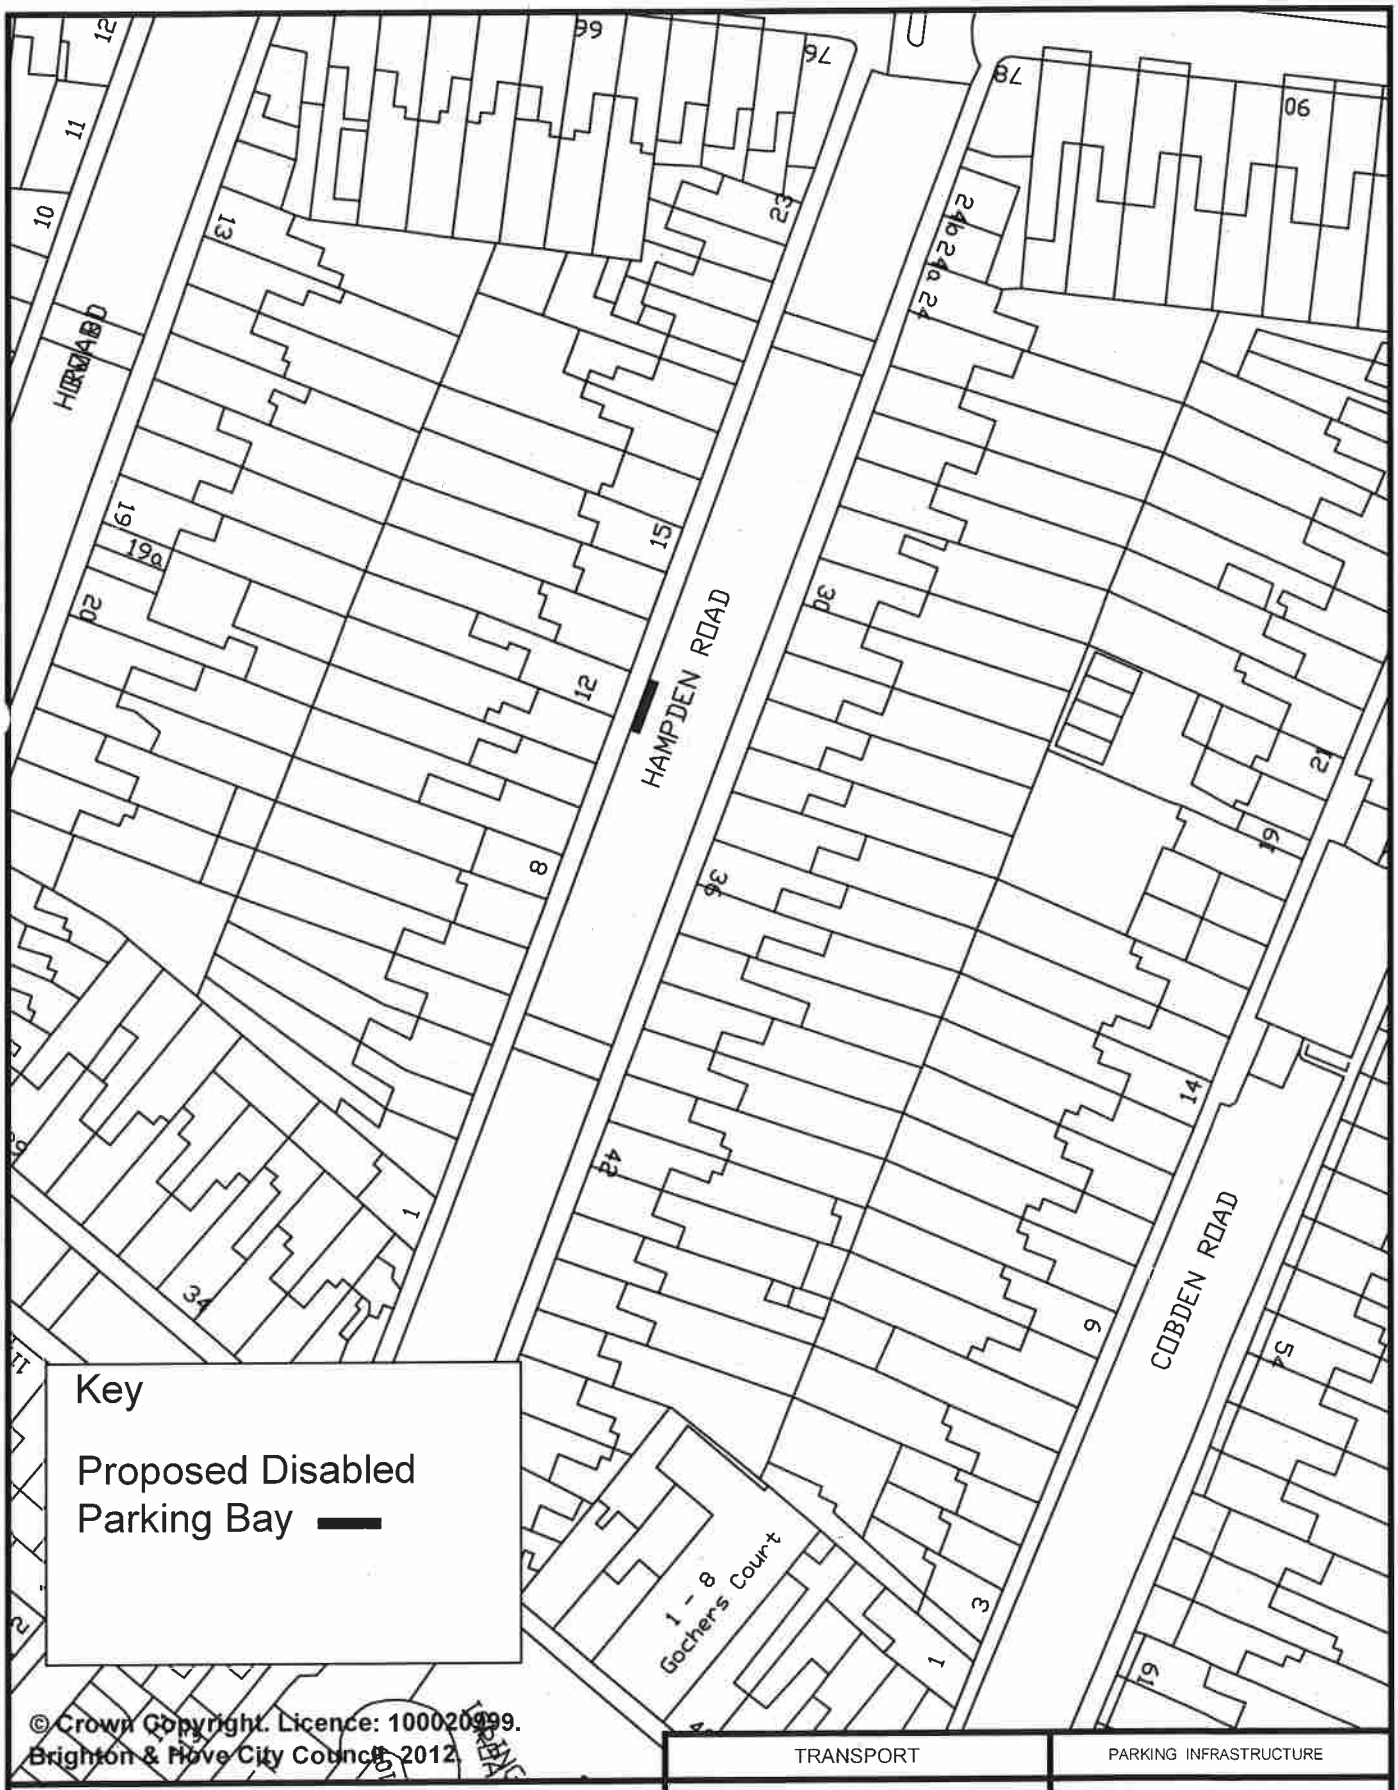

© Crown Copyright. Licence: 100020999. Brighton & Hove City Council. 2012.

TRANSPORT	PARKING INFRASTRUCTURE
Address: 12 Hampden Road, Brighton	Scale : N.T.S.
	Date : April 2015
Reason: To provide a bay for a resident in the vicinity	Drawn : D.A.
	Drawing Number : B&H-DPB-015

Brighton & Hove

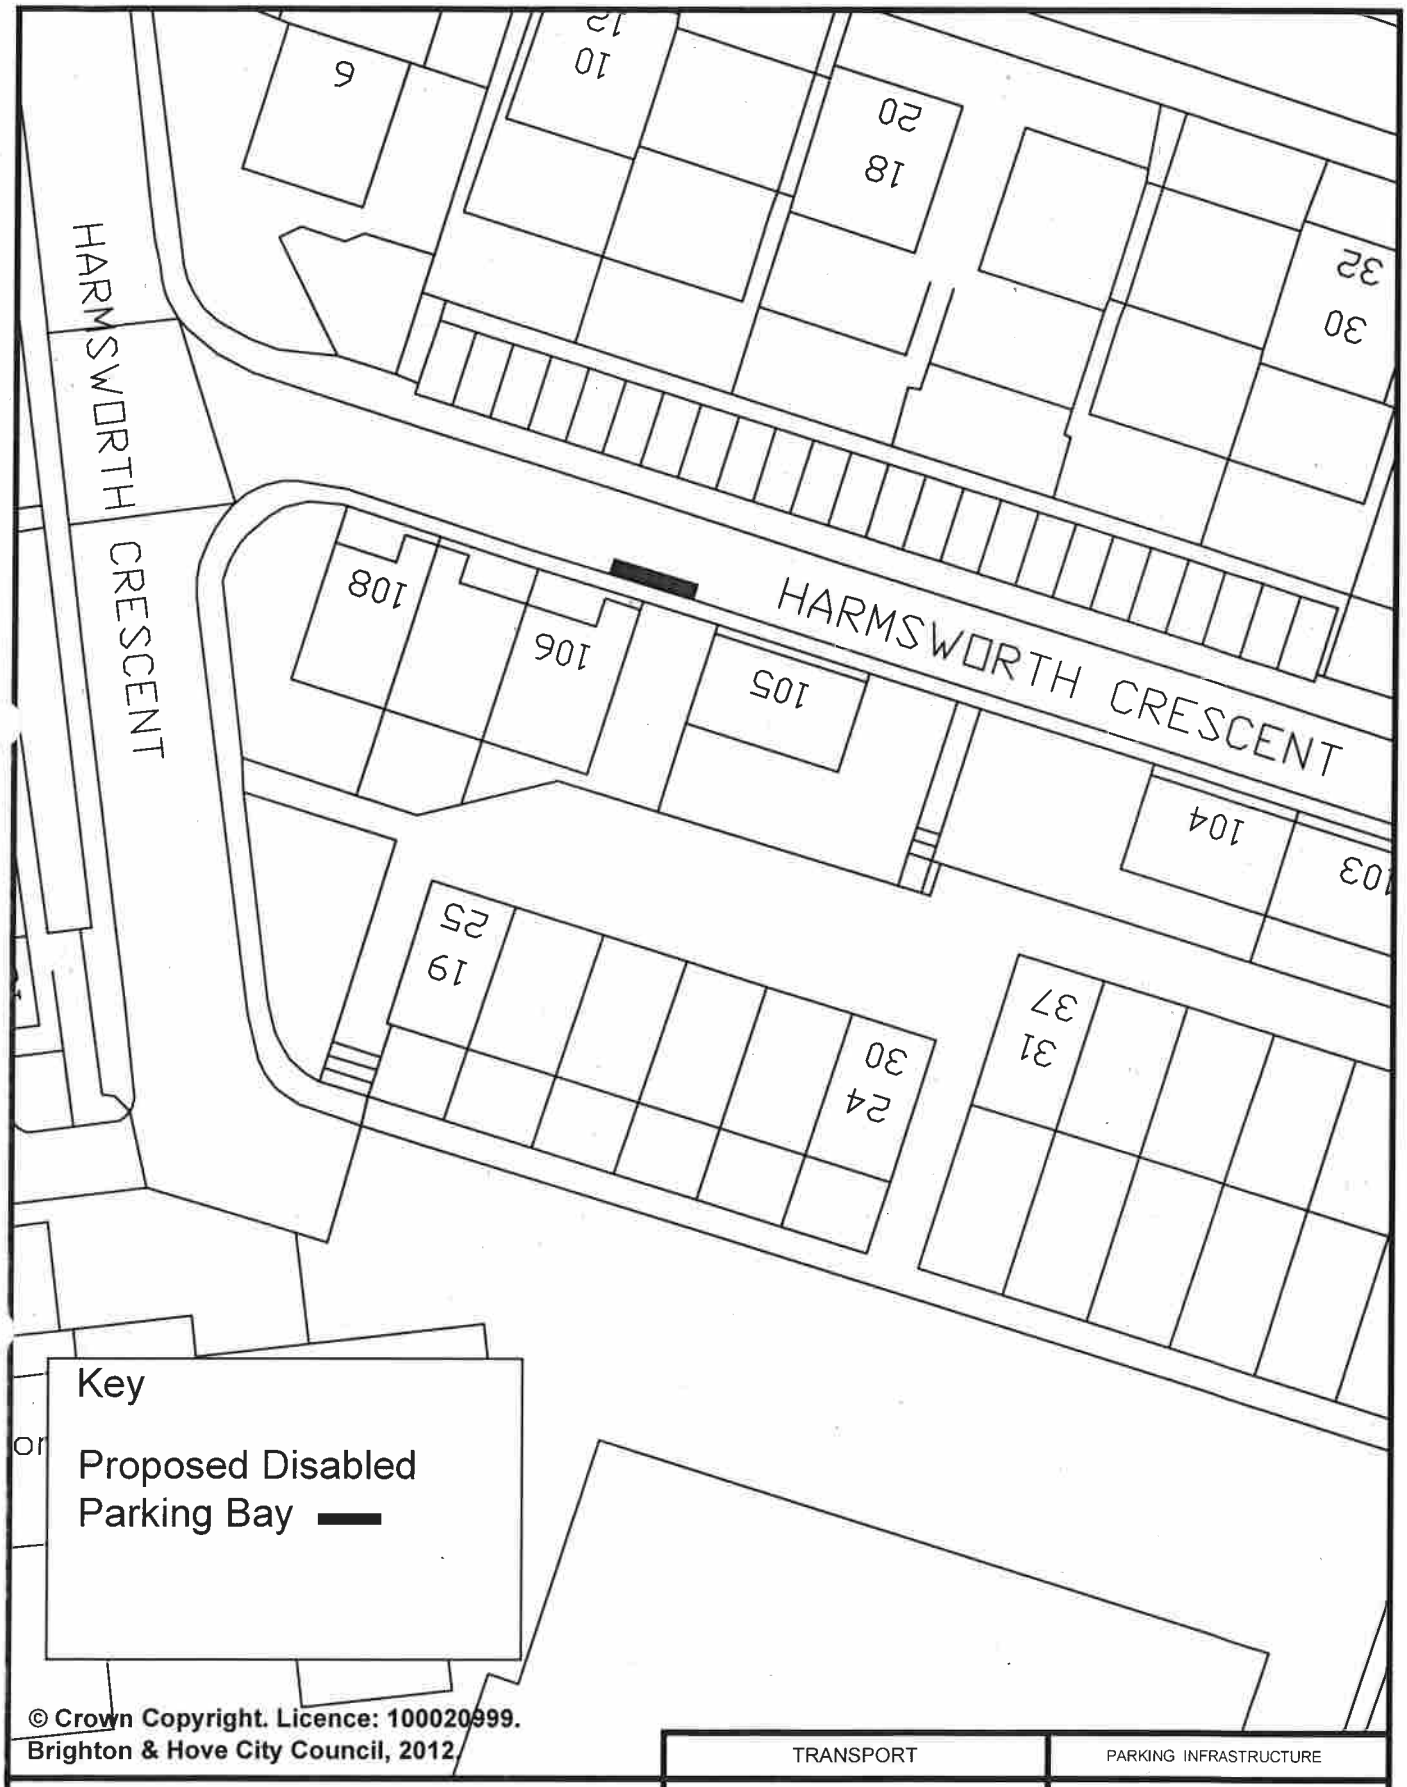

© Crown Copyright. Licence: 100020999.
Brighton & Hove City Council, 2012.

	TRANSPORT	PARKING INFRASTRUCTURE
Address: 106 Harmsworth Crescent, Hove	Scale : N.T.S.	
	Date : April 2015	
Reason: To provide a bay for a resident in the vicinity	Drawn : D.A.	Brighton & Hove
	Drawing Number : B&H-DPB-016	

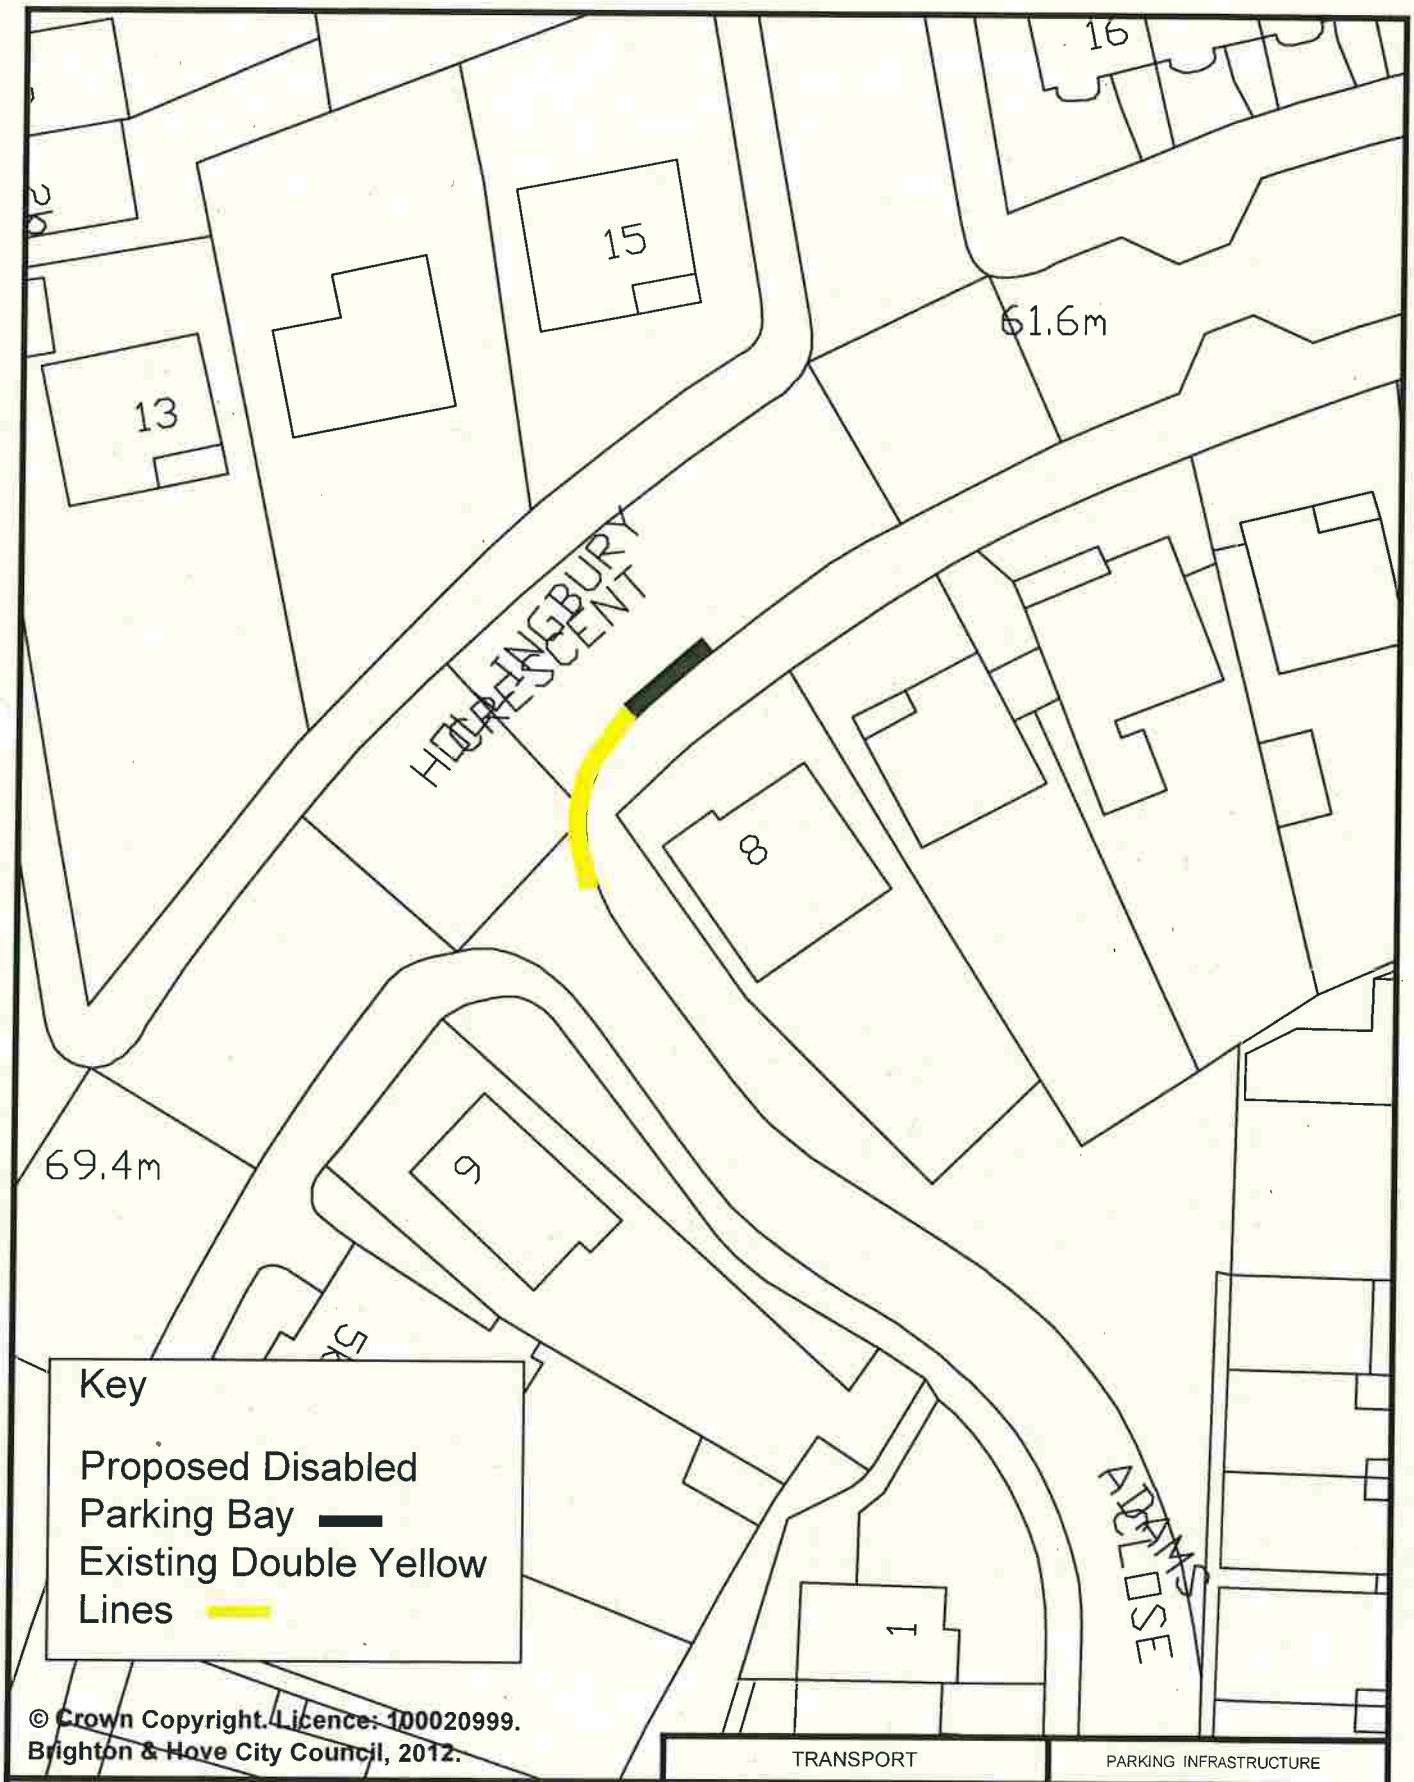

© Crown Copyright. Licence: 100020999. Brighton & Hove City Council, 2012.

TRANSPORT	PARKING INFRASTRUCTURE
Address: 8 Hollingbury Crescent, Brighton	Scale : N.T.S.
	Date : April 2015
Reason: To provide a bay for a resident in the vicinity	Drawn : D.A.
	Drawing Number : B&H-DPB-018

Brighton & Hove

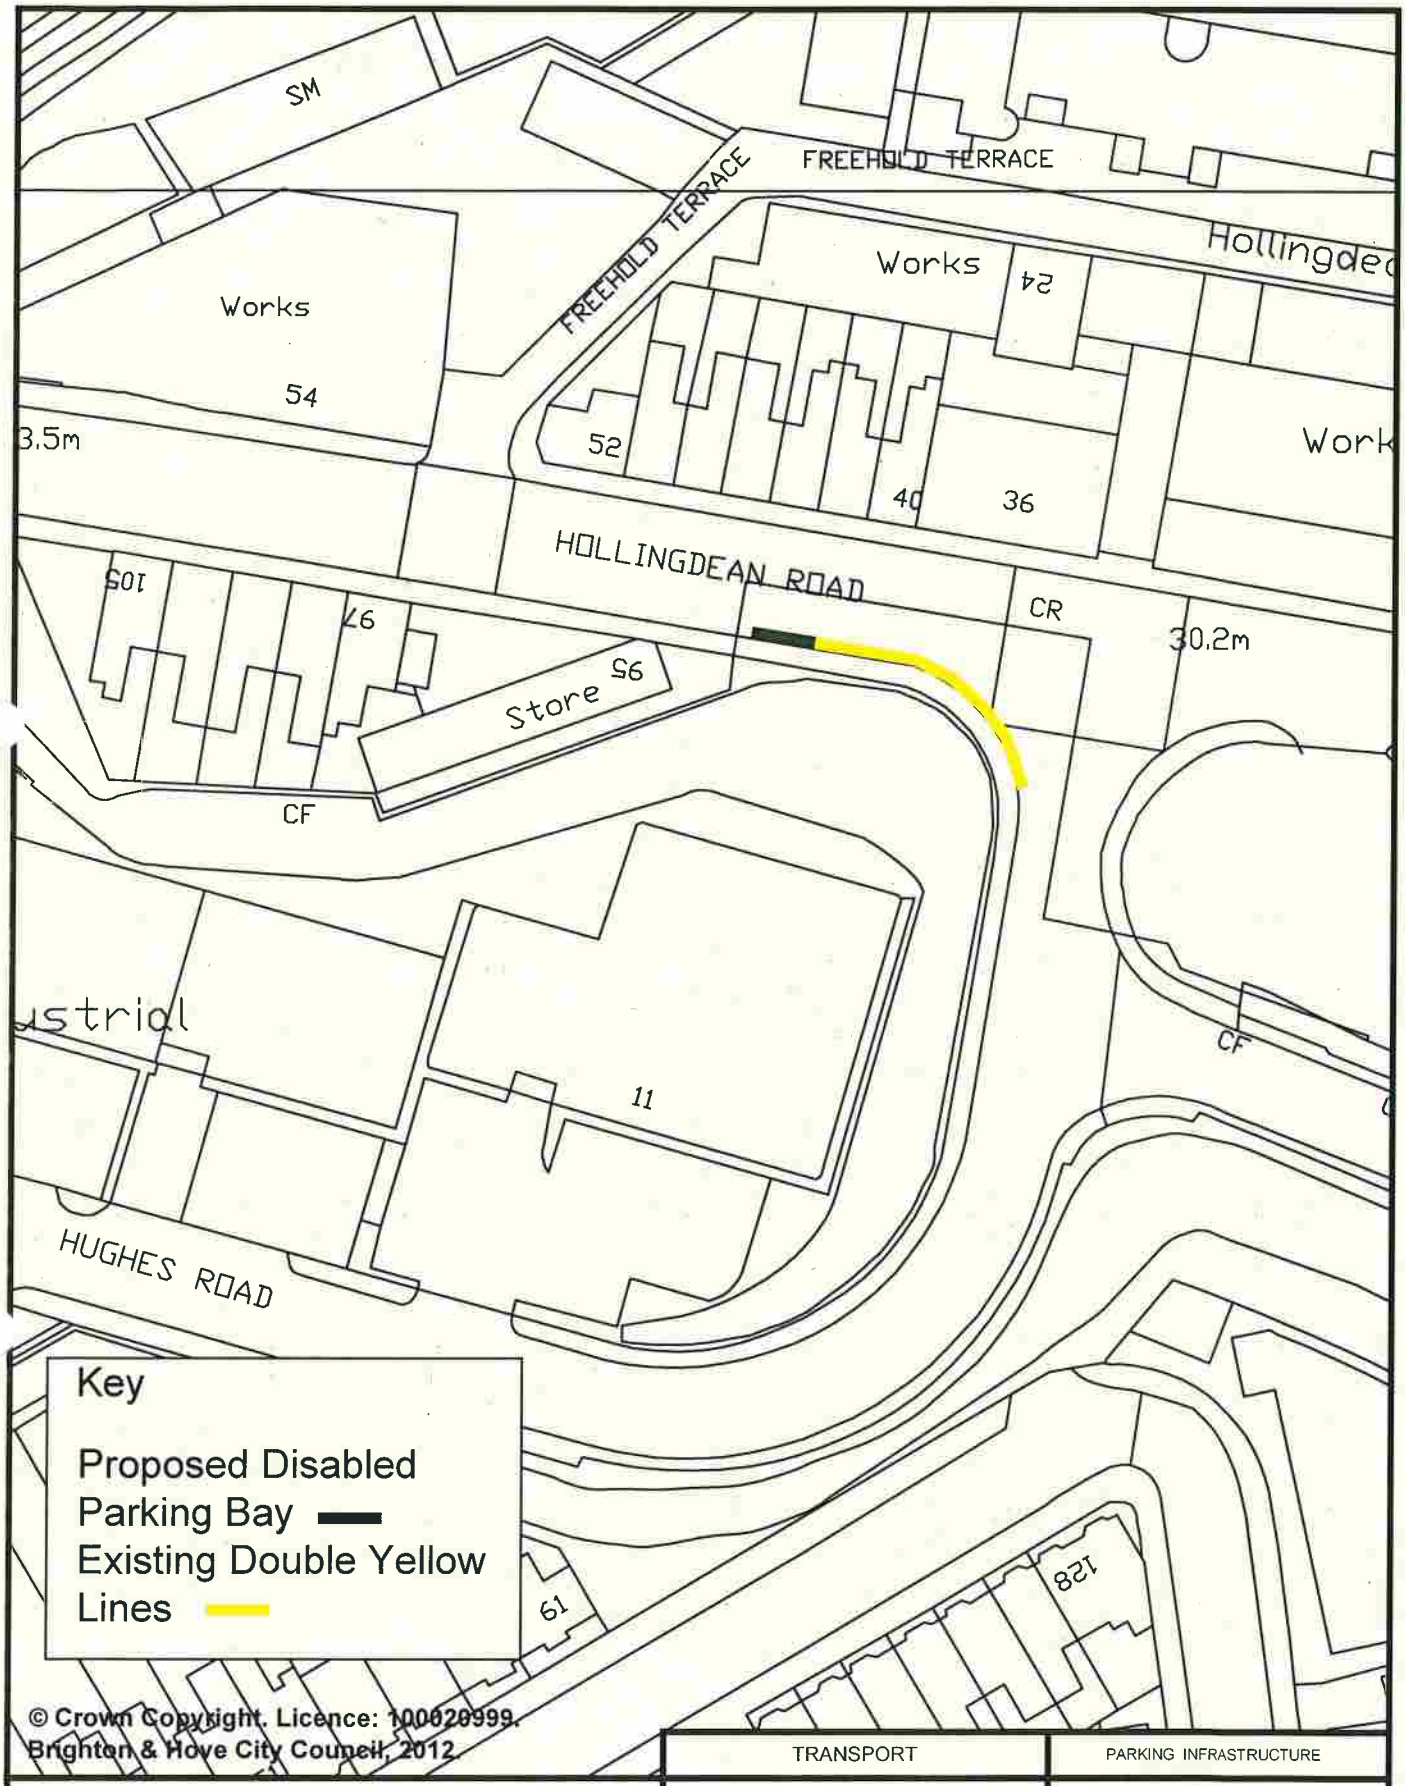

© Crown Copyright. Licence: 100020999. Brighton & Hove City Council, 2012.

	TRANSPORT	PARKING INFRASTRUCTURE
Address: 95 Hollingdean Road, Brighton	Scale : N.T.S.	
	Date : April 2015	
Reason: To provide a bay for a resident in the vicinity	Drawn : D.A.	Brighton & Hove
	Drawing Number : B&H-DPB-019	

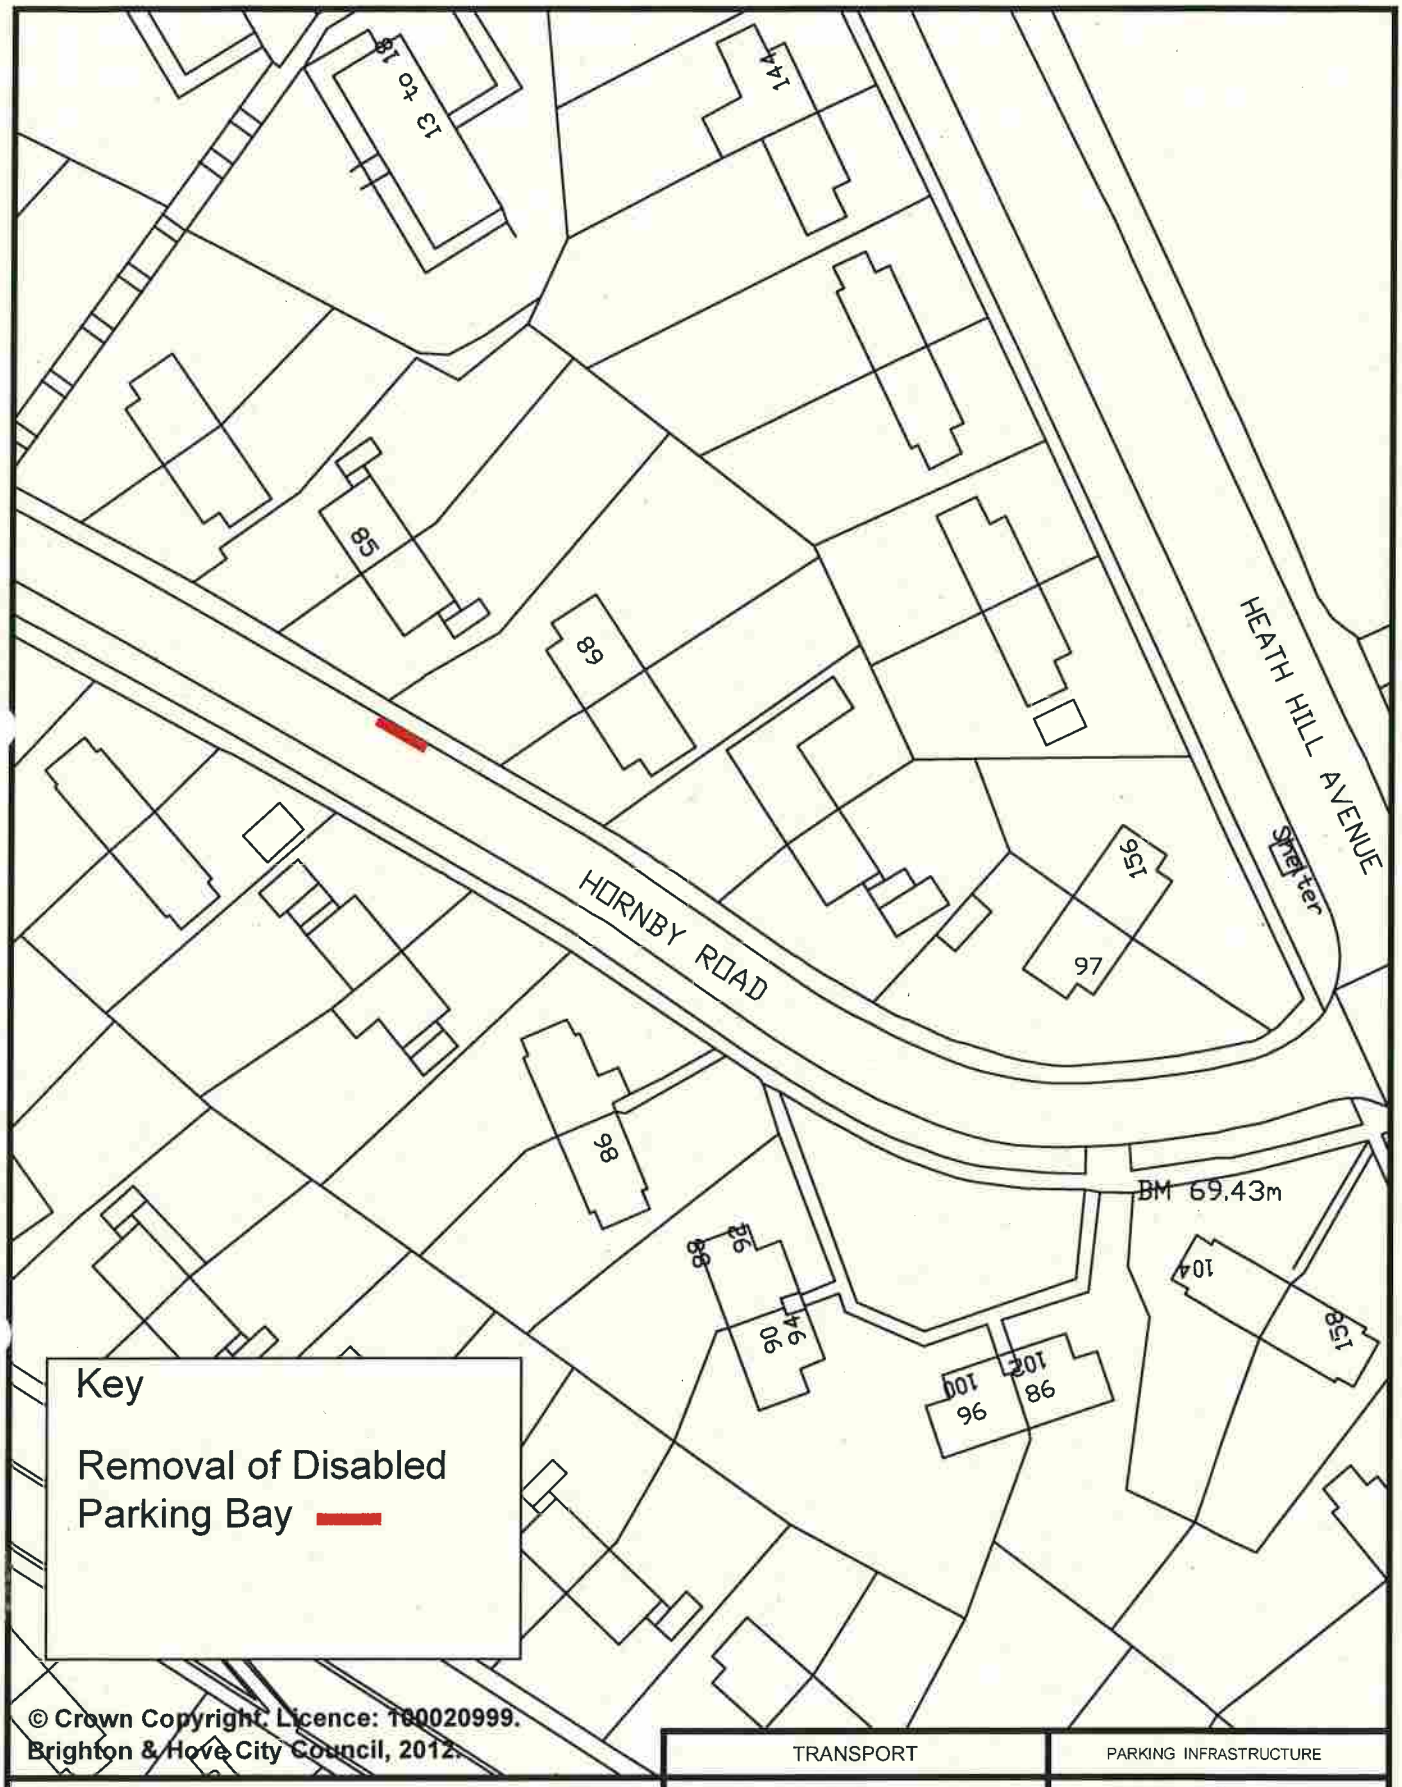

© Crown Copyright. Licence: 100020999. Brighton & Hove City Council, 2012.

TRANSPORT	PARKING INFRASTRUCTURE
Address: 89 Hornby Road, Brighton	Scale : N.T.S.
	Date : Feb 2015
Reason: Bay being removed as no longer required	Drawn : DLA
	Drawing Number : B&H-DPB-RVK-005

Brighton & Hove

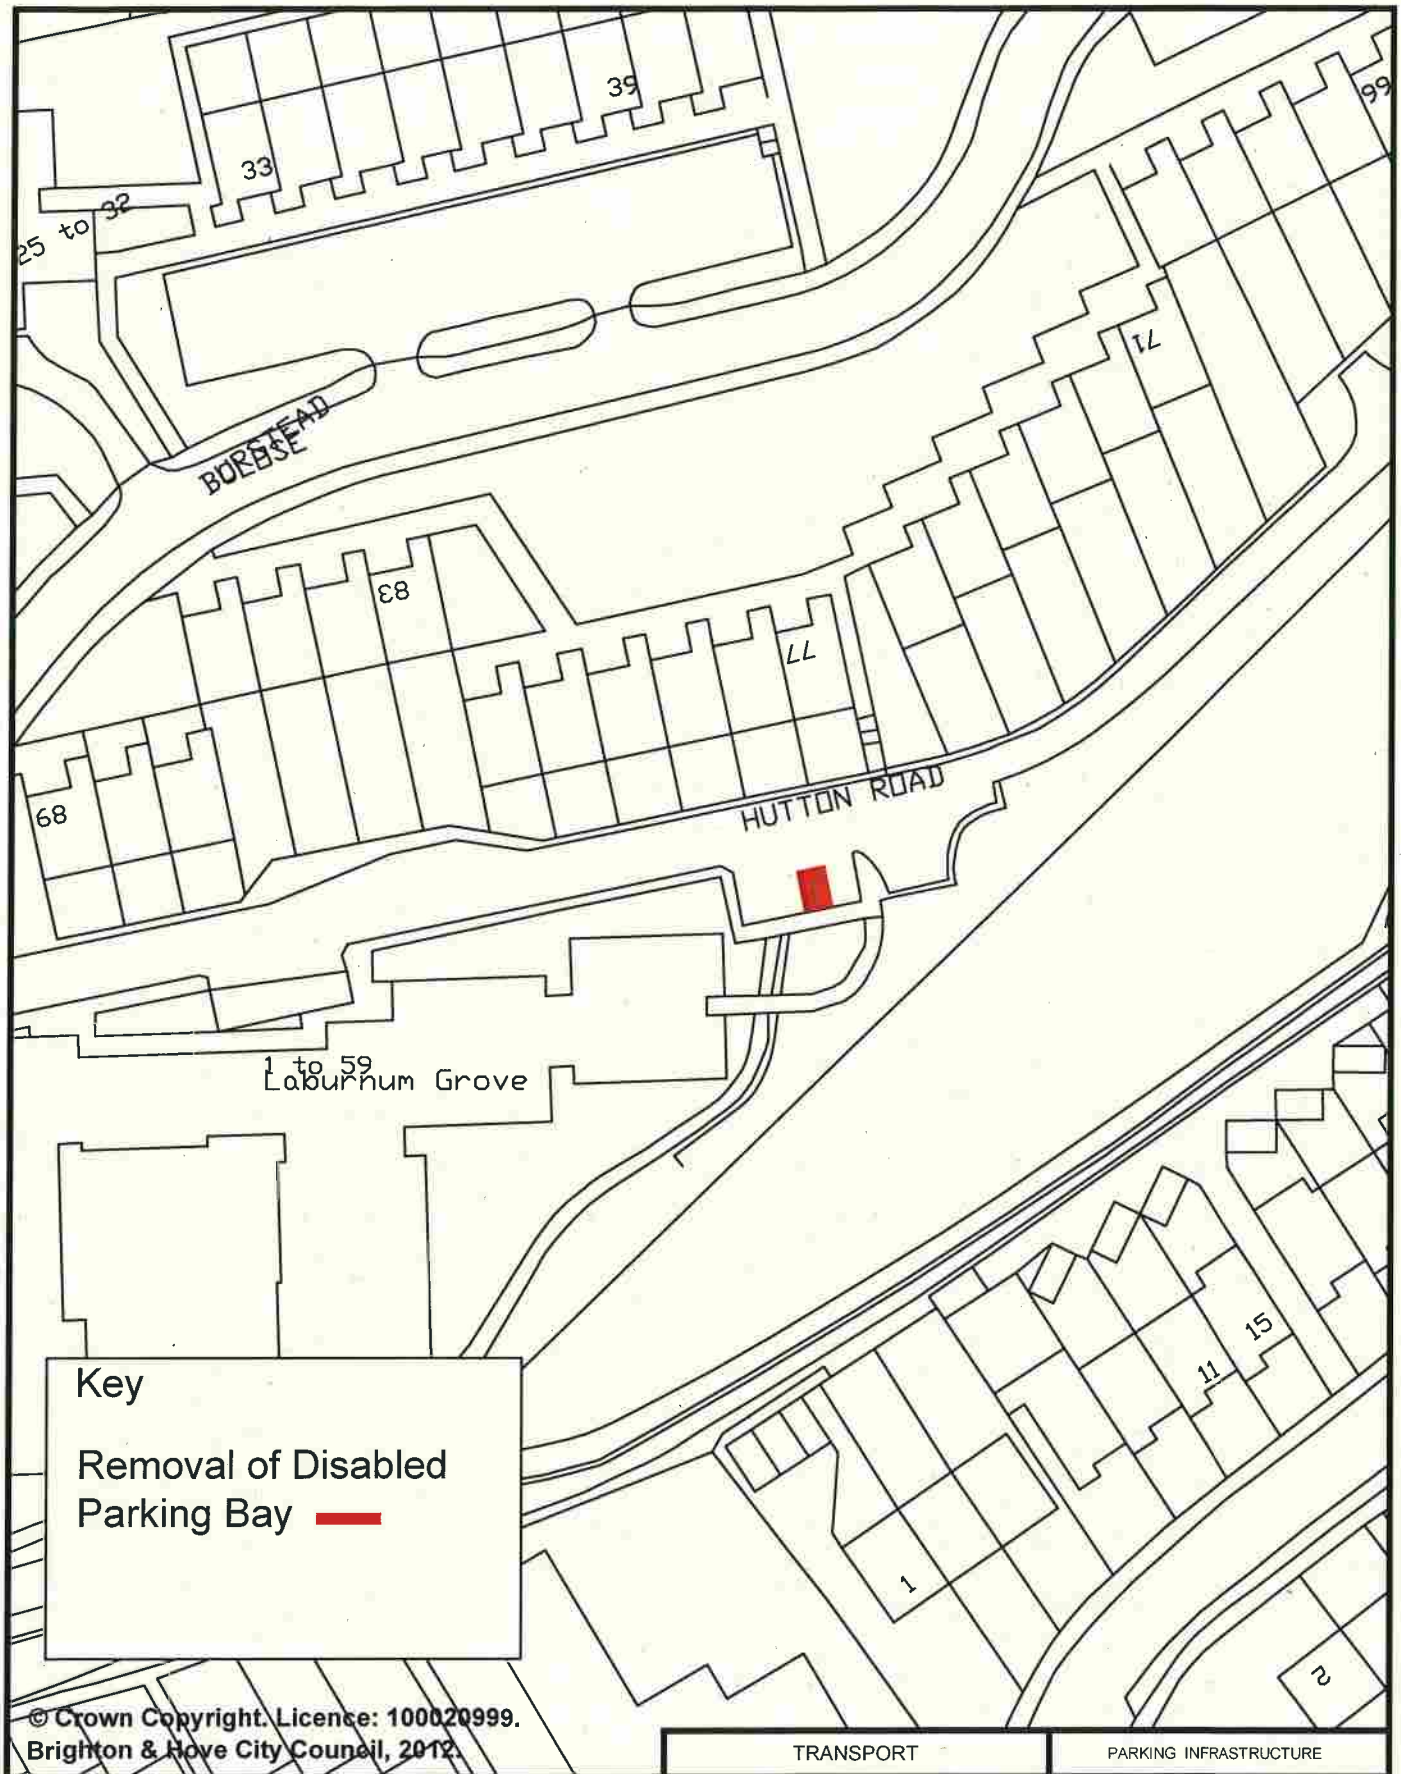

© Crown Copyright. Licence: 100020999. Brighton & Hove City Council, 2012.

	TRANSPORT	PARKING INFRASTRUCTURE
Address: (opp rear of 78 Burstead Close) Hutton Road, Brighton	Scale : N.T.S.	Brighton & Hove
	Date : March 2015	
Reason: Bay being removed as no longer required	Drawn : DLA	
	Drawing Number : B&H-DPB-RVK-026	

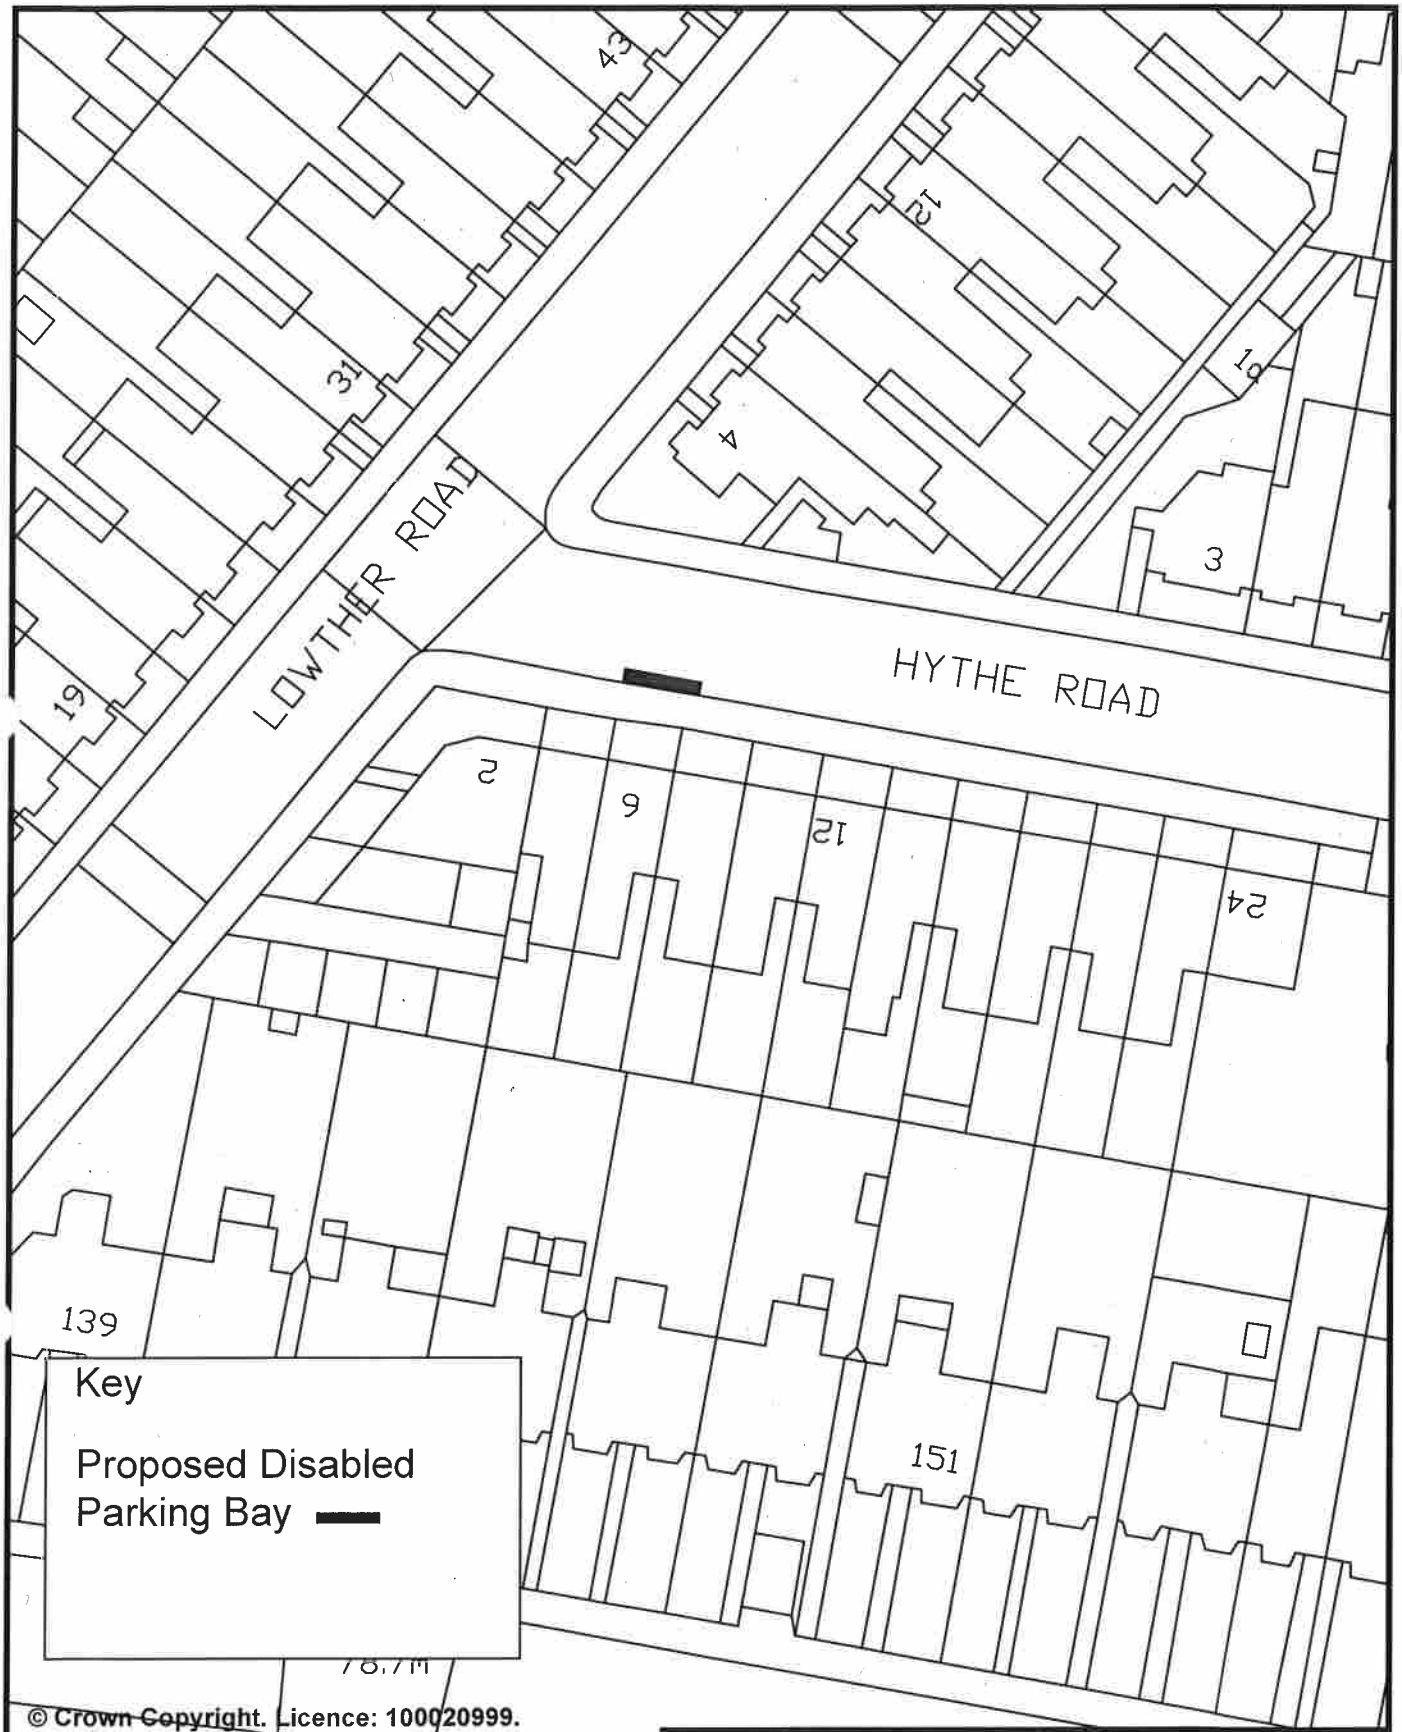

© Crown Copyright. Licence: 100020999. Brighton & Hove City Council, 2012.

	TRANSPORT	PARKING INFRASTRUCTURE
Address: 6 Hythe Road, Brighton	Scale : N.T.S.	Brighton & Hove
	Date : April 2015	
Reason: To provide a bay for a resident in the vicinity	Drawn : D.A.	
	Drawing Number : B&H-DPB-020	

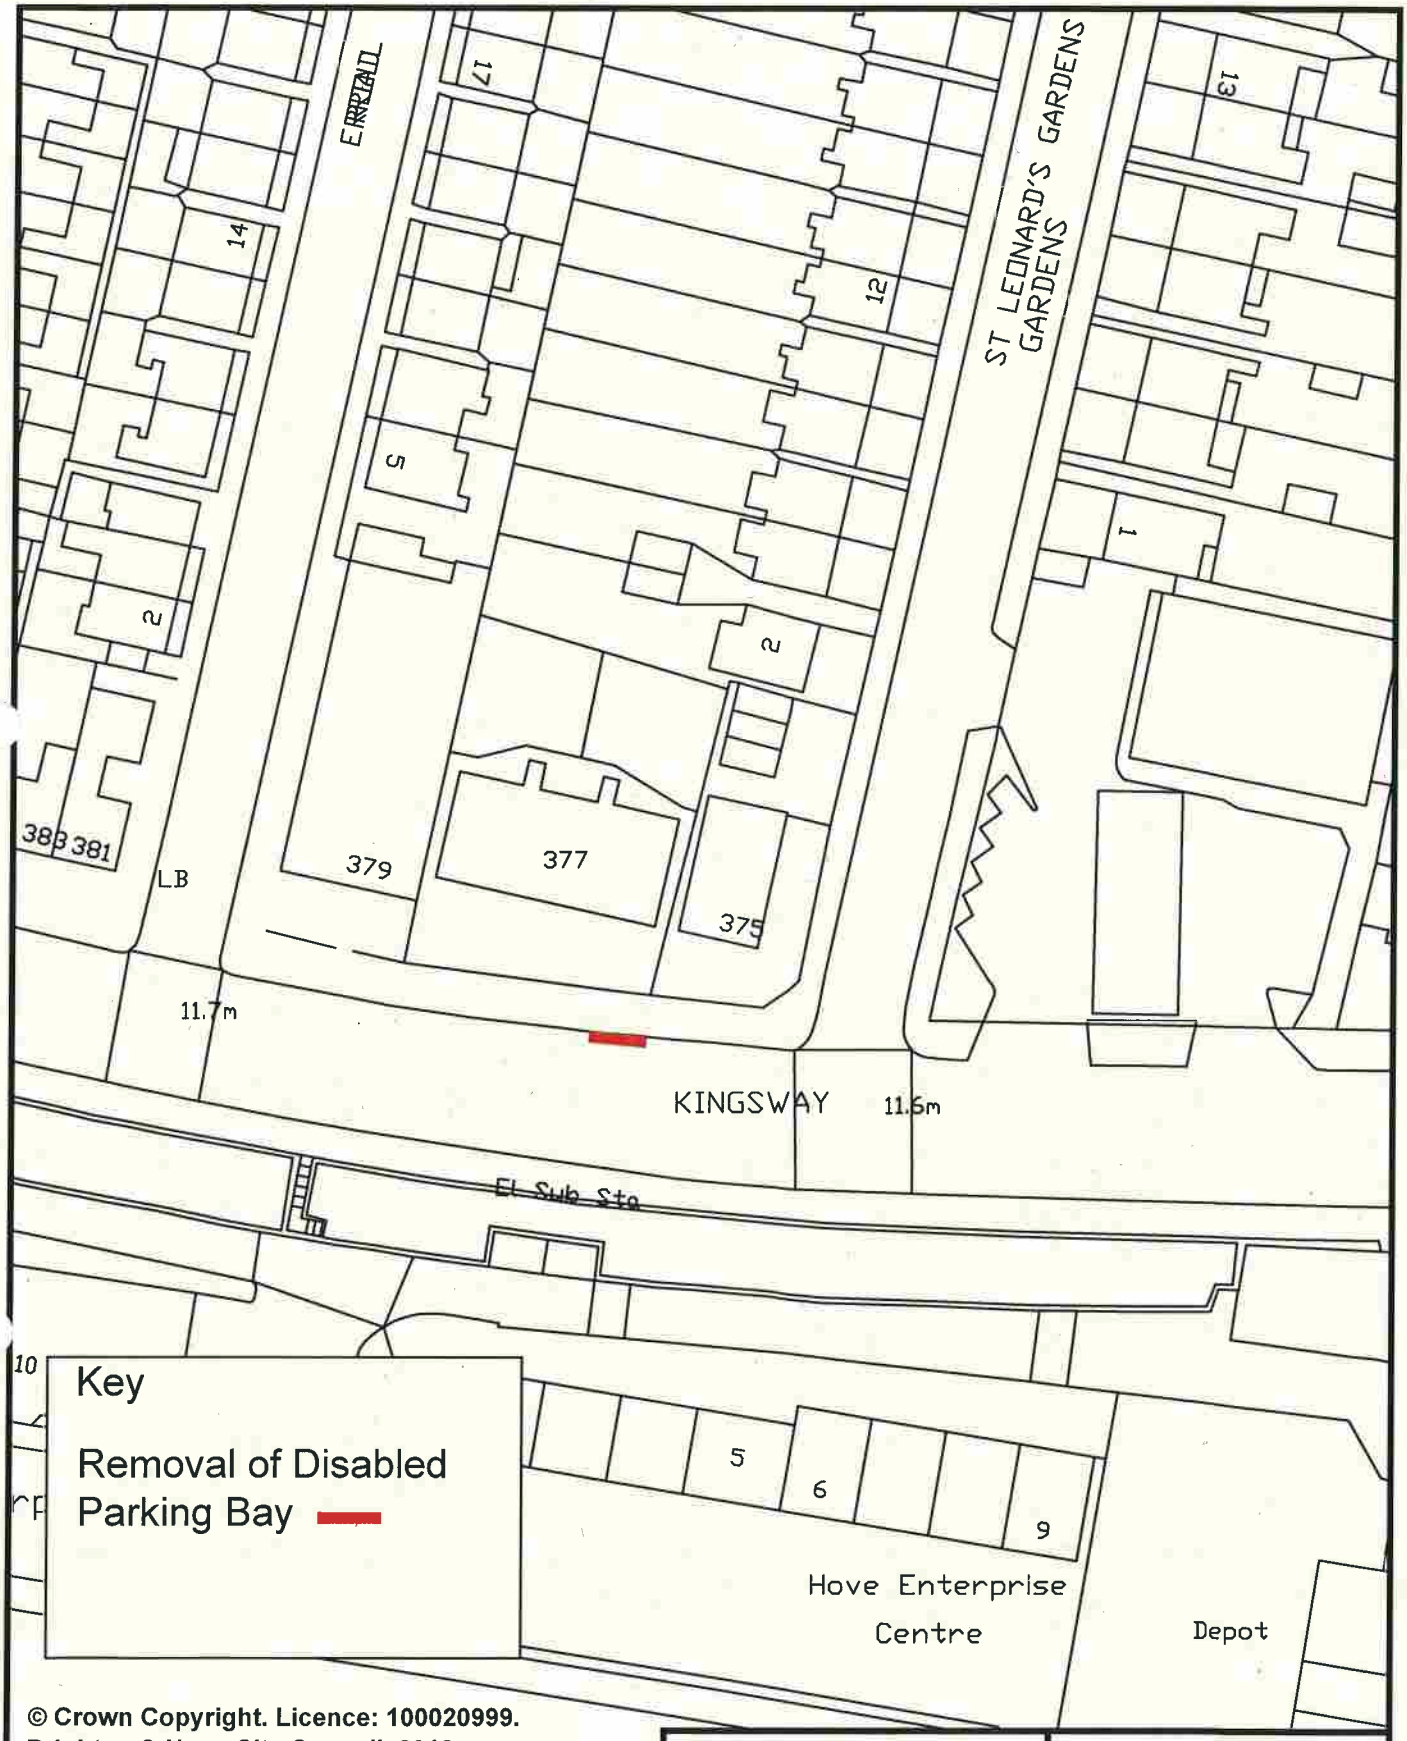

© Crown Copyright. Licence: 100020999.
Brighton & Hove City Council, 2012.

	TRANSPORT	PARKING INFRASTRUCTURE
Address: 377 Kingsway, Hove	Scale : N.T.S.	
	Date : March 2015	
Reason: Bay being removed as no longer required	Drawn : DLA	Brighton & Hove
	Drawing Number : B&H-DPB-RVK-027	

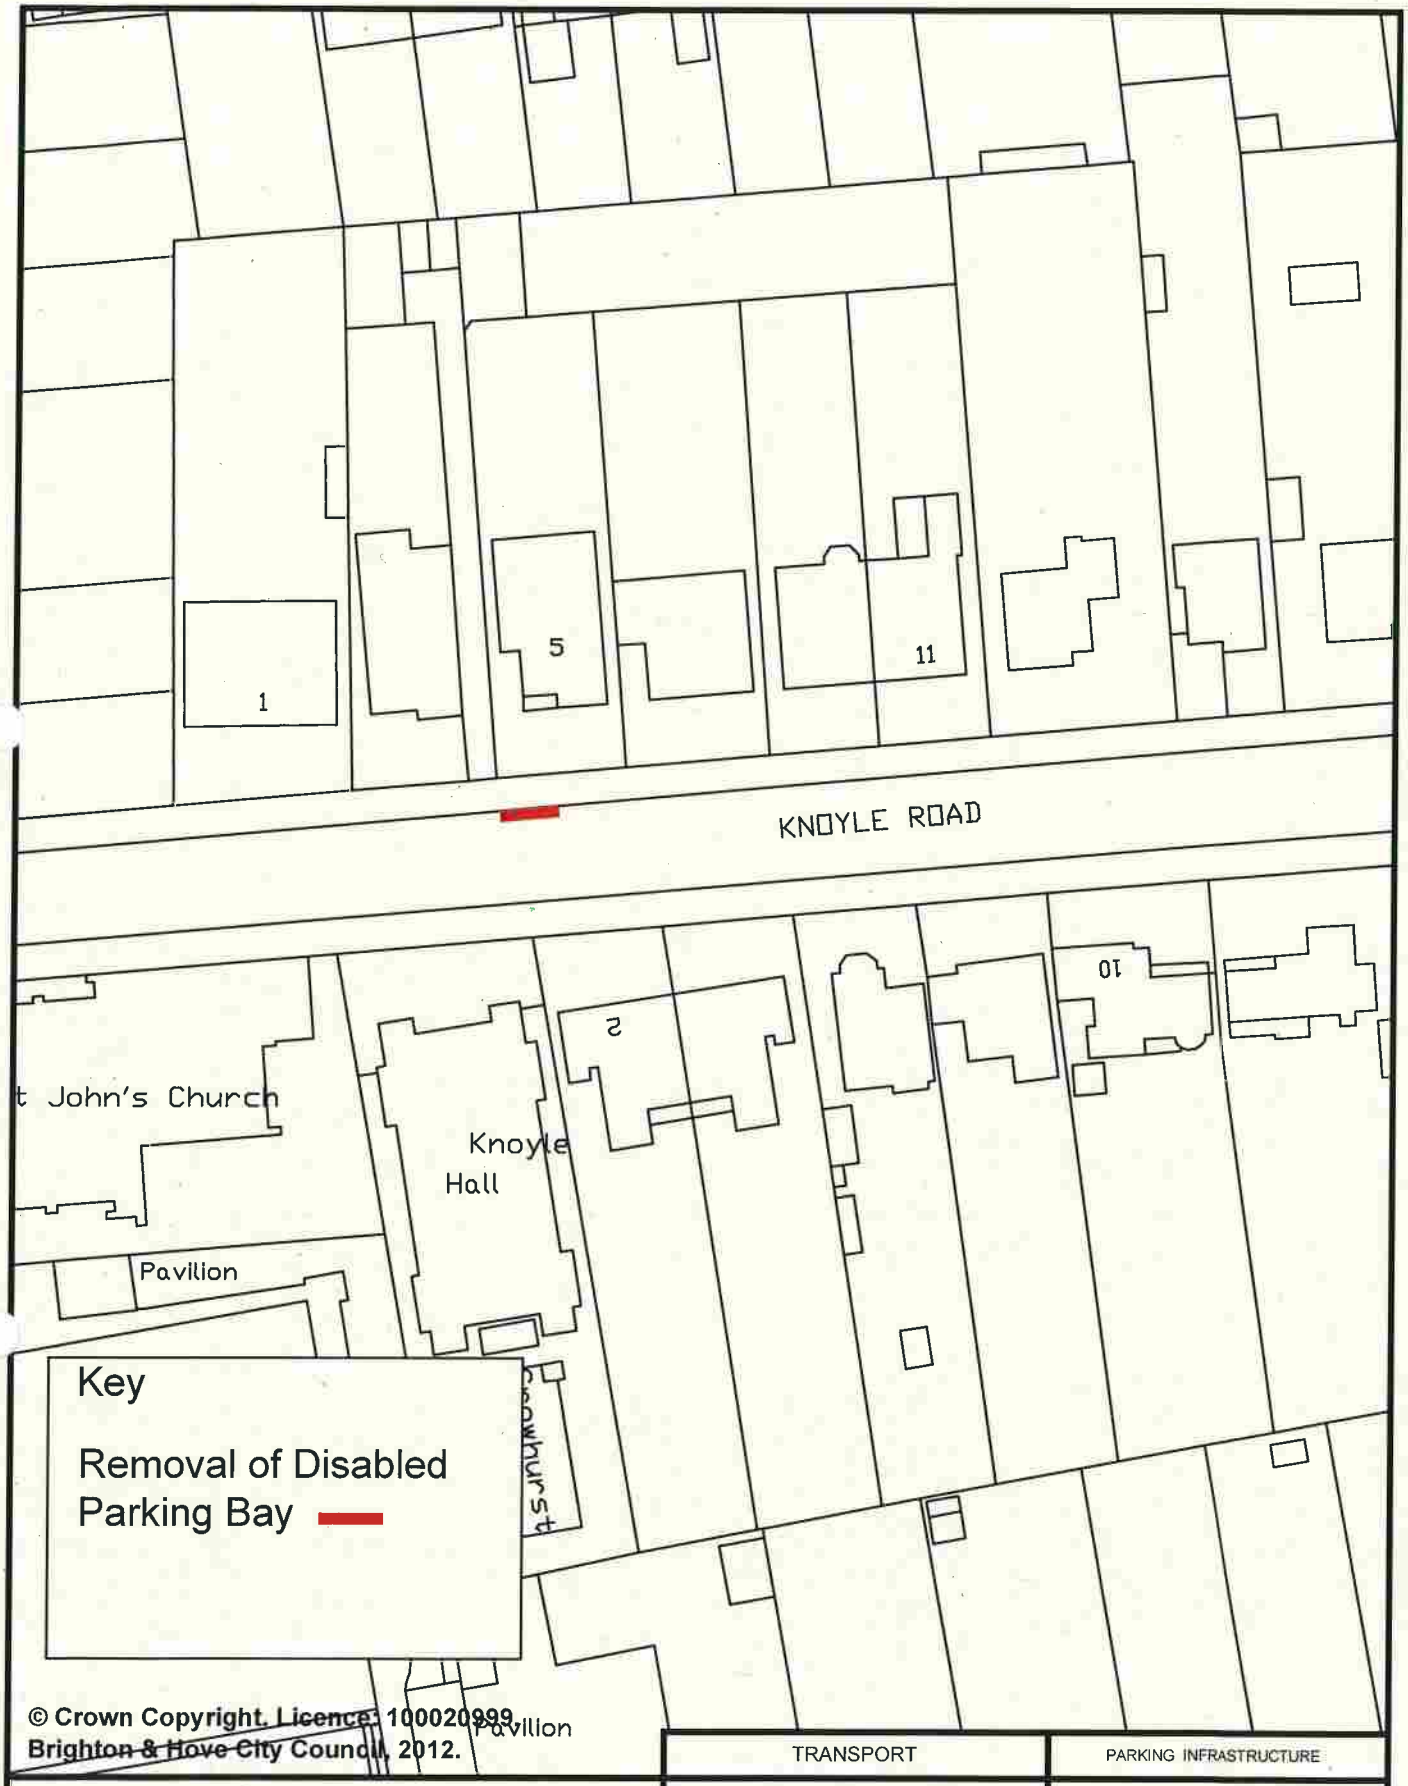

© Crown Copyright. Licence: 100020999
Brighton & Hove City Council. 2012.

	TRANSPORT	PARKING INFRASTRUCTURE
Address: 5 Knoyle Road, Brighton	Scale : N.T.S.	Brighton & Hove
	Date : April 2015	
Reason: Bay being removed as no longer required	Drawn : DLA	
	Drawing Number : B&H-DPB-RVK-043	

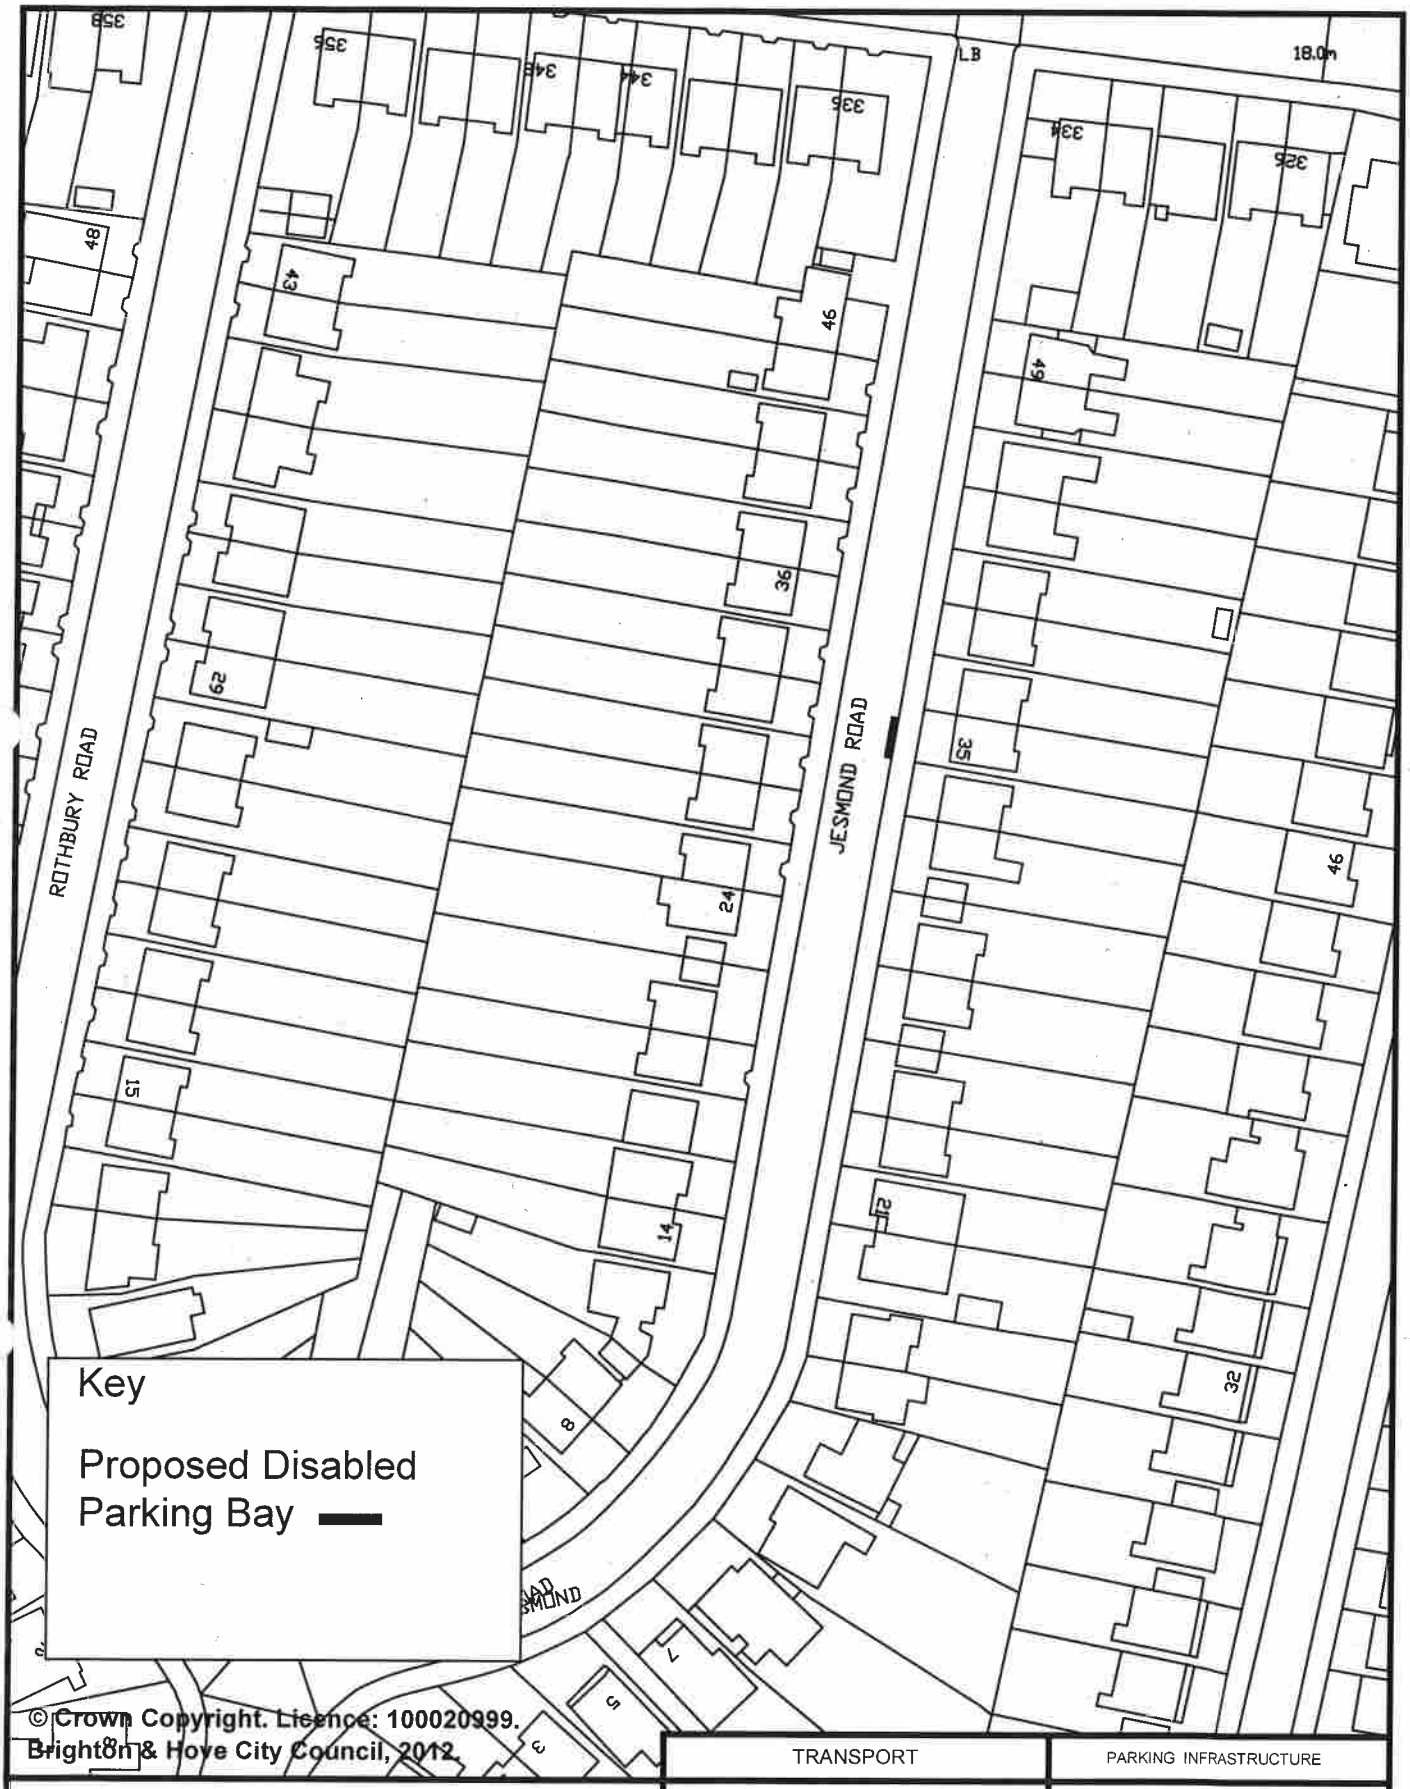

© Crown Copyright. Licence: 100020999. Brighton & Hove City Council, 2012.

	TRANSPORT	PARKING INFRASTRUCTURE
Address: 35 Jesmond Road, Hove	Scale : N.T.S.	
	Date : April 2015	
Reason: To provide a bay for a resident in the vicinity	Drawn : D.A.	Brighton & Hove
	Drawing Number : B&H-DPB-021	

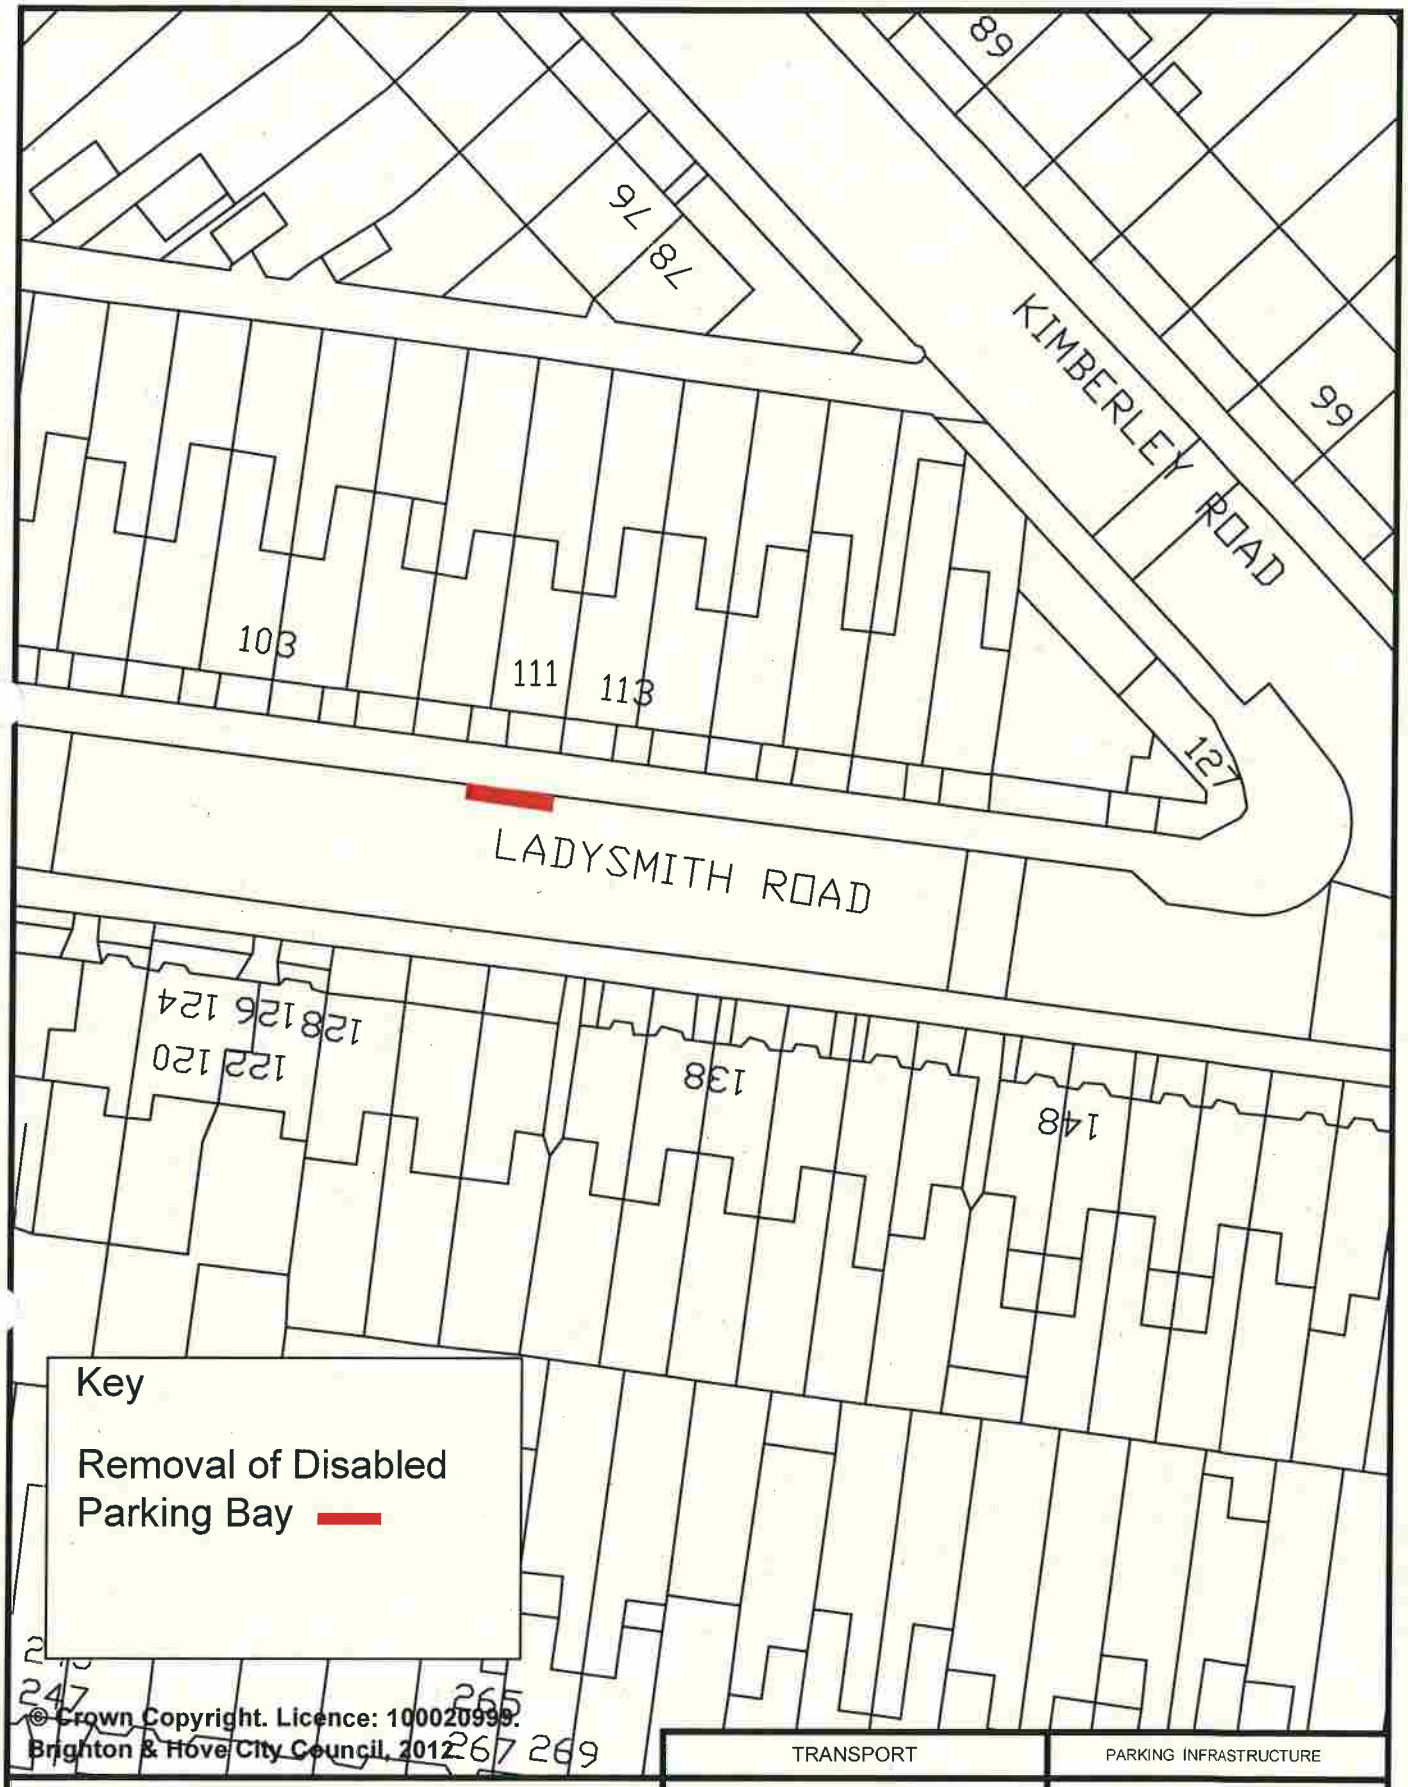

© Crown Copyright. Licence: 100020999. Brighton & Hove City Council. 2012

	TRANSPORT	PARKING INFRASTRUCTURE
Address: 111 Ladysmith Road, Brighton	Scale : N.T.S.	Brighton & Hove
	Date : March 2015	
Reason: Bay being removed as no longer required	Drawn : DLA	
	Drawing Number : B&H-DPB-RVK-028	

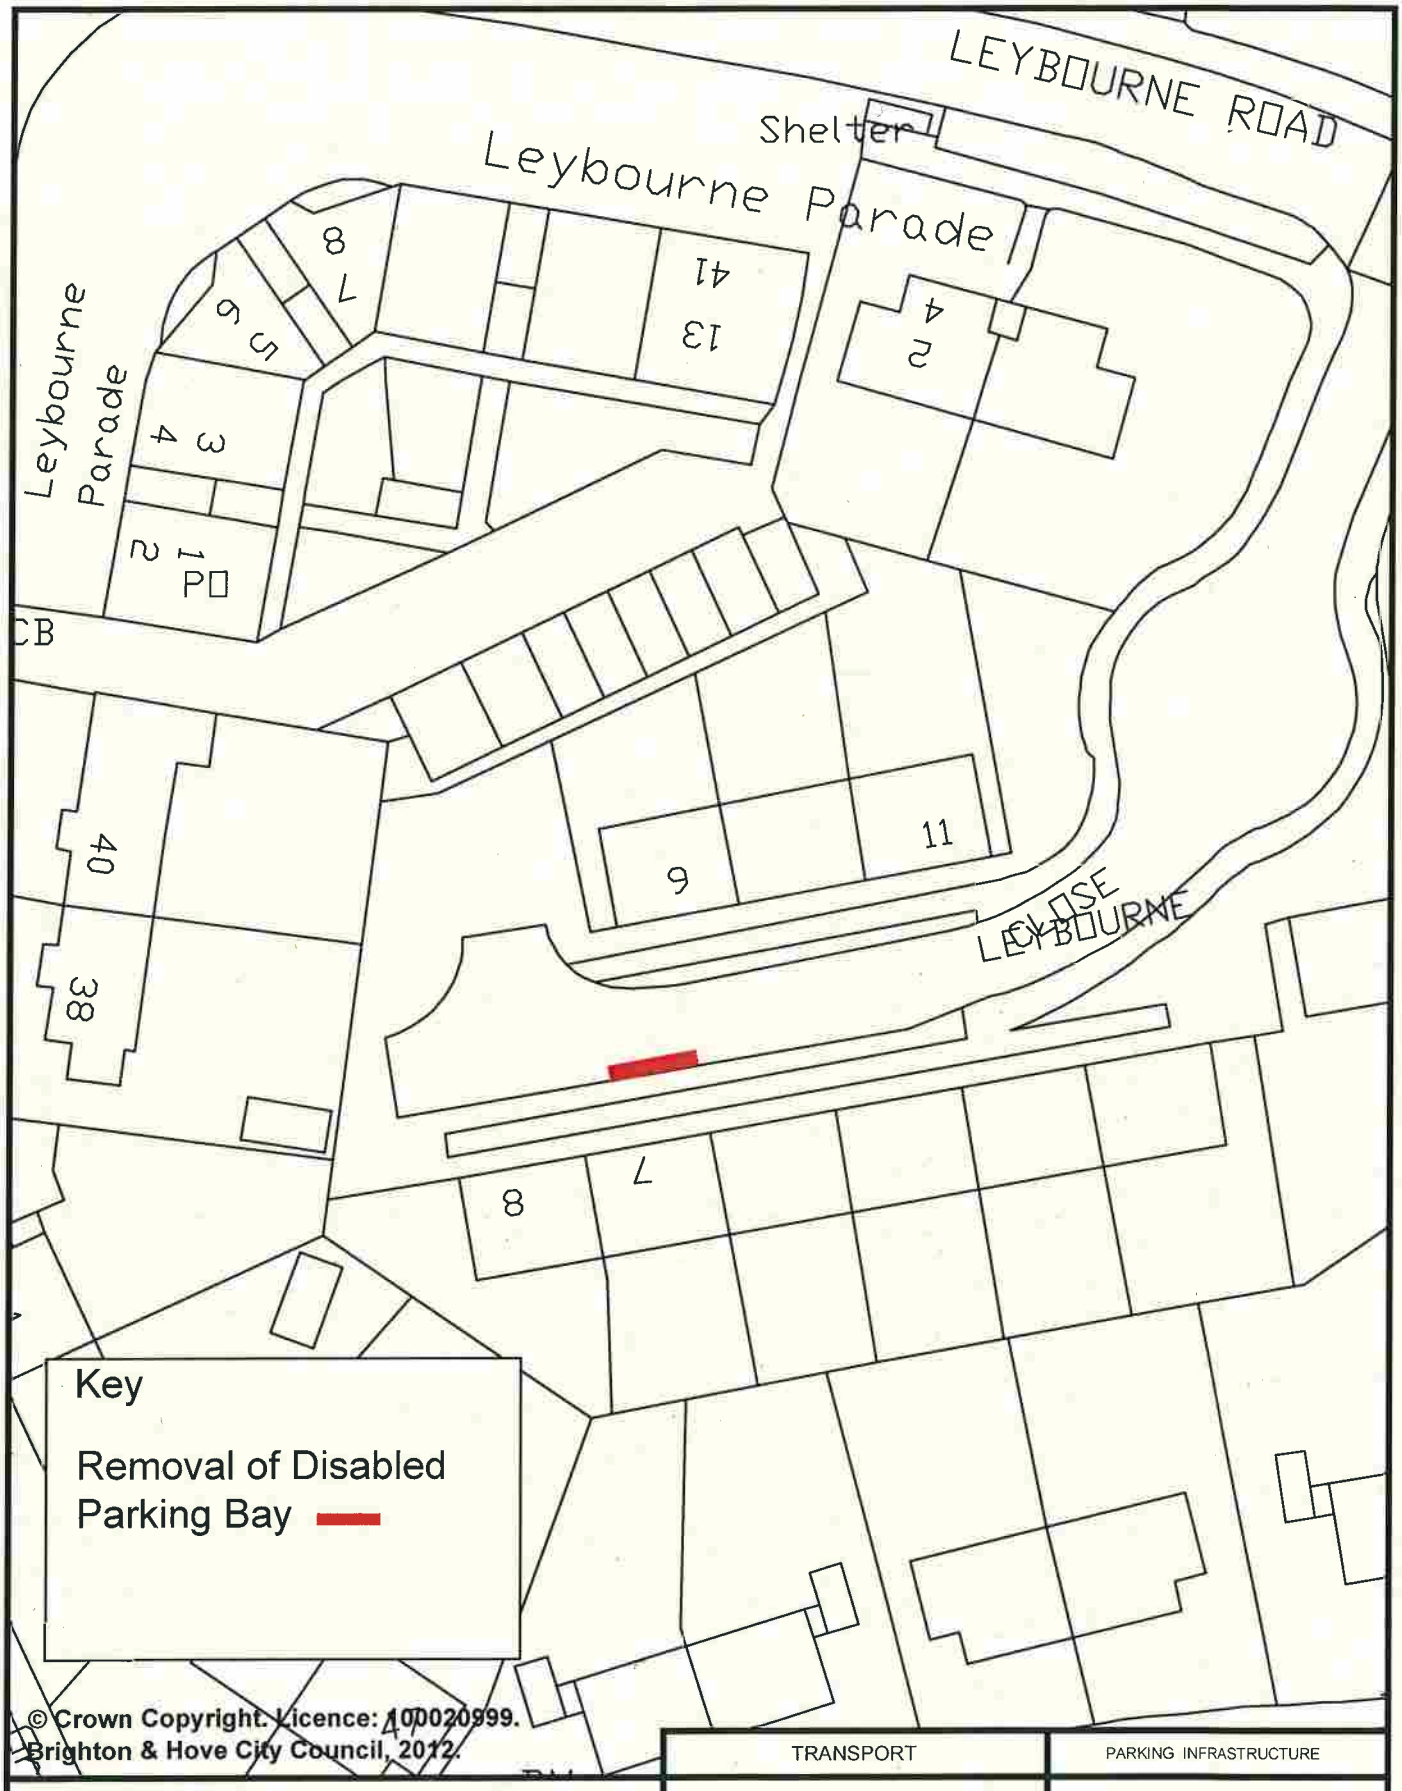

© Crown Copyright. Licence: 100020999. Brighton & Hove City Council, 2012.

	TRANSPORT	PARKING INFRASTRUCTURE
Address: 7 Leybourne Close, Brighton	Scale : N.T.S.	
	Date : April 2015	
Reason: Bay being removed as no longer required	Drawn : DLA	Brighton & Hove
	Drawing Number : B&H-DPB-RVK-044	

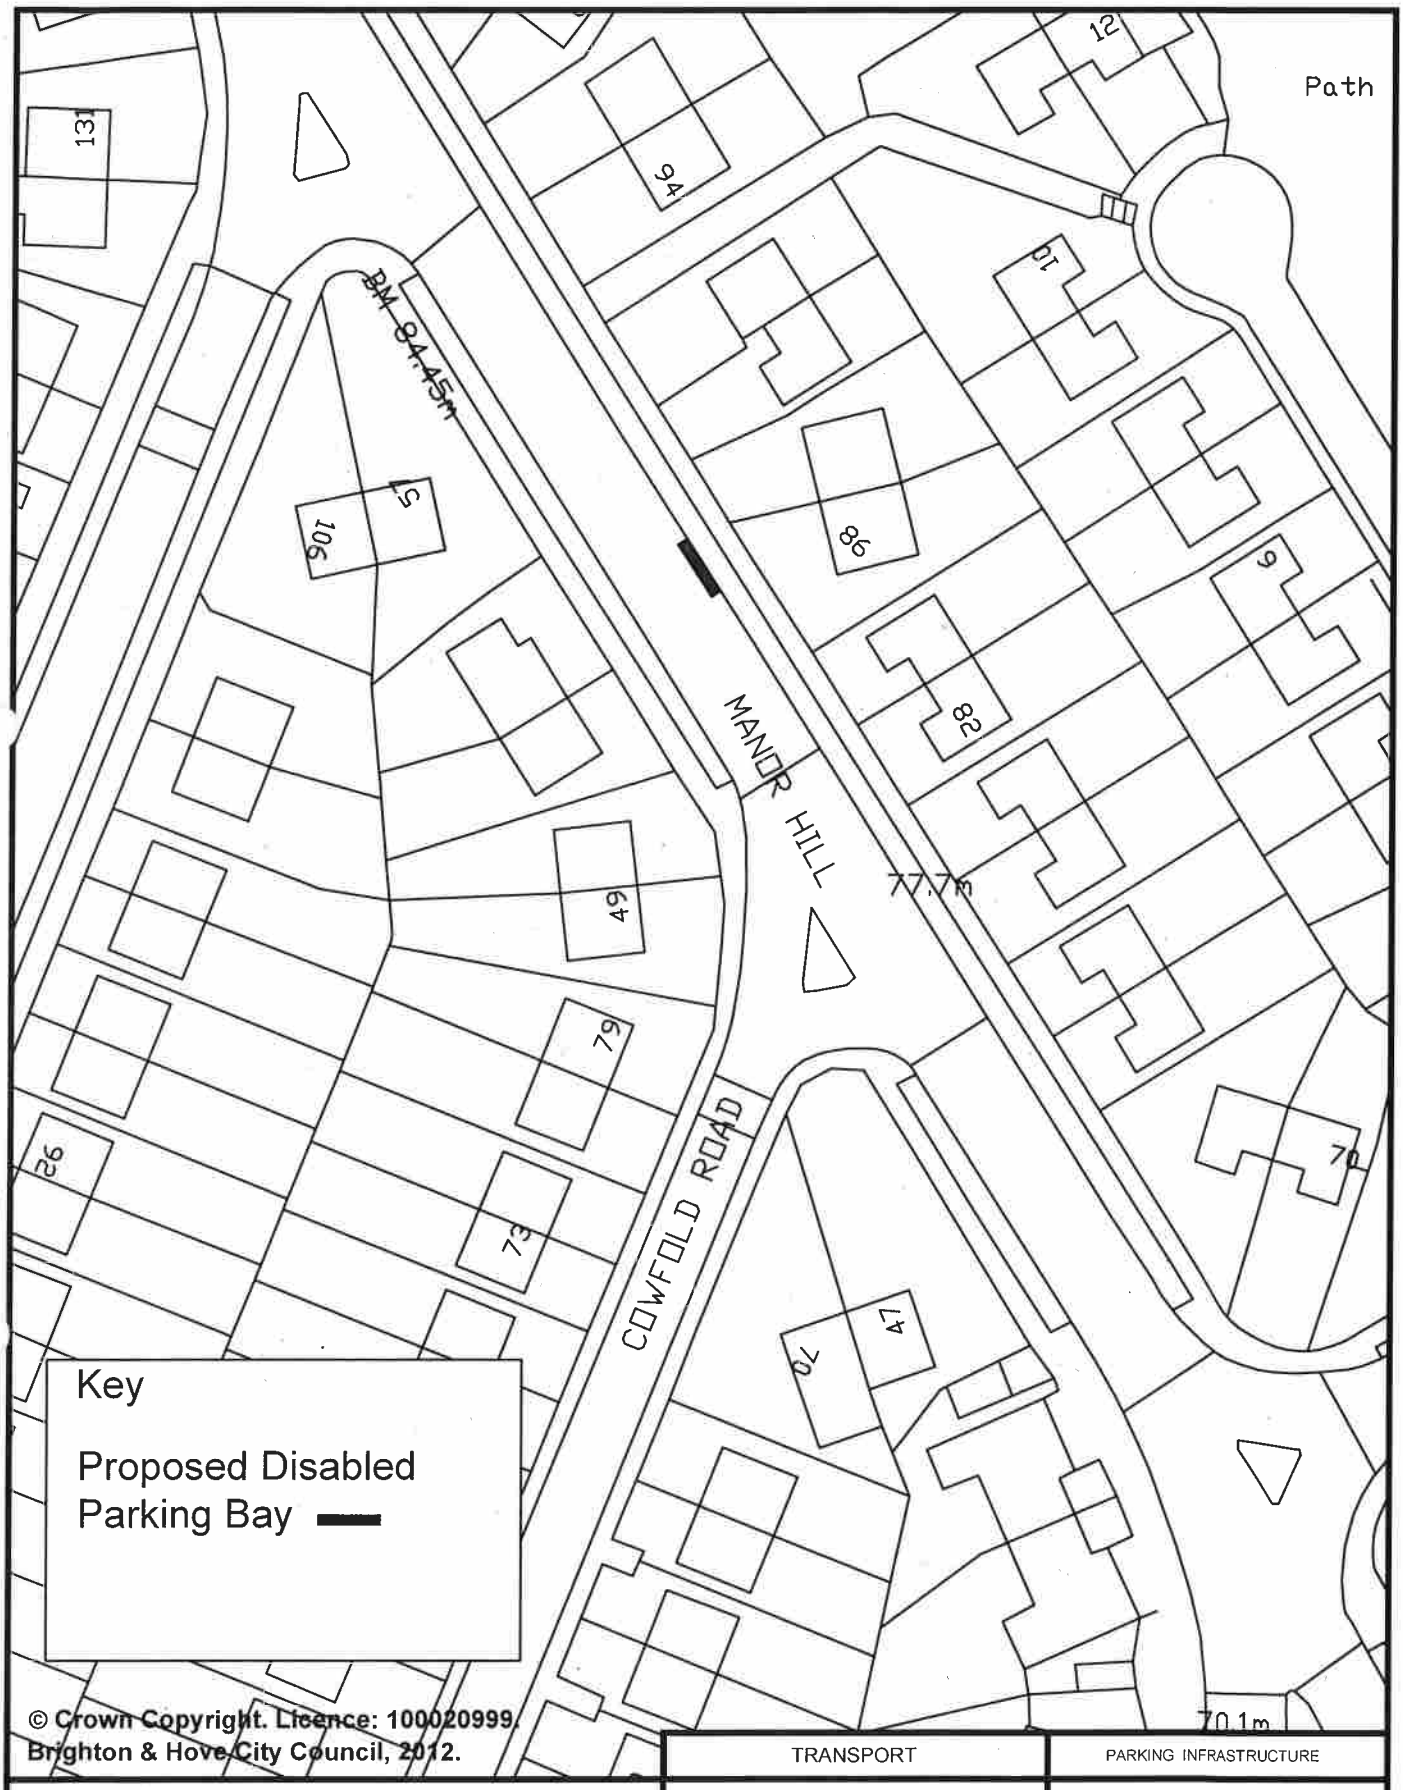

© Crown Copyright. Licence: 100020999. Brighton & Hove City Council, 2012.

	TRANSPORT	PARKING INFRASTRUCTURE
Address: 86 Manor Hill, Brighton	Scale : N.T.S.	
	Date : April 2015	
Reason: To provide a bay for a resident in the vicinity	Drawn : D.A.	Brighton & Hove
	Drawing Number : B&H-DPB-022	

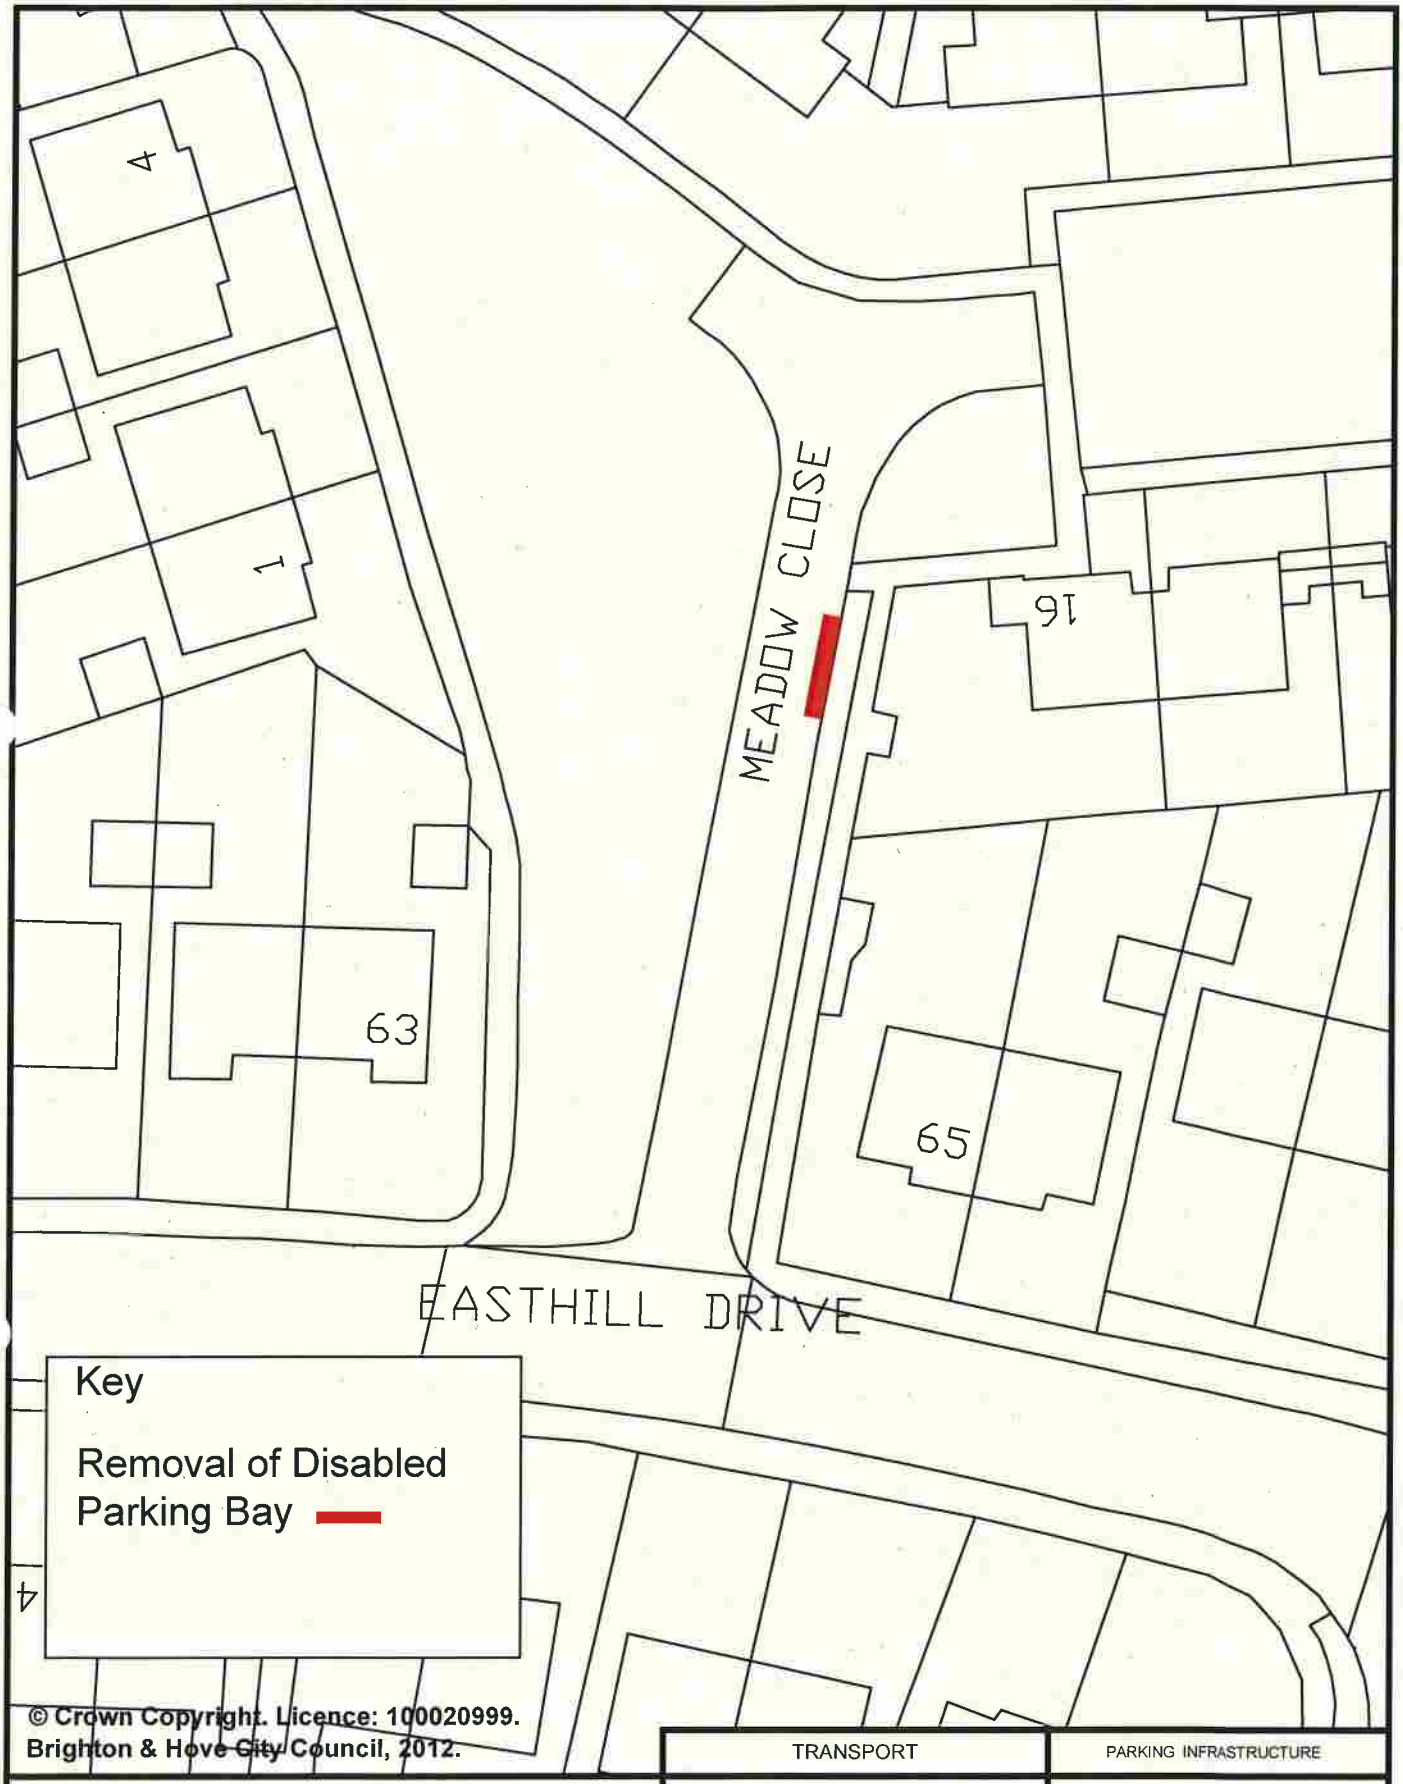

© Crown Copyright. Licence: 100020999. Brighton & Hove City Council, 2012.

	TRANSPORT	PARKING INFRASTRUCTURE
Address: opposite 1 Meadow Close Portslade	Scale : N.T.S.	Brighton & Hove
	Date : March 2015	
Reason: Bay being removed as no longer required	Drawn : DLA	
	Drawing Number : B&H-DPB-RVK-029	

Key

Removal of Disabled Parking Bay

© Crown Copyright. Licence: 100020999.
Brighton & Hove City Council, 2012.

	TRANSPORT	PARKING INFRASTRUCTURE
Address: 68 Moulsecoomb Way, Brighton	Scale : N.T.S.	Brighton & Hove
	Date : March 2015	
Reason: Bay being removed as no longer required	Drawn : DLA	
	Drawing Number : B&H-DPB-RVK-030	

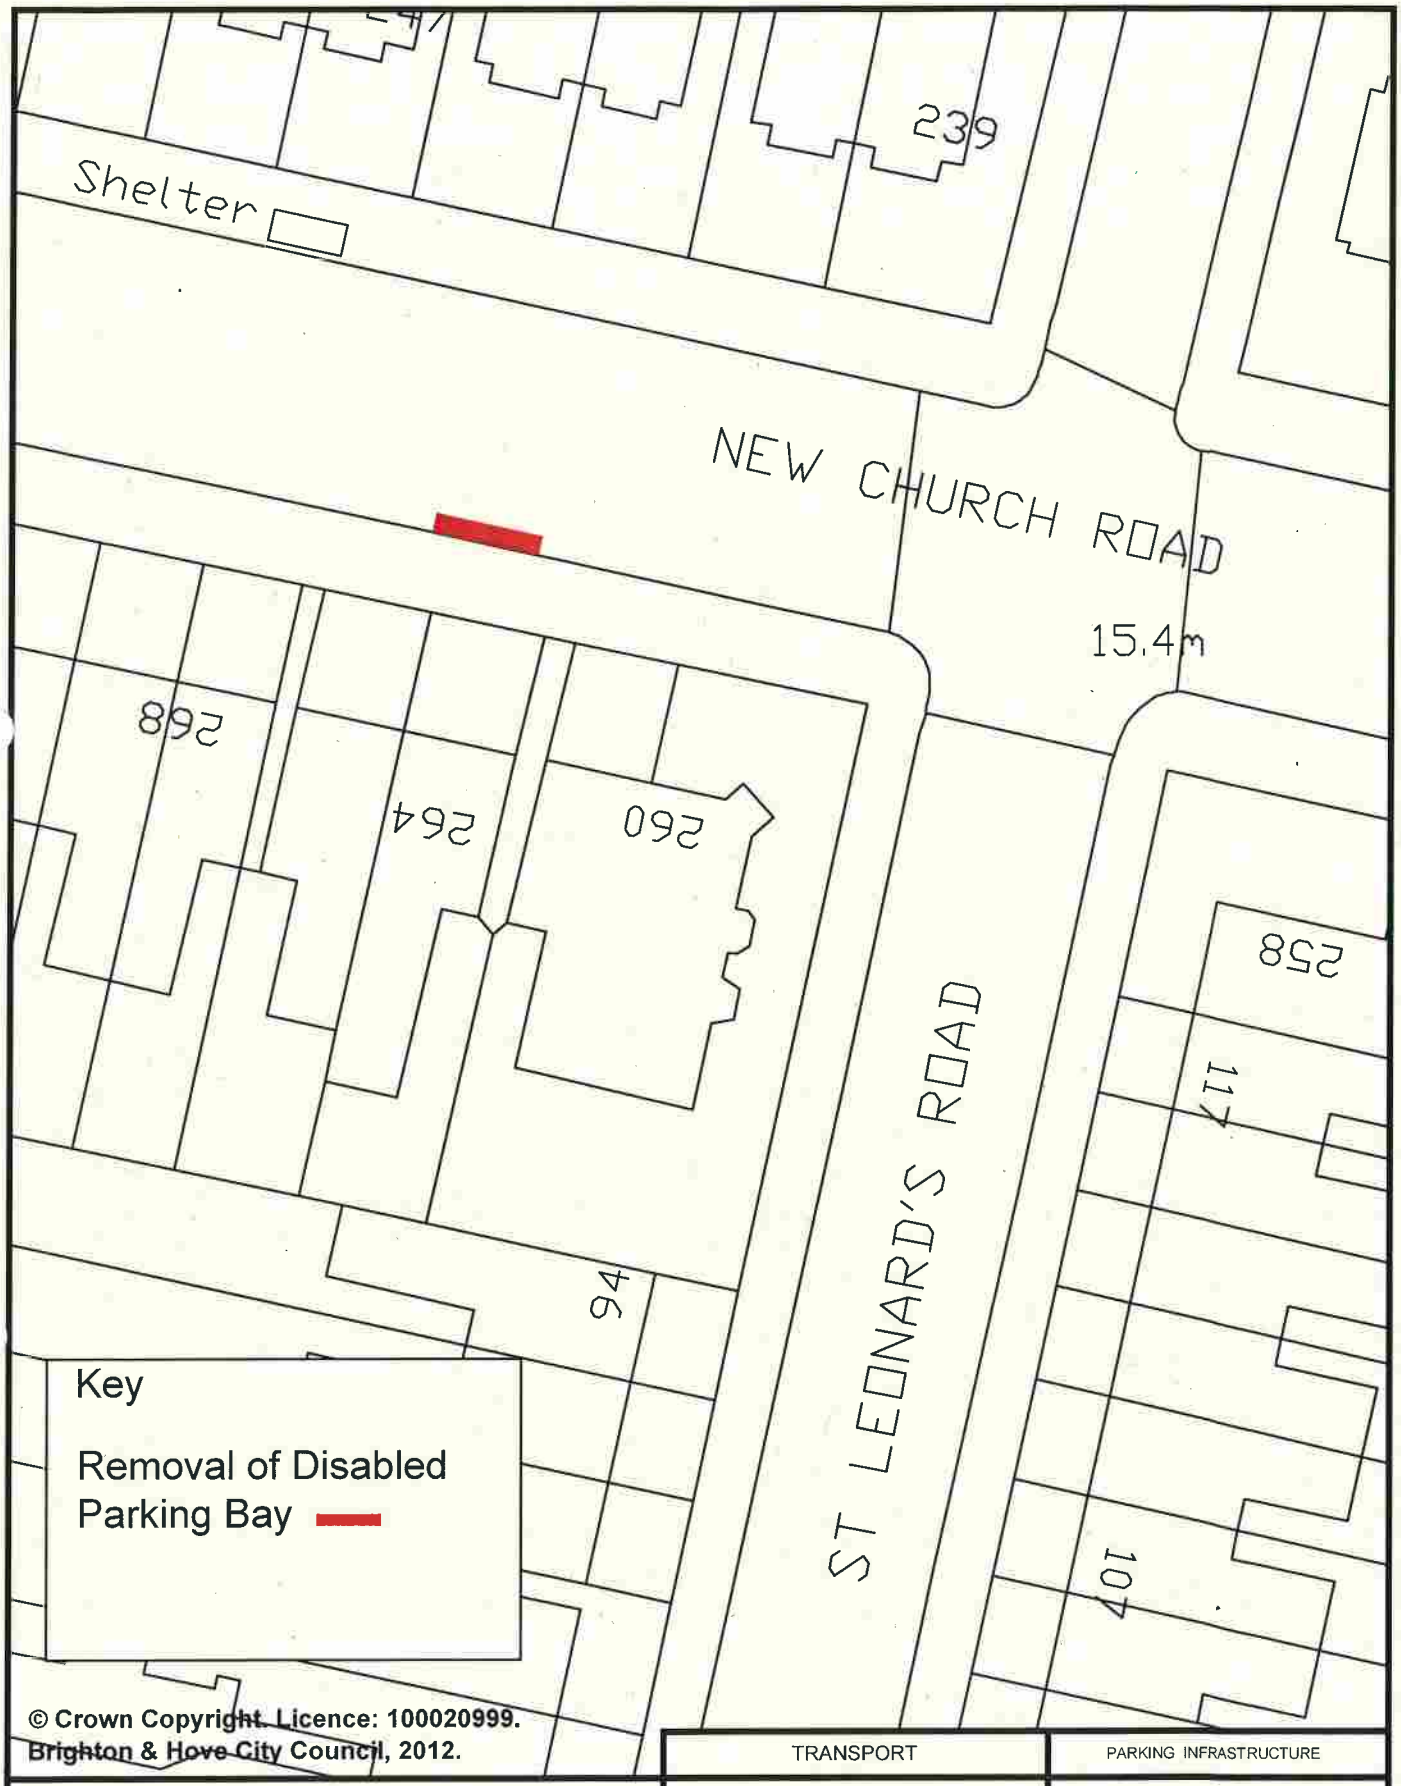

© Crown Copyright. Licence: 100020999. Brighton & Hove City Council, 2012.

	TRANSPORT	PARKING INFRASTRUCTURE
Address: 264 New Church Road, Hove	Scale : N.T.S.	Brighton & Hove
	Date : March 2015	
Reason: Bay being removed as no longer required	Drawn : DLA	
	Drawing Number : B&H-DPB-RVK-031	

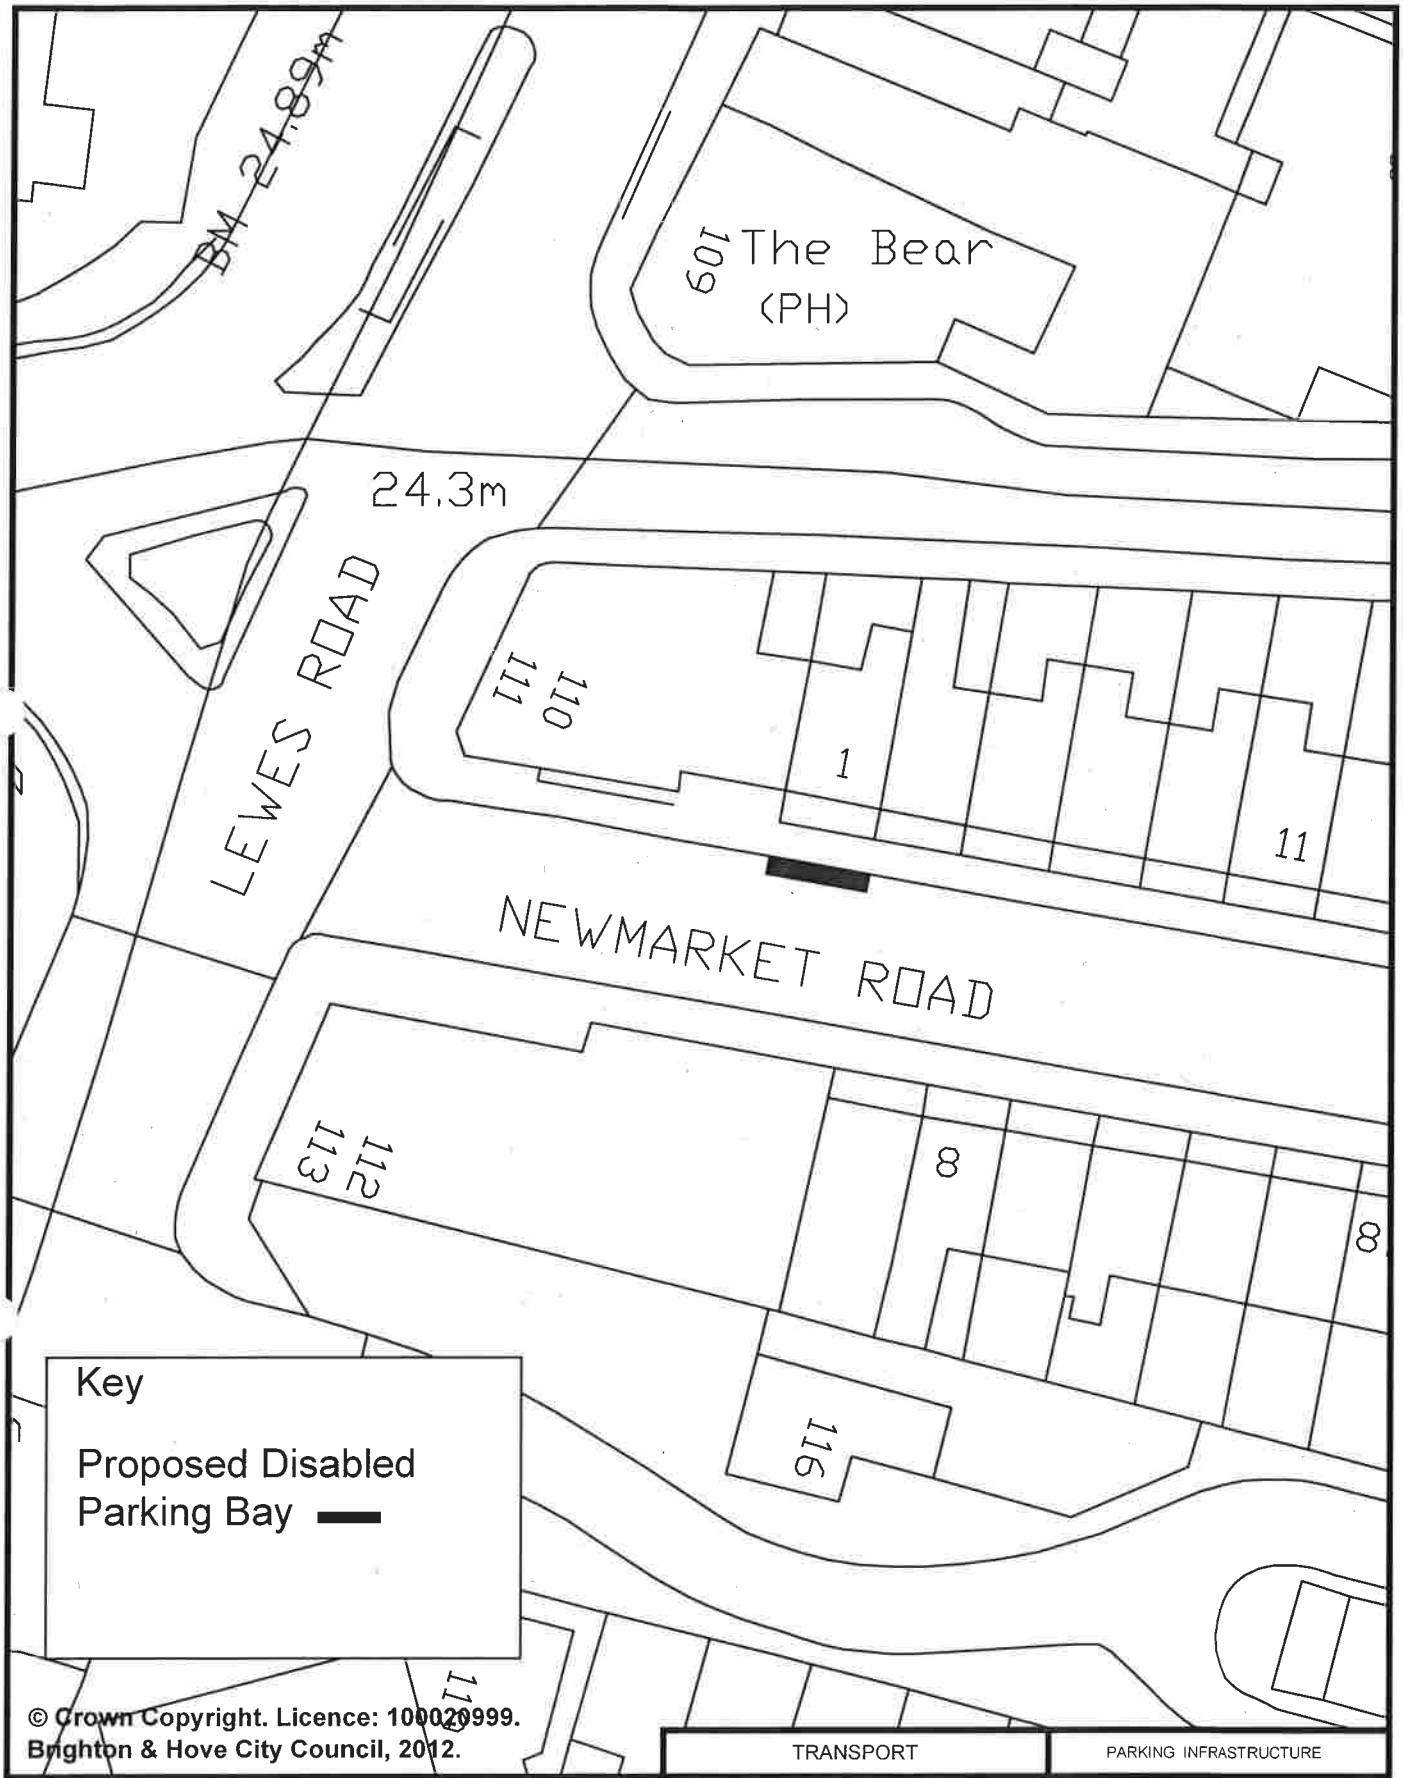

© Crown Copyright. Licence: 100020999.
Brighton & Hove City Council, 2012.

	TRANSPORT	PARKING INFRASTRUCTURE
Address: 1 Newmarket Road, Brighton	Scale : N.T.S.	Brighton & Hove
	Date : April 2015	
Reason: To provide a bay for a resident in the vicinity	Drawn : D.A.	
	Drawing Number : B&H-DPB-023	

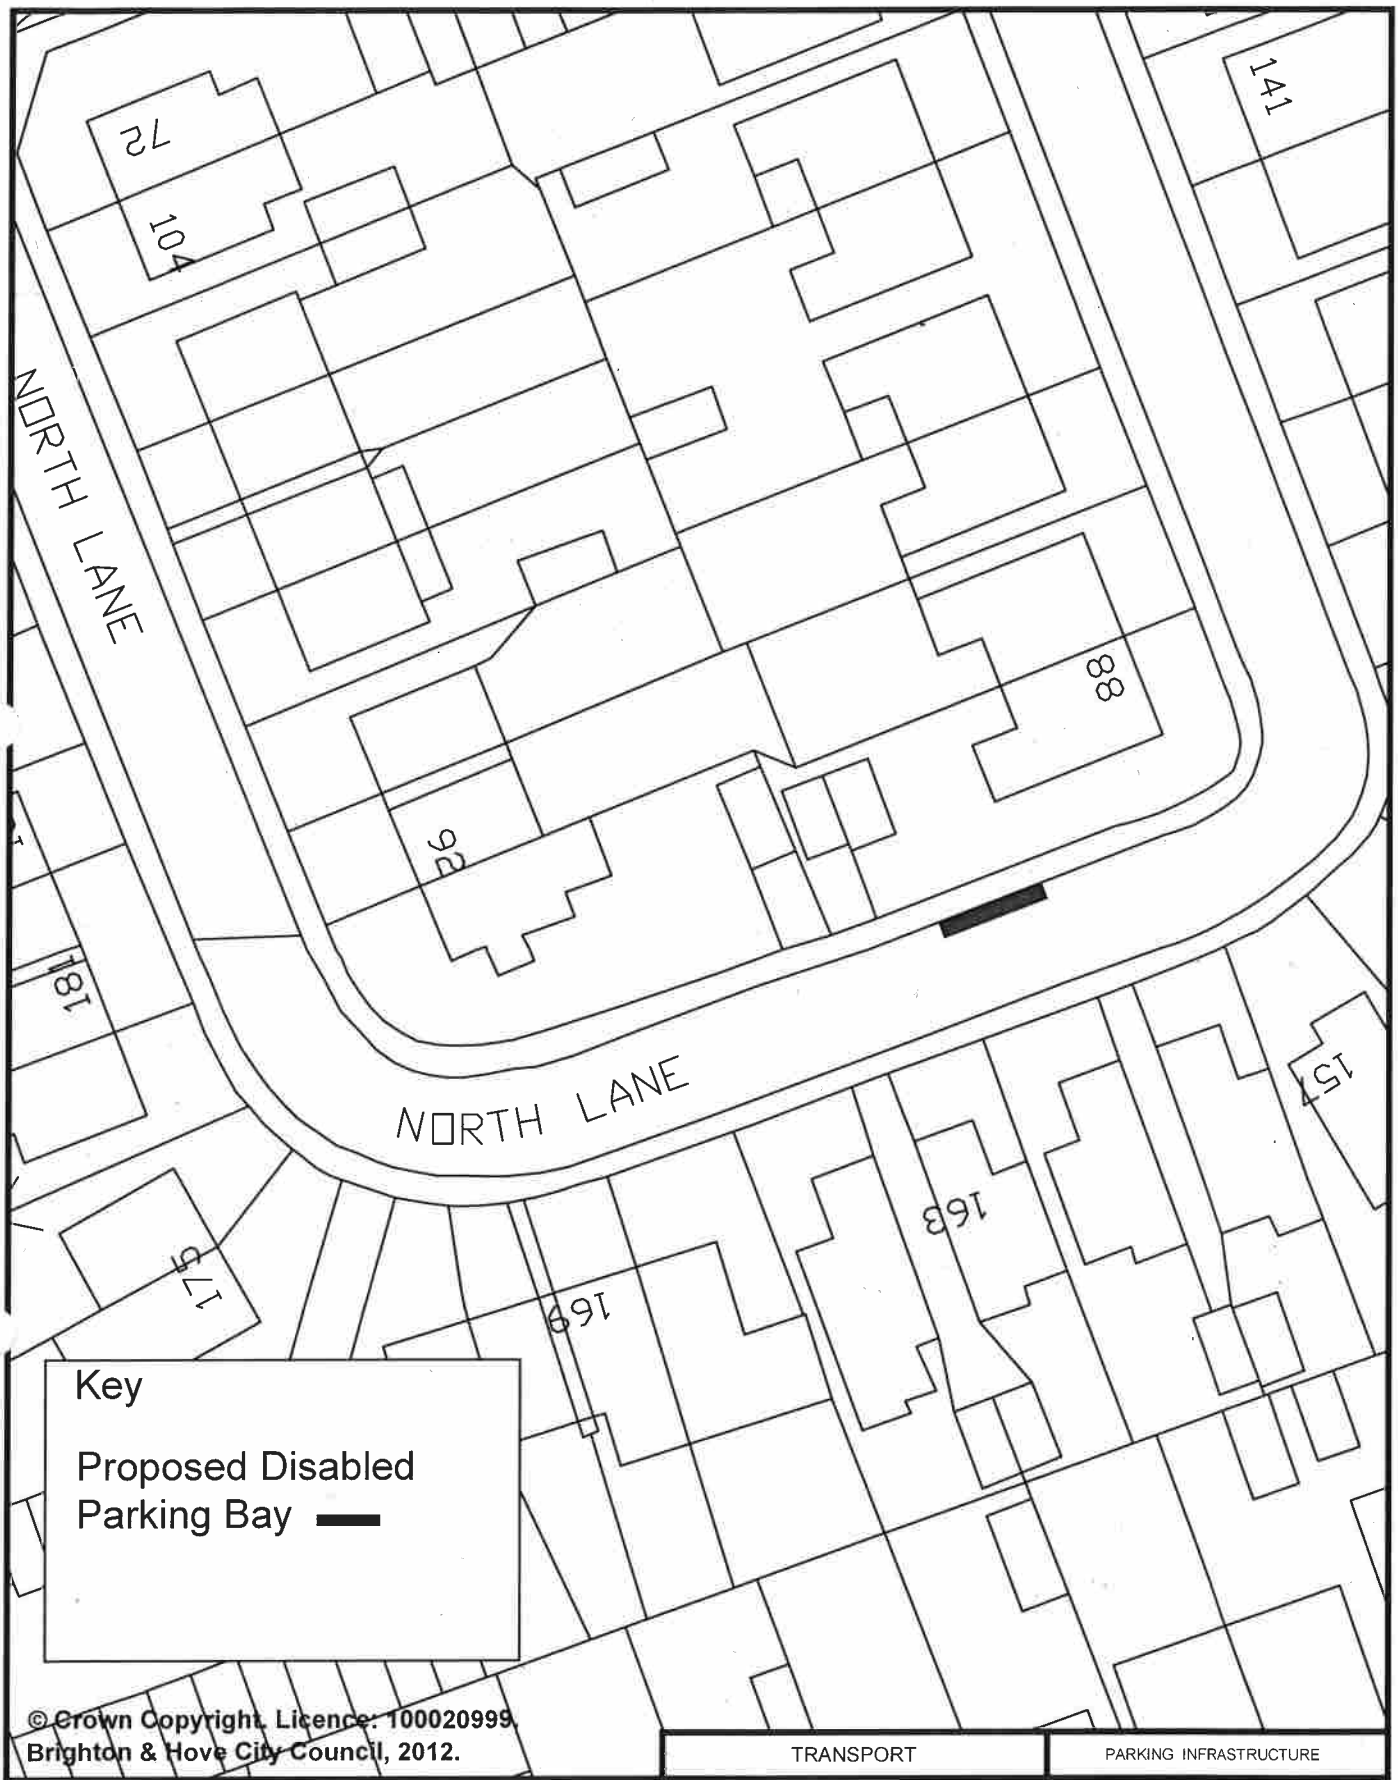

© Crown Copyright. Licence: 100020999. Brighton & Hove City Council, 2012.

	TRANSPORT	PARKING INFRASTRUCTURE
Address: Adjoining 88 North Lane, Portslade	Scale : N.T.S.	Brighton & Hove
	Date : April 2015	
Reason: To provide a bay for a resident in the vicinity	Drawn : D.A.	
	Drawing Number : B&H-DPB-024	

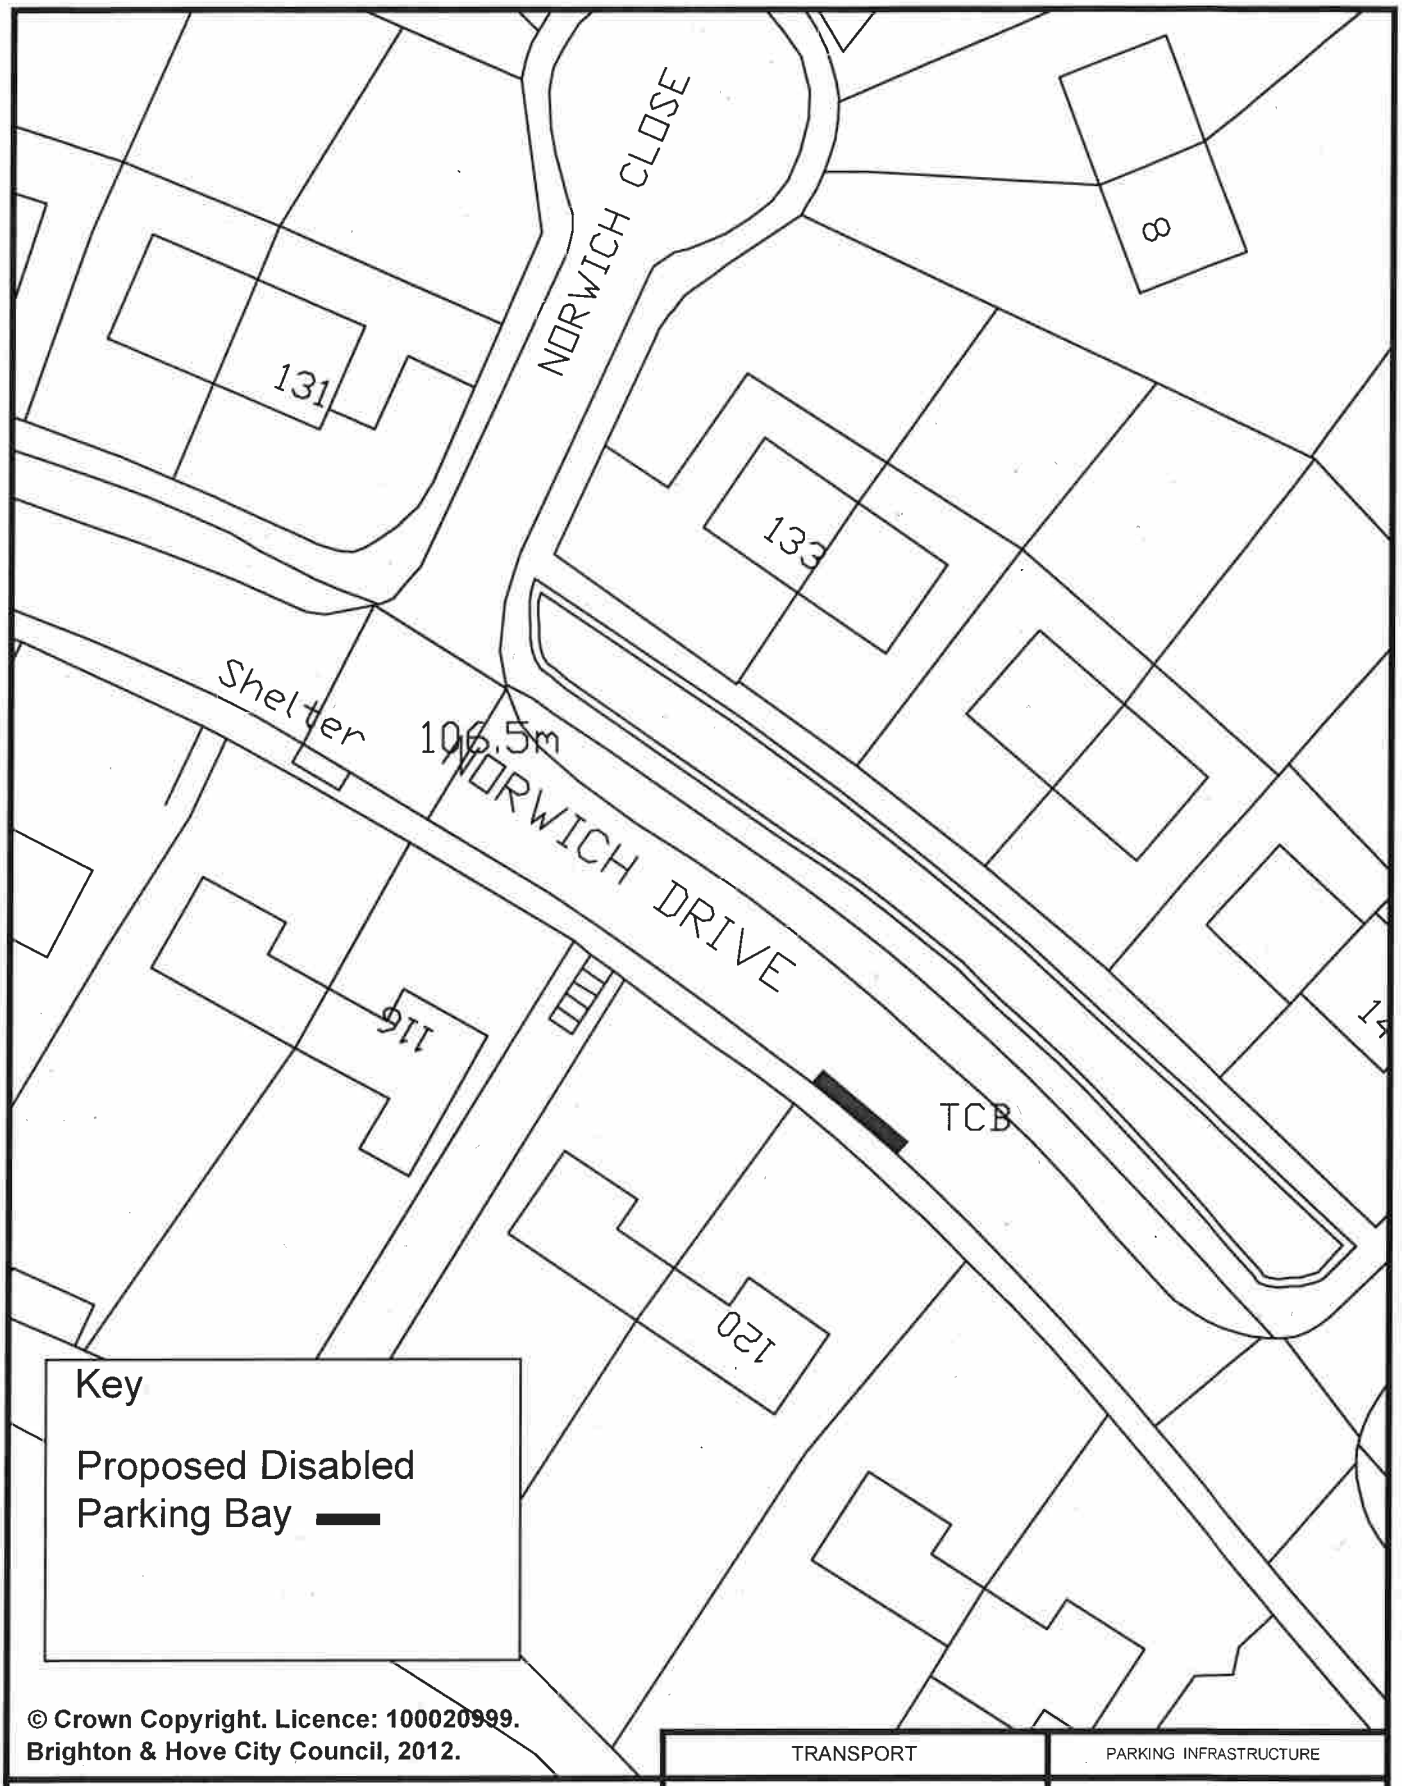

© Crown Copyright. Licence: 100020999. Brighton & Hove City Council, 2012.

TRANSPORT	PARKING INFRASTRUCTURE
Address: 120 Norwich Drive, Brighton	Scale : N.T.S.
	Date : April 2015
Reason: To provide a bay for a resident in the vicinity	Drawn : D.A.
	Drawing Number : B&H-DPB-025

Brighton & Hove

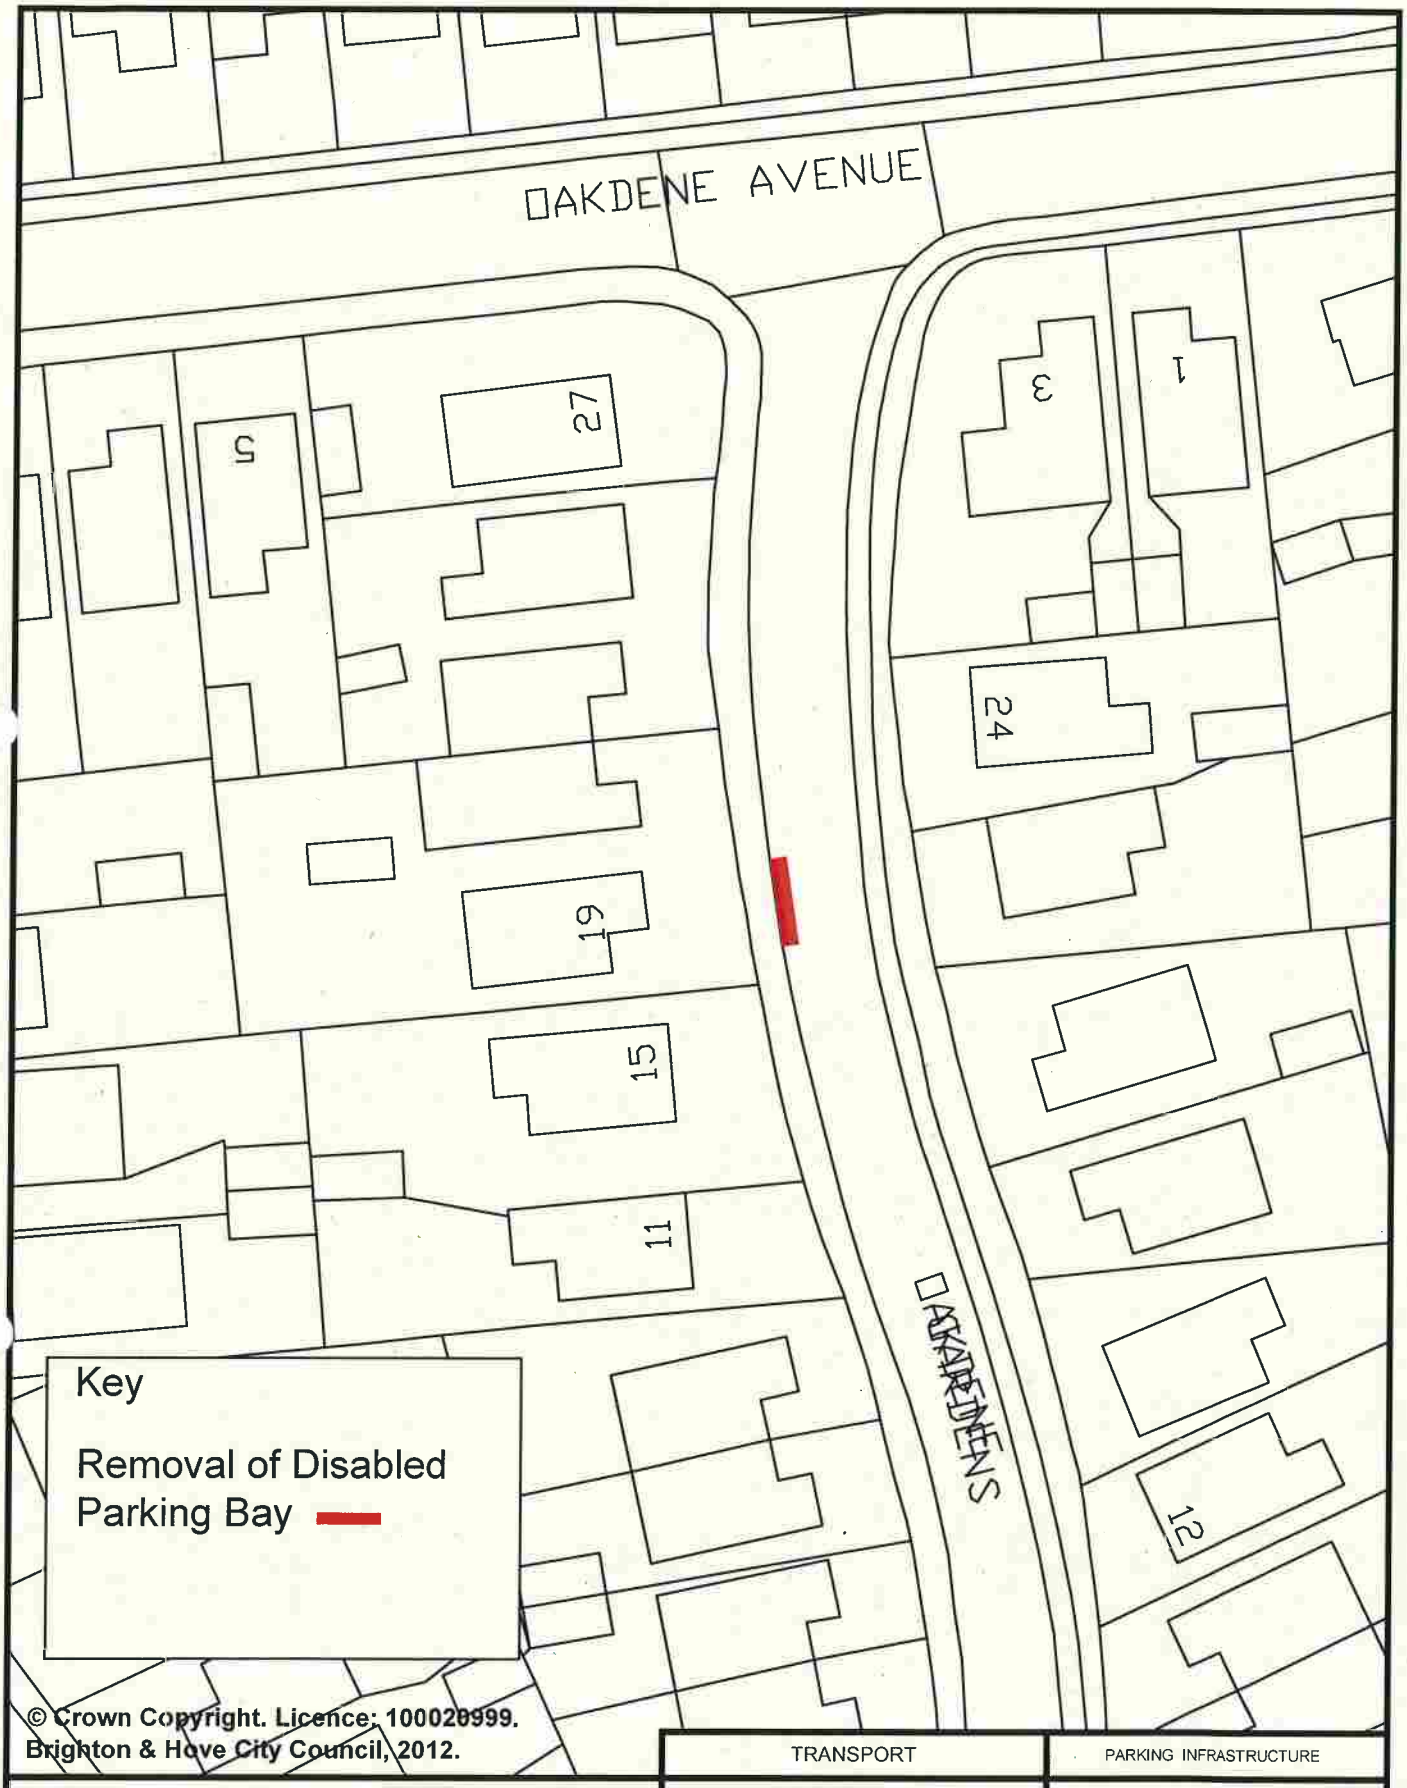

© Crown Copyright. Licence: 100020999. Brighton & Hove City Council, 2012.

	TRANSPORT	PARKING INFRASTRUCTURE
Address: 19 Oakdene Road, Portslade	Scale : N.T.S.	Brighton & Hove
	Date : Feb 2015	
Reason: Bay being removed as no longer required	Drawn : DLA	
	Drawing Number : B&H-DPB-RVK-006	

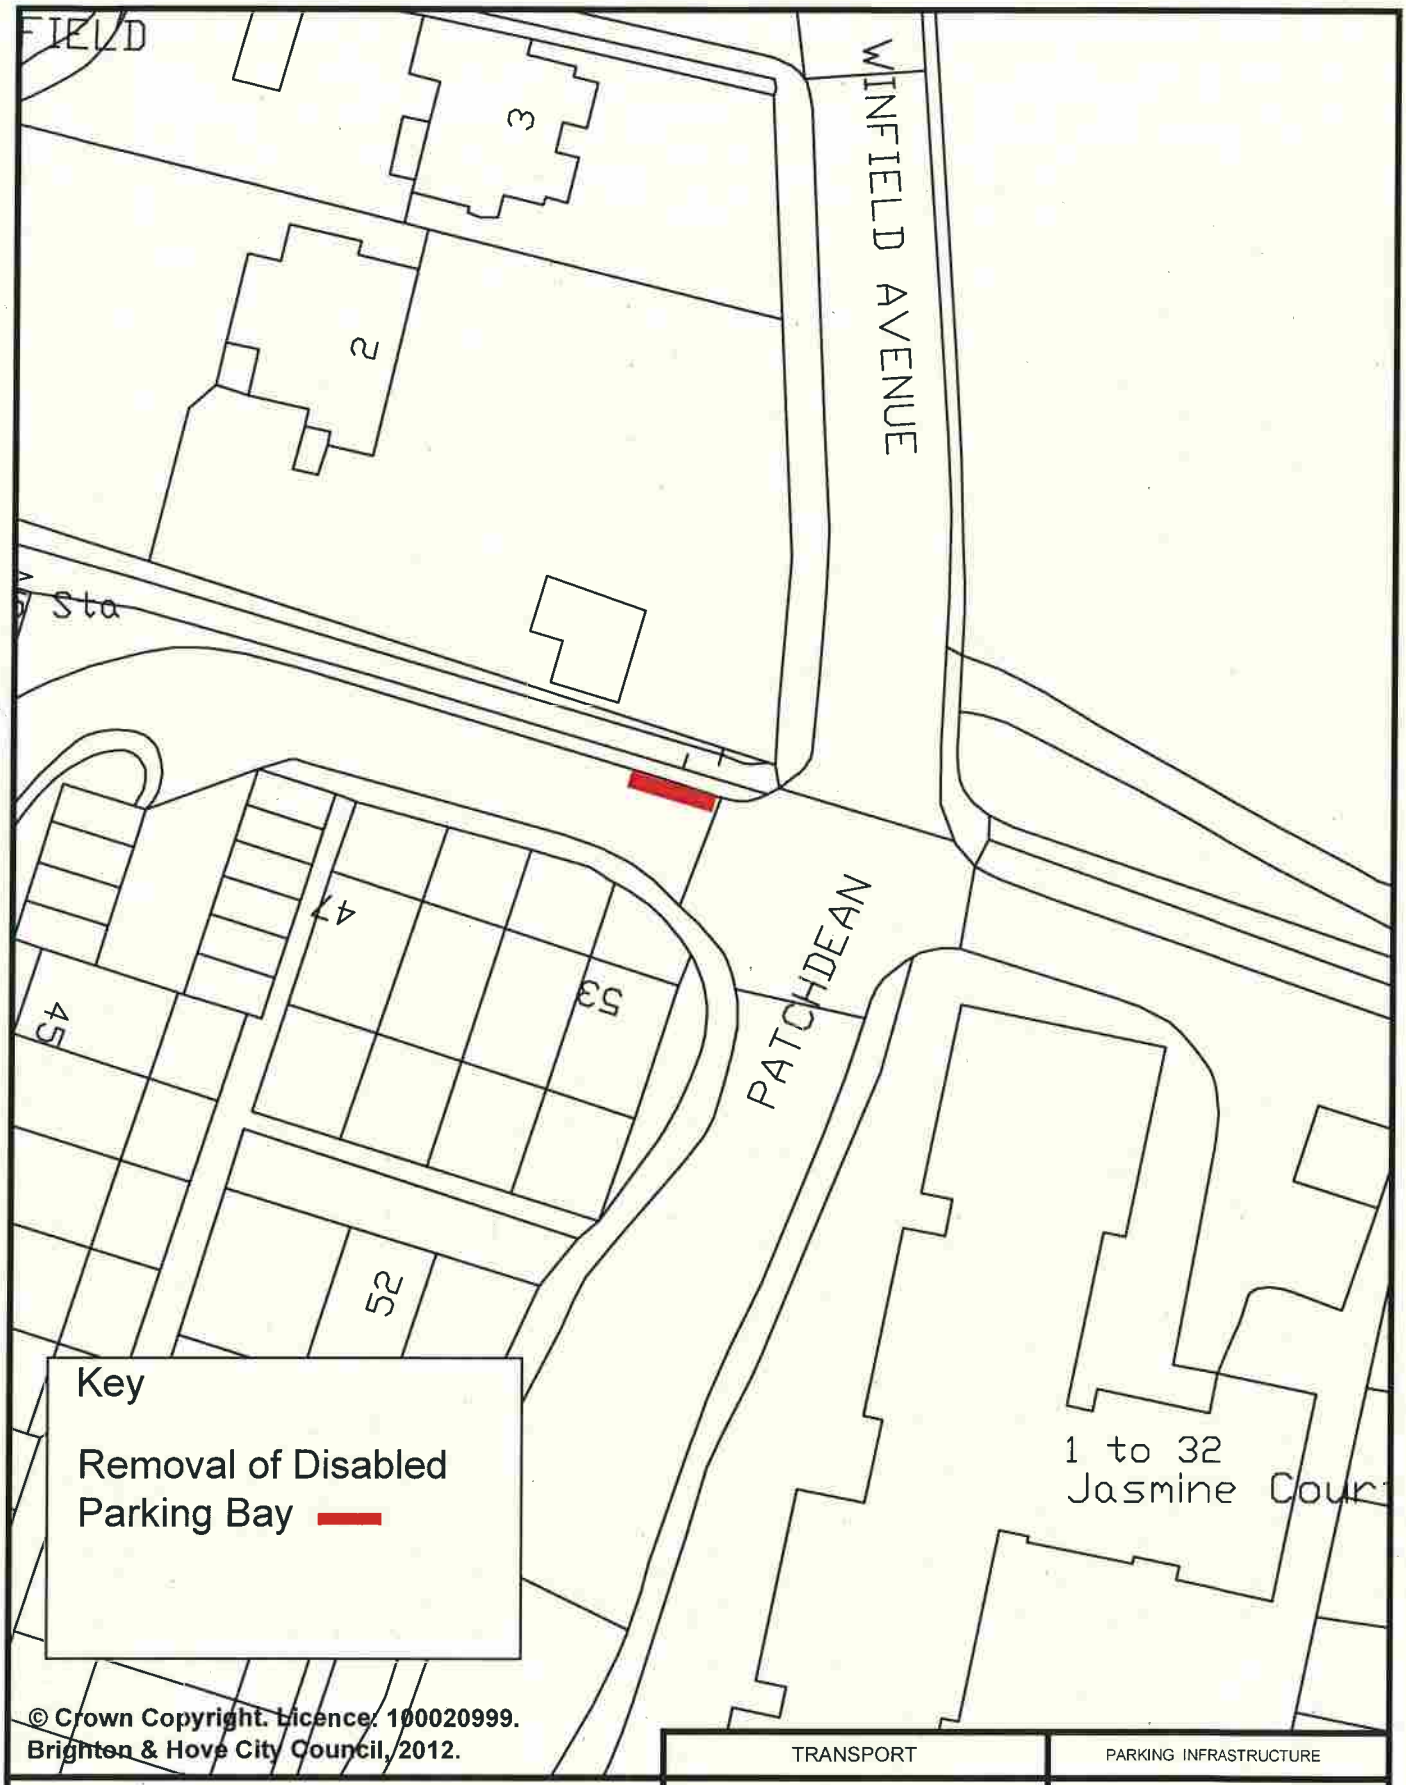

© Crown Copyright. Licence: 100020999. Brighton & Hove City Council, 2012.

	TRANSPORT	PARKING INFRASTRUCTURE
Address: Opposite 53 Patchdean, Brighton	Scale : N.T.S.	Brighton & Hove
	Date : May 2015	
Reason: Bay being removed as no longer required	Drawn : DLA	
	Drawing Number : B&H-DPB-RVK-050	

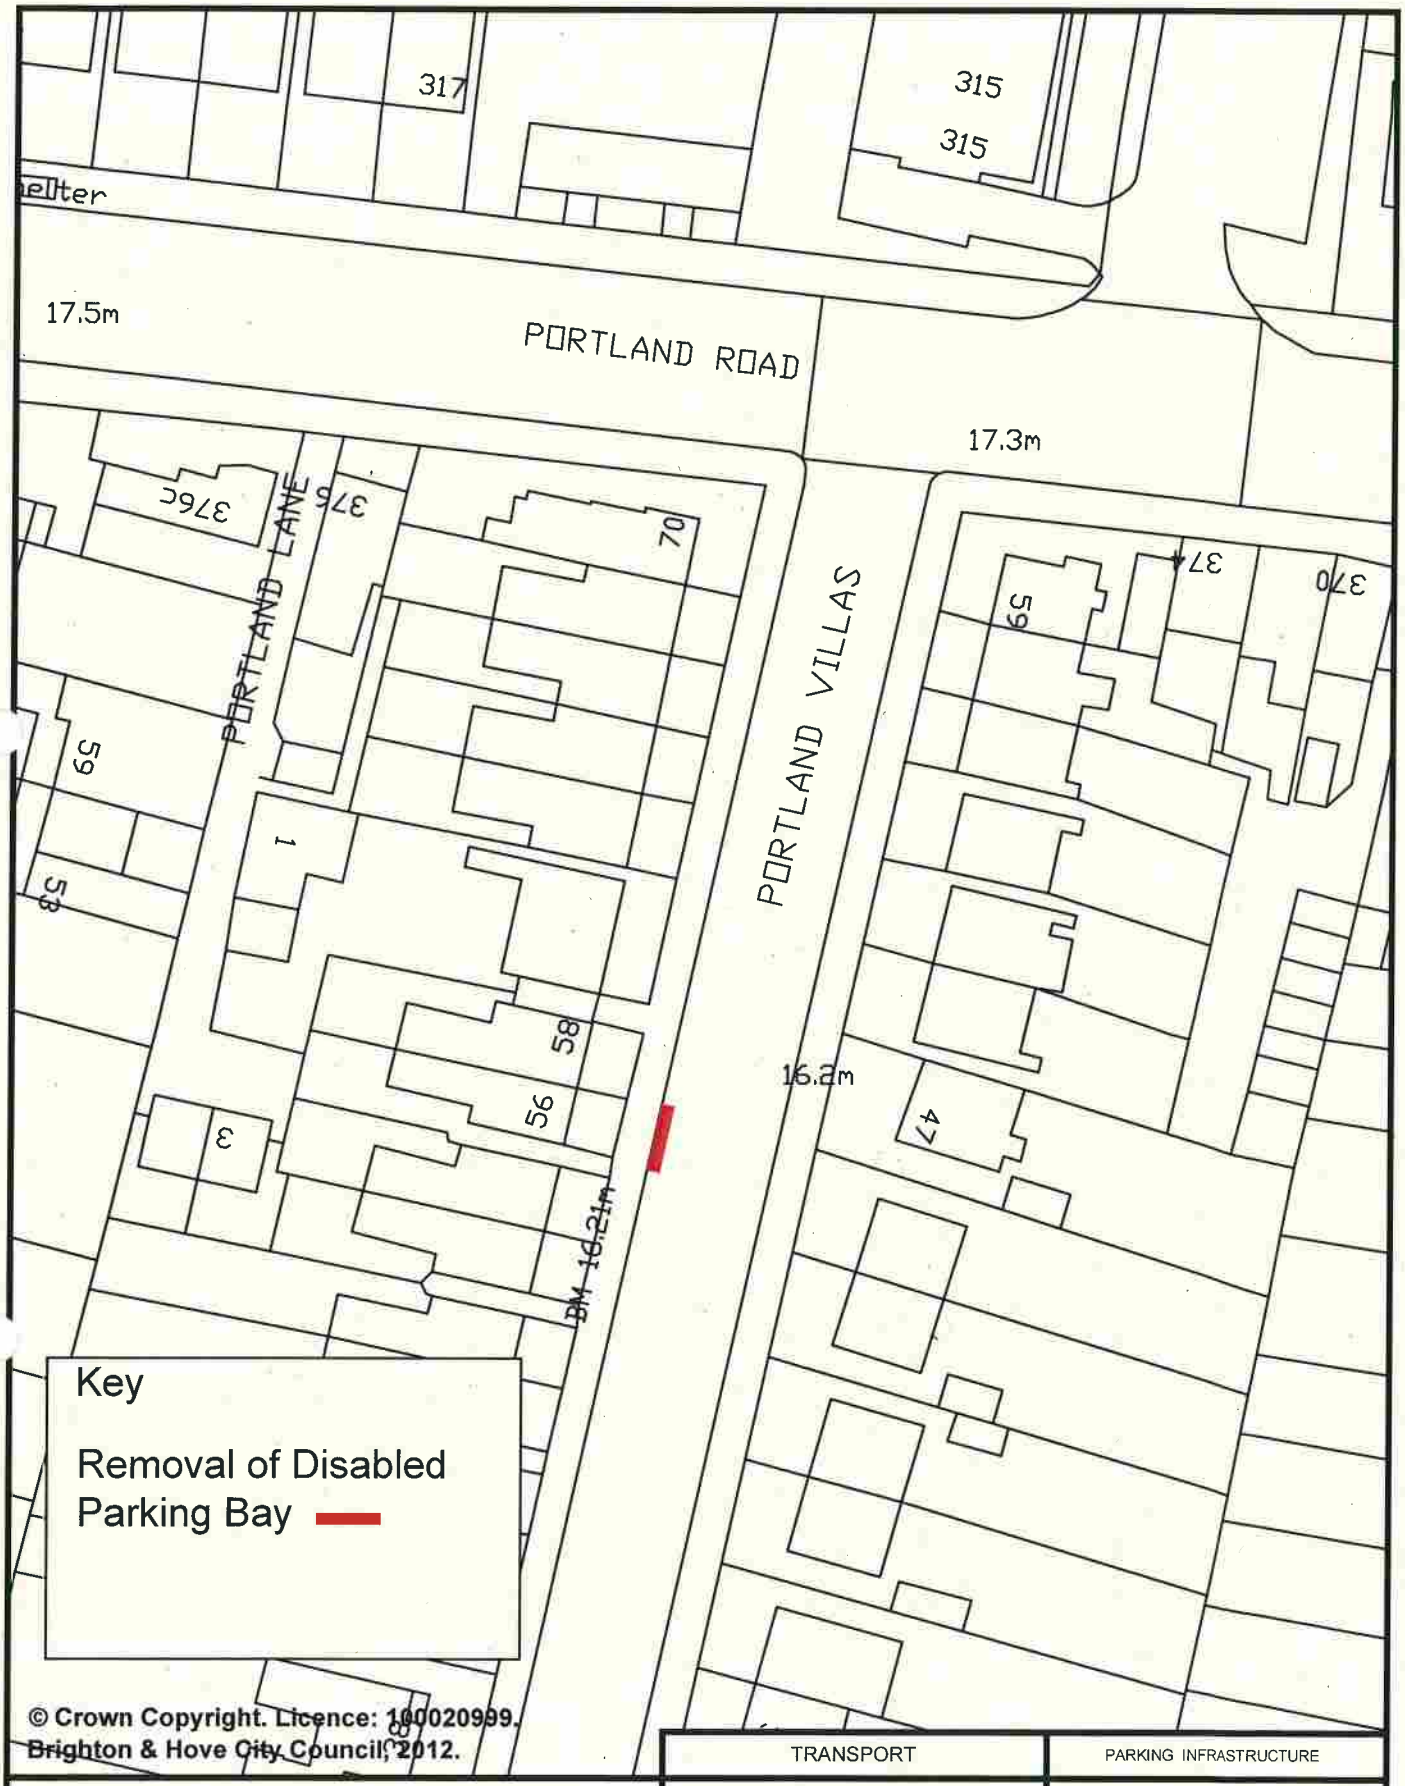

© Crown Copyright. Licence: 100020999. Brighton & Hove City Council, 2012.

	TRANSPORT	PARKING INFRASTRUCTURE
Address: 56 Portland Villas, Hove	Scale : N.T.S.	
	Date : March 2015	
Reason: Bay being removed as no longer required	Drawn : DLA	Brighton & Hove
	Drawing Number : B&H-DPB-RVK-032	

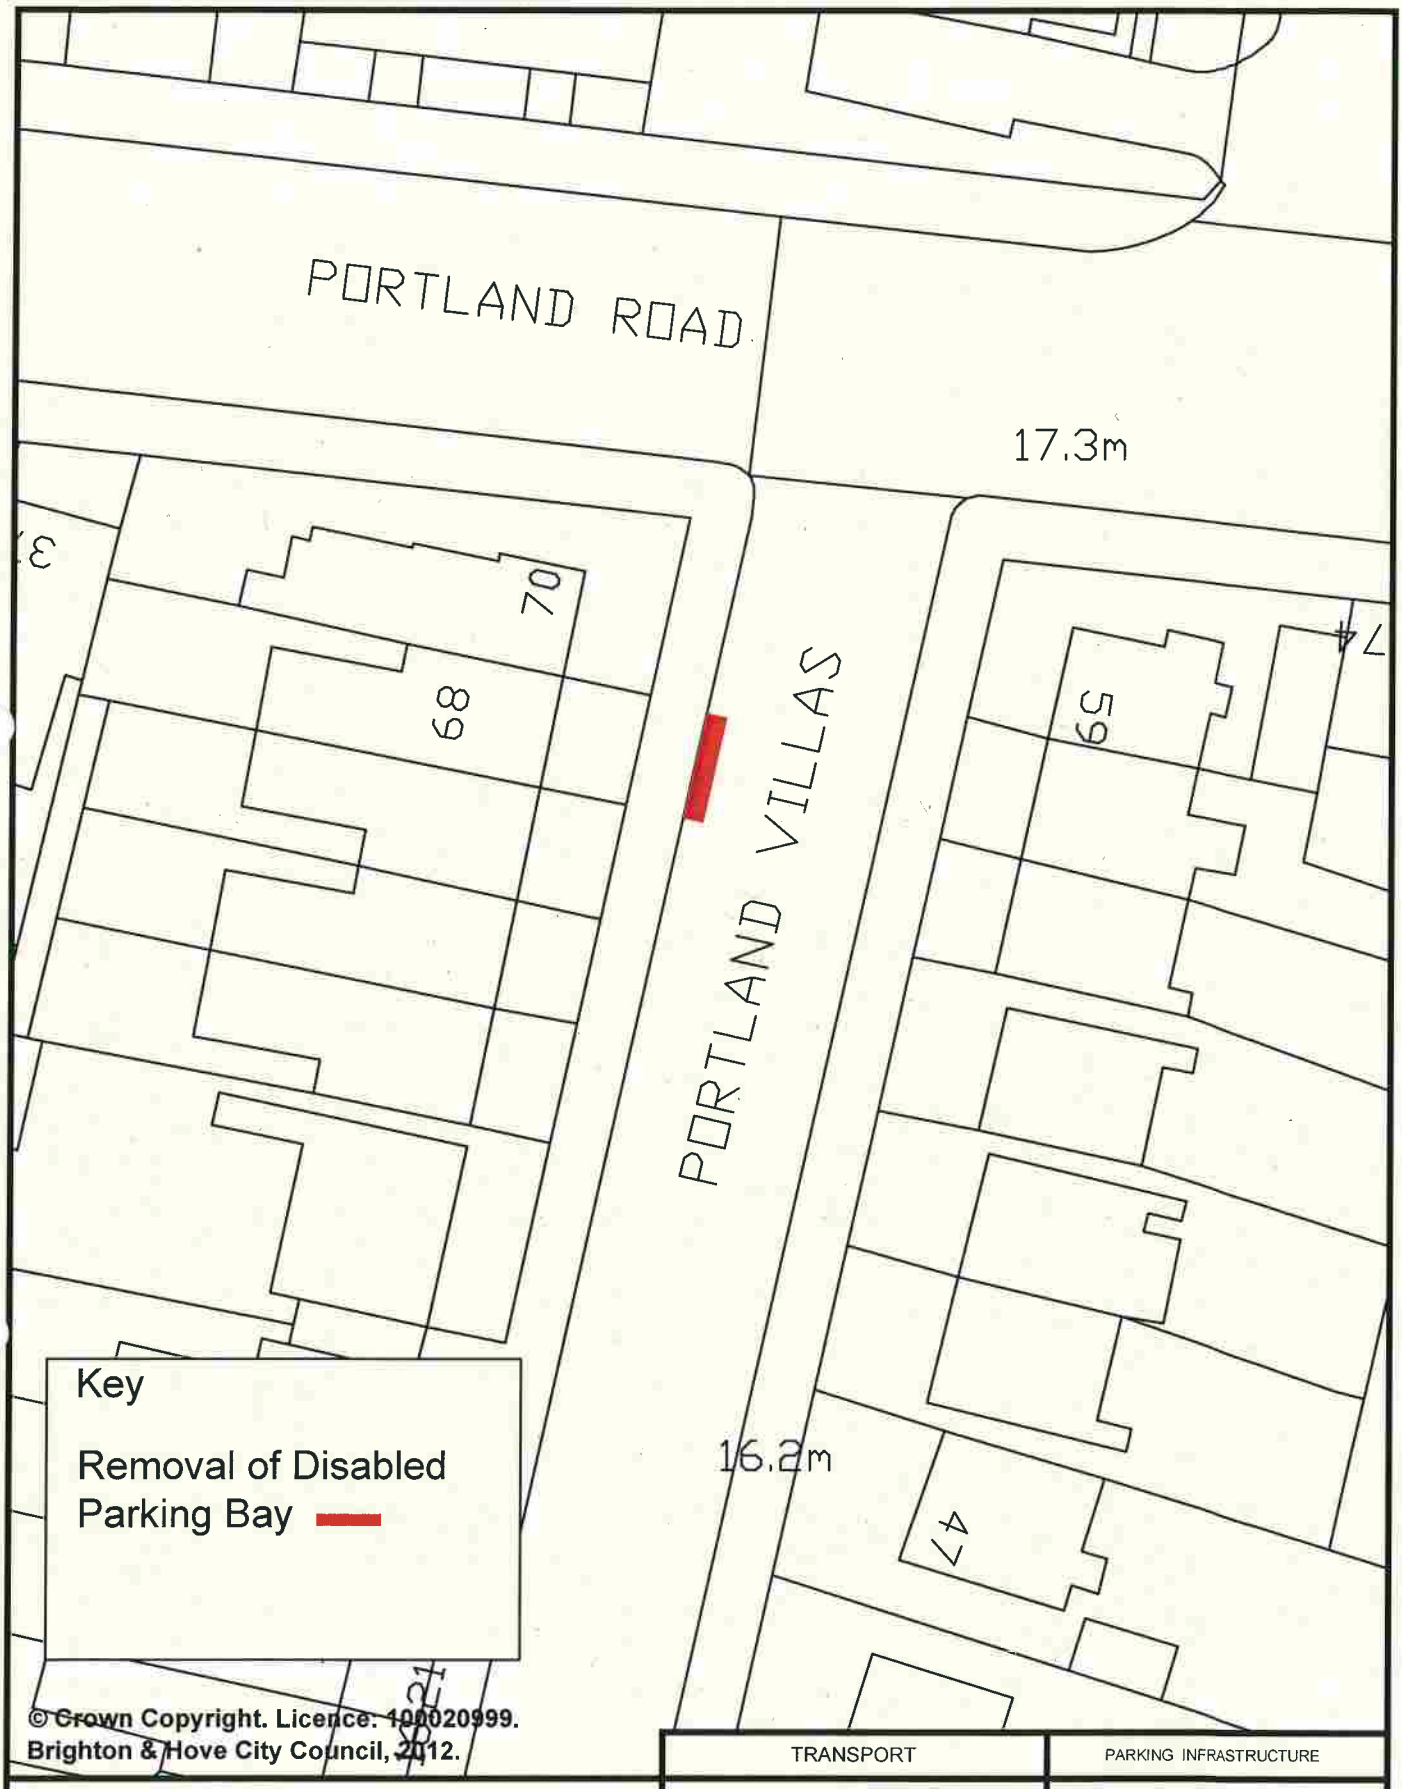

© Crown Copyright. Licence: 100020999. Brighton & Hove City Council, 2012.

	TRANSPORT	PARKING INFRASTRUCTURE
Address: 68 Portland Villas, Hove	Scale : N.T.S.	Brighton & Hove
	Date : March 2015	
Reason: Bay being removed as no longer required	Drawn : DLA	
	Drawing Number : B&H-DPB-RVK-033	

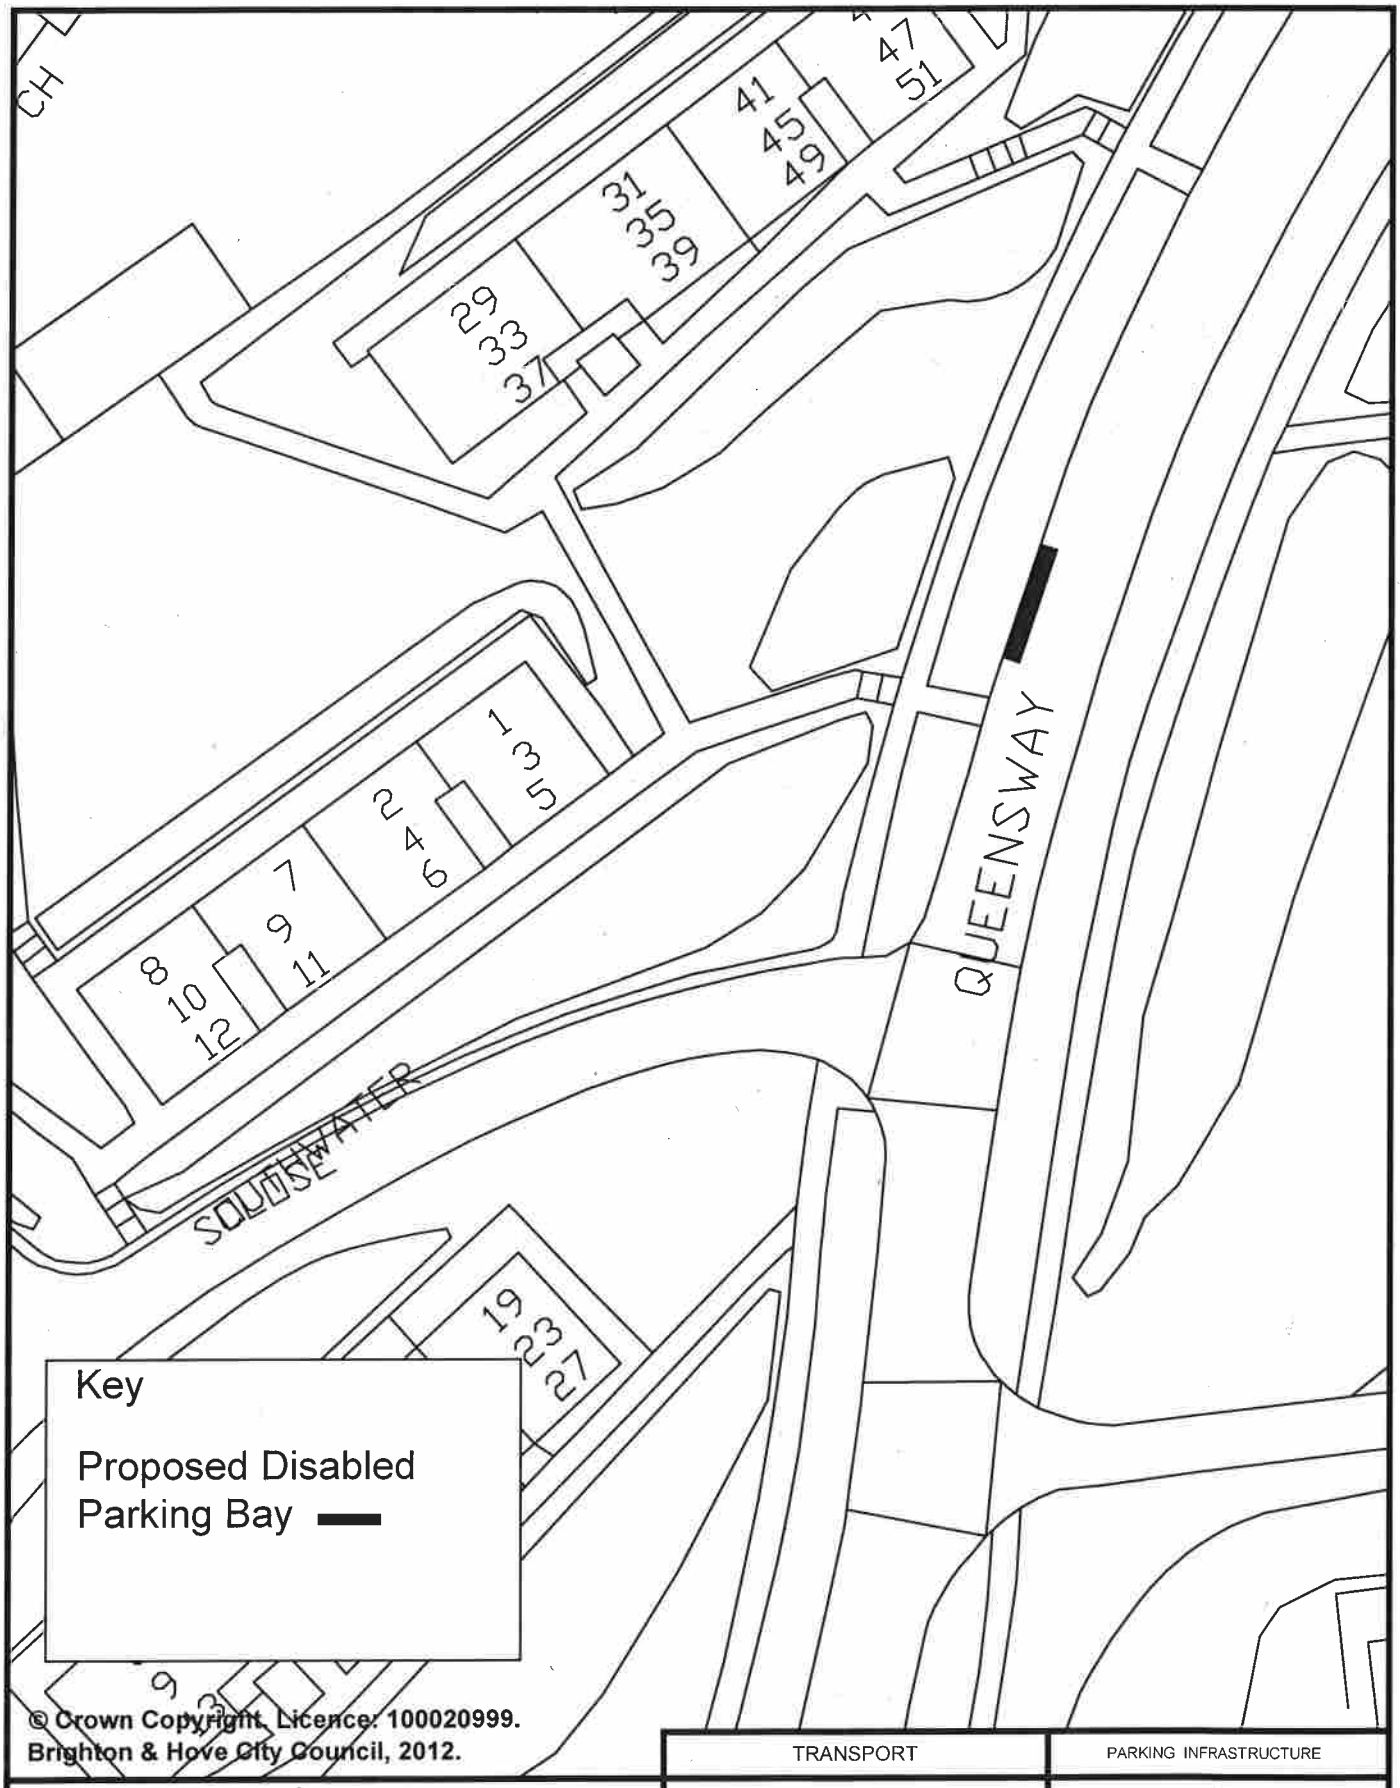

© Crown Copyright. Licence: 100020999. Brighton & Hove City Council, 2012.

TRANSPORT | PARKING INFRASTRUCTURE

Address: 31 Queensway, Brighton

Scale : N.T.S.

Date : April 2015

Reason: To provide a bay for a resident in the vicinity

Drawn : D.A.

Brighton & Hove

Drawing Number : B&H-DPB-026

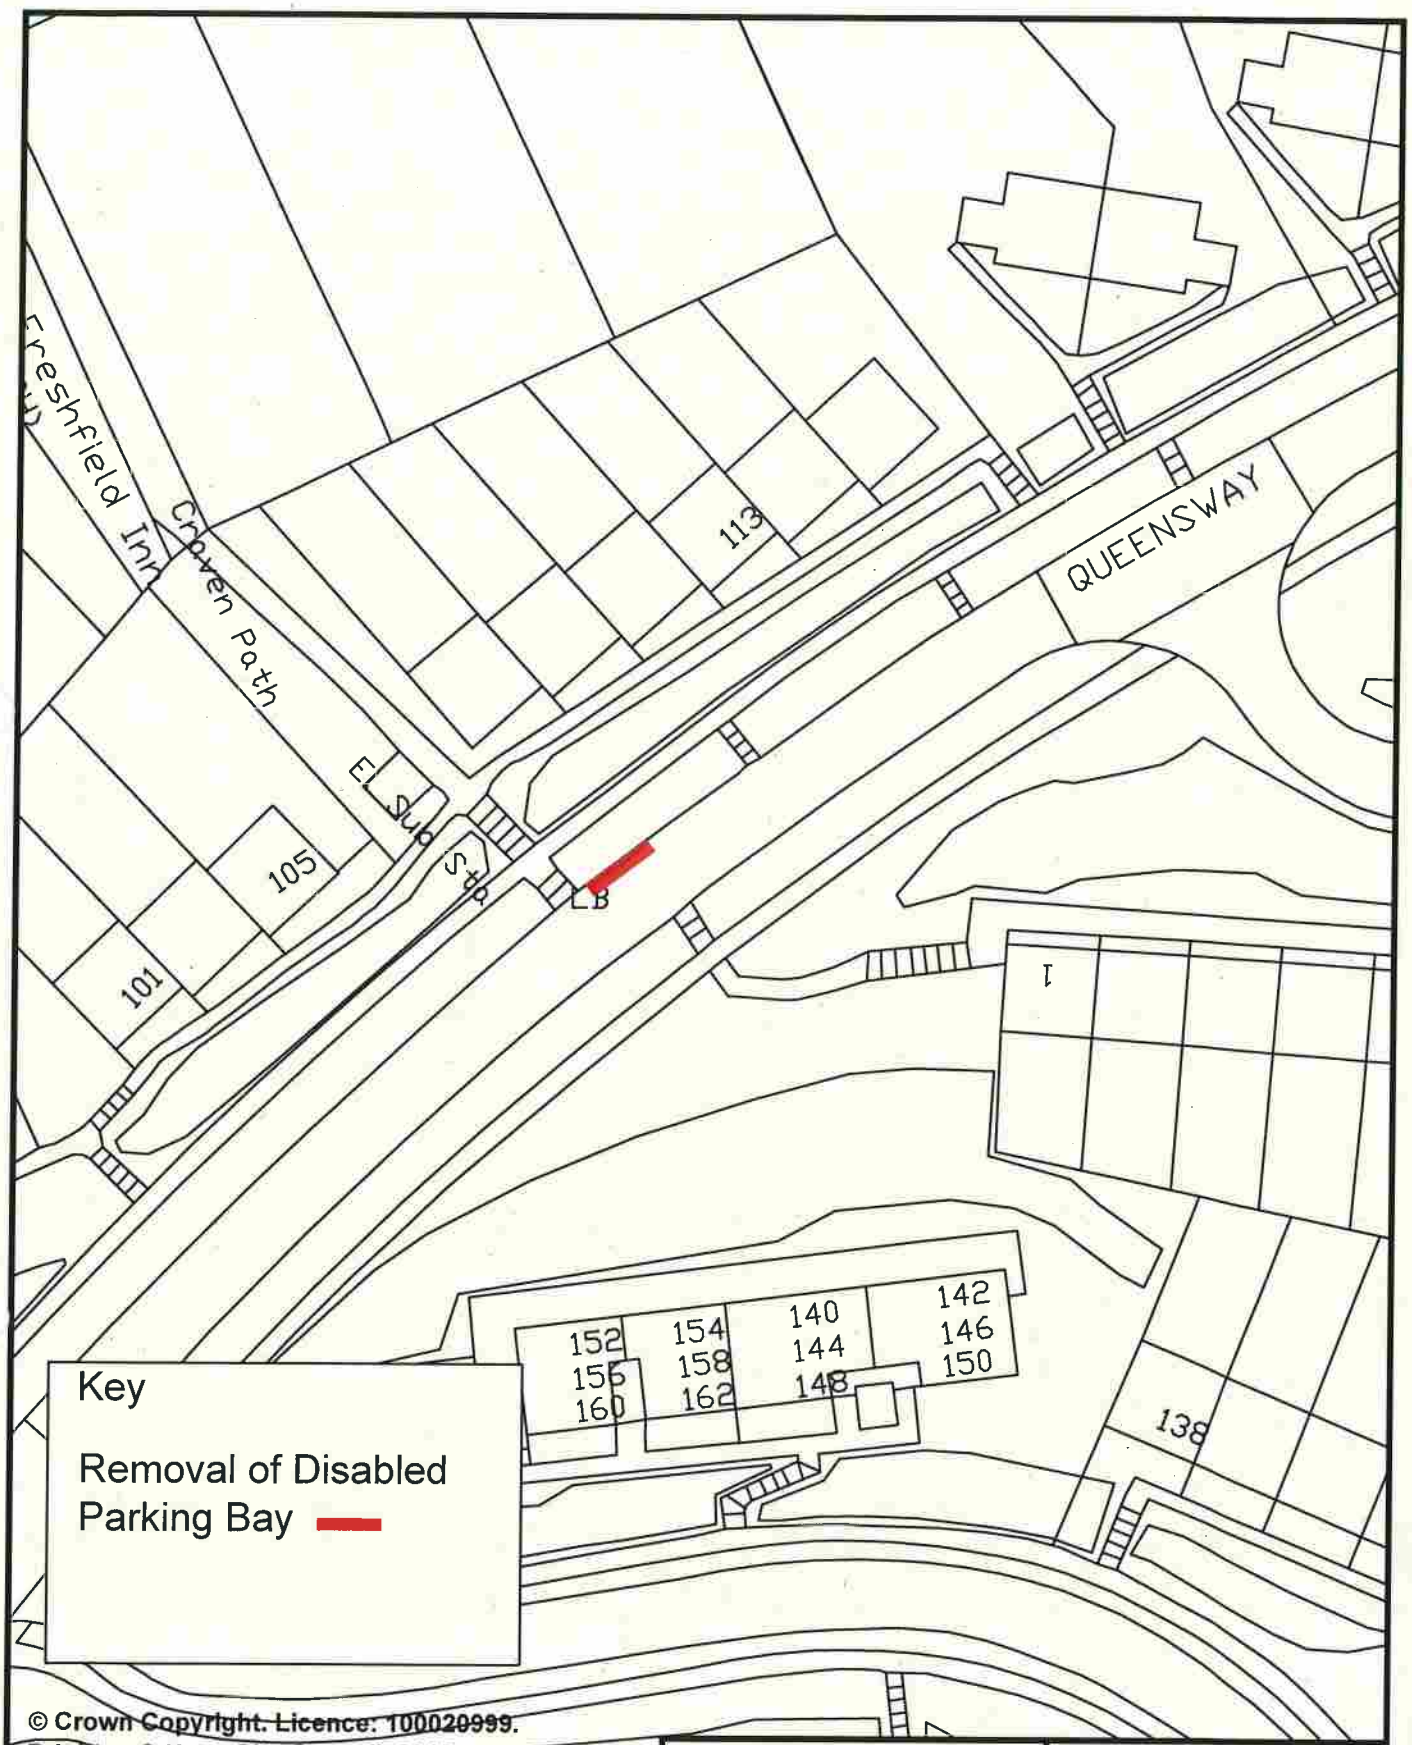

© Crown Copyright. Licence: 100020999. Brighton & Hove City Council, 2012.

	TRANSPORT	PARKING INFRASTRUCTURE
Address: 105 Queensway, Brighton	Scale : N.T.S.	Brighton & Hove
	Date : March 2015	
Reason: Bay being removed as no longer required	Drawn : DLA	
	Drawing Number : B&H-DPB-RVK-034	

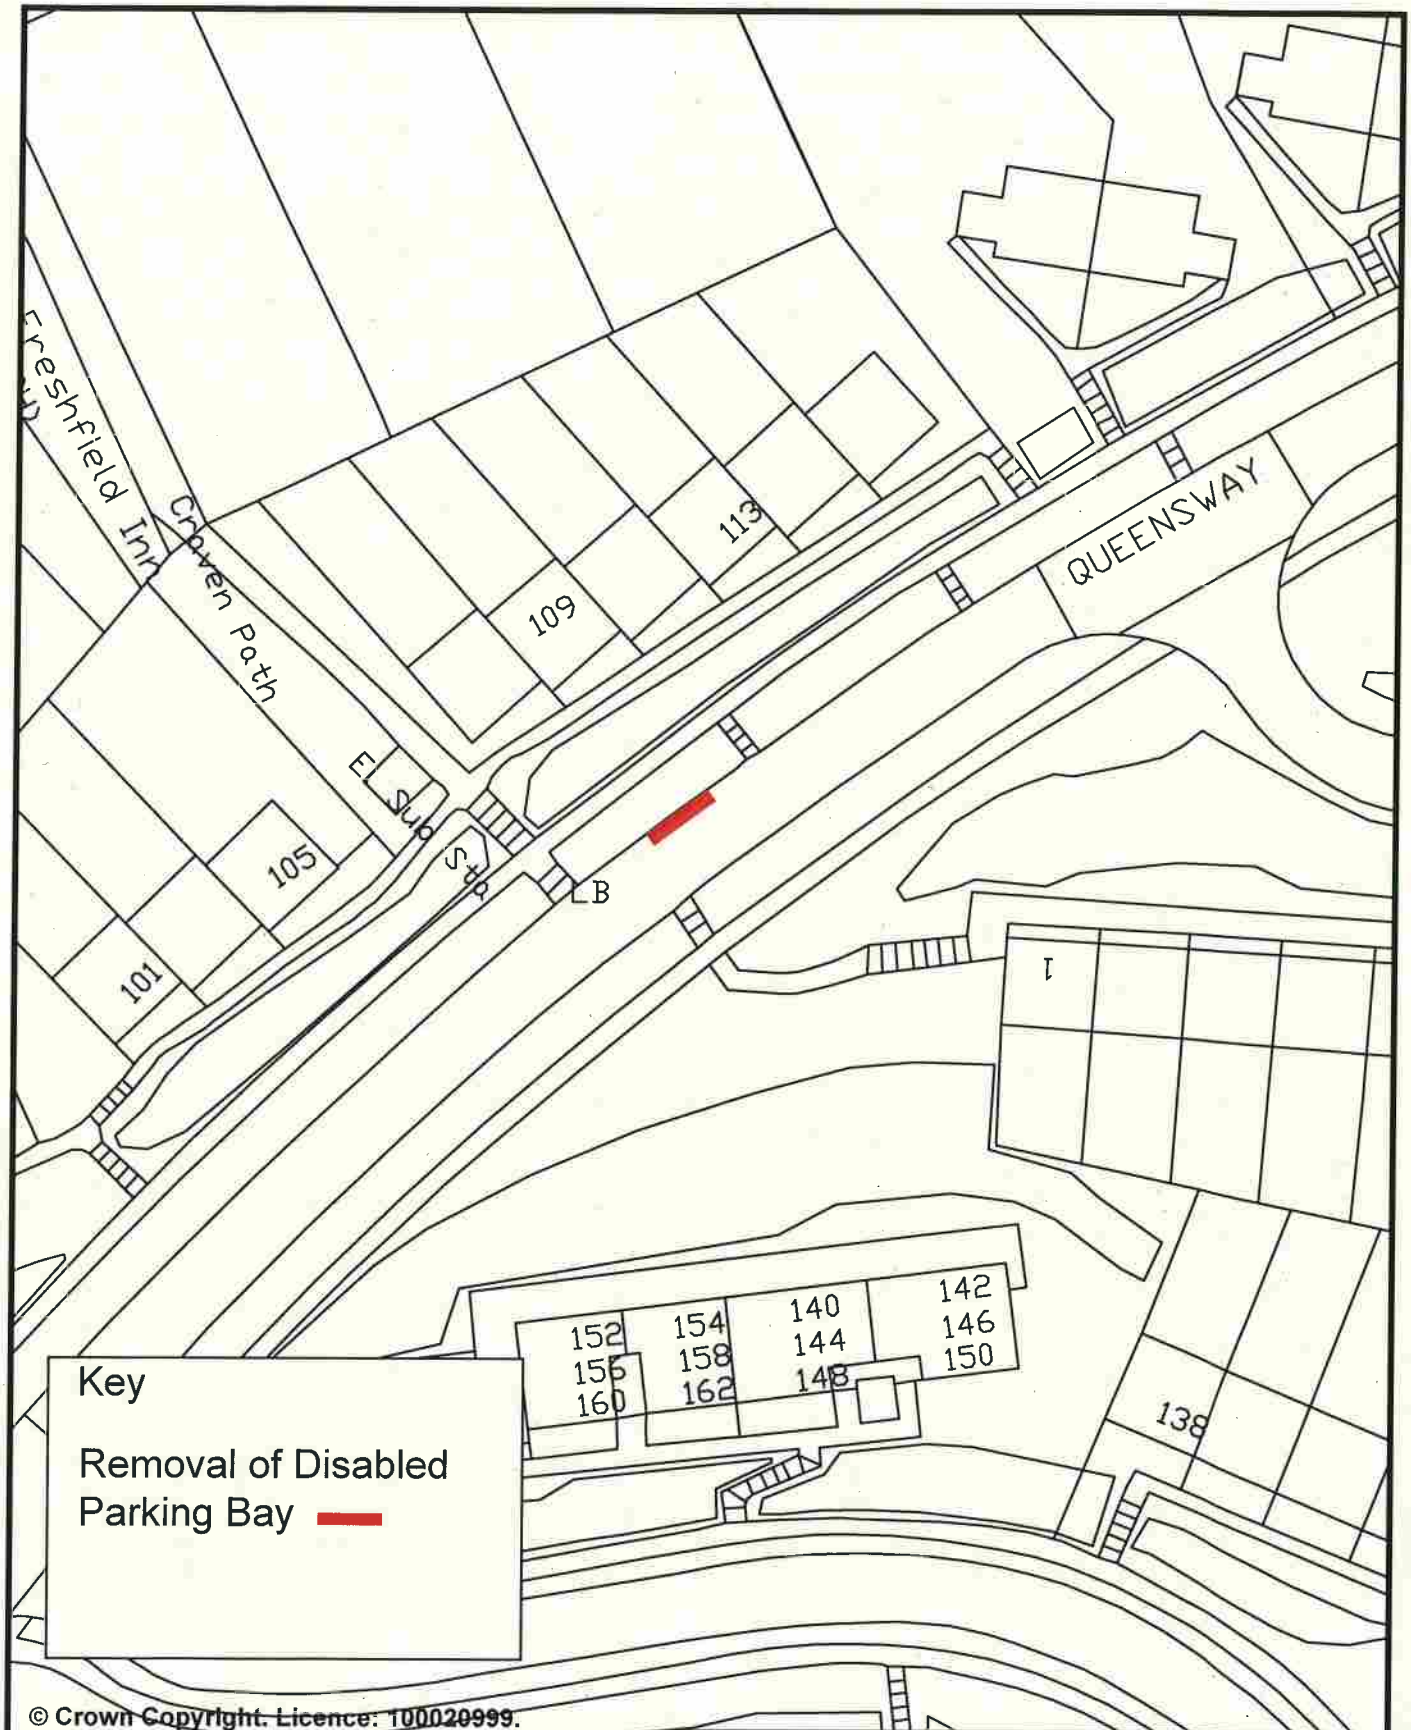

© Crown Copyright. Licence: 100020999. Brighton & Hove City Council, 2012.

	TRANSPORT	PARKING INFRASTRUCTURE
Address: 109 Queensway, Brighton	Scale : N.T.S.	Brighton & Hove
	Date : March 2015	
Reason: Bay being removed as no longer required	Drawn : DLA	
	Drawing Number : B&H-DPB-RVK-035	

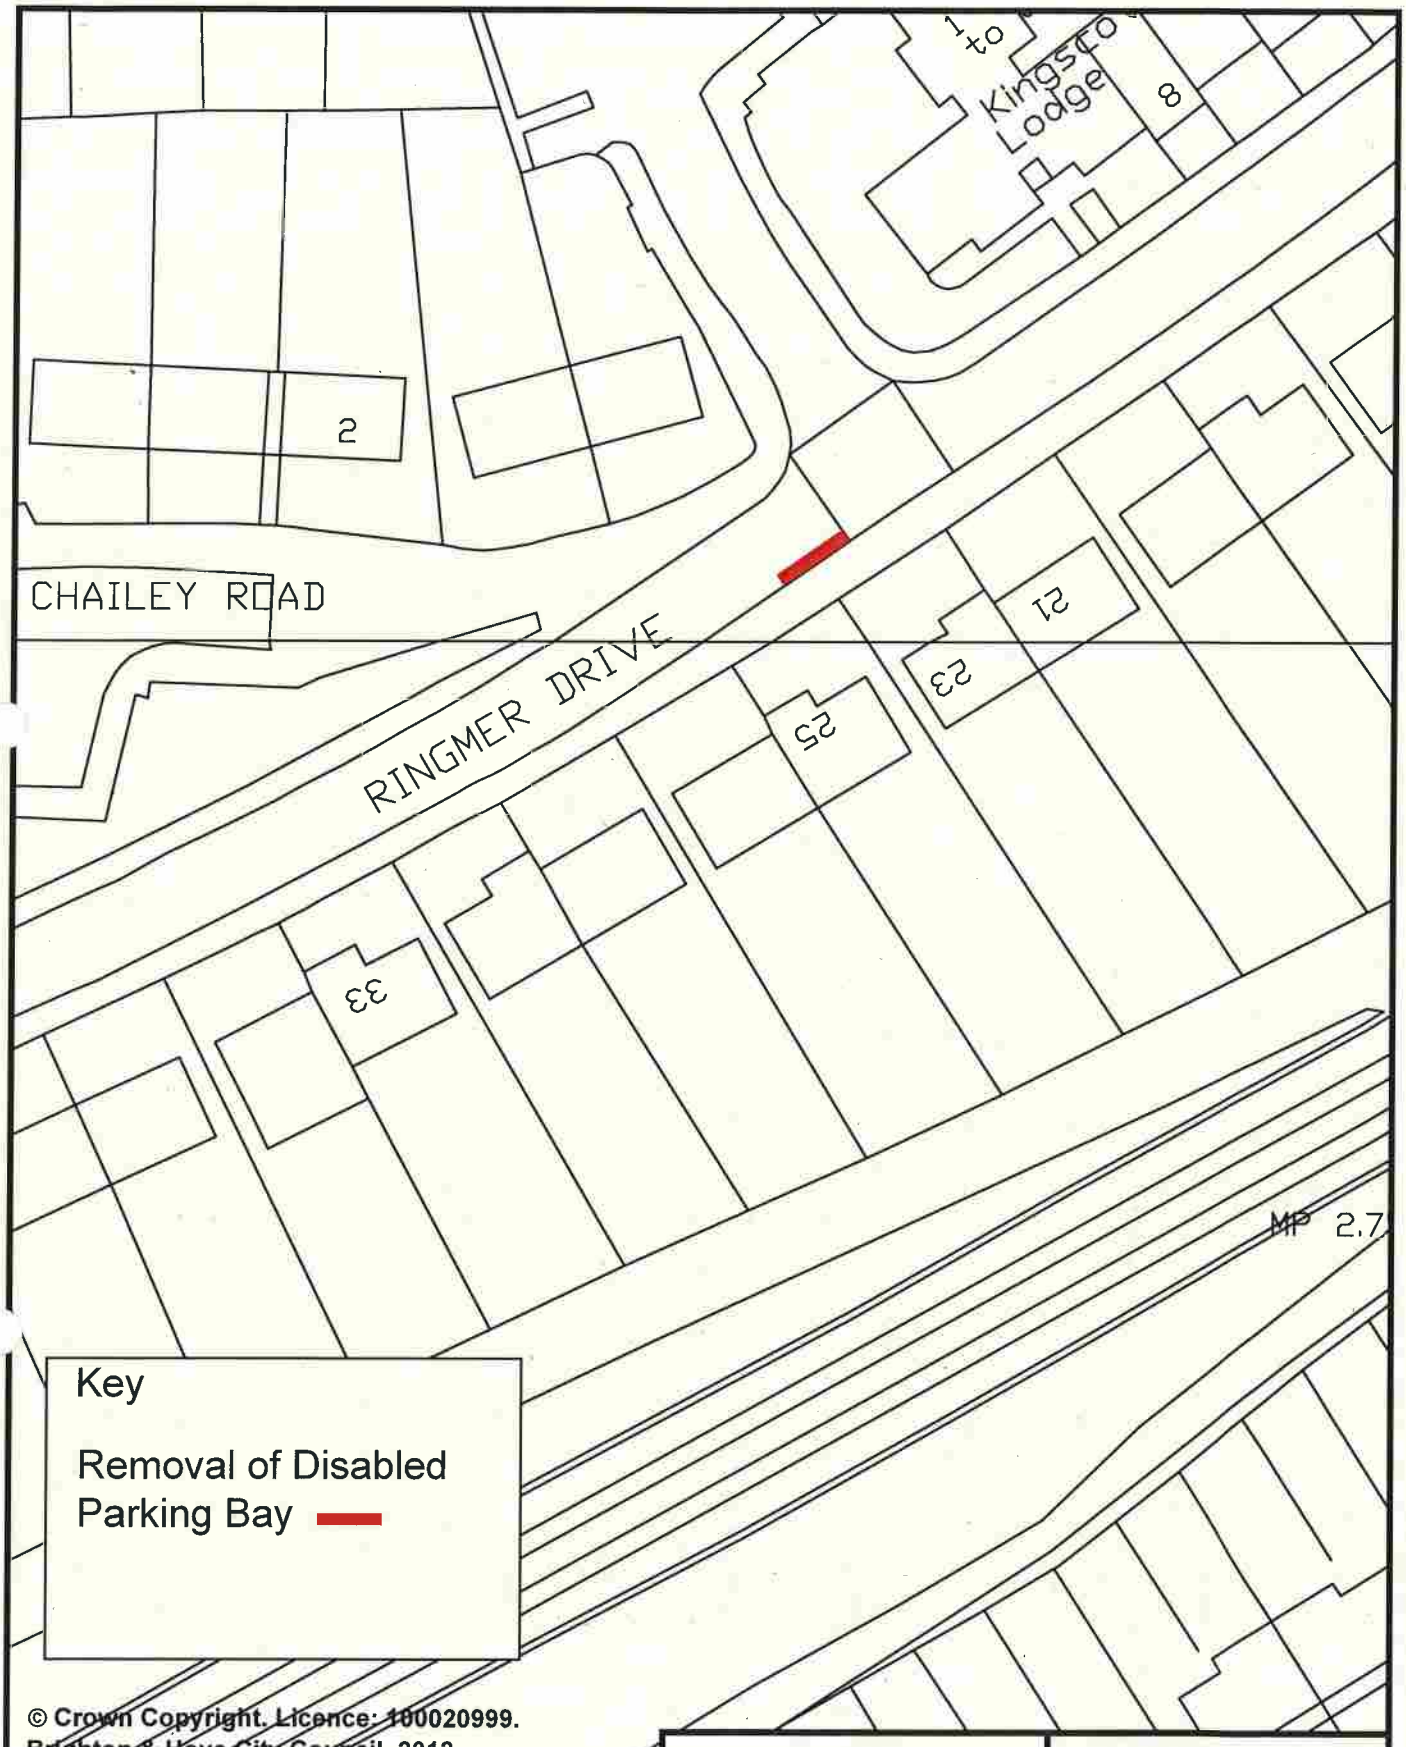

Key

Removal of Disabled Parking Bay

© Crown Copyright. Licence: 100020999.
Brighton & Hove City Council, 2012.

	TRANSPORT	PARKING INFRASTRUCTURE
Address: 23 Ringmer Drive, Brighton	Scale : N.T.S.	Brighton & Hove
	Date : May 2015	
Reason: Bay being removed as no longer required	Drawn : DLA	
	Drawing Number : B&H-DPB-RVK-048	

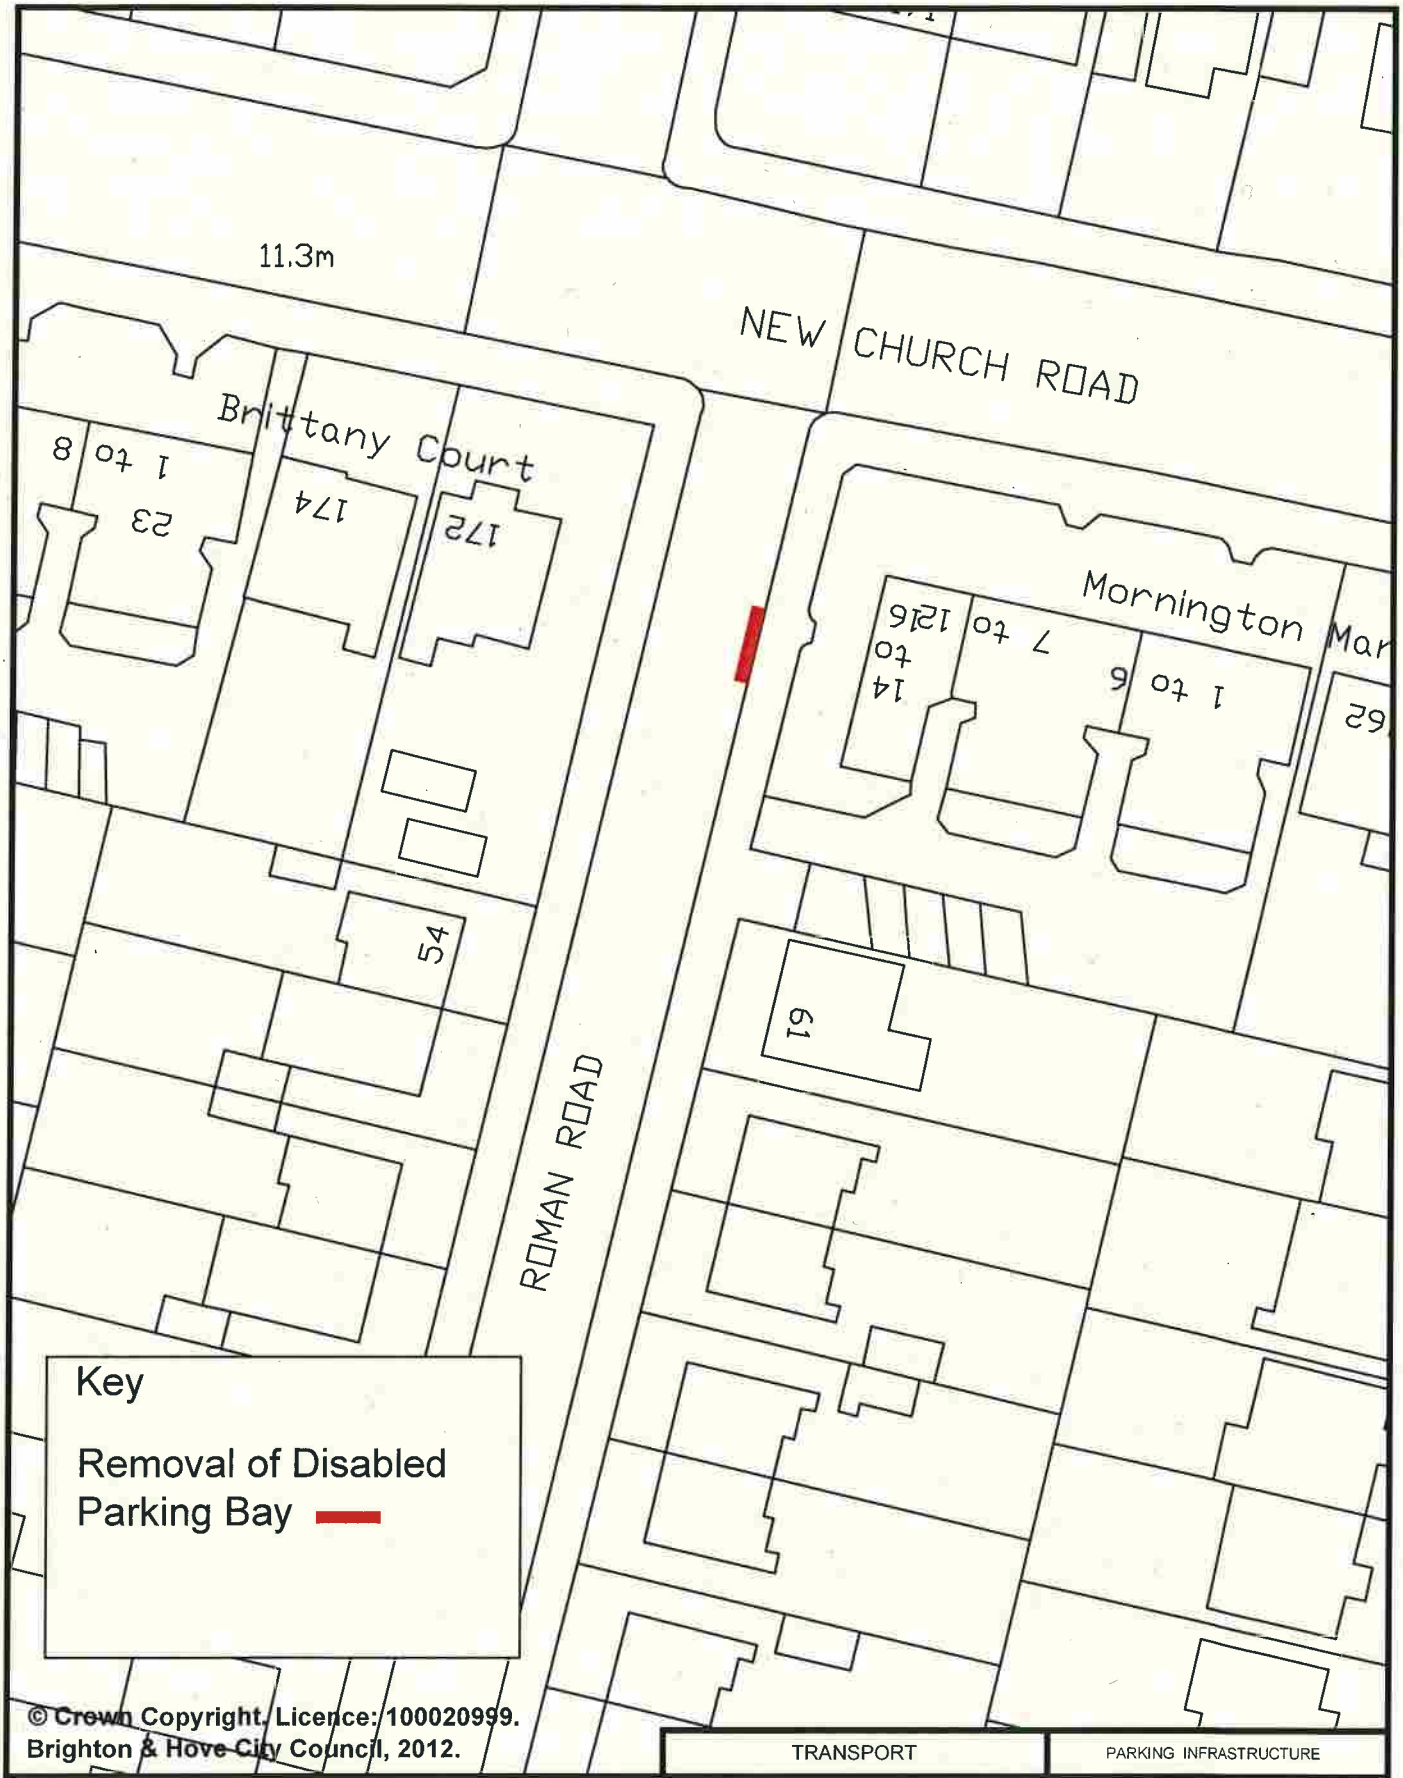

© Crown Copyright. Licence: 100020999. Brighton & Hove City Council, 2012.

	TRANSPORT	PARKING INFRASTRUCTURE
Address: (adj 15 Mornington Mansions) Roman Road, Hove	Scale : N.T.S.	Brighton & Hove
	Date : March 2015	
Reason: Bay being removed as no longer required	Drawn : DLA	
	Drawing Number : B&H-DPB-RVK-036	

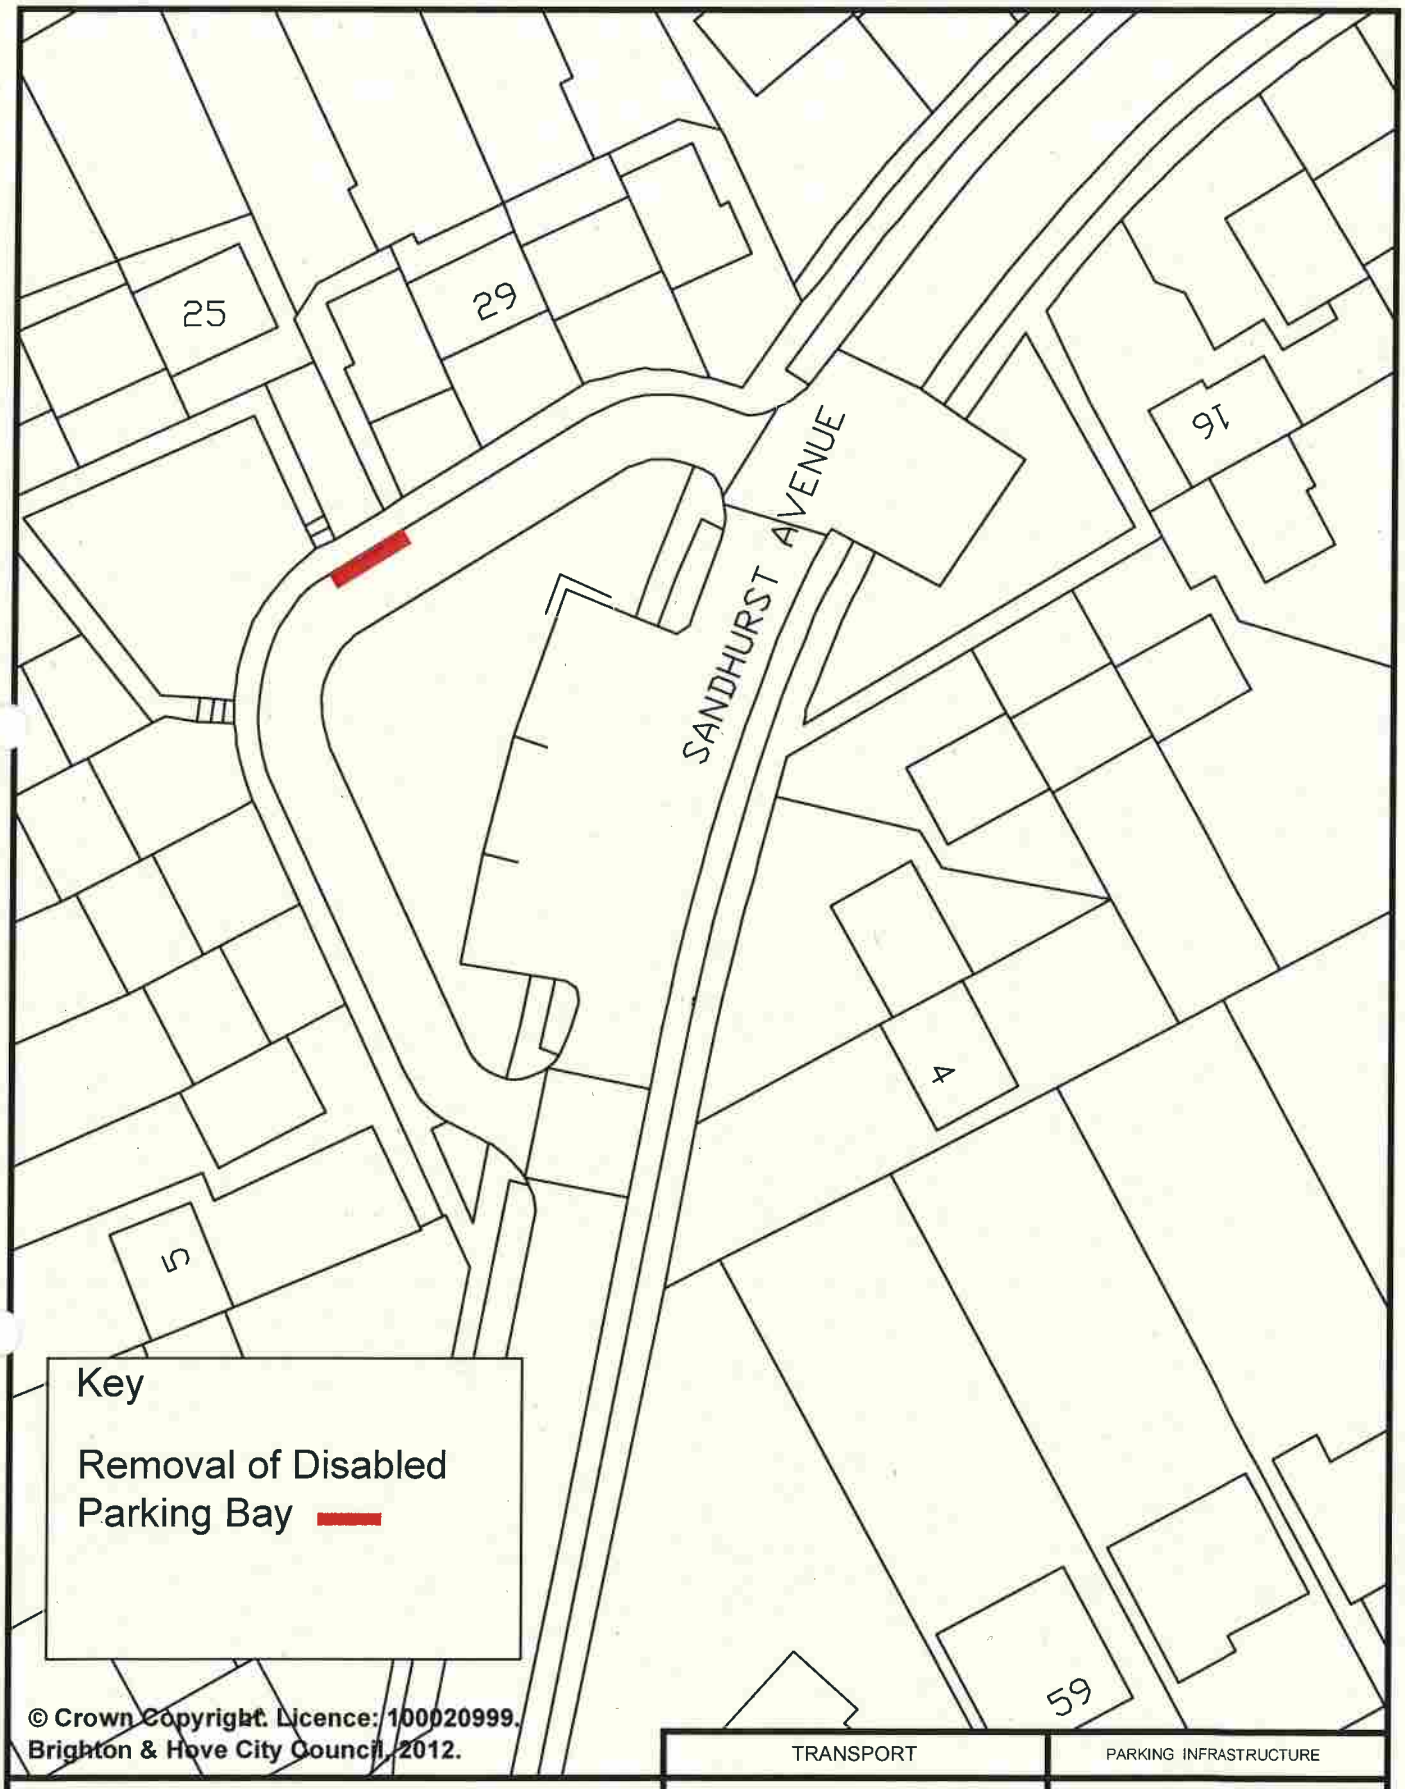

© Crown Copyright. Licence: 100020999. Brighton & Hove City Council. 2012.

	TRANSPORT	PARKING INFRASTRUCTURE
Address: 25 Sandhurst Avenue, Brighton	Scale : N.T.S.	Brighton & Hove
	Date : March 2015	
Reason: Bay being removed as no longer required	Drawn : DLA	
	Drawing Number : B&H-DPB-RVK-037	

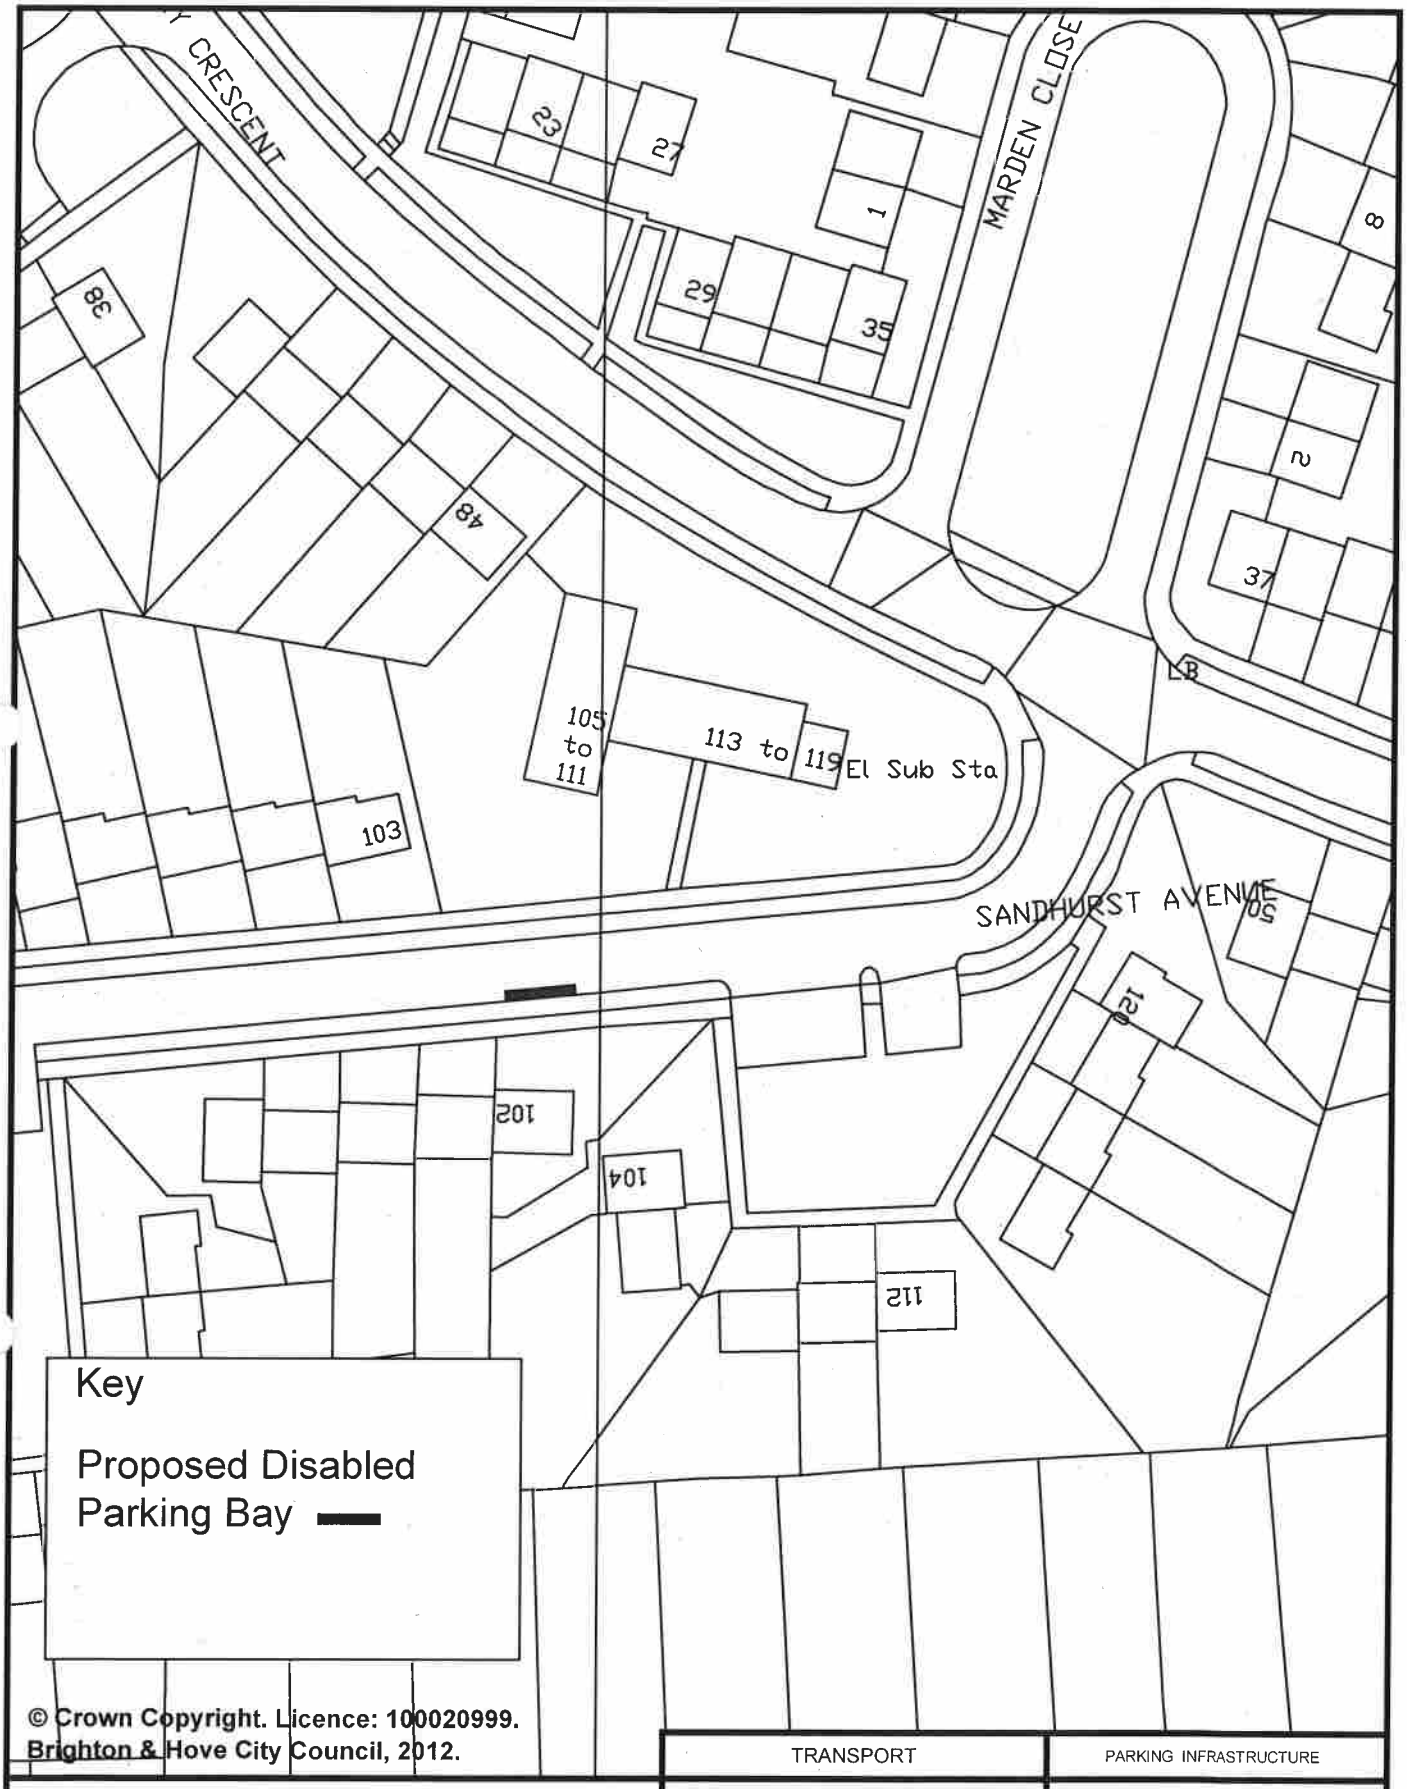

© Crown Copyright. Licence: 100020999. Brighton & Hove City Council, 2012.

	TRANSPORT	PARKING INFRASTRUCTURE
Address: 102 Sandhurst Avenue, Brighton	Scale : N.T.S.	
	Date : April 2015	
Reason: To provide a bay for a resident in the vicinity	Drawn : D.A.	Brighton & Hove
	Drawing Number : B&H-DPB-027	

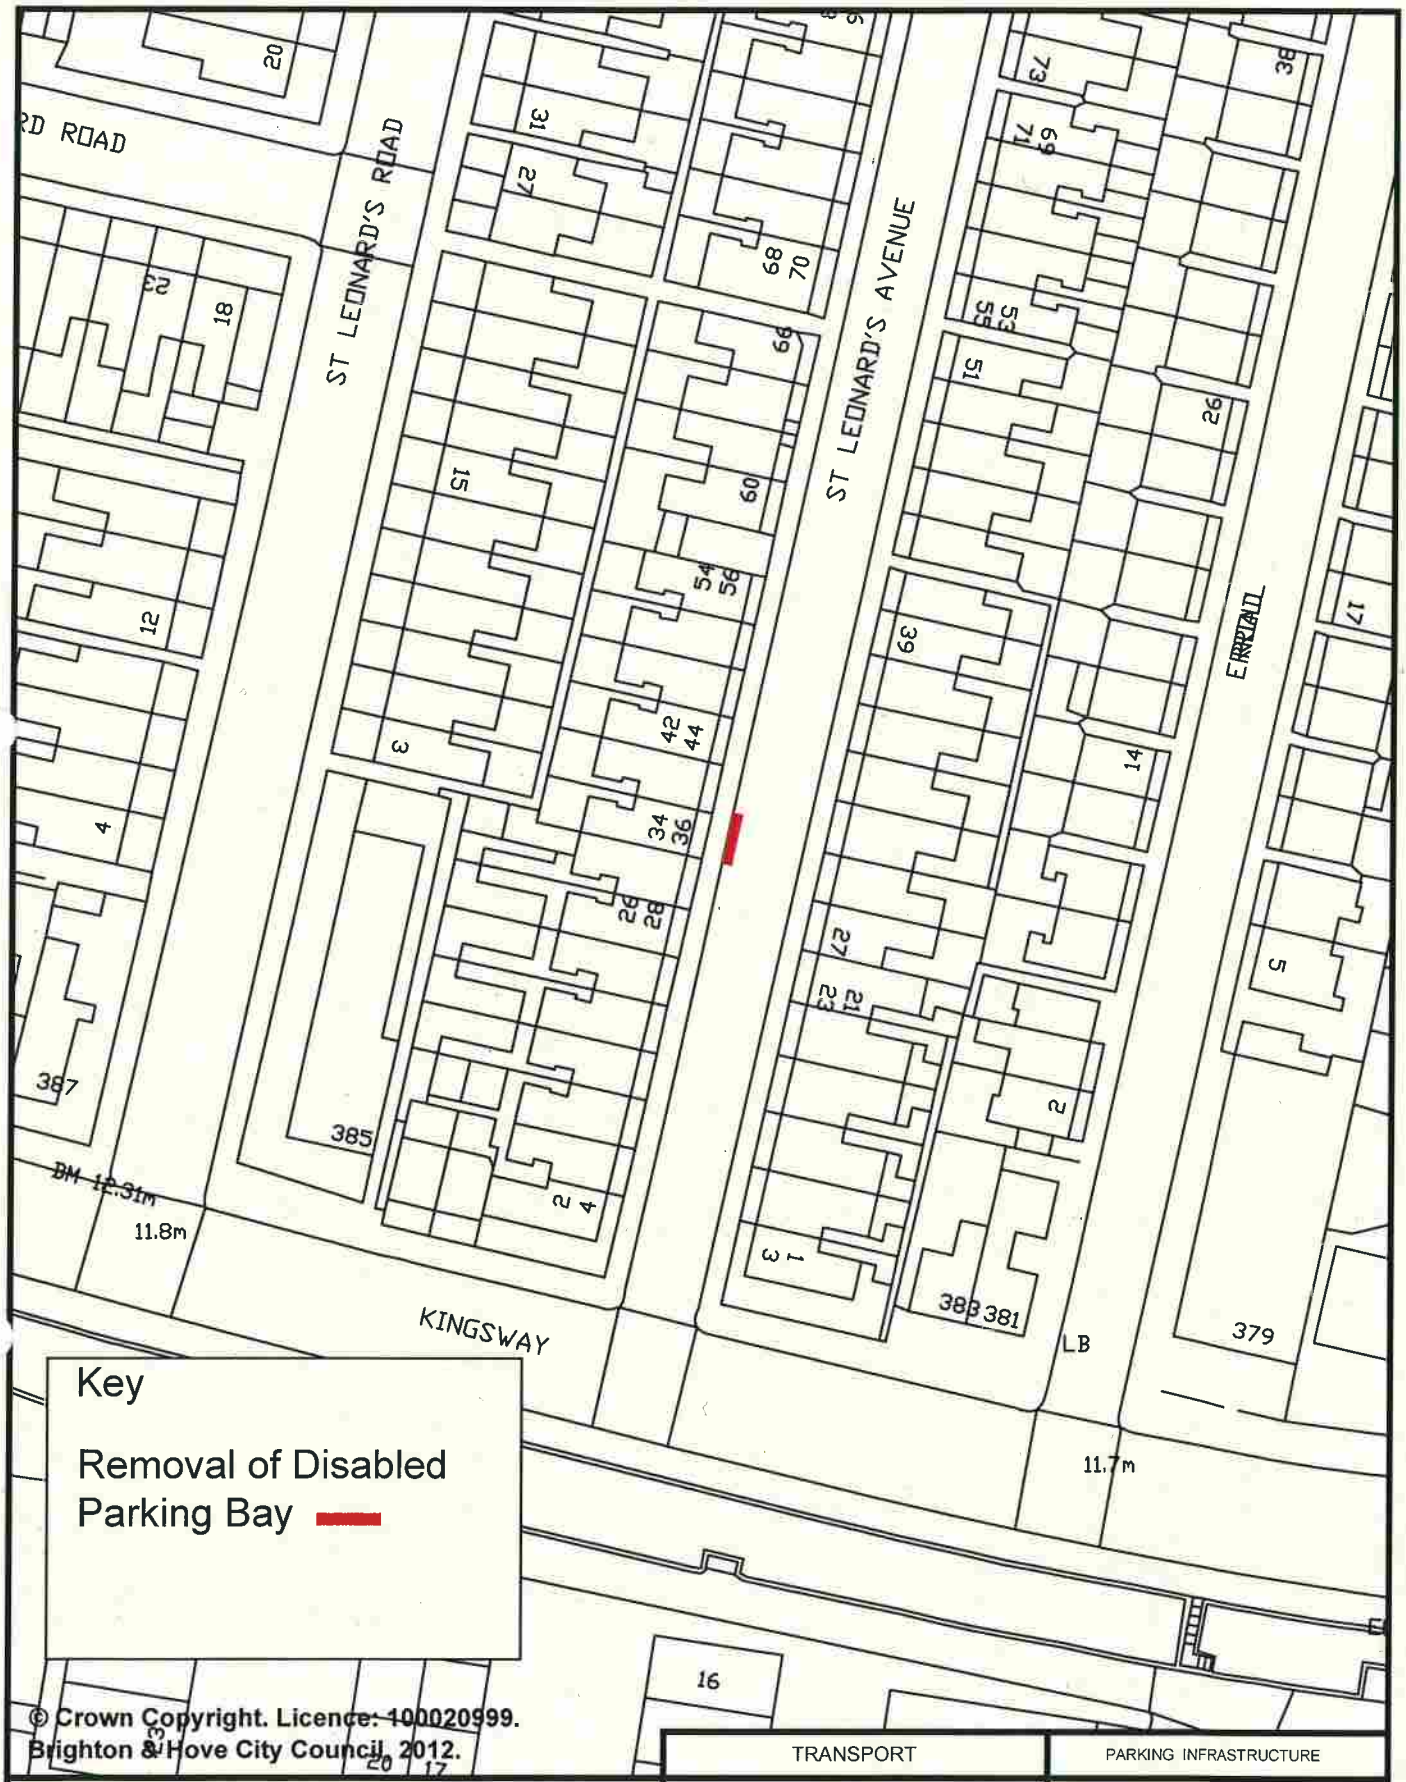

© Crown Copyright. Licence: 100020999. Brighton & Hove City Council. 2012.

	TRANSPORT	PARKING INFRASTRUCTURE
Address: 36 St Leonard's Avenue, Hove	Scale : N.T.S.	Brighton & Hove
	Date : May 2015	
Reason: Bay being removed as no longer required	Drawn : DLA	
	Drawing Number : B&H-DPB-RVK-055	

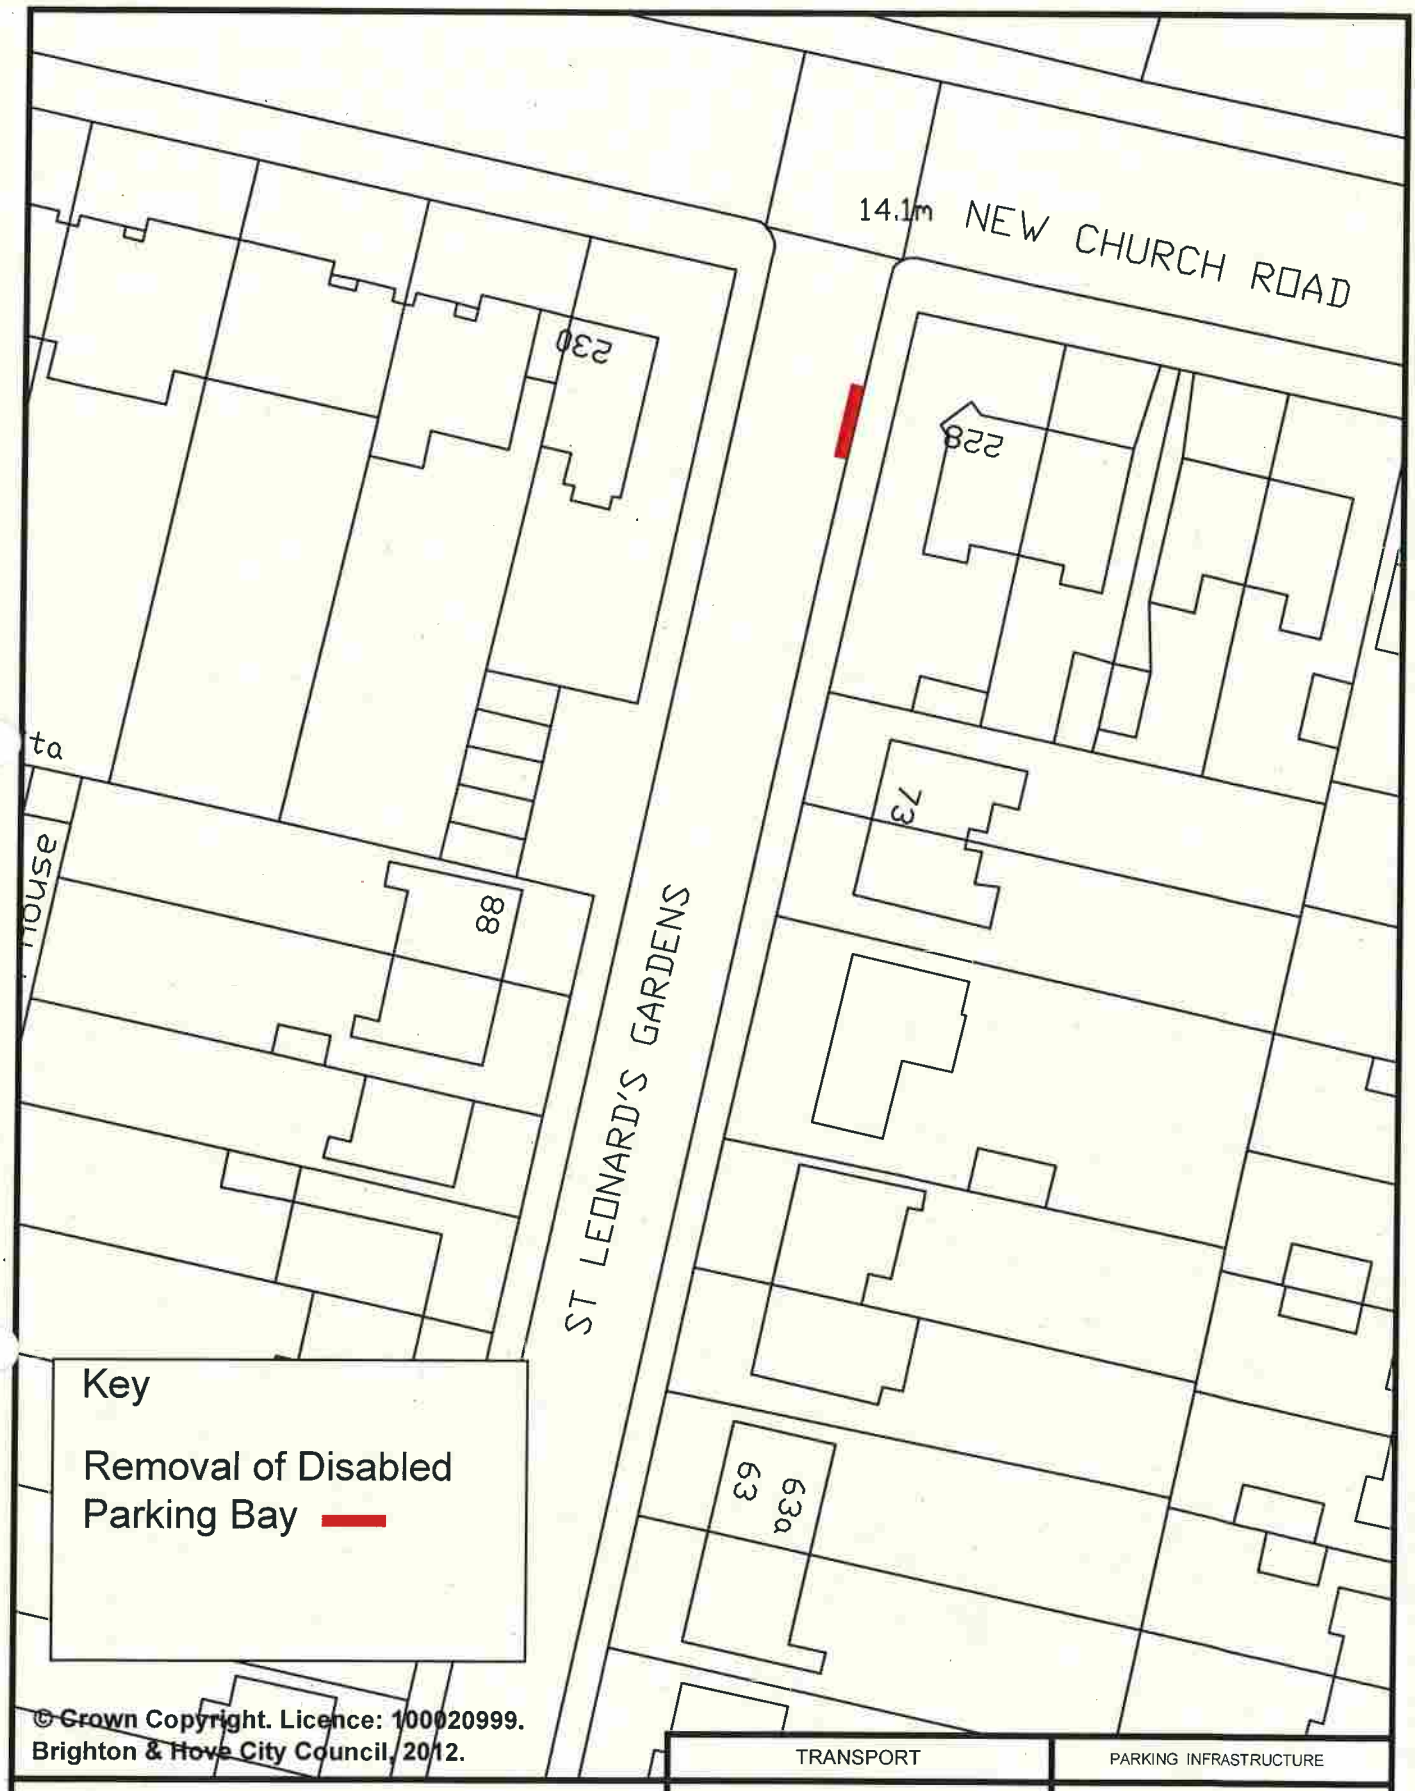

© Crown Copyright. Licence: 100020999. Brighton & Hove City Council. 2012.

	TRANSPORT	PARKING INFRASTRUCTURE
Address: (adj 288 New Church Road) St Leonards Gardens, Hove	Scale : N.T.S.	Brighton & Hove
	Date : March 2015	
Reason: Bay being removed as no longer required	Drawn : DLA	
	Drawing Number : B&H-DPB-RVK-038	

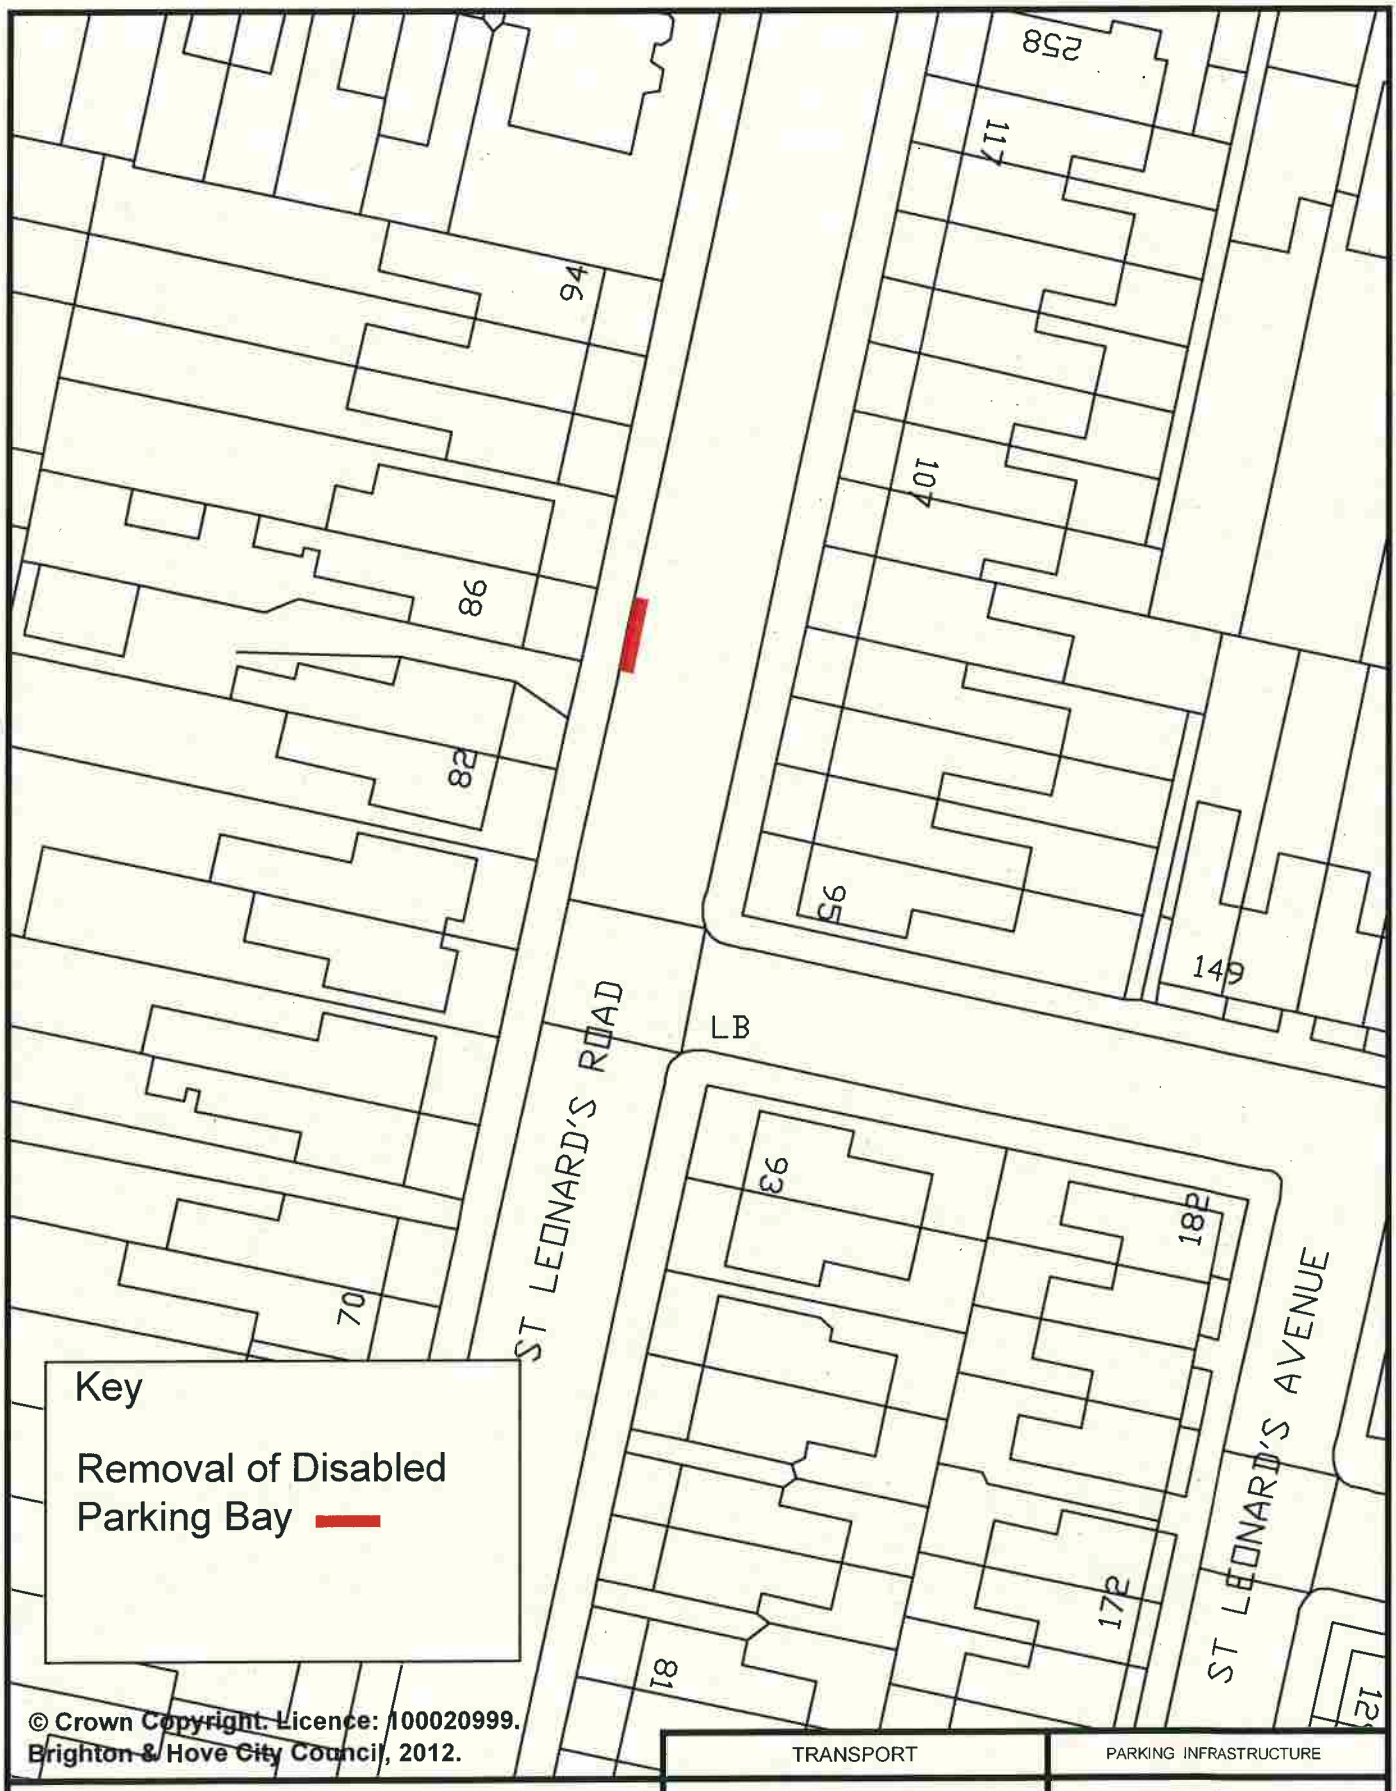

© Crown Copyright. Licence: 100020999. Brighton & Hove City Council, 2012.

	TRANSPORT	PARKING INFRASTRUCTURE
Address: 86 St Leonard's Road, Hove	Scale : N.T.S.	Brighton & Hove
	Date : March 2015	
Reason: Bay being removed as no longer required	Drawn : DLA	
	Drawing Number : B&H-DPB-RVK-039	

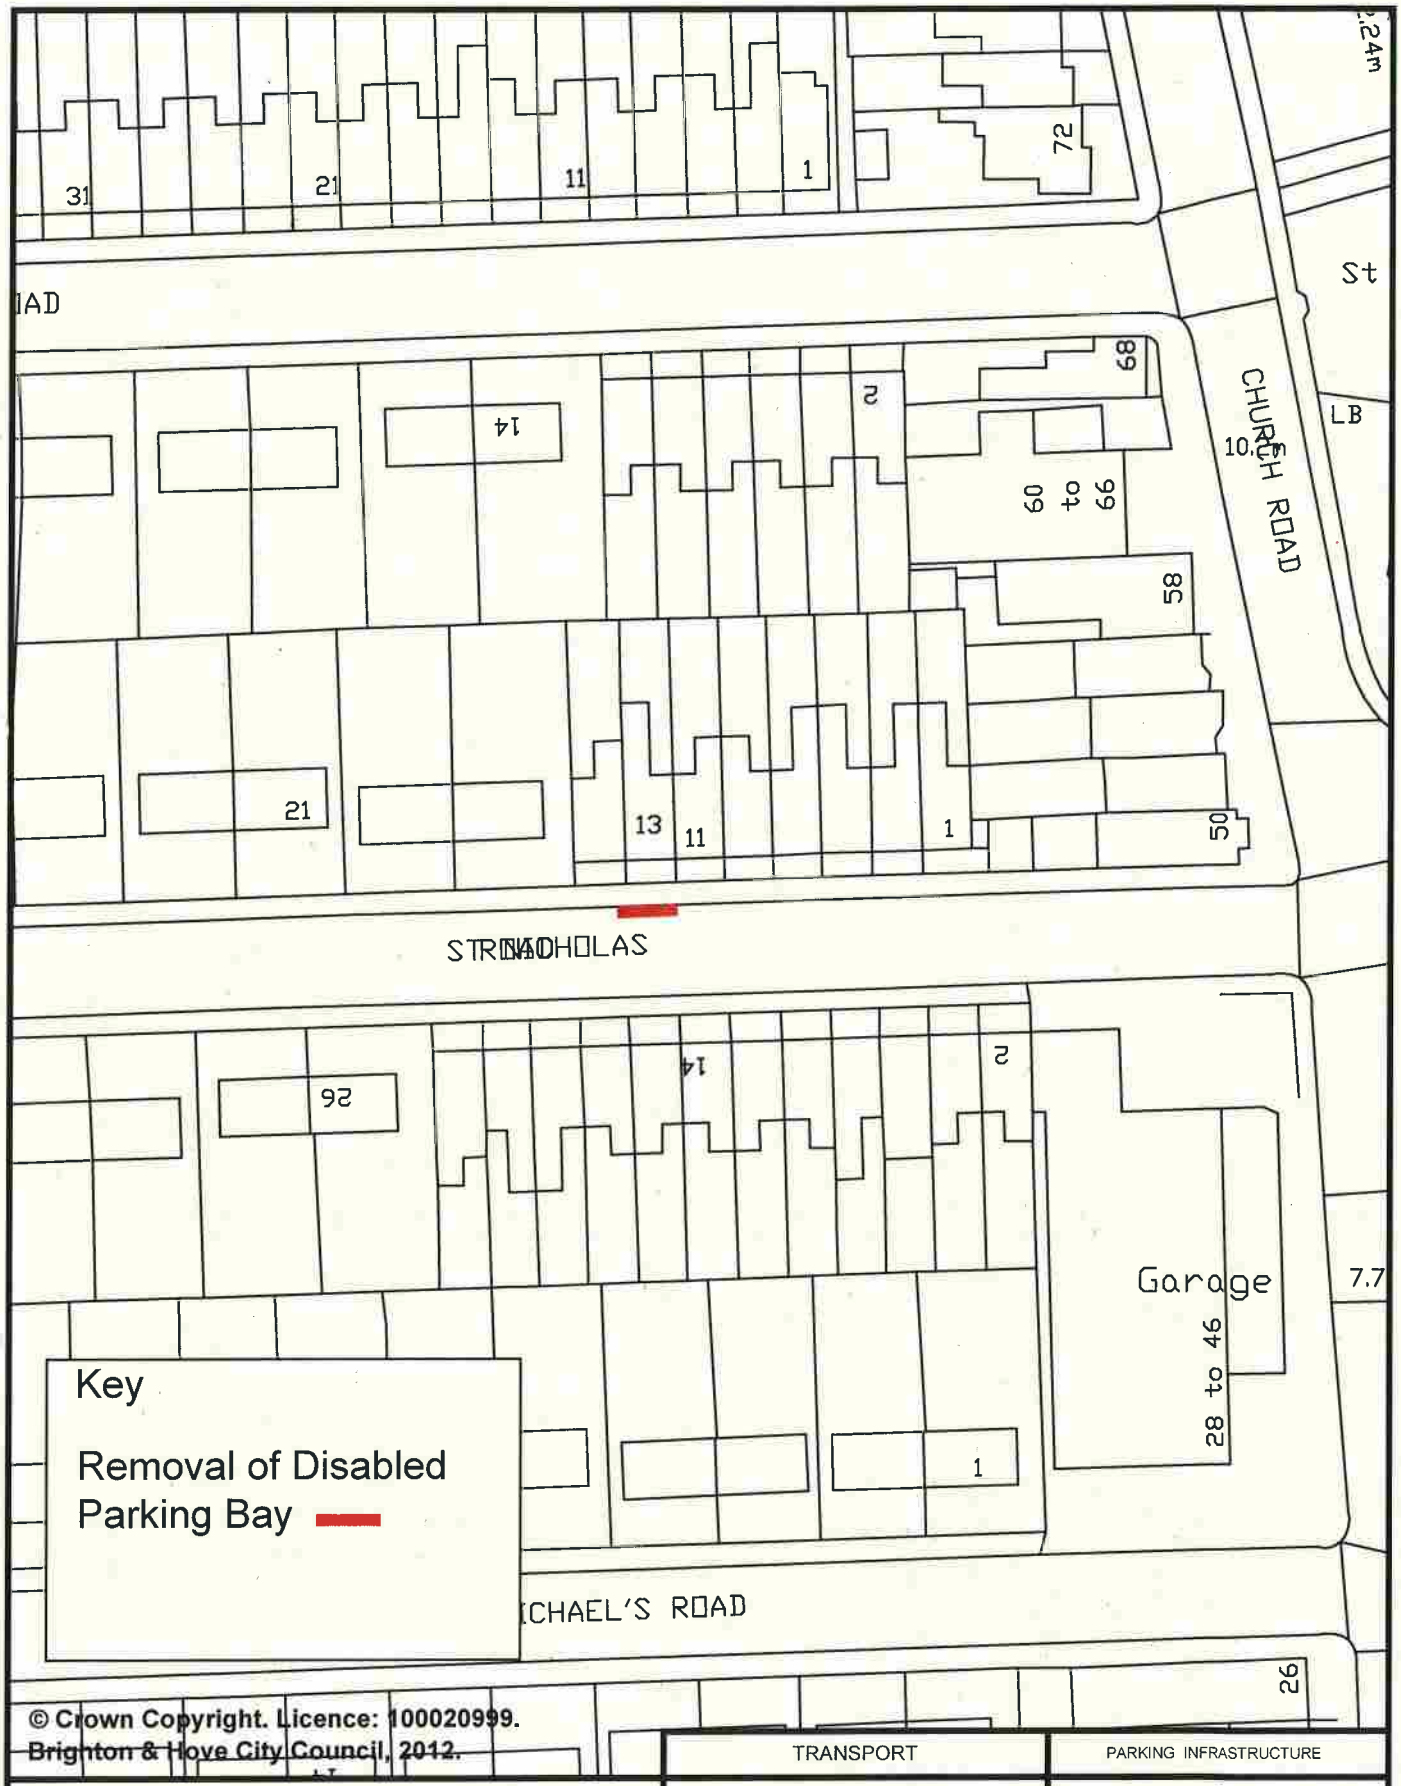

© Crown Copyright. Licence: 100020999. Brighton & Hove City Council, 2012.

	TRANSPORT	PARKING INFRASTRUCTURE
Address: 13 St Nicholas Road, Portslade	Scale : N.T.S.	
	Date : May 2015	
Reason: Bay being removed as no longer required	Drawn : DLA	Brighton & Hove
	Drawing Number : B&H-DPB-RVK-049	

Key

Removal of Disabled Parking Bay

© Crown Copyright. Licence: 100020999.
Brighton & Hove City Council, 2012.

	TRANSPORT	PARKING INFRASTRUCTURE
Address: 95 Staplefield Drive, Brighton	Scale : N.T.S.	Brighton & Hove
	Date : Feb 2015	
Reason: Bay being removed as no longer required	Drawn : DLA	
	Drawing Number : B&H-DPB-RVK-007	

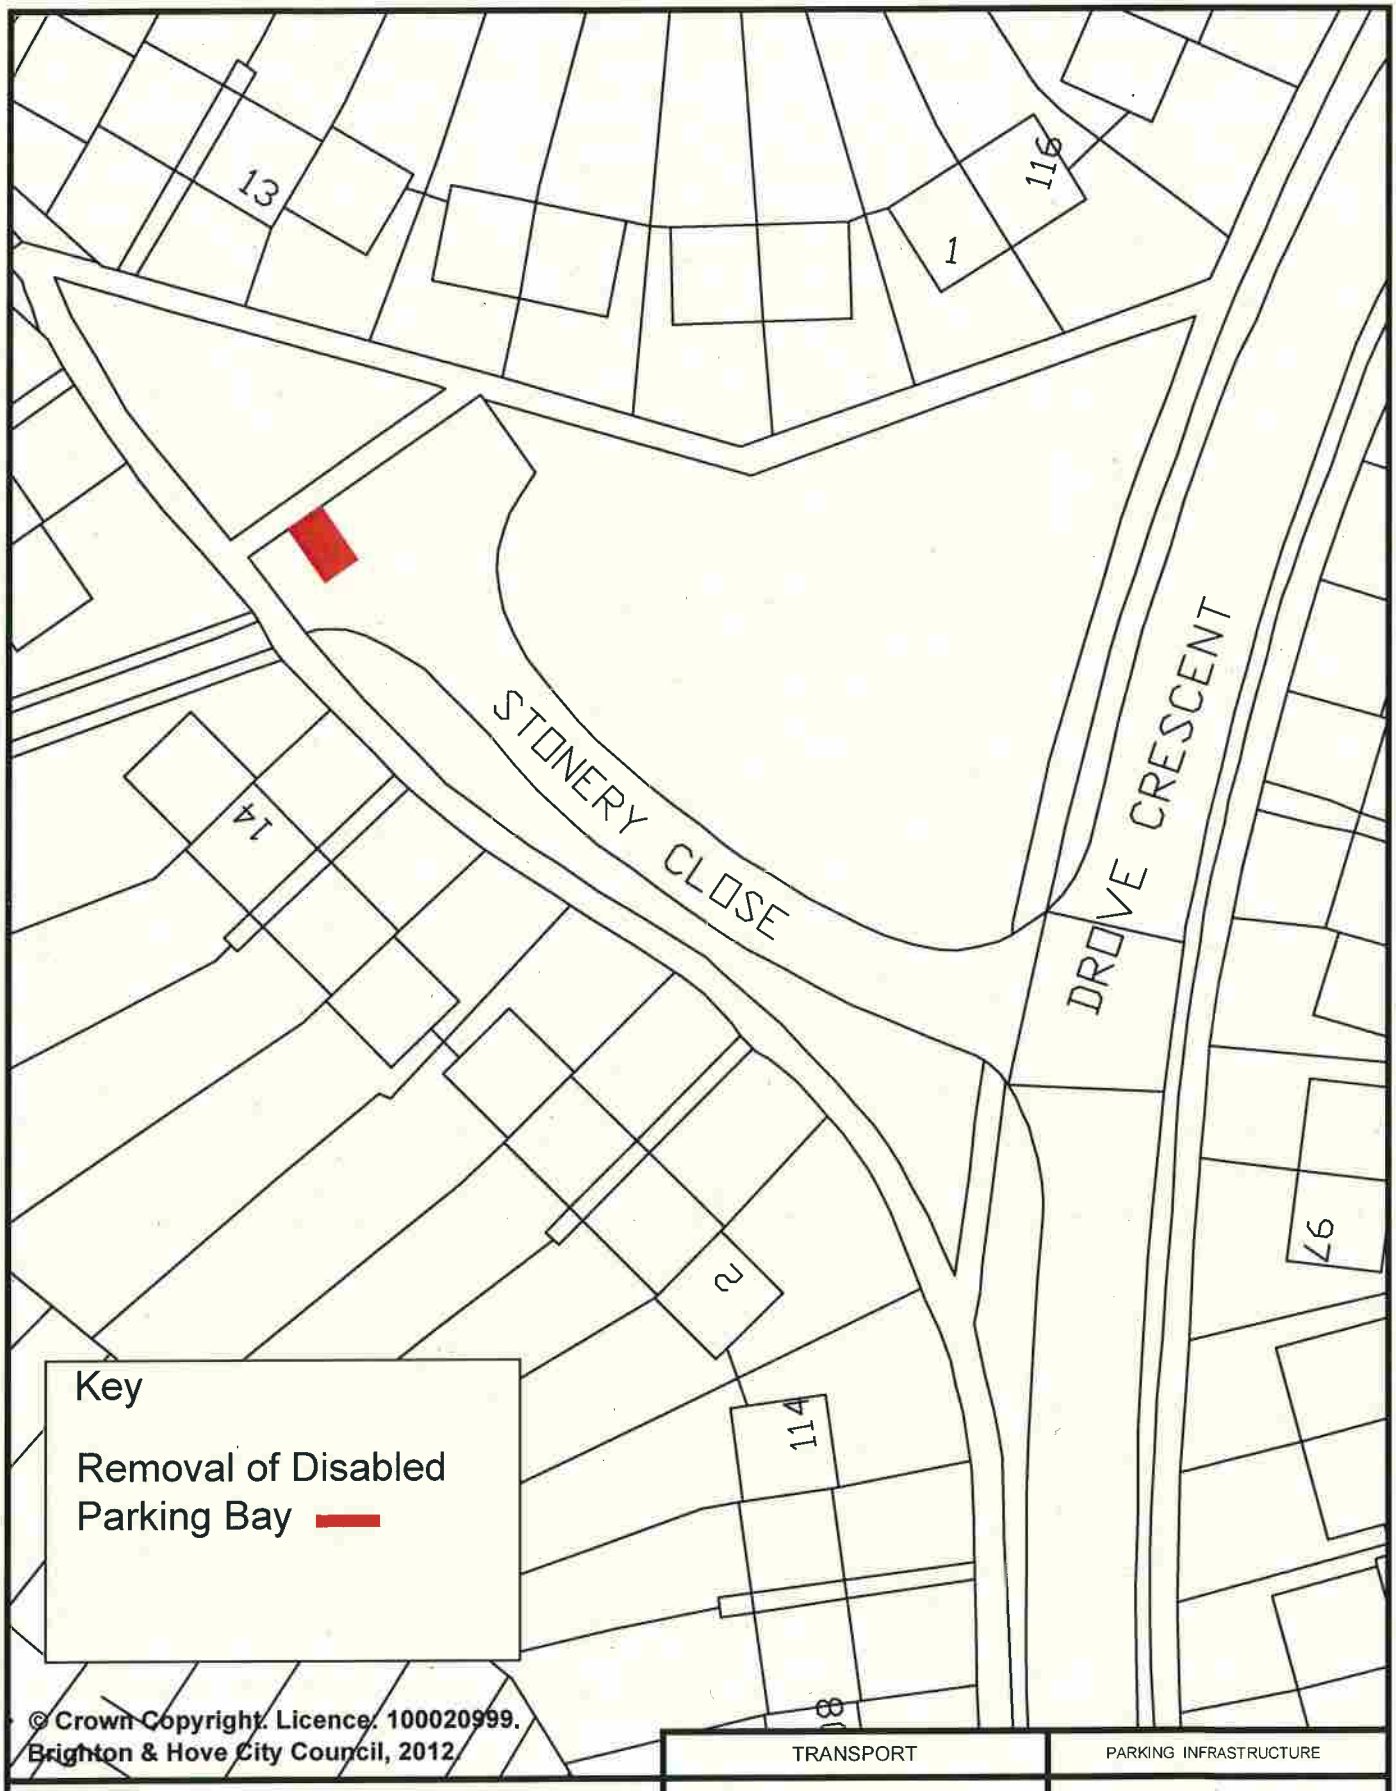

© Crown Copyright. Licence: 100020999. Brighton & Hove City Council, 2012.

	TRANSPORT	PARKING INFRASTRUCTURE
Address: Stonery Close, Portslade	Scale : N.T.S.	Brighton & Hove
	Date : April 2015	
Reason: Bay being removed as no longer required	Drawn : DLA	
	Drawing Number : B&H-DPB-RVK-047	

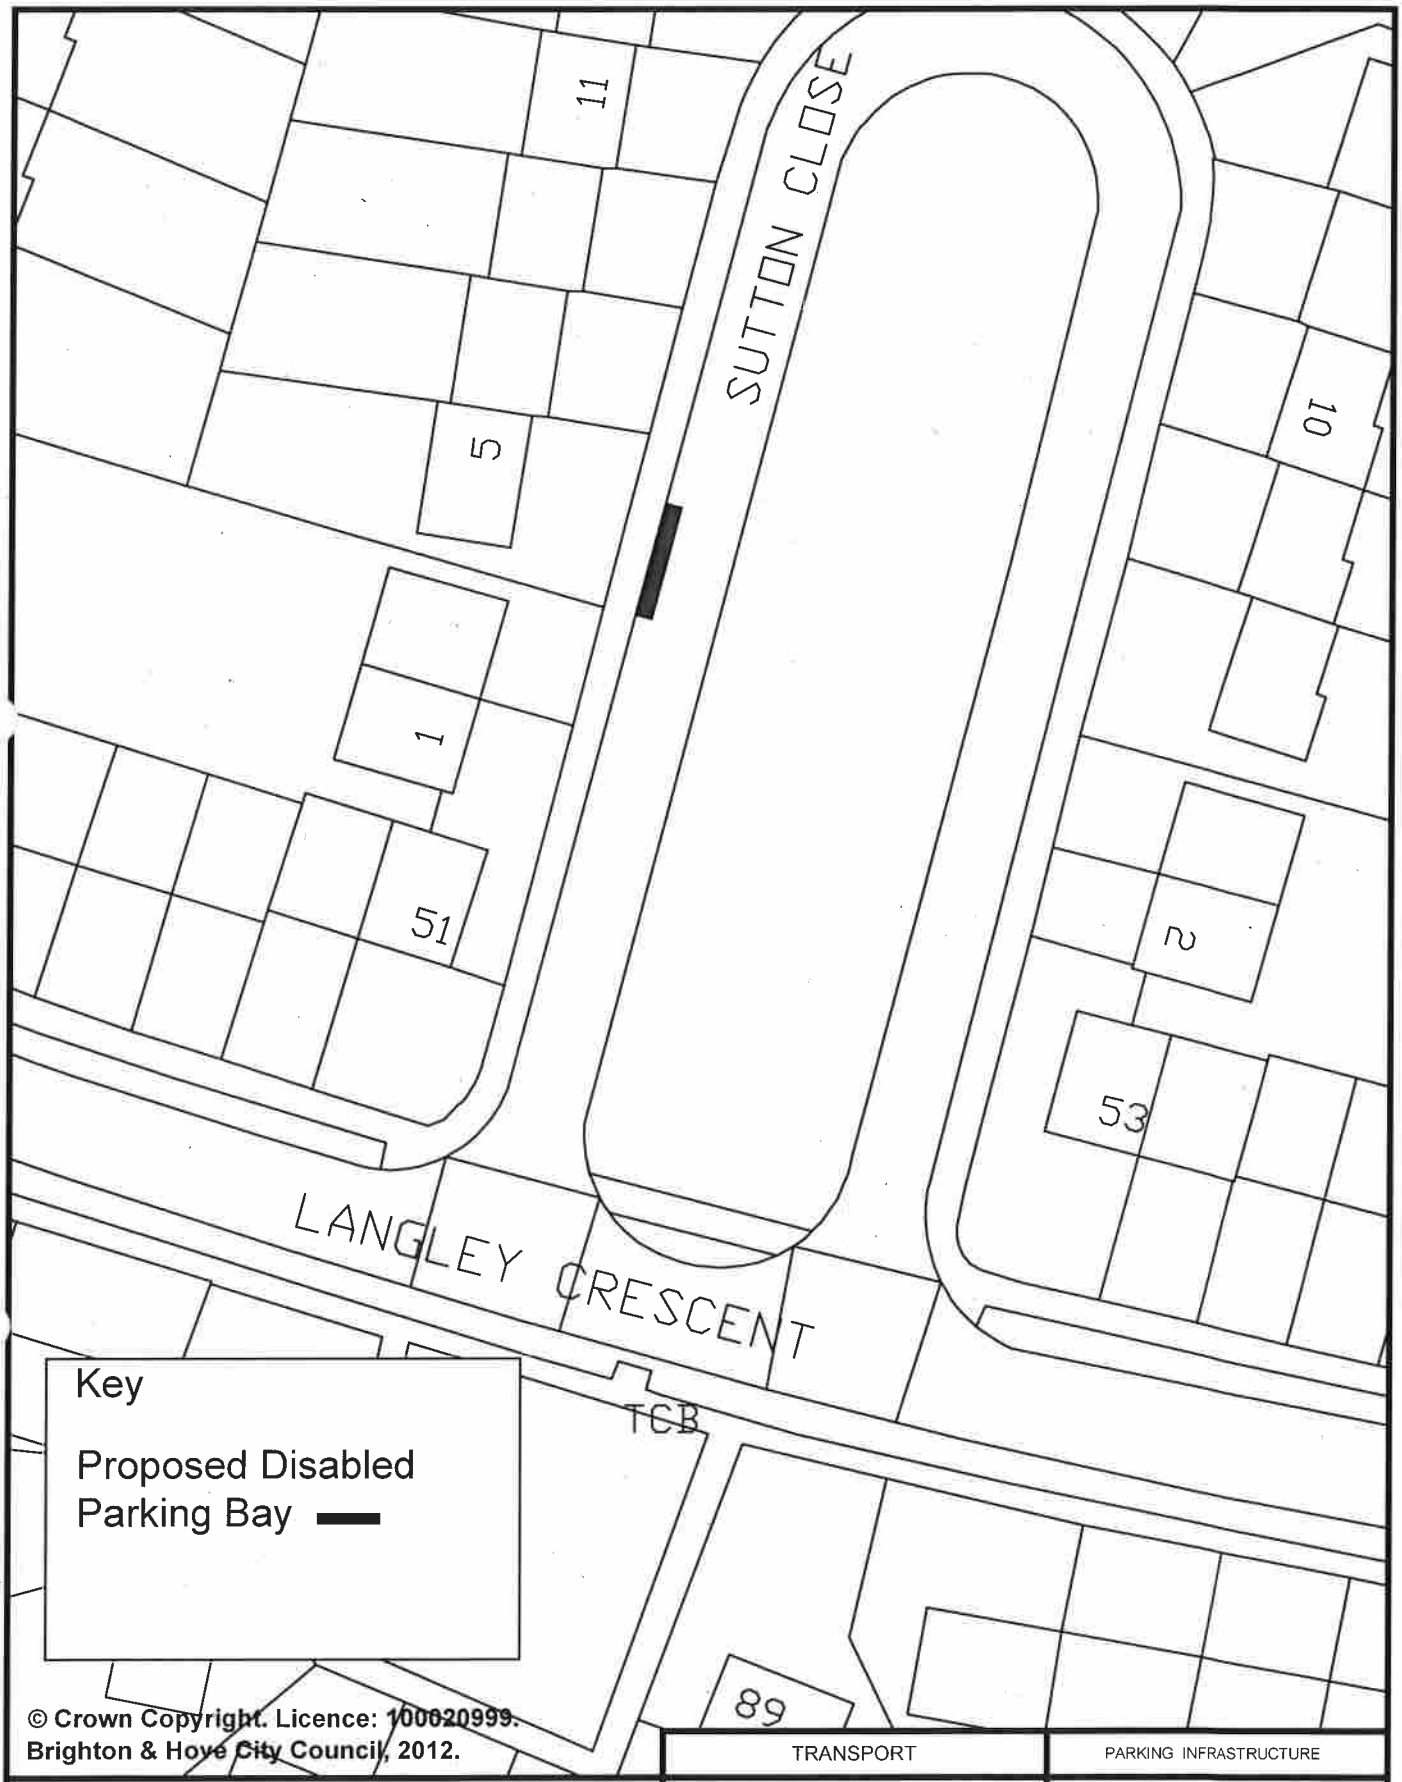

© Crown Copyright. Licence: 100020999. Brighton & Hove City Council, 2012.

	TRANSPORT	PARKING INFRASTRUCTURE
Address: 5 Sutton Close, Brighton	Scale : N.T.S.	Brighton & Hove
	Date : April 2015	
Reason: To provide a bay for a resident in the vicinity	Drawn : D.A.	
	Drawing Number : B&H-DPB-029	

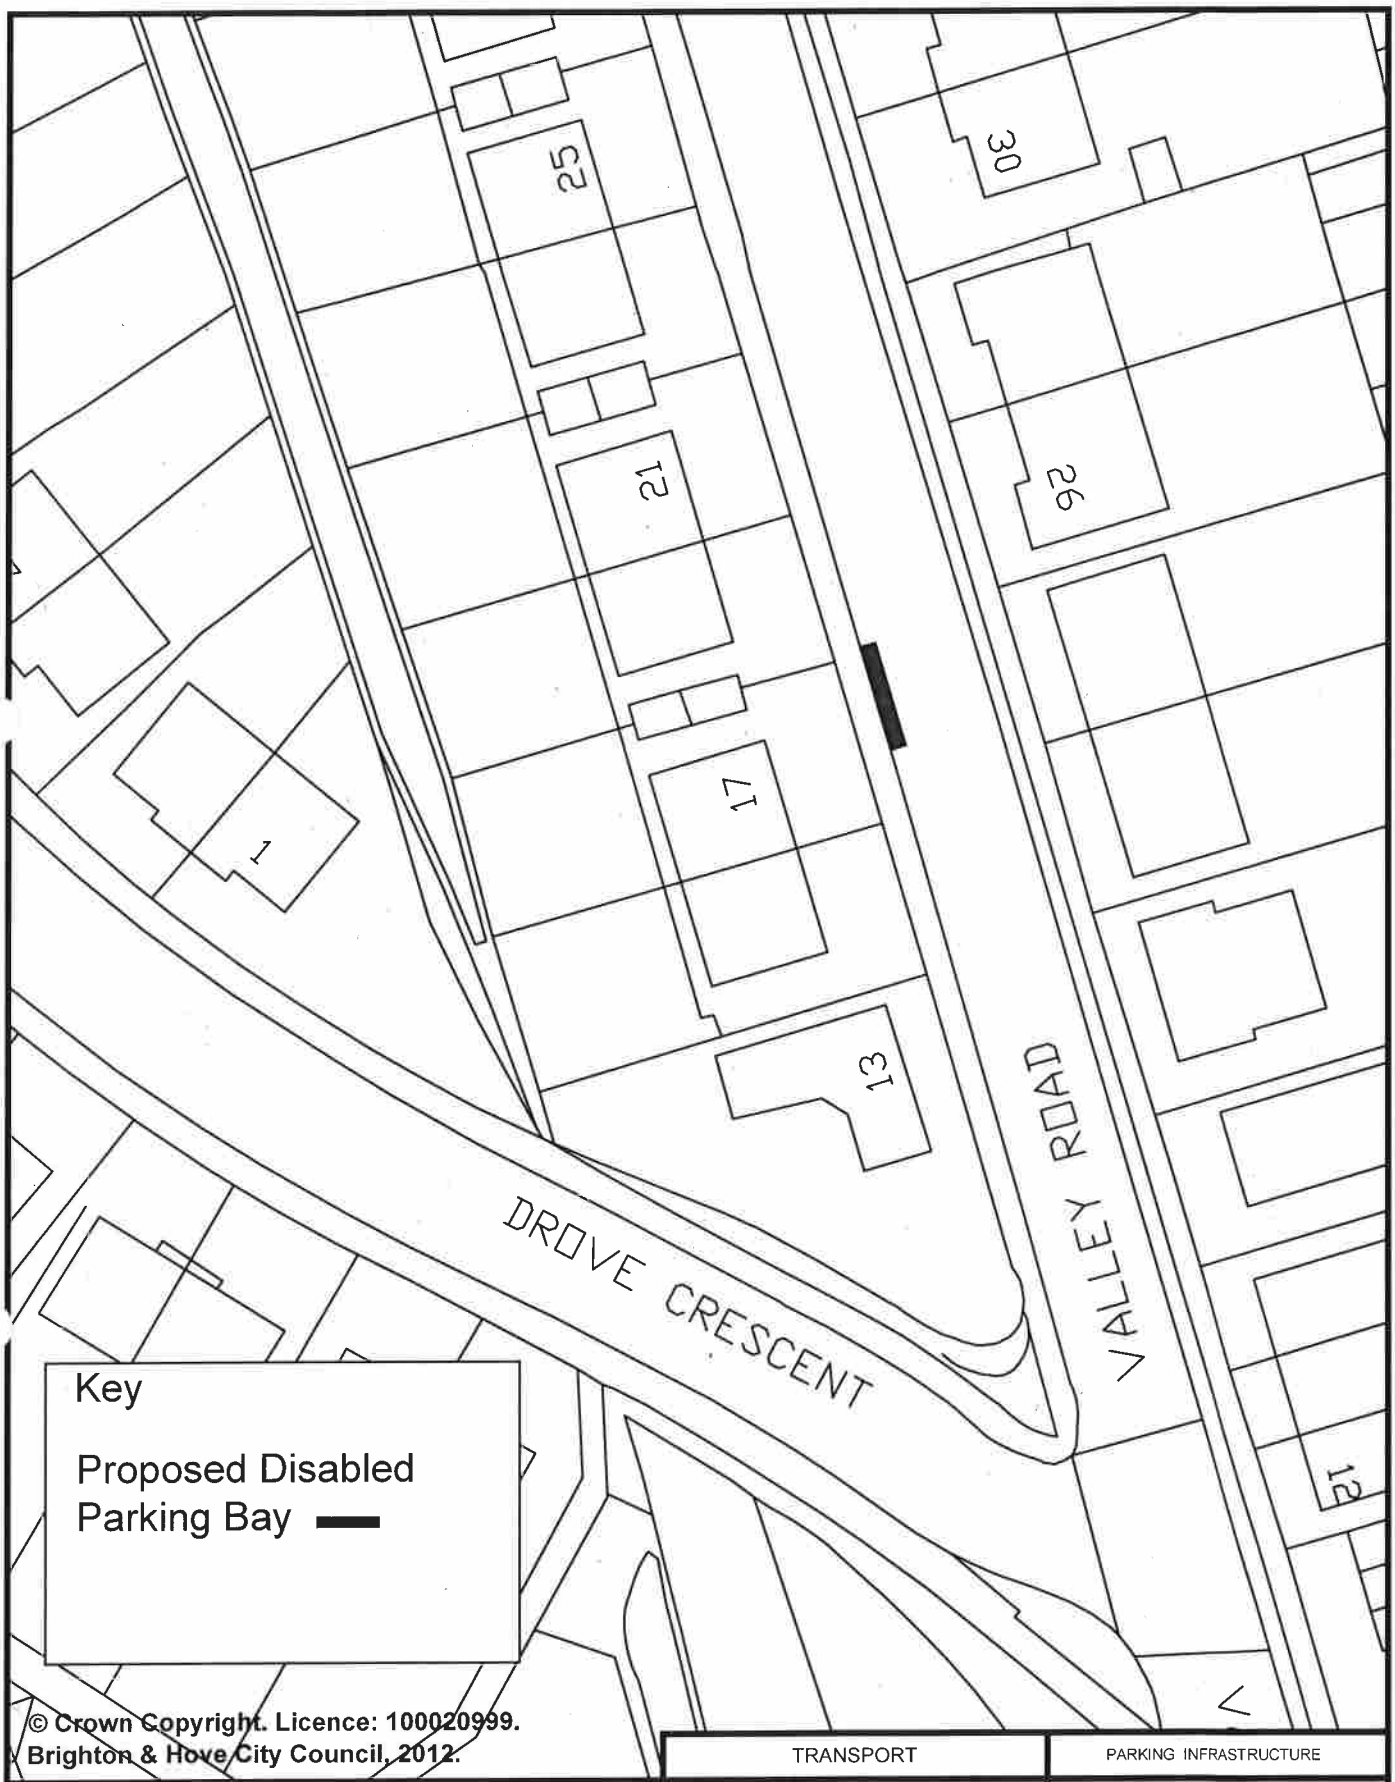

© Crown Copyright. Licence: 100020999.
Brighton & Hove City Council, 2012.

	TRANSPORT	PARKING INFRASTRUCTURE
Address: 17 Valley Road, Portslade	Scale : N.T.S.	Brighton & Hove
	Date : April 2015	
Reason: To provide a bay for a resident in the vicinity	Drawn : D.A.	
	Drawing Number : B&H-DPB-030	

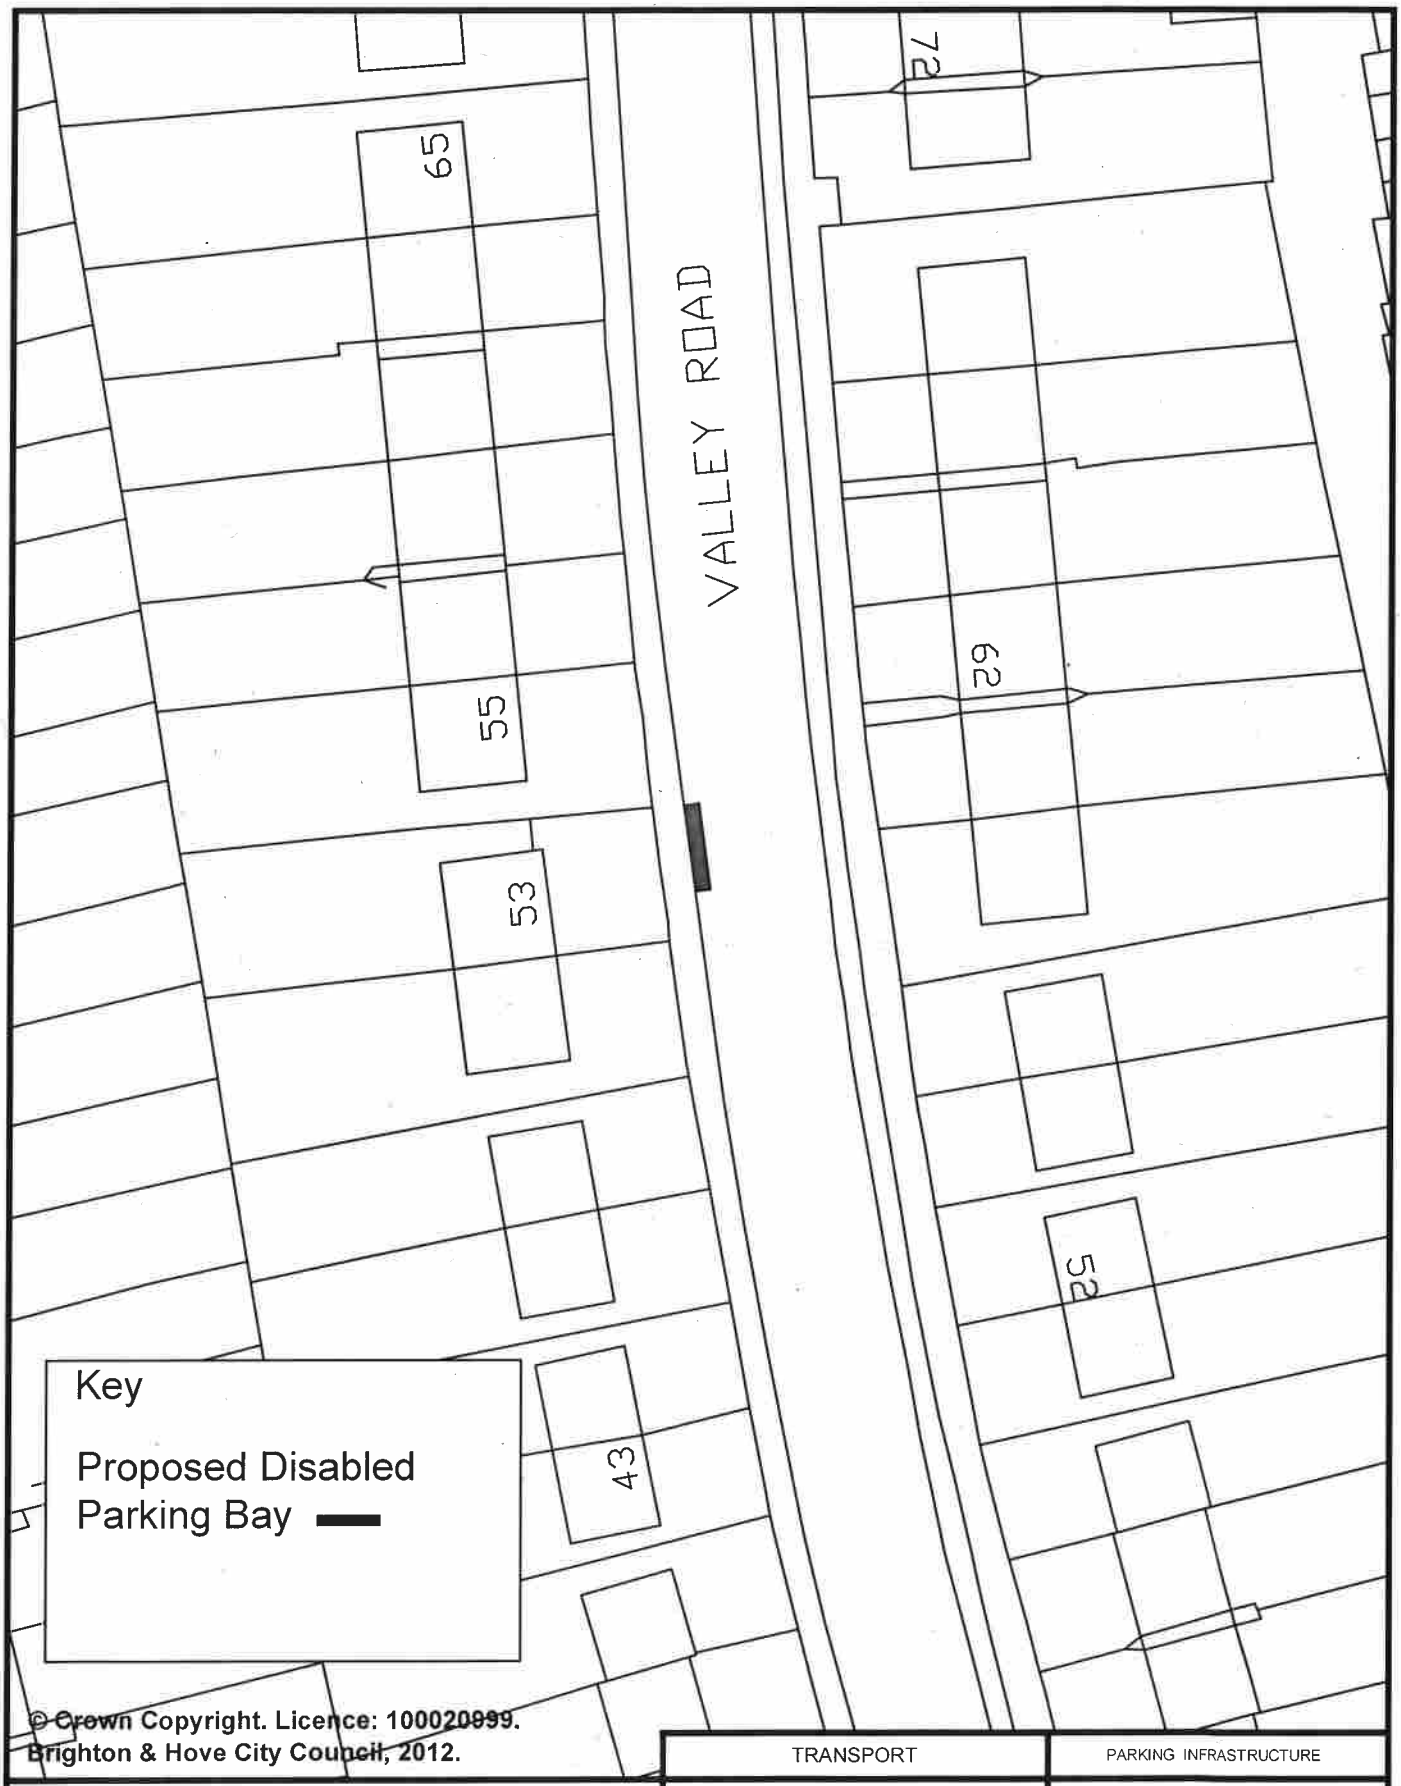

© Crown Copyright. Licence: 100020999. Brighton & Hove City Council, 2012.

	TRANSPORT	PARKING INFRASTRUCTURE
Address: 53 Valley Road, Portslade	Scale : N.T.S.	Brighton & Hove
	Date : May 2015	
Reason: To provide a bay for a resident in the vicinity	Drawn : D.A.	
	Drawing Number : B&H-DPB-031	

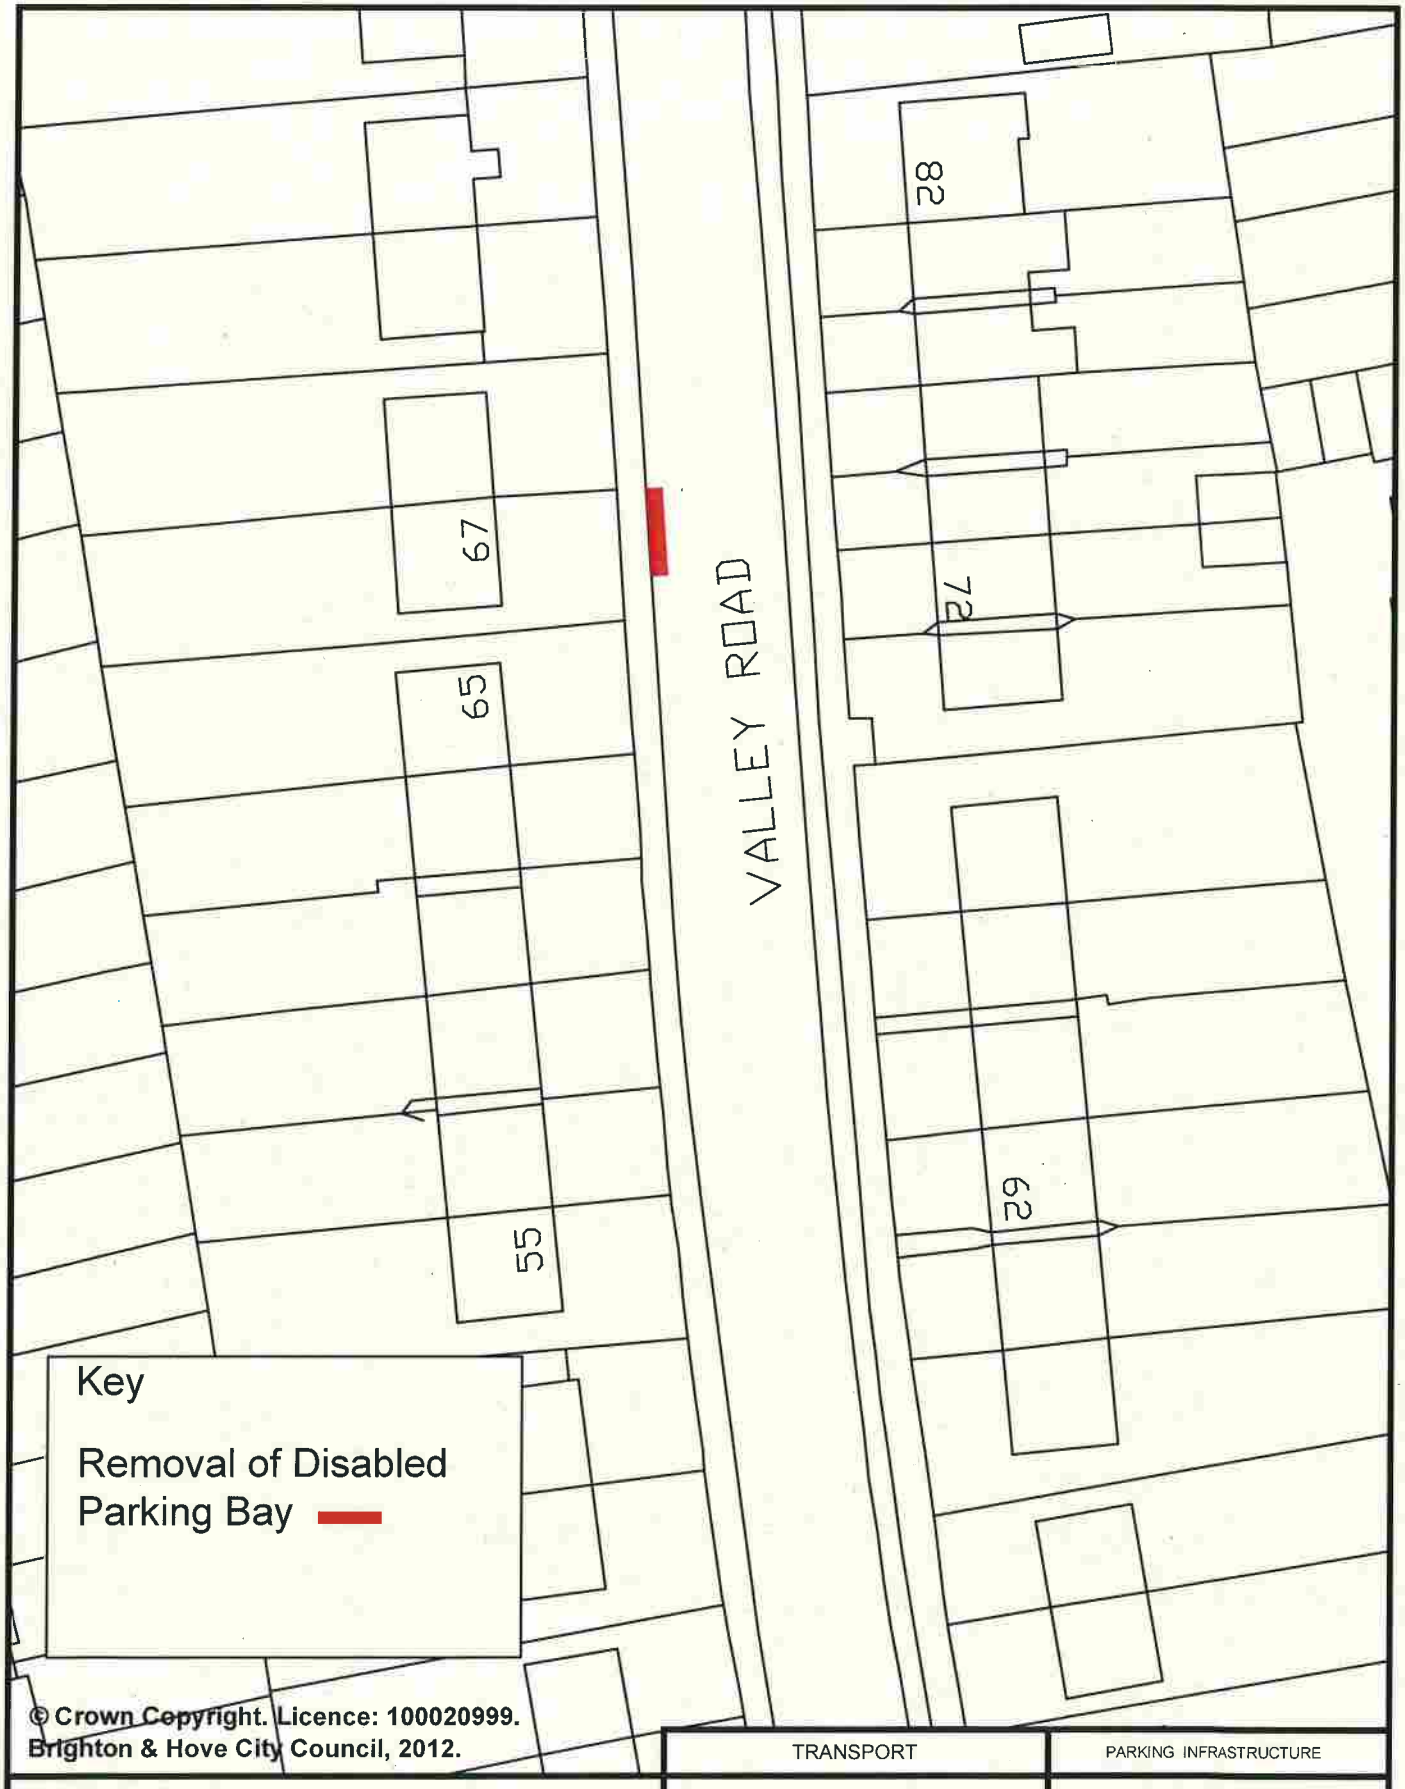

© Crown Copyright. Licence: 100020999. Brighton & Hove City Council, 2012.

	TRANSPORT	PARKING INFRASTRUCTURE
Address: 67 Valley Road, Portslade	Scale : N.T.S.	Brighton & Hove
	Date : Feb 2015	
Reason: Bay being removed as no longer required	Drawn : DLA	
	Drawing Number : B&H-DPB-RVK-008	

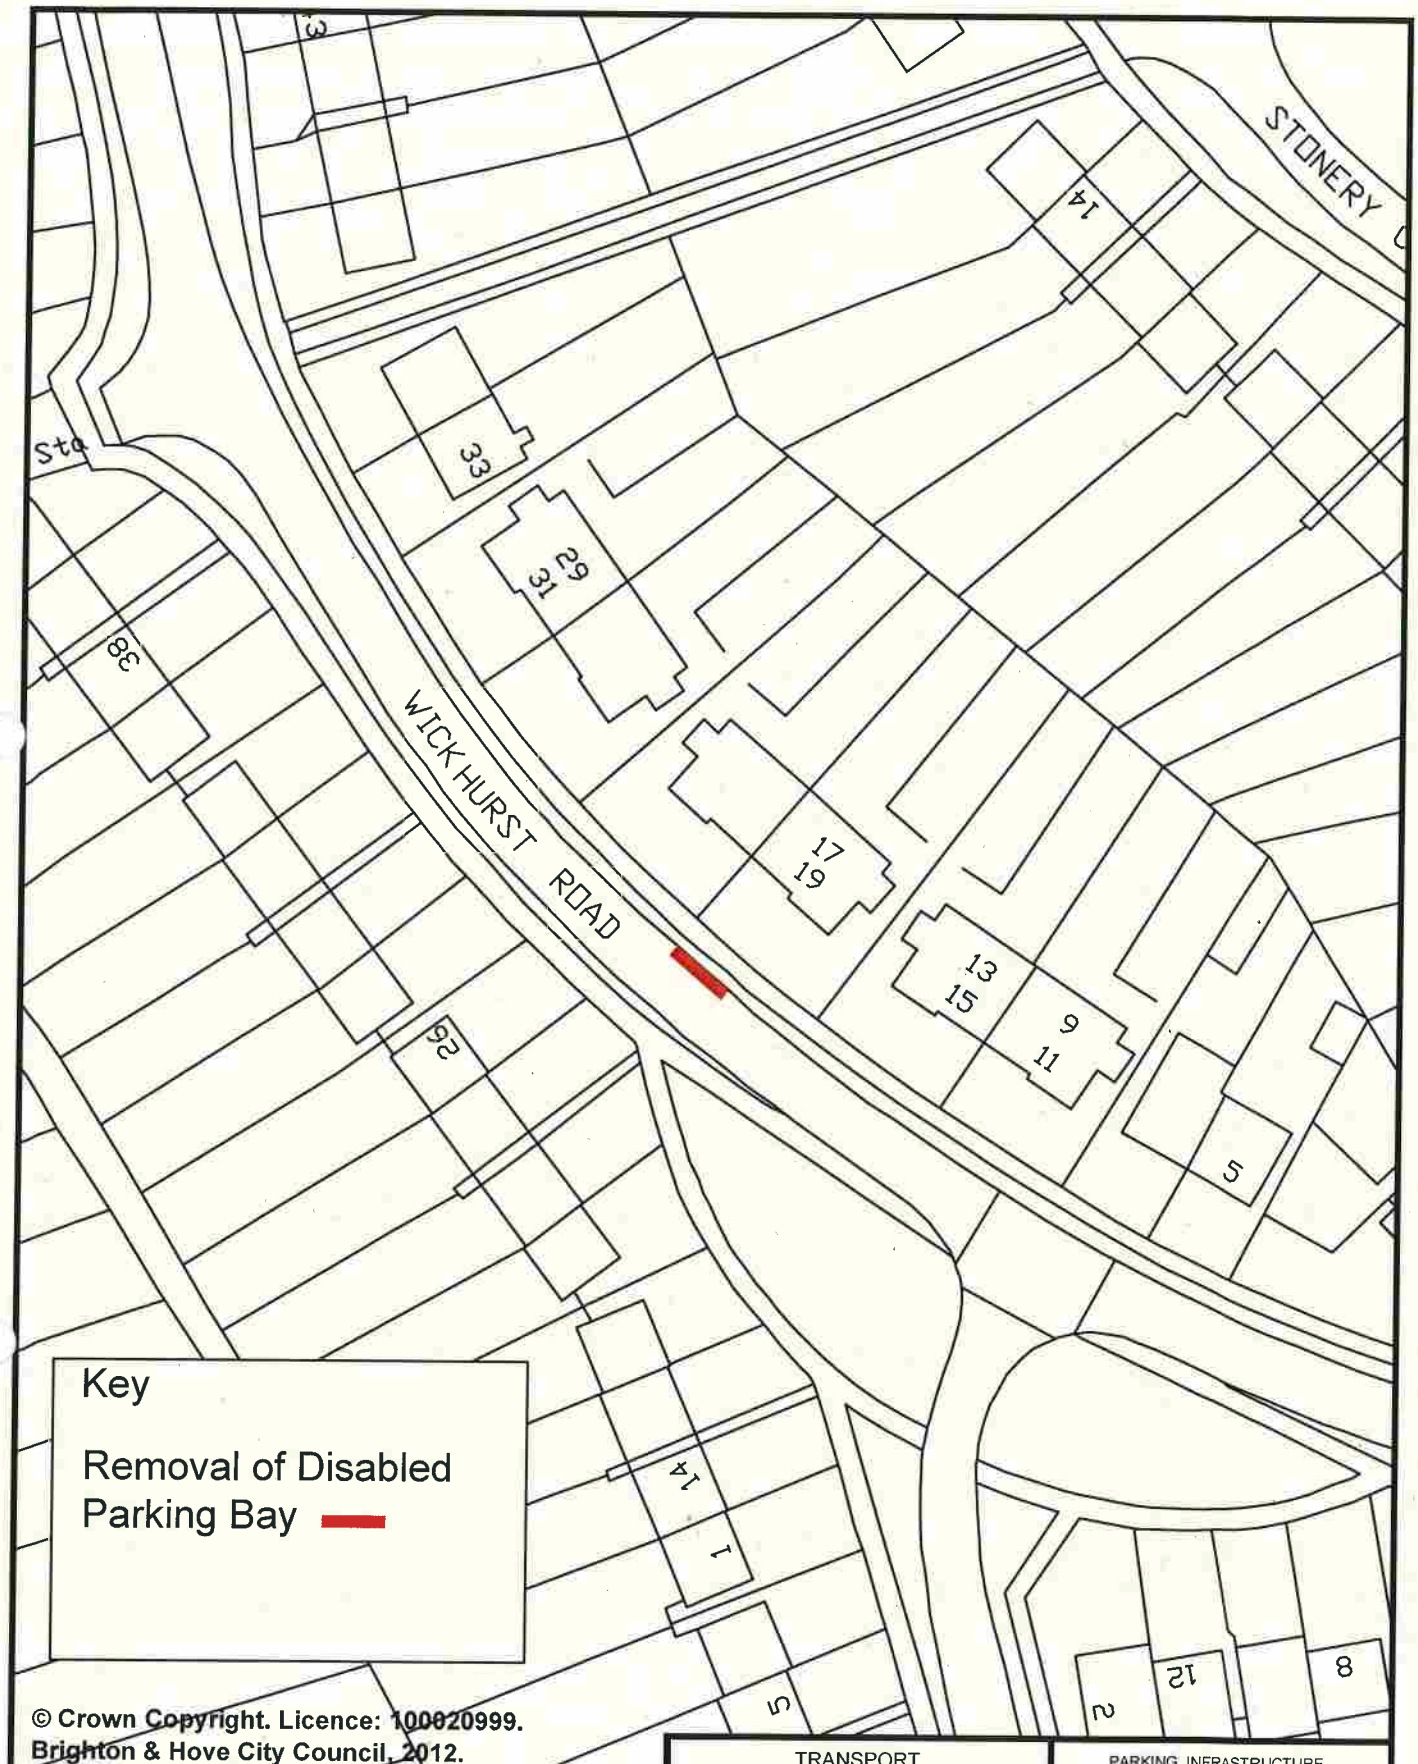

© Crown Copyright. Licence: 100020999.
Brighton & Hove City Council, 2012.

	TRANSPORT	PARKING INFRASTRUCTURE
Address: 17-19 Wickhurst Road, Portslade	Scale : N.T.S.	Brighton & Hove
	Date : March 2015	
Reason: Bay being removed as no longer required	Drawn : DLA	
	Drawing Number : B&H-DPB-RVK-040	