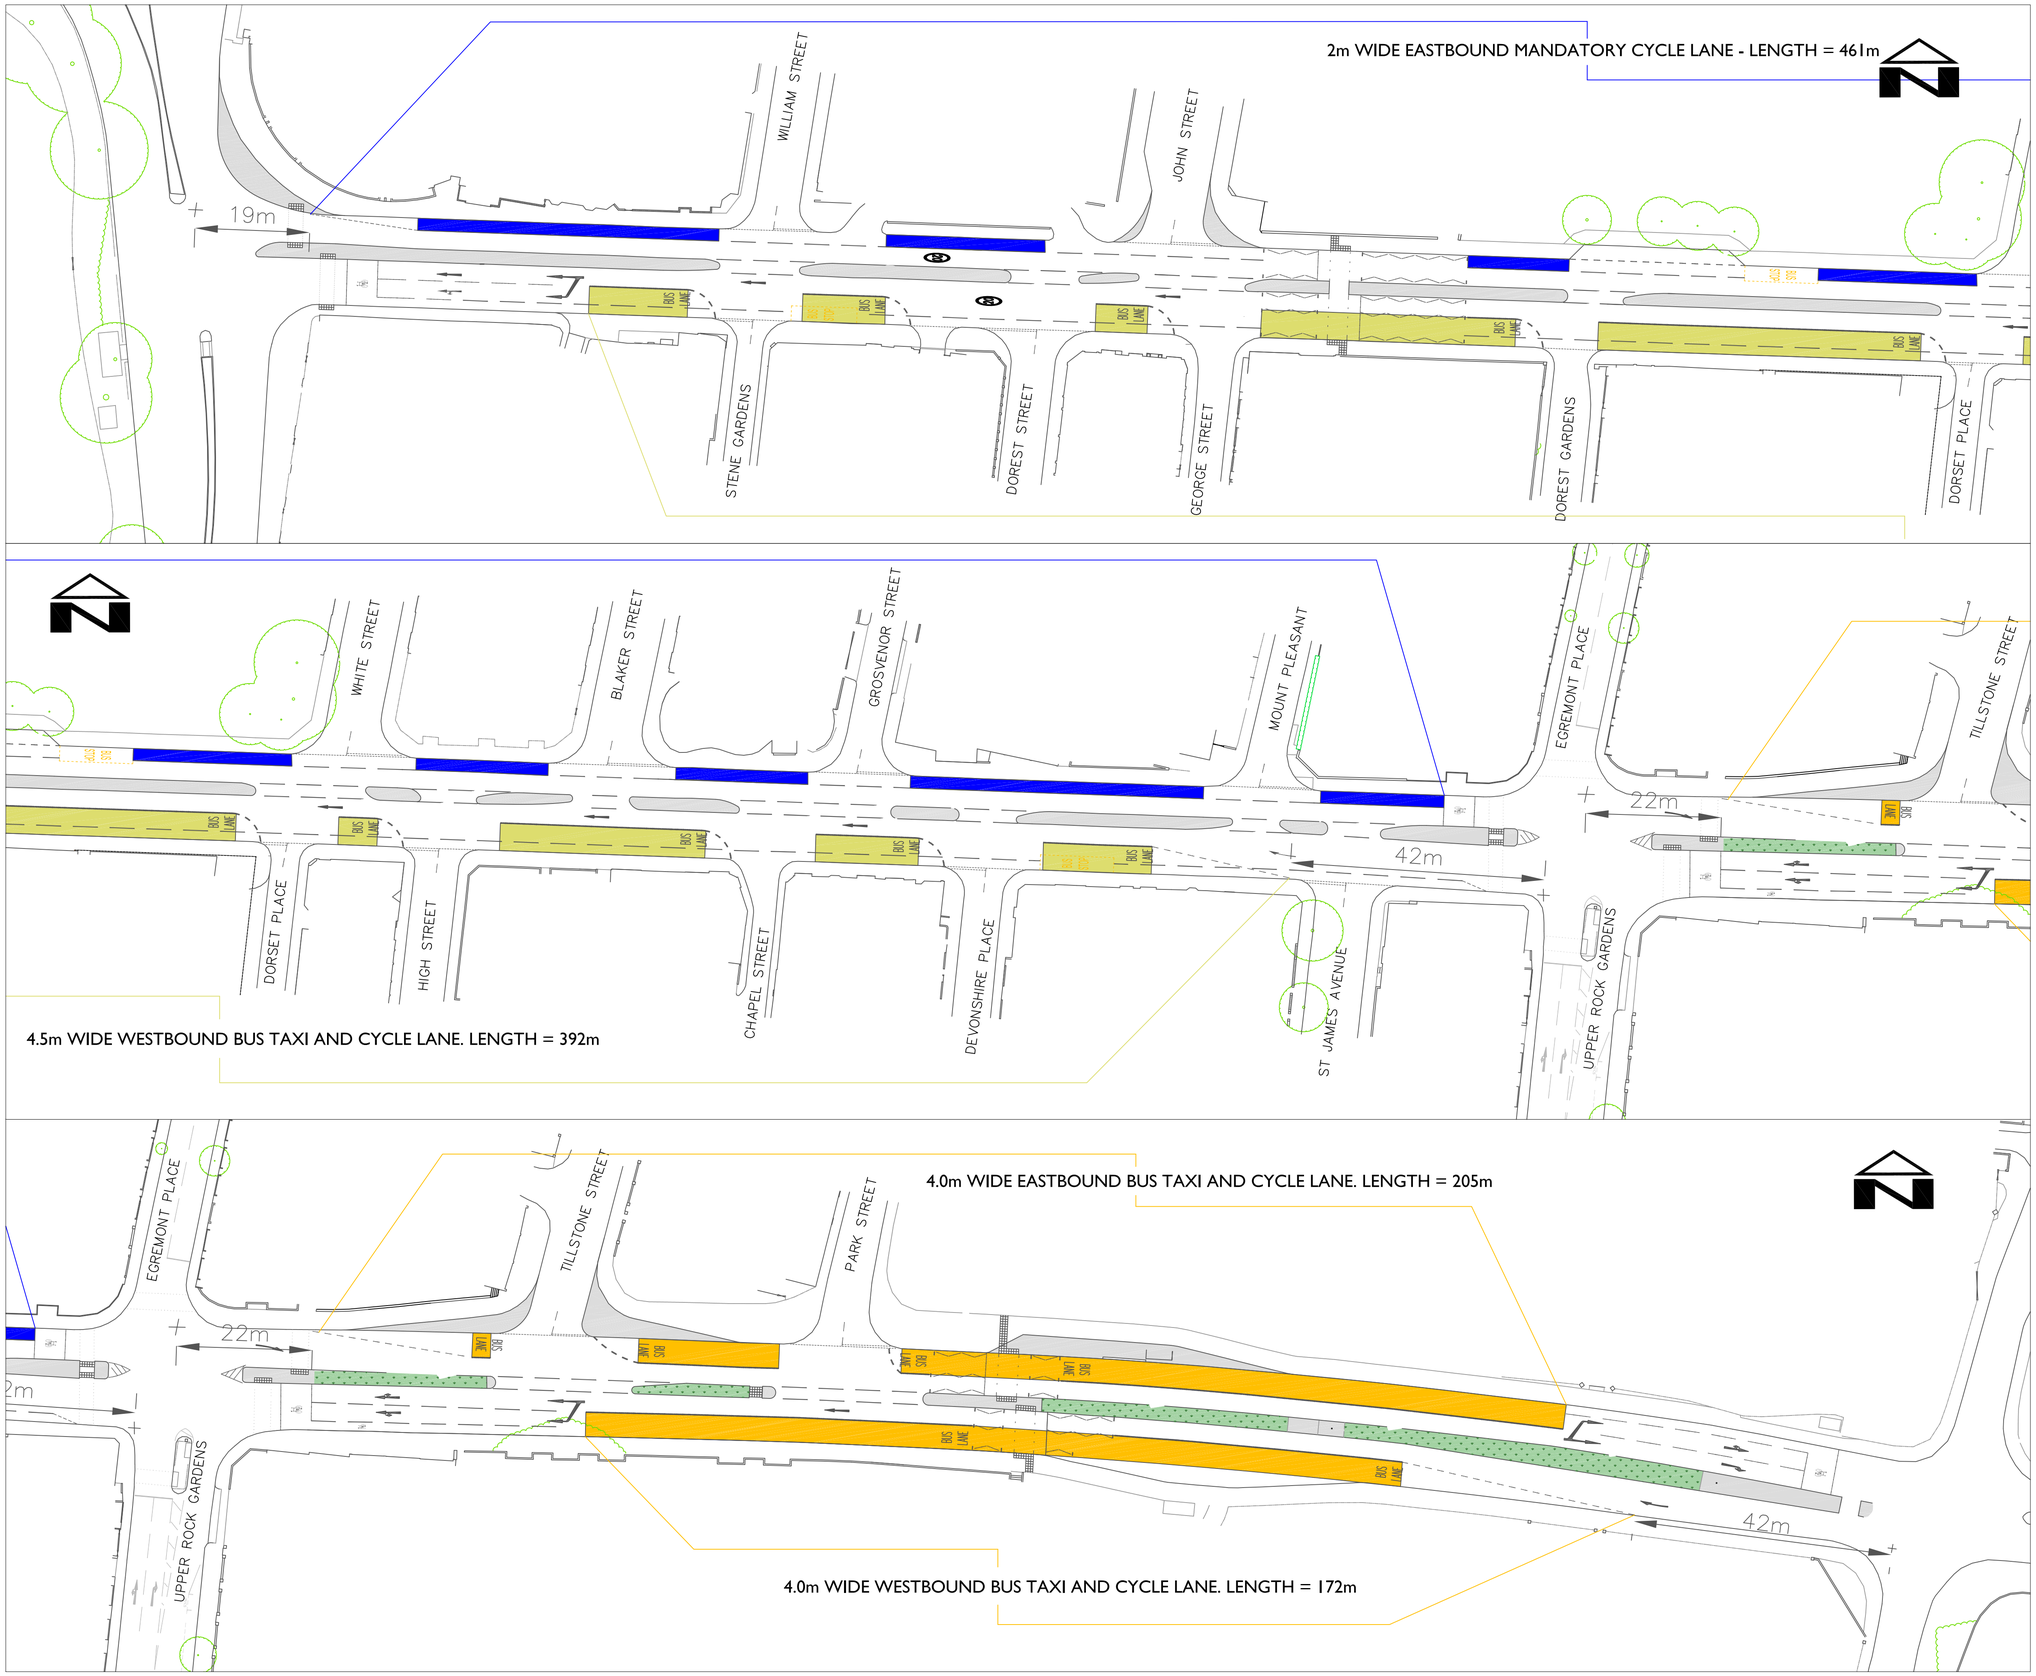

KEY

- 2m WIDE MANDATORY CYCLE LANE
- 4.5m WIDE BUS, TAXI AND CYCLE LANE
- 4.0m WIDE BUS, TAXI AND CYCLE LANE

Rev	Revision details	

	Signed	Date
Drawn:	P. OSBORNE	July 2013
Surveyed:		
Checked:		
Approved:		
File/Acad ref:	S:\	

Brighton & Hove City Council

Project Name

BETTER BUS AREA

Drawing Title

TRAFFIC REGULATION ORDERS

Drawing No	Scale	Rev
TR01	1/500 @ A1	