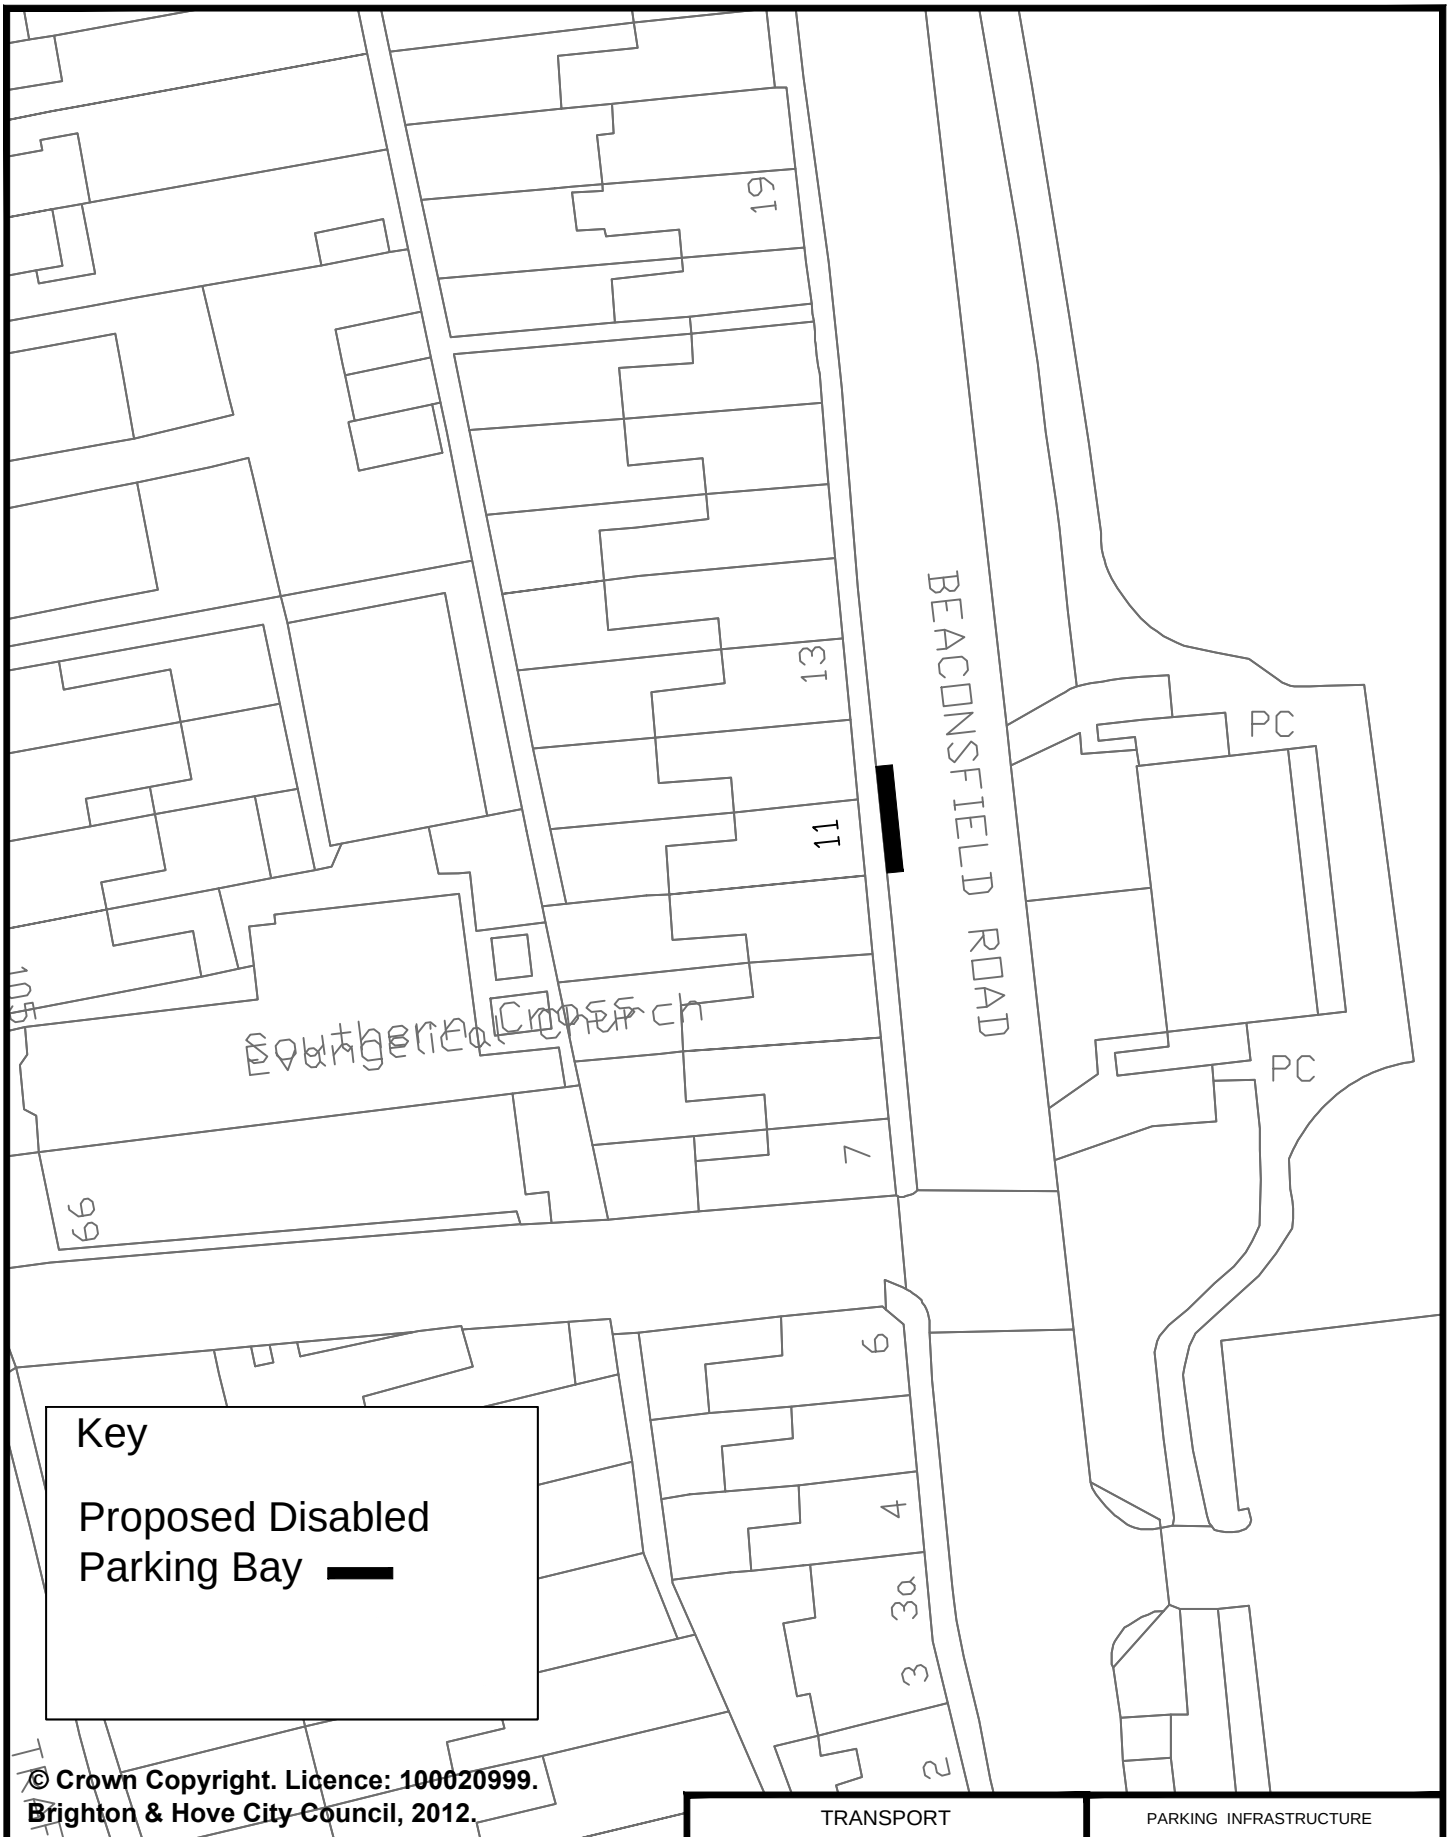

© Crown Copyright. Licence: 100020999. Brighton & Hove City Council, 2012.

	TRANSPORT	PARKING INFRASTRUCTURE
Address: 11 Beaconsfield Road, Portslade	Scale : N.T.S.	Brighton & Hove
	Date : July 2016	
Reason: To provide a bay for a resident in the vicinity	Drawn : D.A.	
	Drawing Number : B&H-DPB-SP-002	

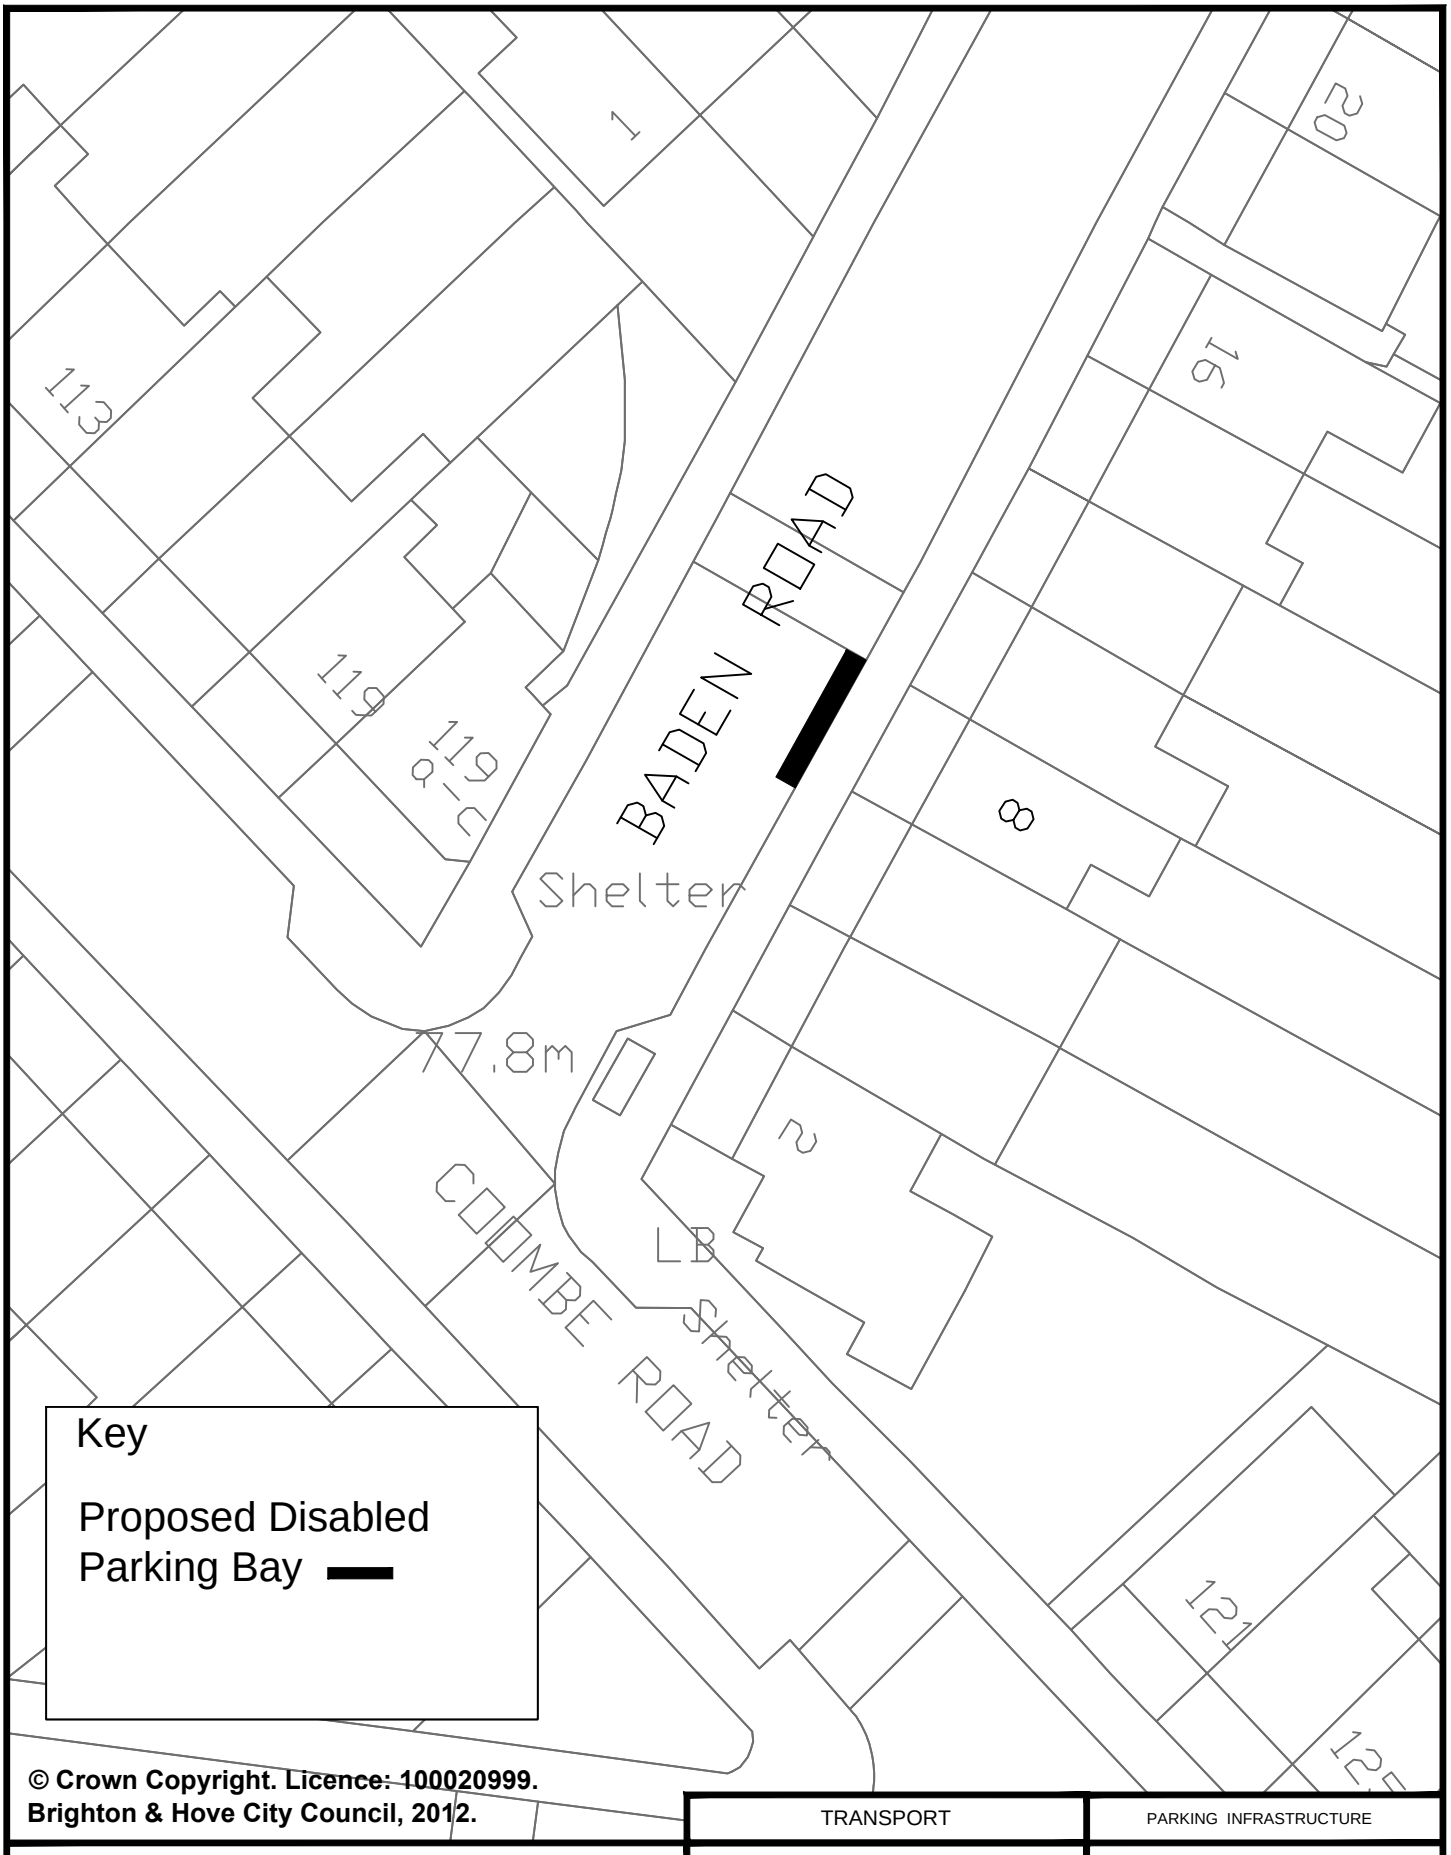

Key

Proposed Disabled Parking Bay

© Crown Copyright. Licence: 100020999.
Brighton & Hove City Council, 2012.

TRANSPORT	PARKING INFRASTRUCTURE
Address: 8 Baden Road, Brighton	Scale : N.T.S.
	Date : July 2016
Reason: To provide a bay for a resident in the vicinity	Drawn : D.A.
	Drawing Number : B&H-DPB-MB-001

Brighton & Hove

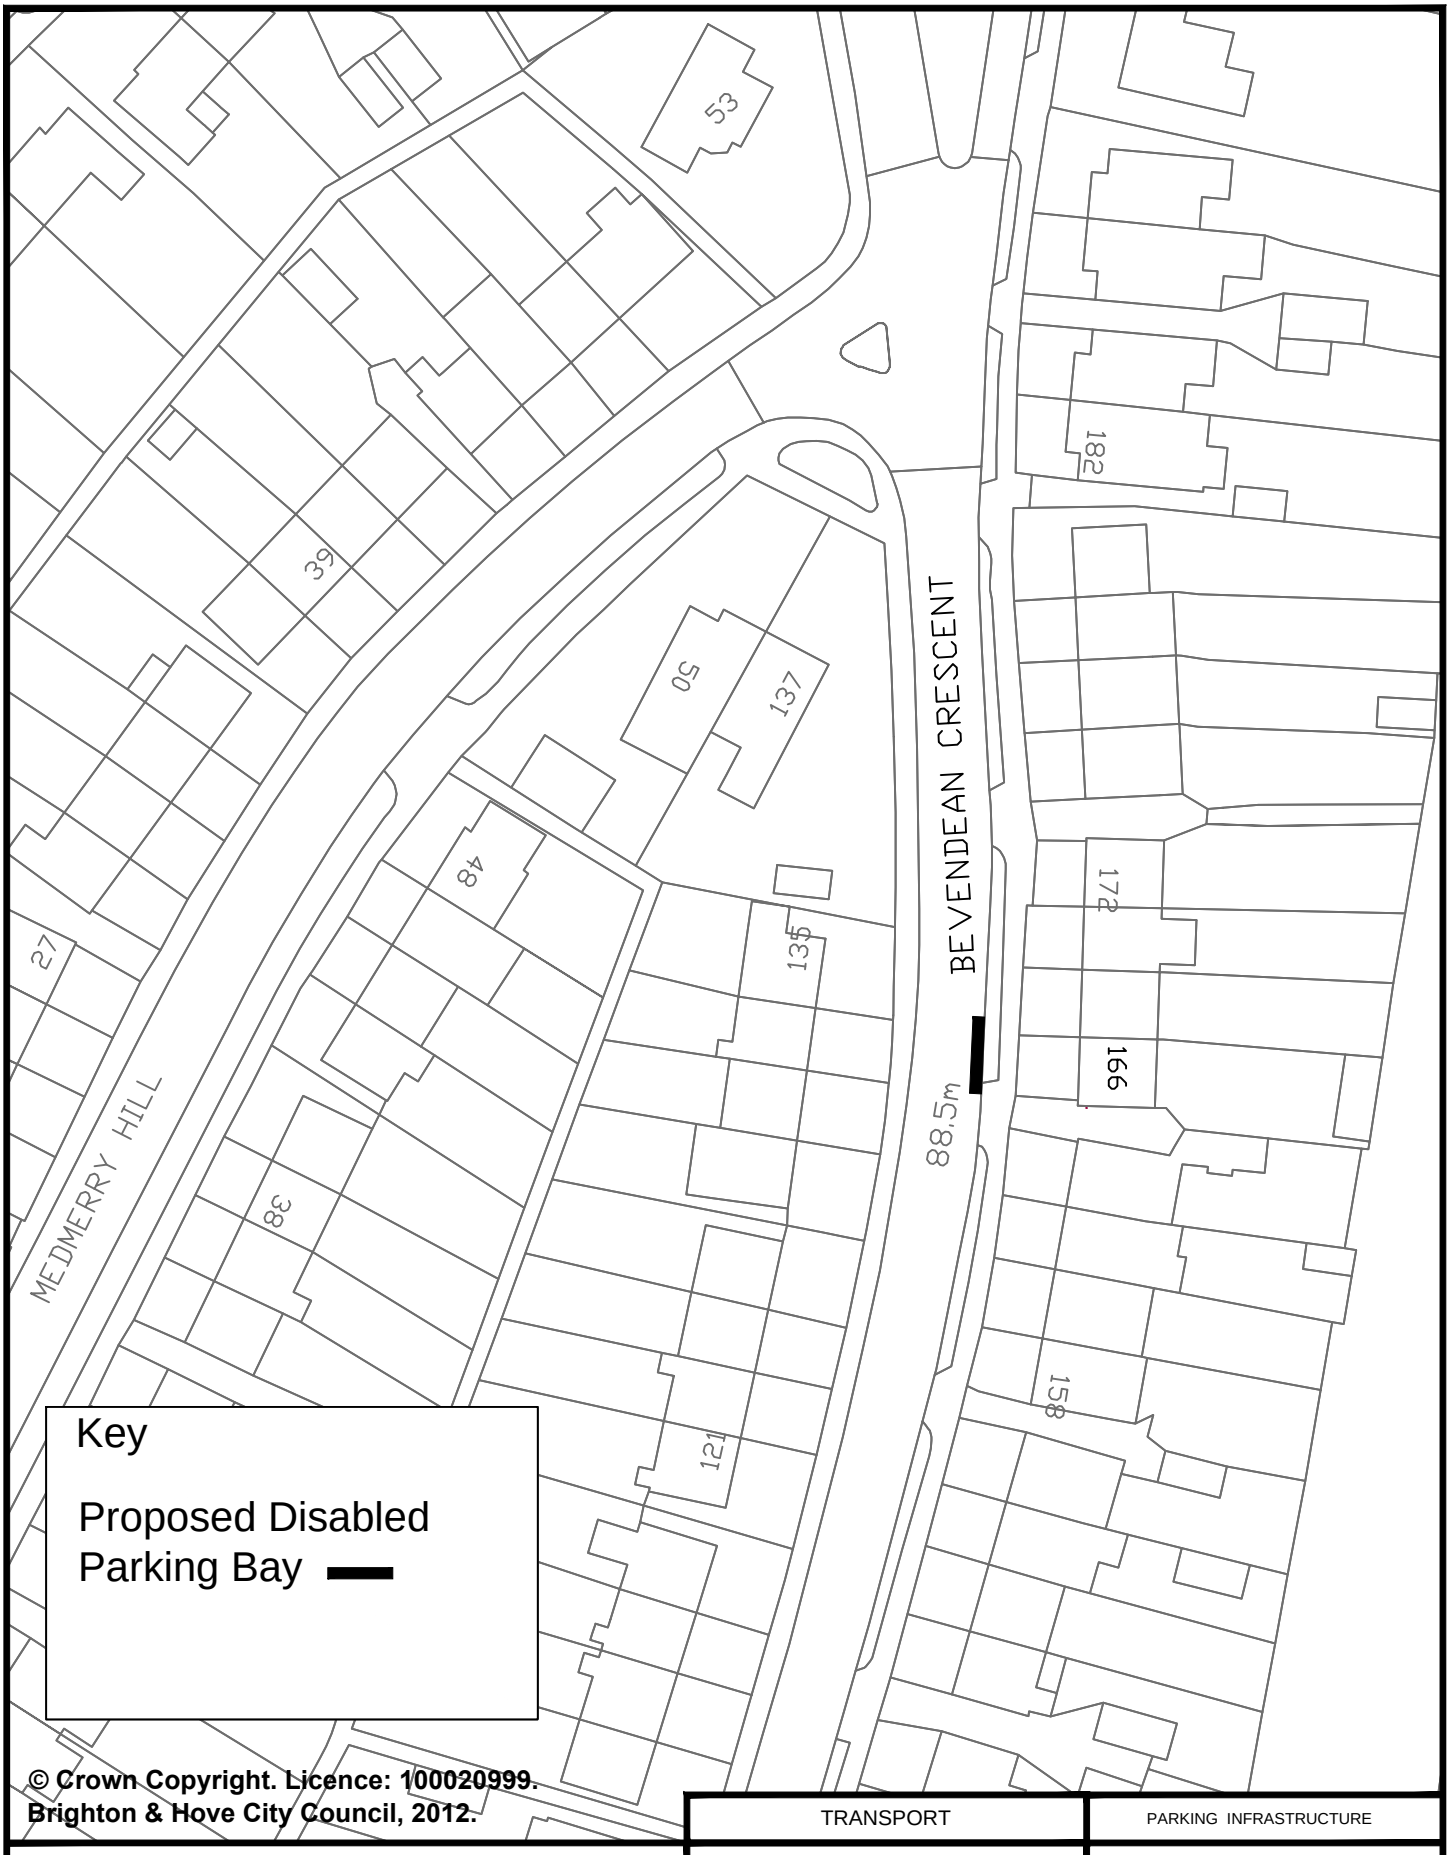

Key

Proposed Disabled Parking Bay

© Crown Copyright. Licence: 100020999. Brighton & Hove City Council, 2012.

	TRANSPORT	PARKING INFRASTRUCTURE
Address: 166 Bevendean Crescent Brighton	Scale : N.T.S.	
	Date : Sept 2016	
Reason: To provide a bay for a resident in the vicinity	Drawn : D.A.	Brighton & Hove
	Drawing Number : B&H-DPB-MB-028	

Key

Proposed Disabled Parking Bay

© Crown Copyright. Licence: 100020999.
Brighton & Hove City Council, 2012.

TRANSPORT	PARKING INFRASTRUCTURE
Address: Opposite 22 Bodiam Avenue, Brighton	Scale : N.T.S.
	Date : Aug 2016
Reason: To provide a bay for a resident in the vicinity	Drawn : D.A.
	Drawing Number : B&H-DPB-MB-003

Brighton & Hove

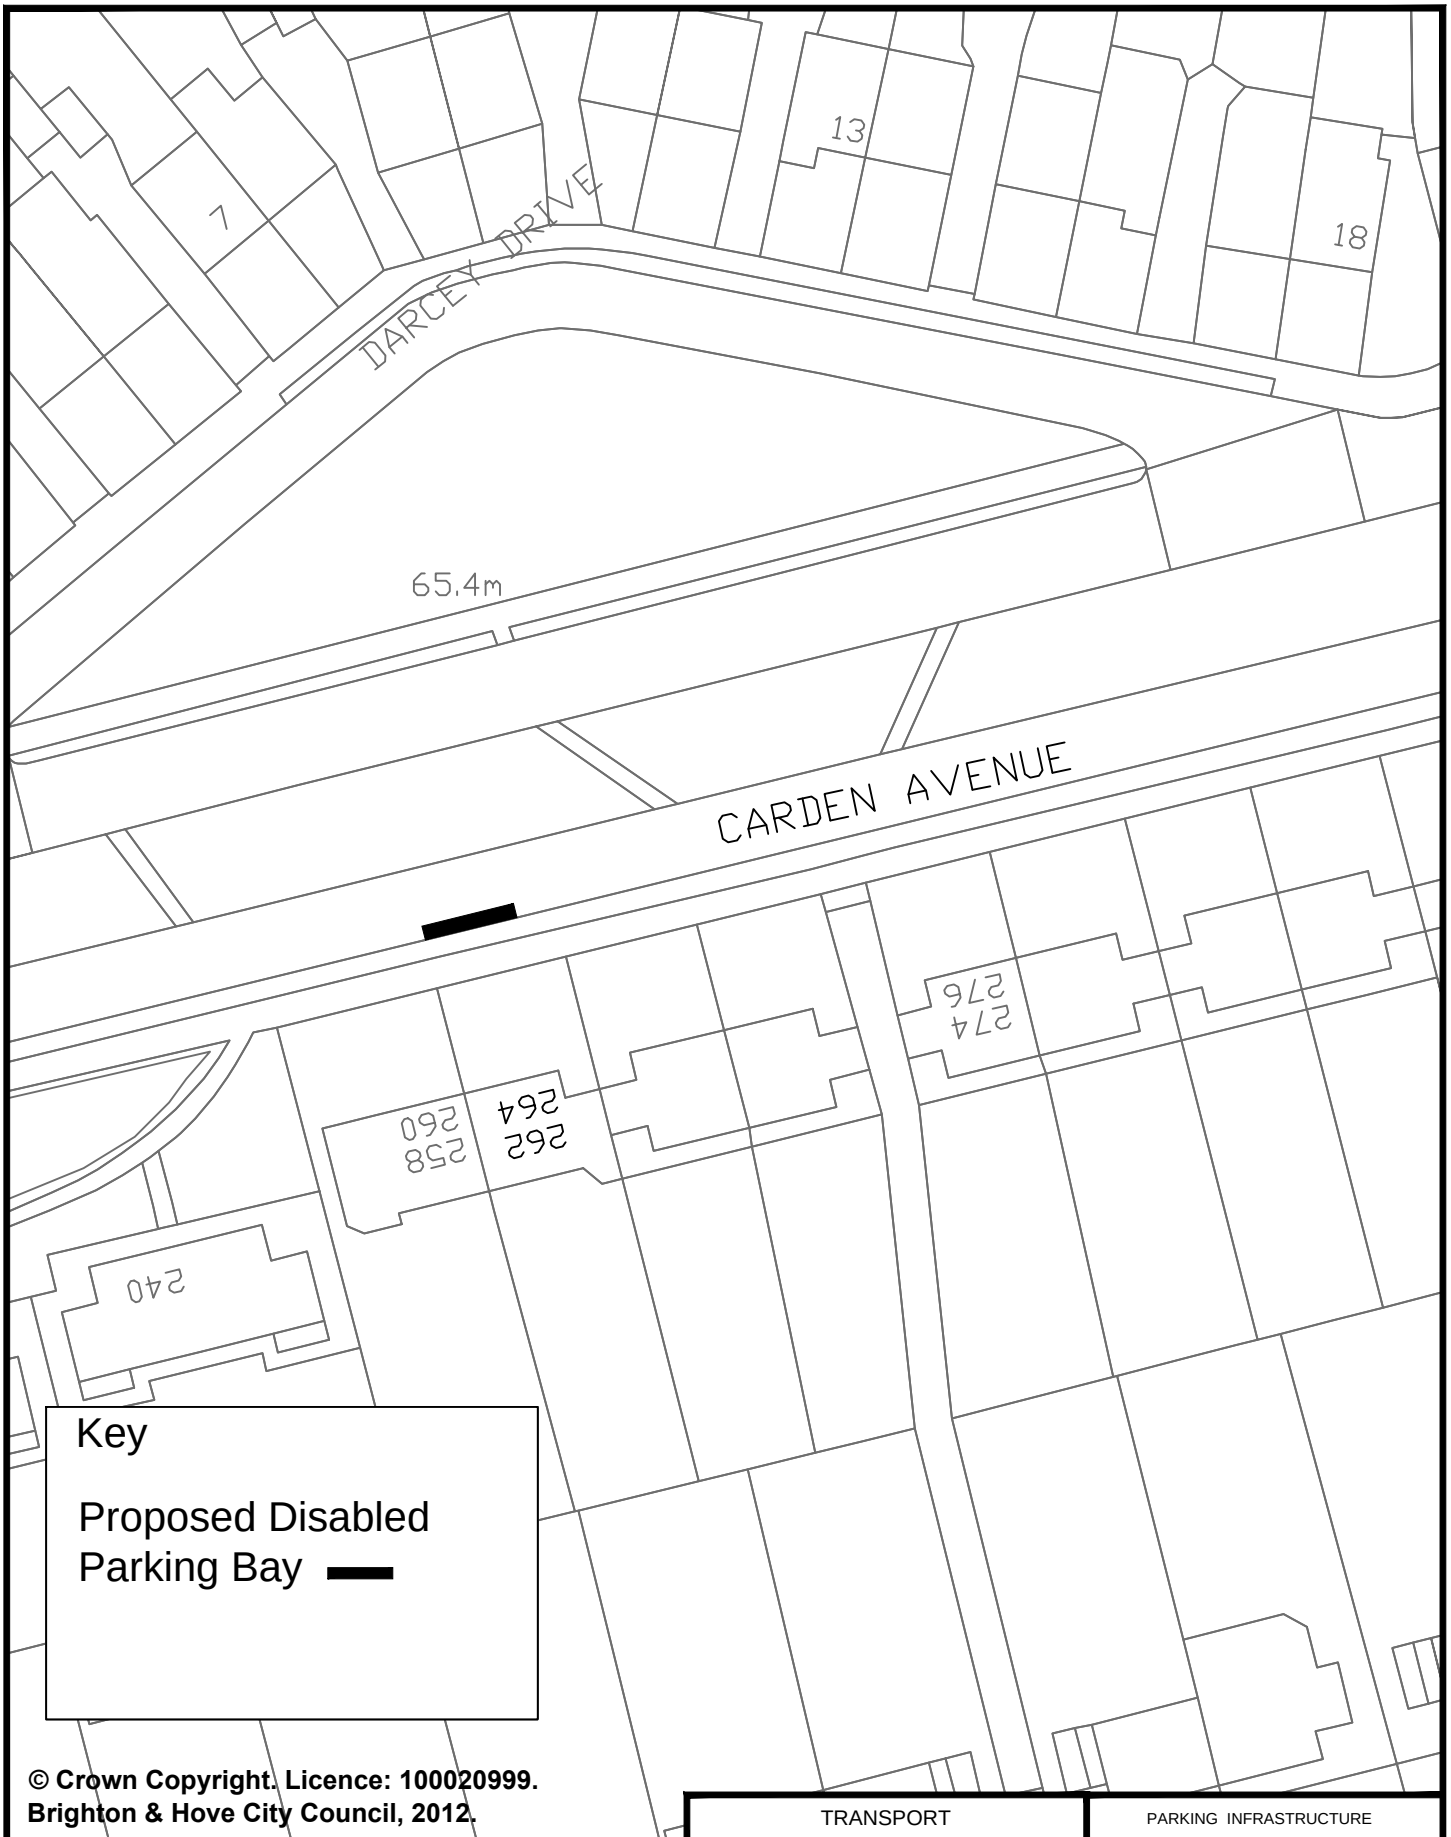

Key

Proposed Disabled Parking Bay

© Crown Copyright. Licence: 100020999.
Brighton & Hove City Council, 2012.

TRANSPORT	PARKING INFRASTRUCTURE
Address: 262 Carden Avenue, Brighton	Scale : N.T.S.
	Date : Aug 2016
Reason: To provide a bay for a resident in the vicinity	Drawn : D.A.
	Drawing Number : B&H-DPB-PA-004

Brighton & Hove

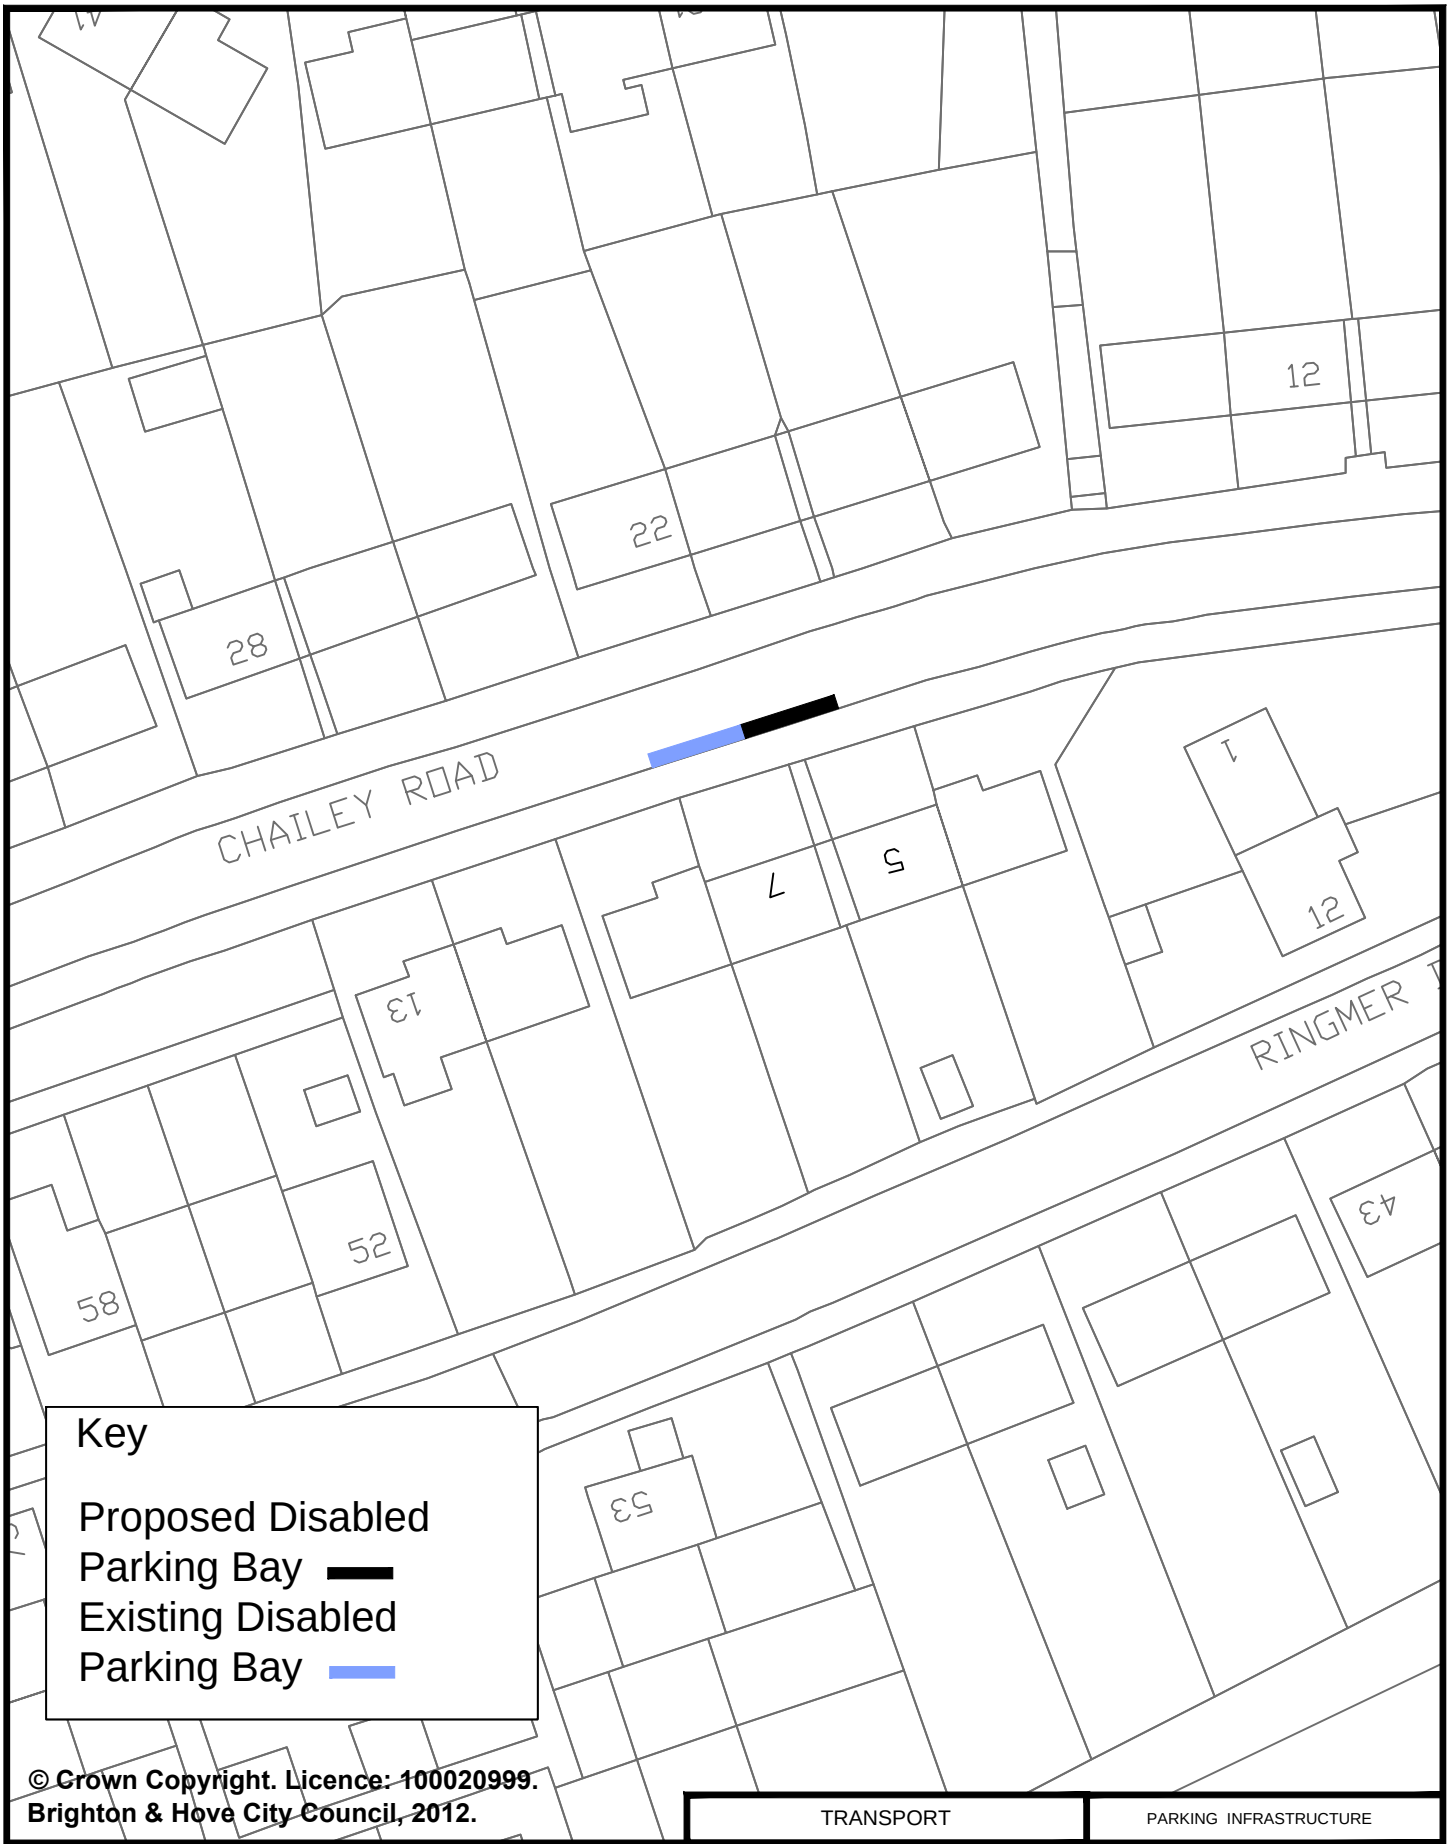

Key

Proposed Disabled Parking Bay

Existing Disabled Parking Bay

© Crown Copyright. Licence: 100020999. Brighton & Hove City Council, 2012.

TRANSPORT	PARKING INFRASTRUCTURE
Address: 5 Chaliey Road, Brighton	Scale : N.T.S.
	Date : Aug 2016
Reason: To provide a bay for a resident in the vicinity	Drawn : D.A.
	Drawing Number : B&H-DPB-MB-005

Brighton & Hove

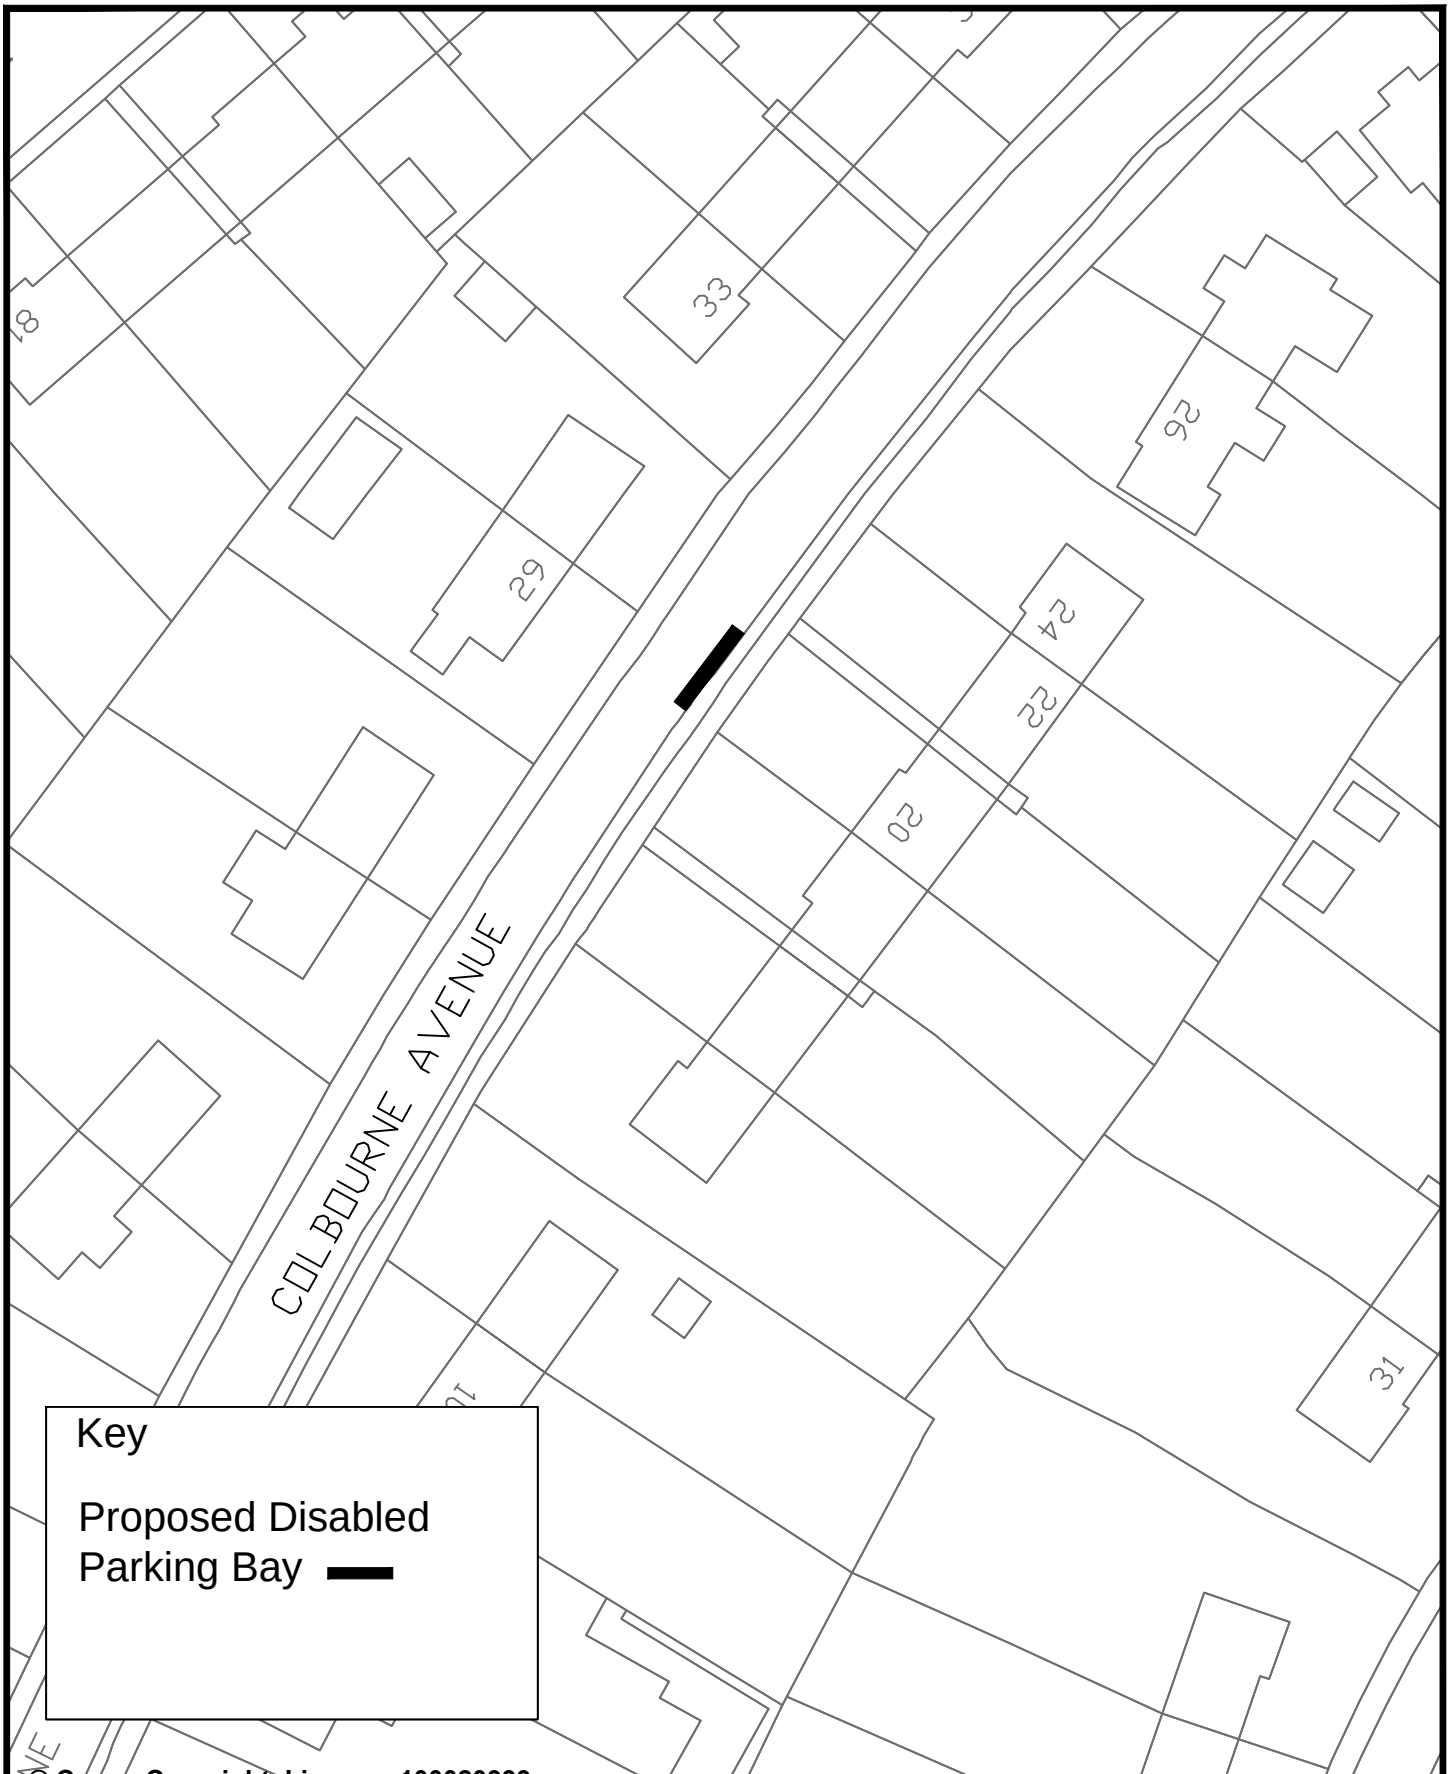

© Crown Copyright. Licence: 100020999. Brighton & Hove City Council, 2012.

	TRANSPORT	PARKING INFRASTRUCTURE
Address: 20 Colbourne Avenue, Brighton	Scale : N.T.S.	Brighton & Hove
	Date : Aug 2016	
Reason: To provide a bay for a resident in the vicinity	Drawn : D.A.	
	Drawing Number : B&H-DPB-MB-006	

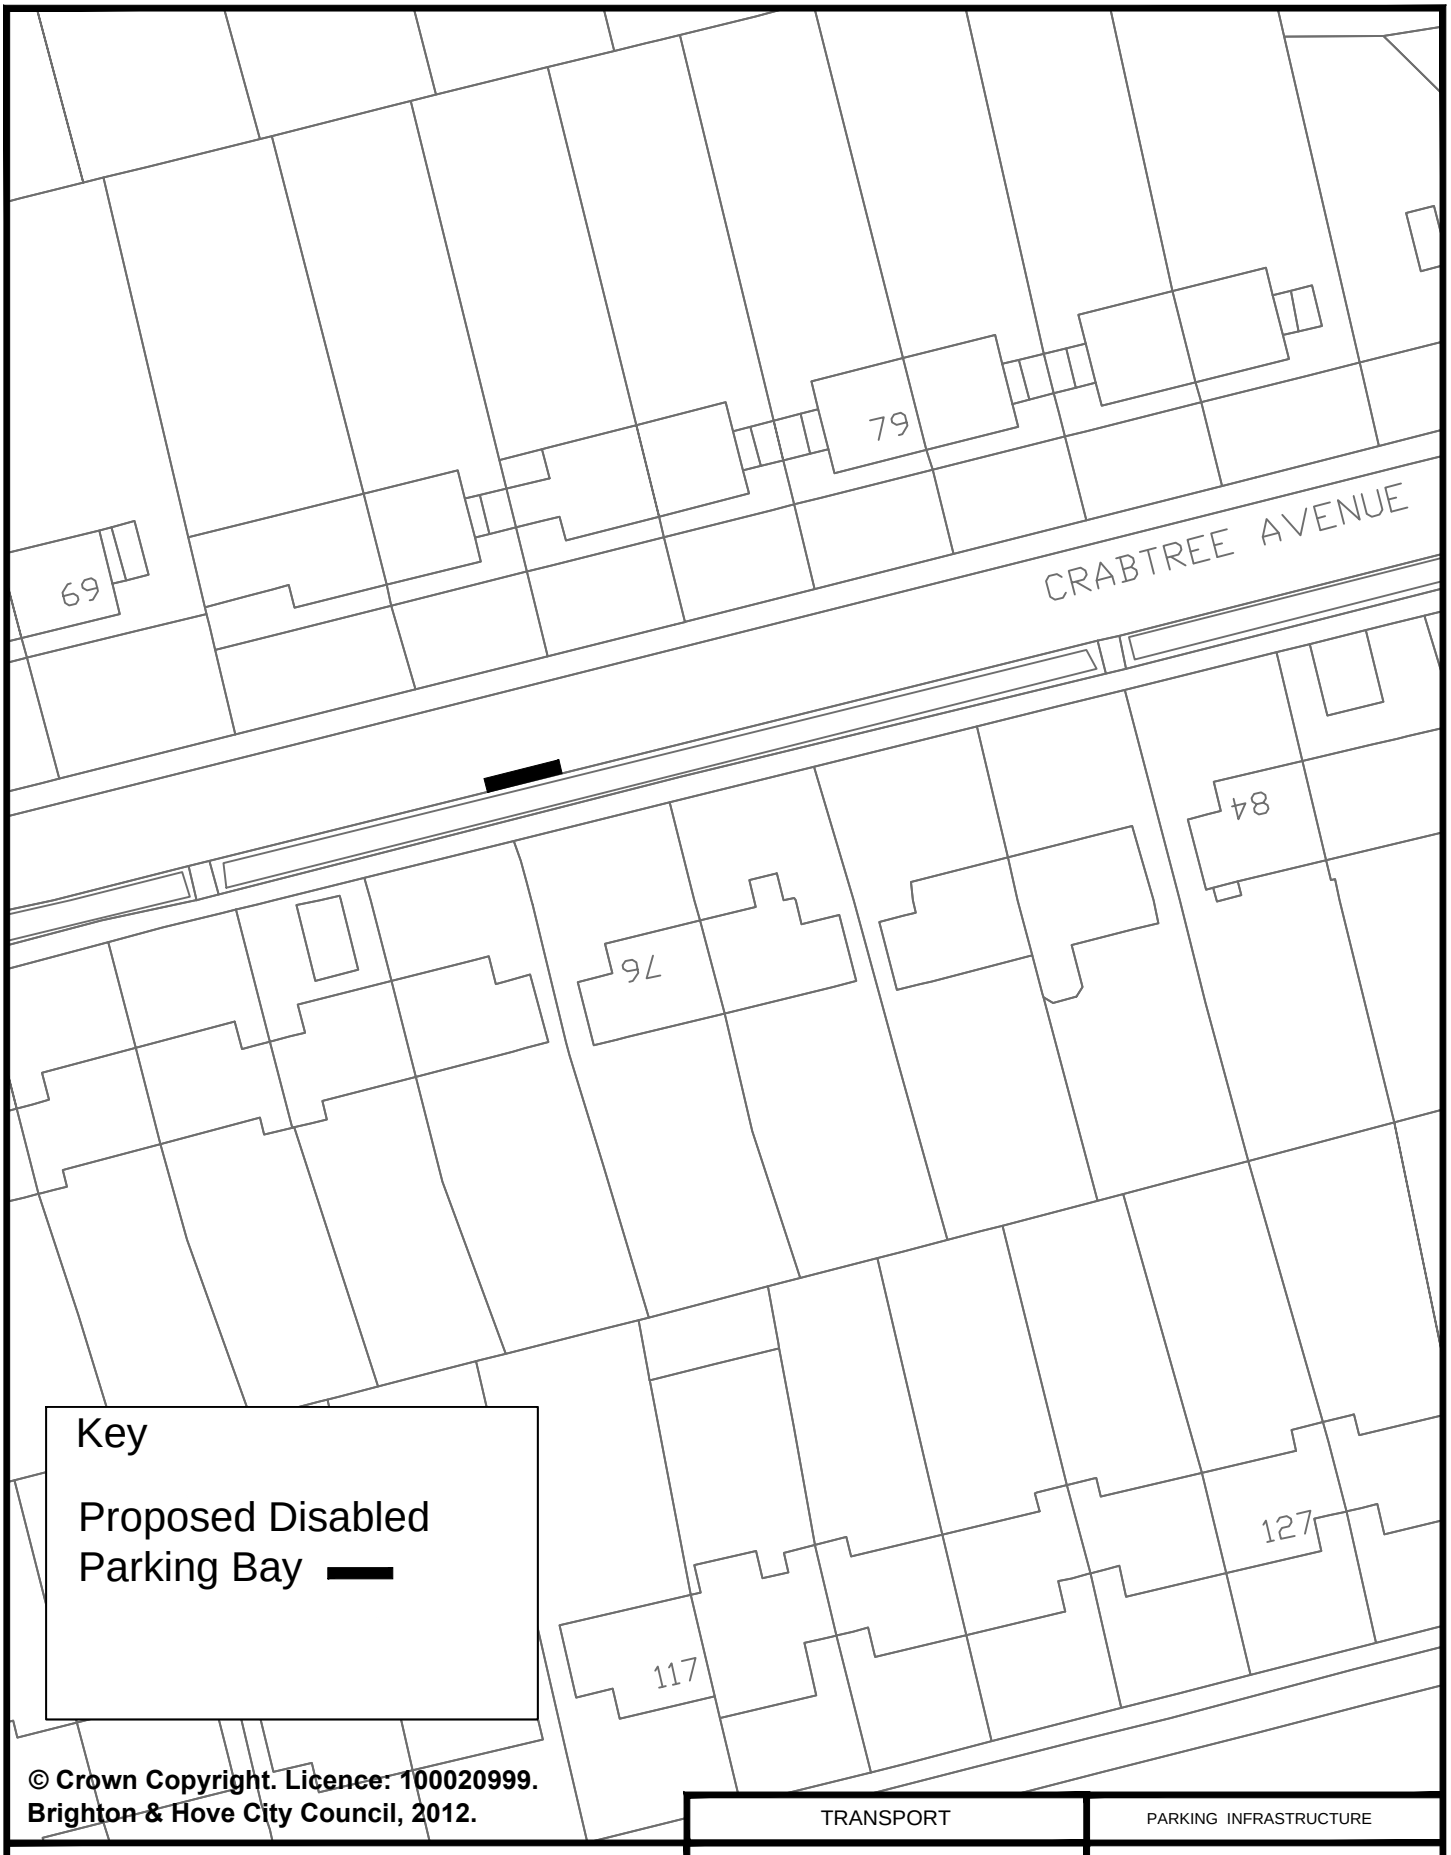

Key

Proposed Disabled Parking Bay

© Crown Copyright. Licence: 100020999. Brighton & Hove City Council, 2012.

	TRANSPORT	PARKING INFRASTRUCTURE
Address: 76 Crabtree Avenue, Brighton	Scale : N.T.S.	Brighton & Hove
	Date : Sept 2016	
Reason: To provide a bay for a resident in the vicinity	Drawn : D.A.	
	Drawing Number : B&H-DPB-PA-067	

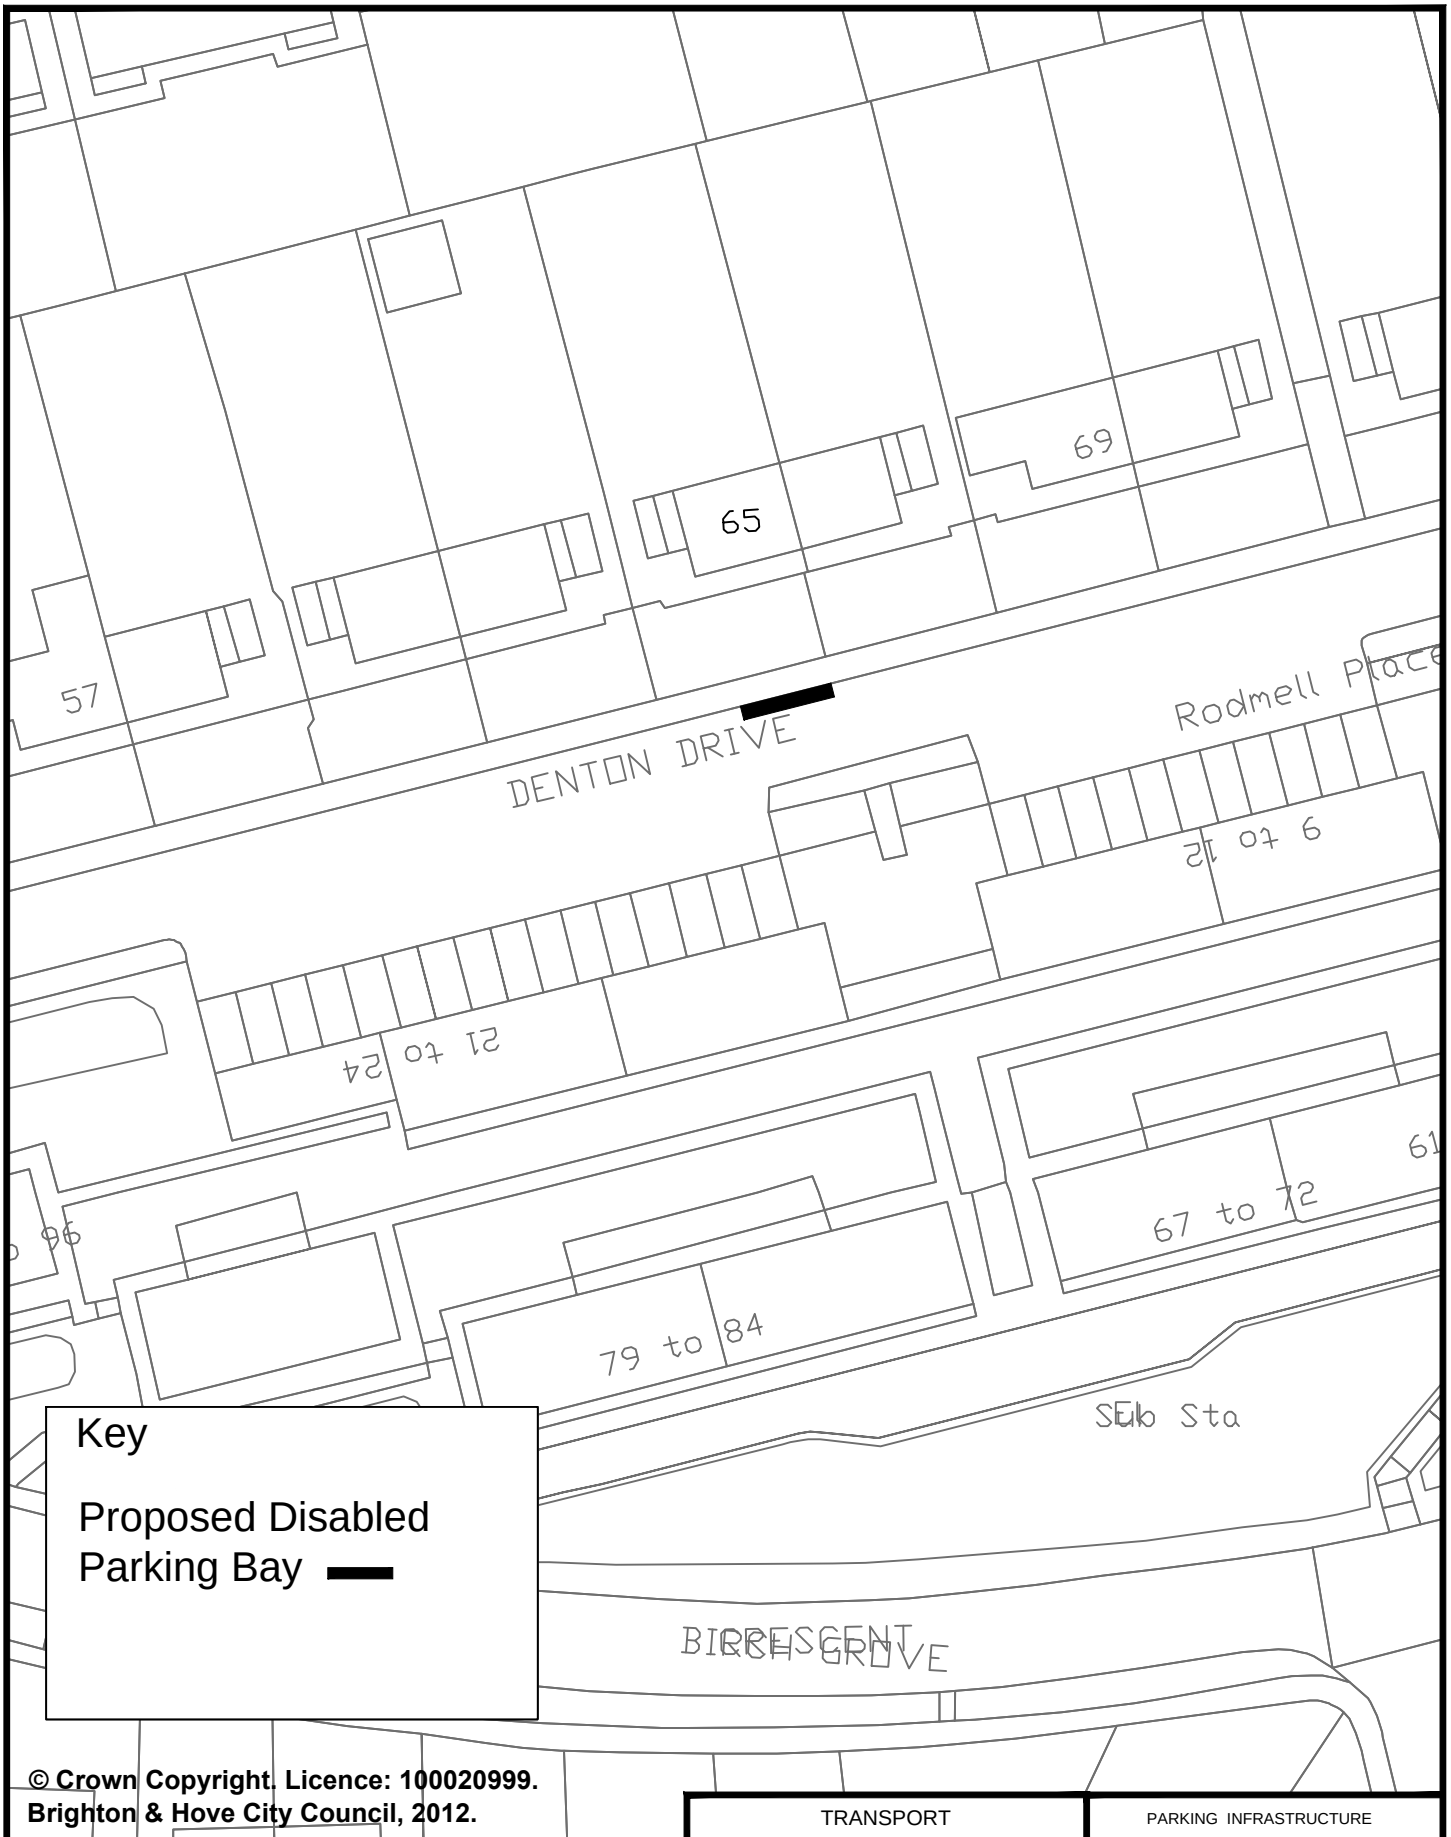

Key

Proposed Disabled Parking Bay

© Crown Copyright. Licence: 100020999. Brighton & Hove City Council, 2012.

	TRANSPORT	PARKING INFRASTRUCTURE
Address: 65 Denton Drive, Brighton	Scale : N.T.S.	Brighton & Hove
	Date : Aug 2016	
Reason: To provide a bay for a resident in the vicinity	Drawn : D.A.	
	Drawing Number : B&H-DPB-PA-007	

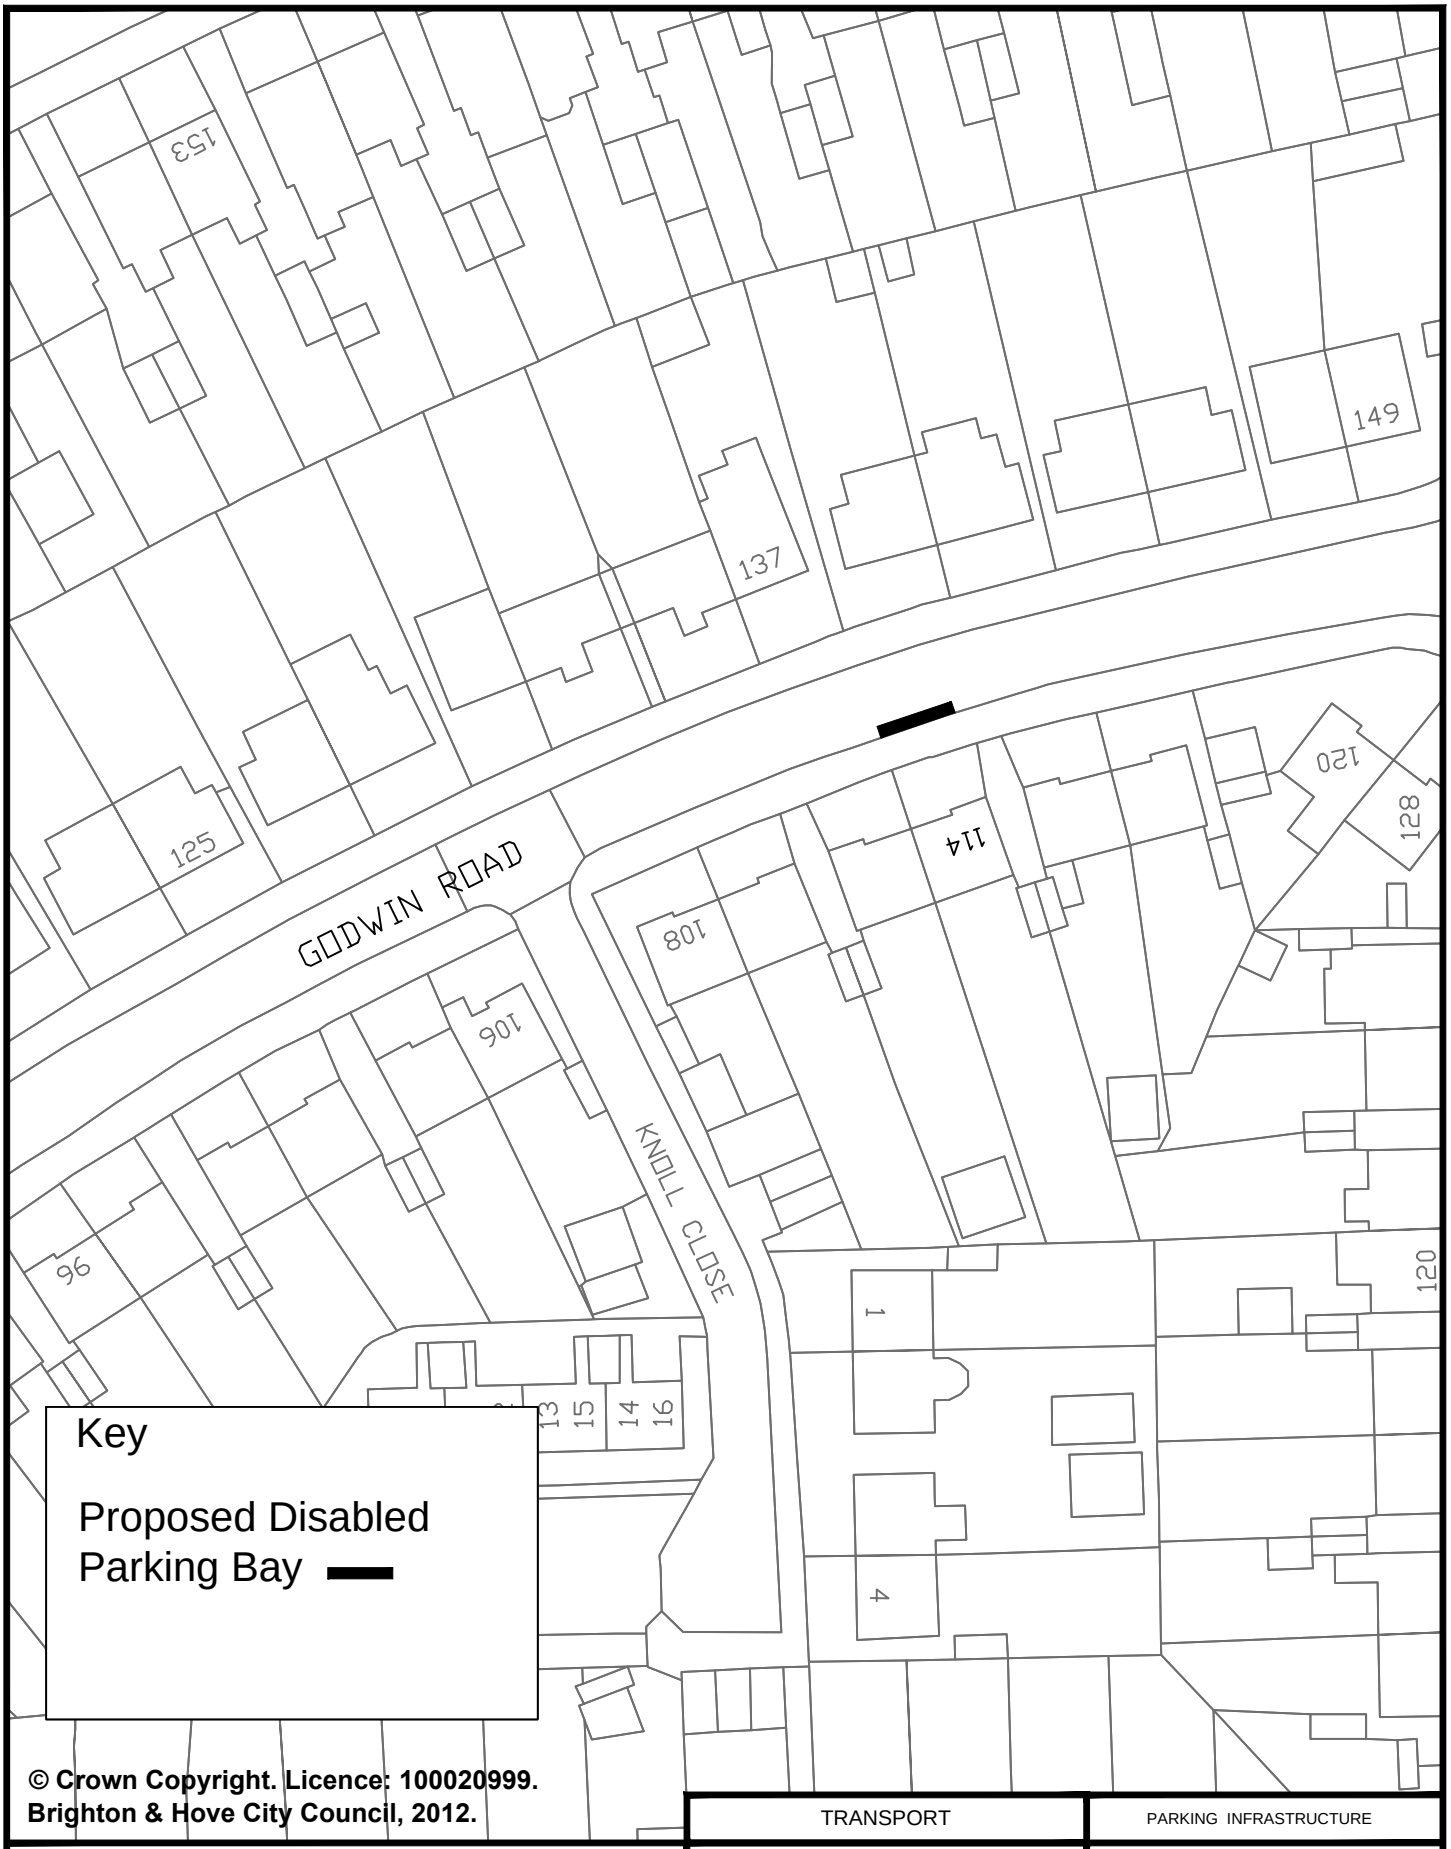

Key

Proposed Disabled Parking Bay

© Crown Copyright. Licence: 100020999.
Brighton & Hove City Council, 2012.

TRANSPORT	PARKING INFRASTRUCTURE

Address: 114 Godwin Road, Hove

Reason: To provide a bay for a resident in the vicinity

Scale : N.T.S.

Date : Sept 2016

Drawn : D.A.

Brighton & Hove

Drawing Number : B&H-DPB-HK-030

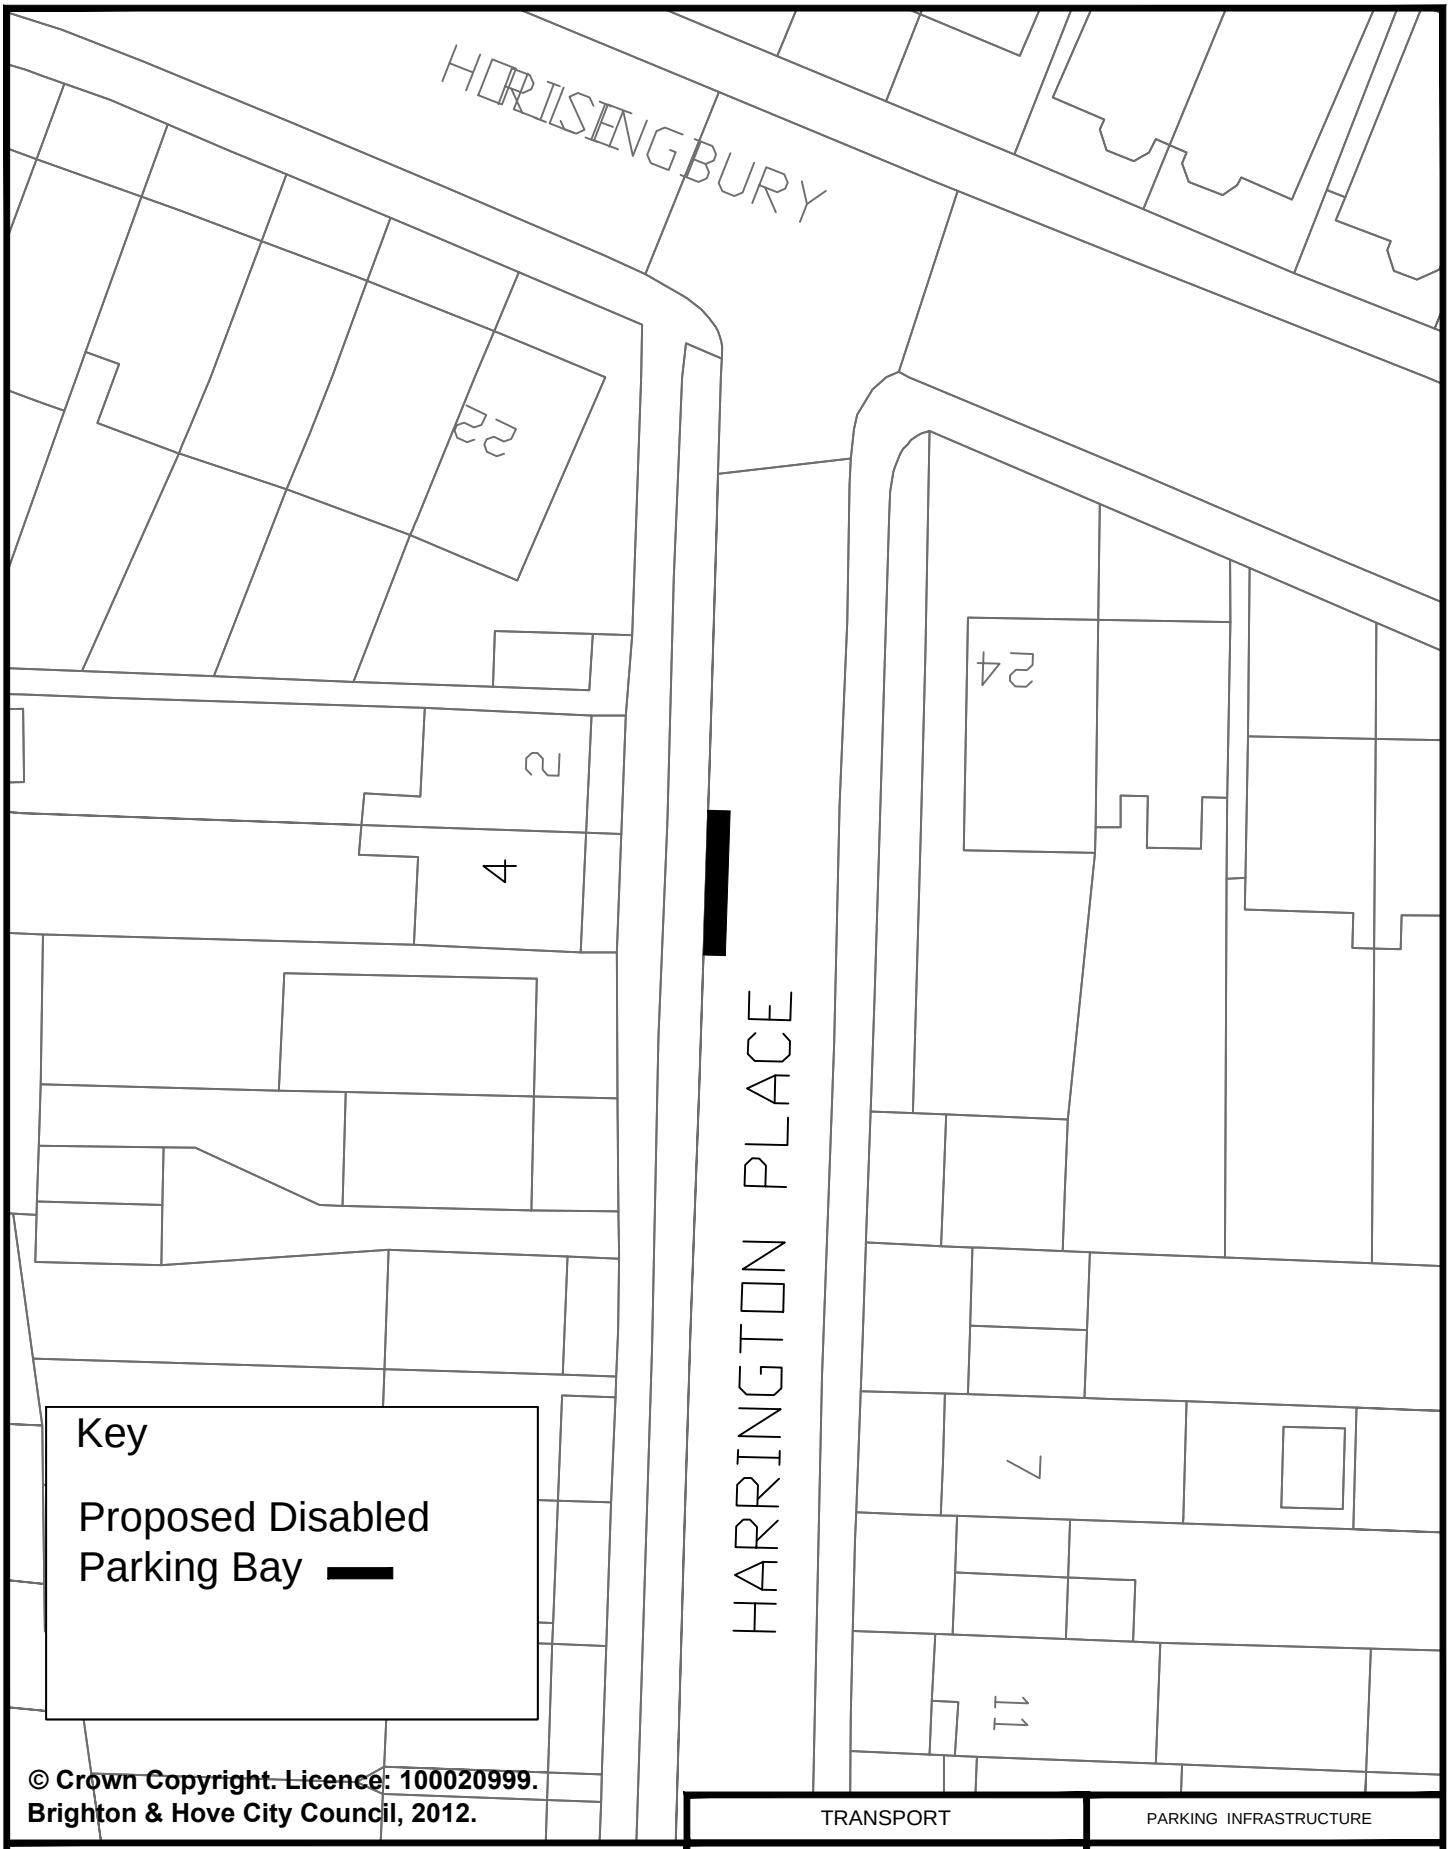

© Crown Copyright. Licence: 100020999. Brighton & Hove City Council, 2012.

TRANSPORT	PARKING INFRASTRUCTURE
Address: 4 Harrington Place, Brighton	Scale : N.T.S.
	Date : Aug 2016
Reason: To provide a bay for a resident in the vicinity	Drawn : D.A.
	Drawing Number : B&H-DPB-HS-008

Brighton & Hove

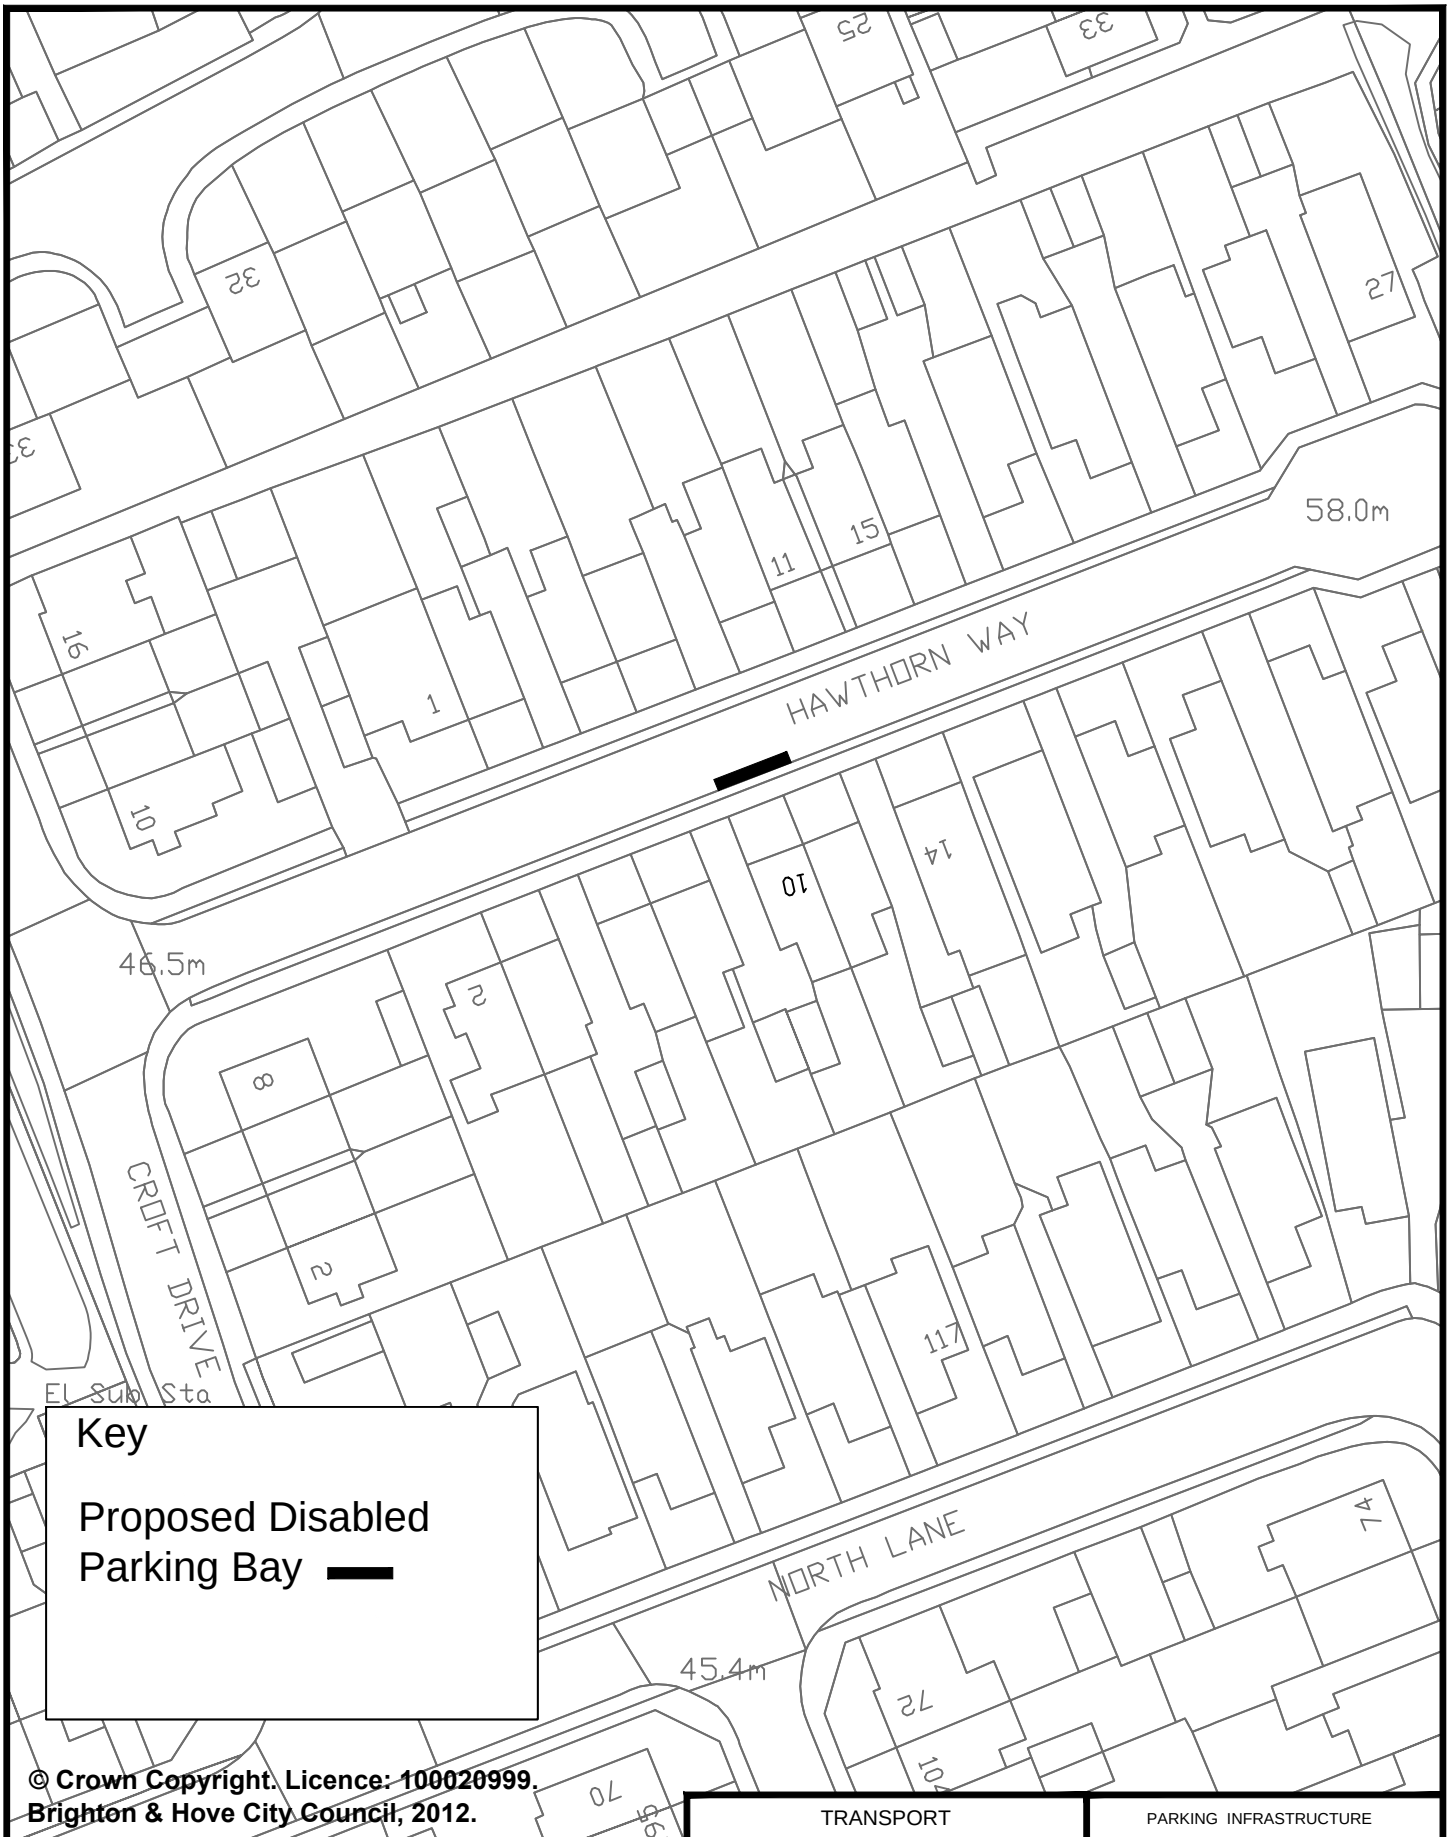

© Crown Copyright. Licence: 100020999.
Brighton & Hove City Council, 2012.

	TRANSPORT	PARKING INFRASTRUCTURE
Address: 10 Hawthorn Way, Portslade	Scale : N.T.S.	Brighton & Hove
	Date : Sept 2016	
Reason: To provide a bay for a resident in the vicinity	Drawn : D.A.	
	Drawing Number : B&H-DPB-NP-031	

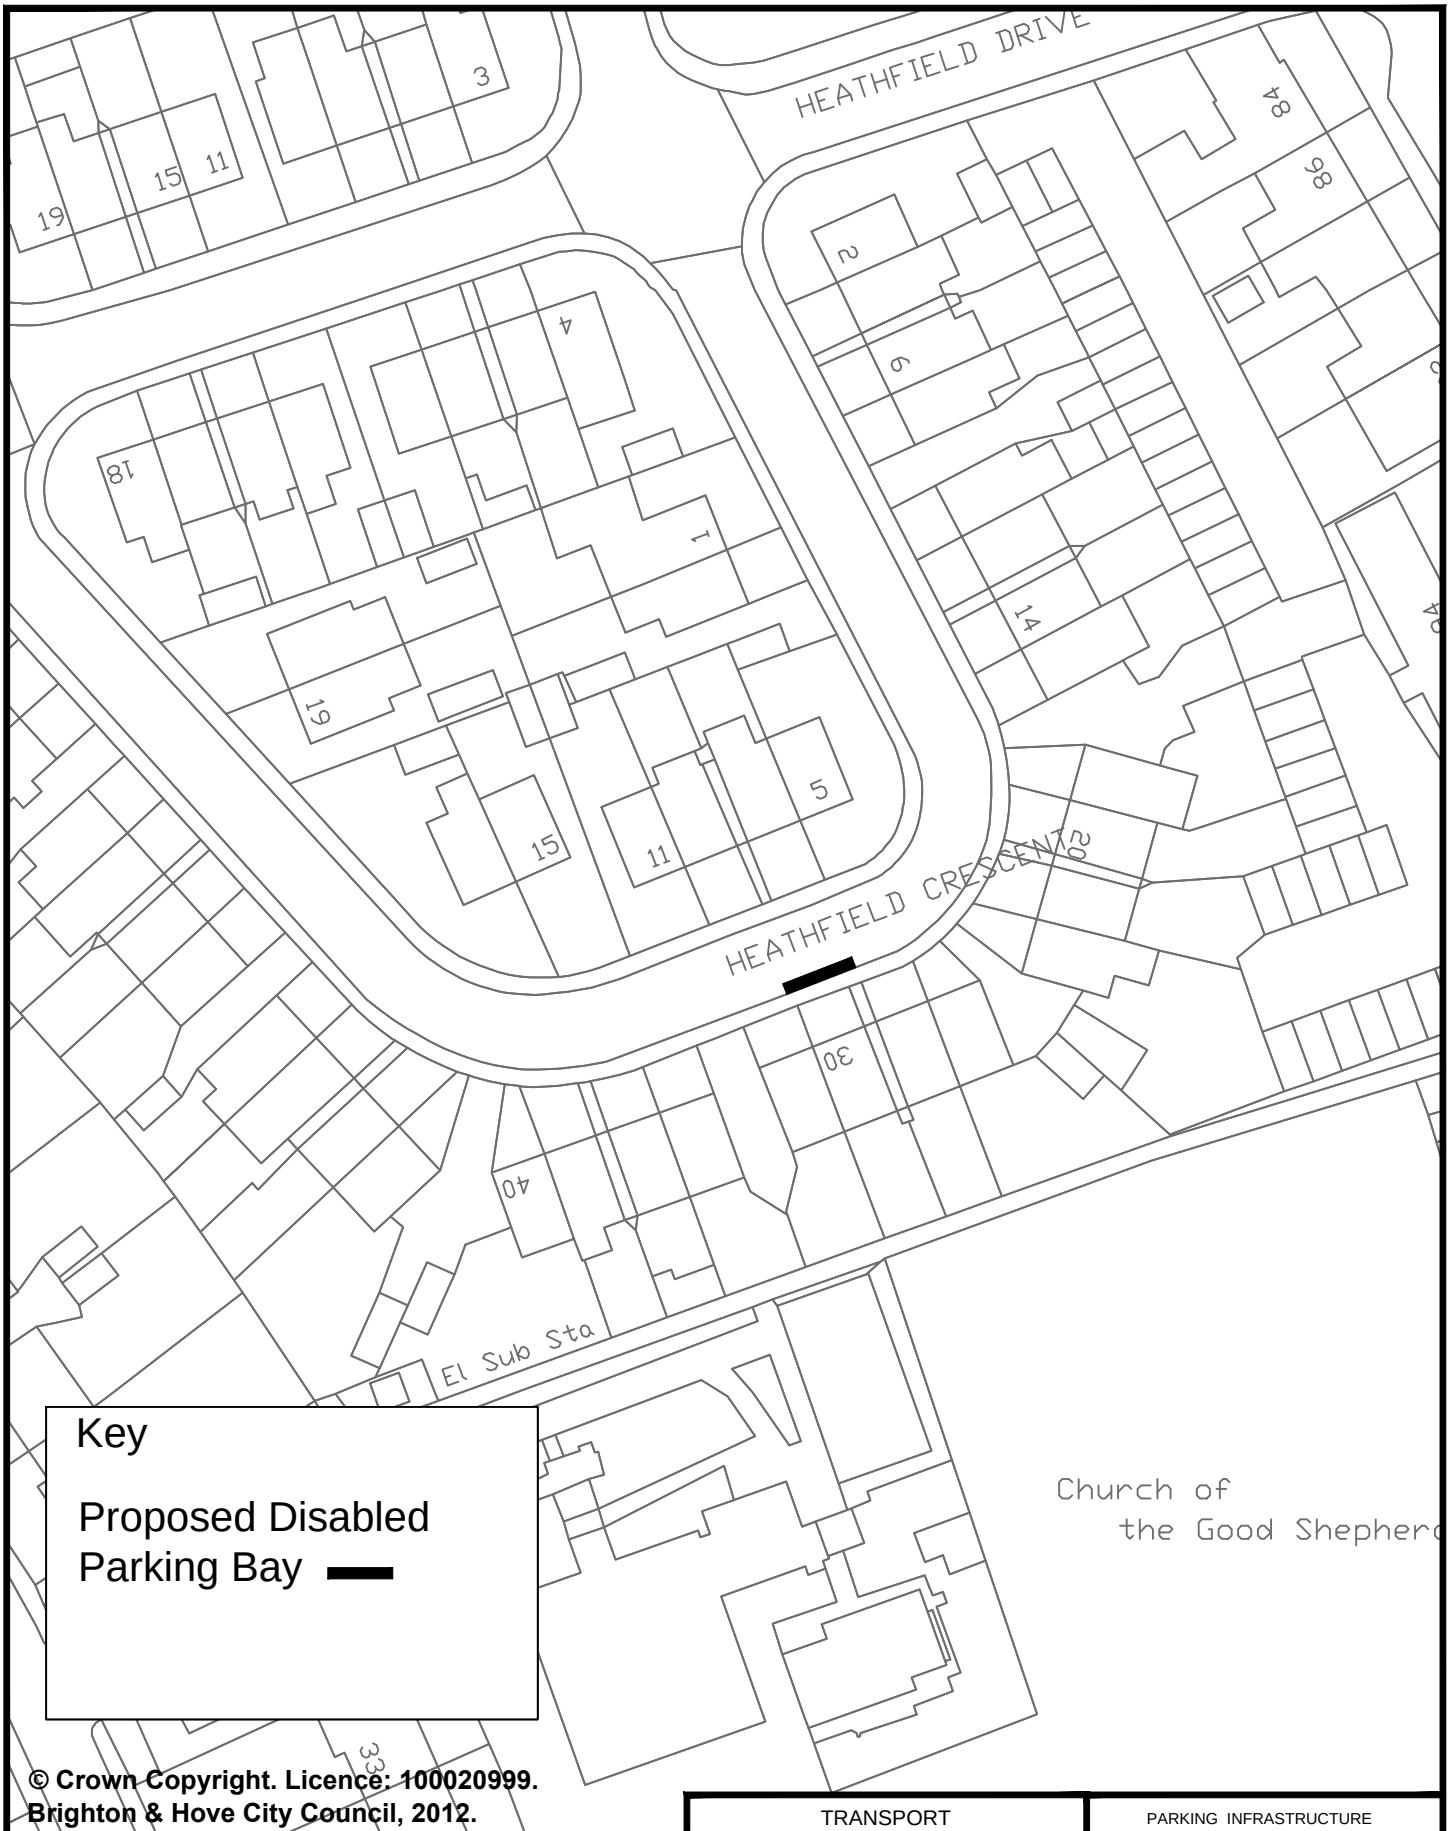

© Crown Copyright. Licence: 100020999. Brighton & Hove City Council, 2012.

TRANSPORT	PARKING INFRASTRUCTURE
Address: 30 Heathfield Crescent, Portslade	Scale : N.T.S.
	Date : Sept 2016
Reason: To provide a bay for a resident in the vicinity	Drawn : D.A.
	Drawing Number : B&H-DPB-NP-009

Brighton & Hove

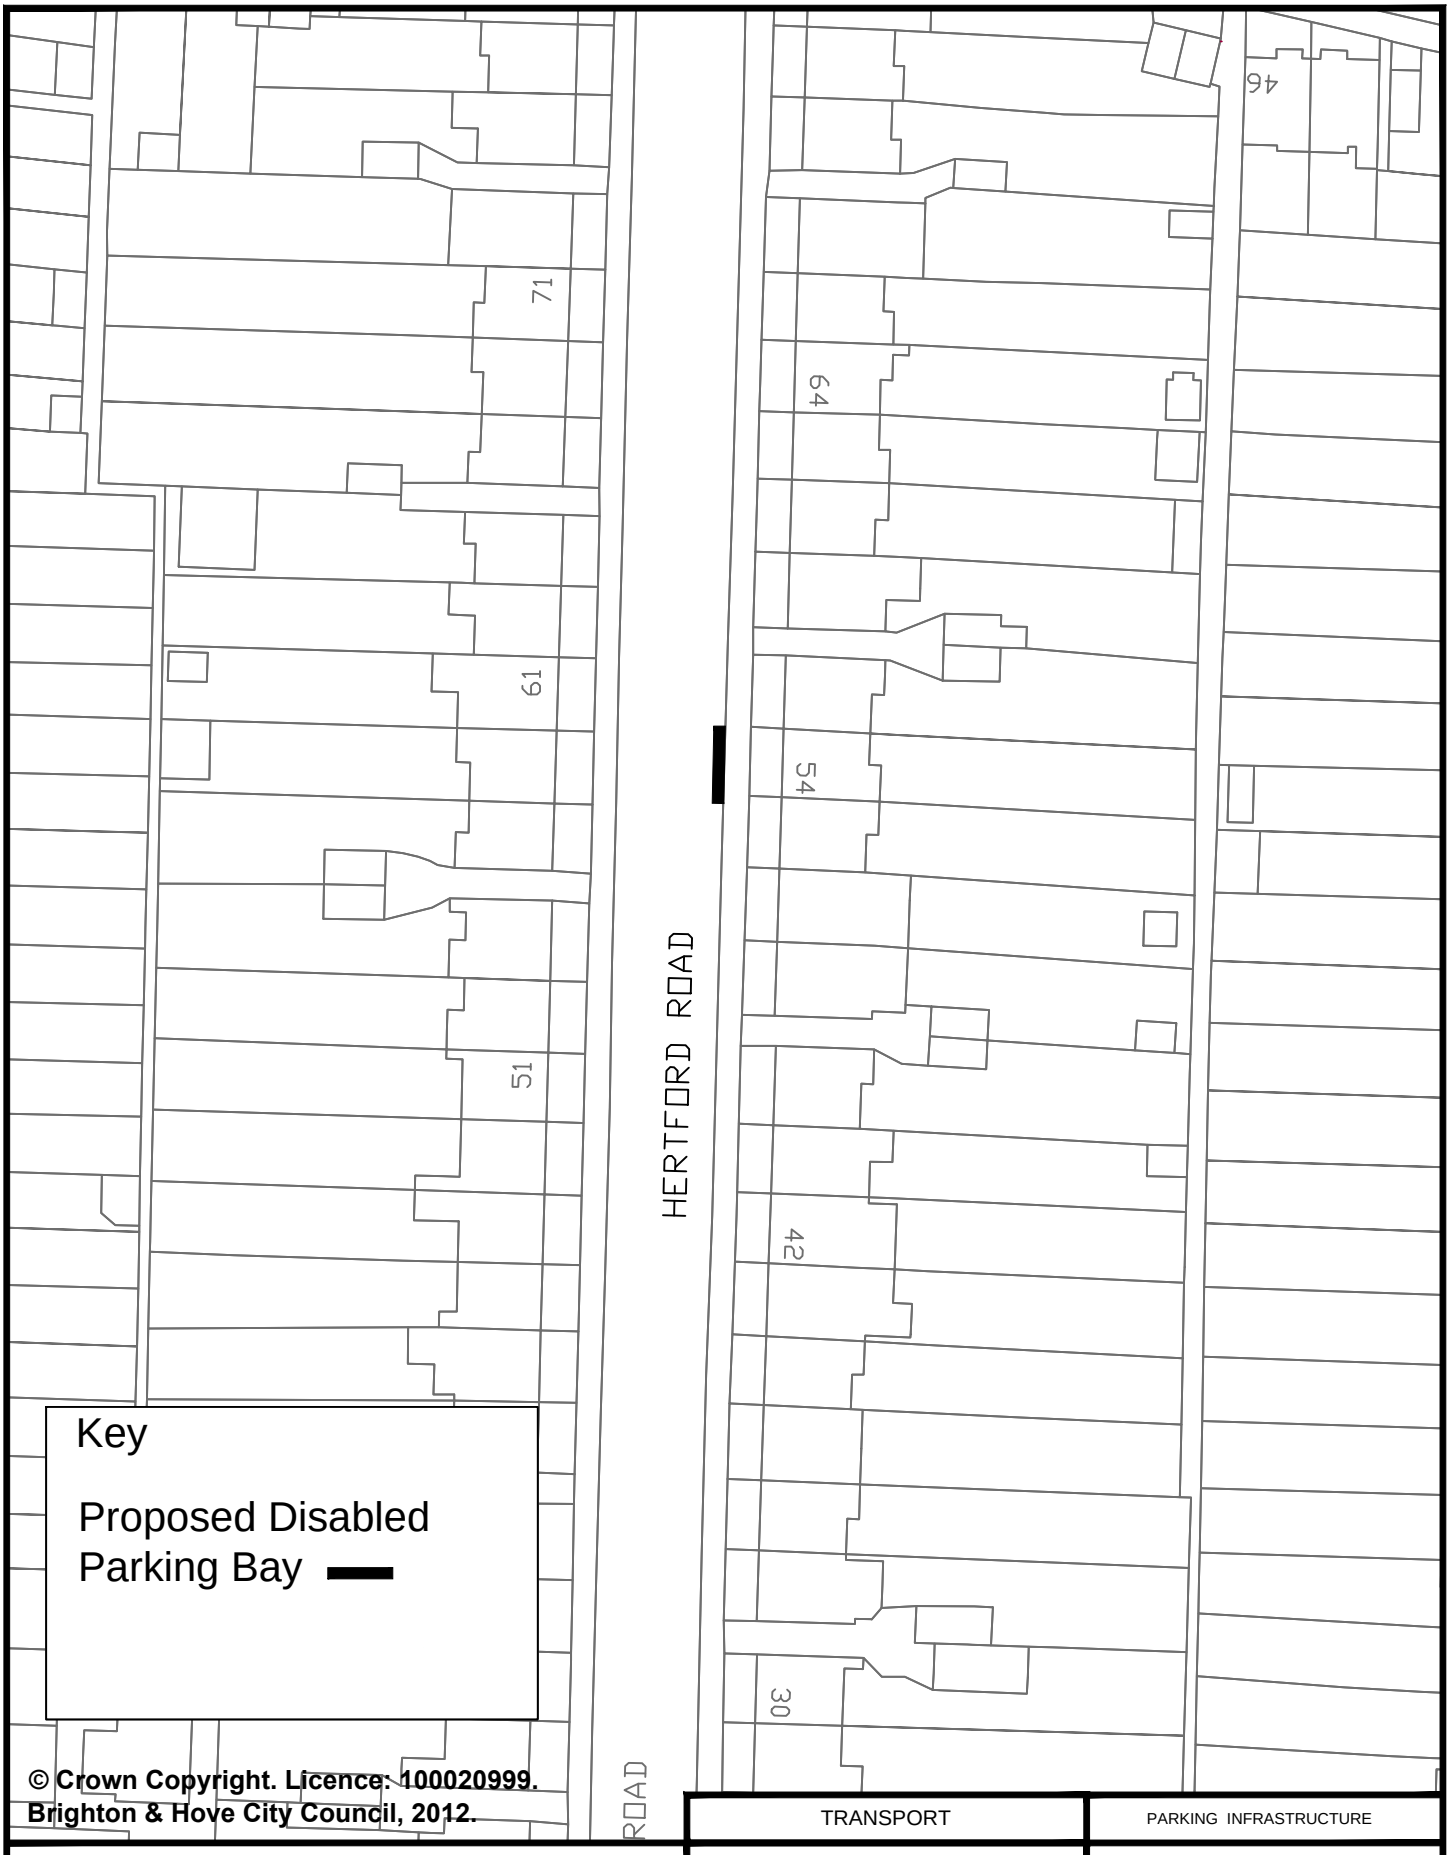

Key

Proposed Disabled Parking Bay

© Crown Copyright. Licence: 100020999. Brighton & Hove City Council, 2012.

TRANSPORT | PARKING INFRASTRUCTURE

Address: 54 Hertford Road, Brighton

Scale : N.T.S.

Date : Sept 2016

Reason: To provide a bay for a resident in the vicinity

Drawn : D.A.

Brighton & Hove

Drawing Number : B&H-DPB-HS-032

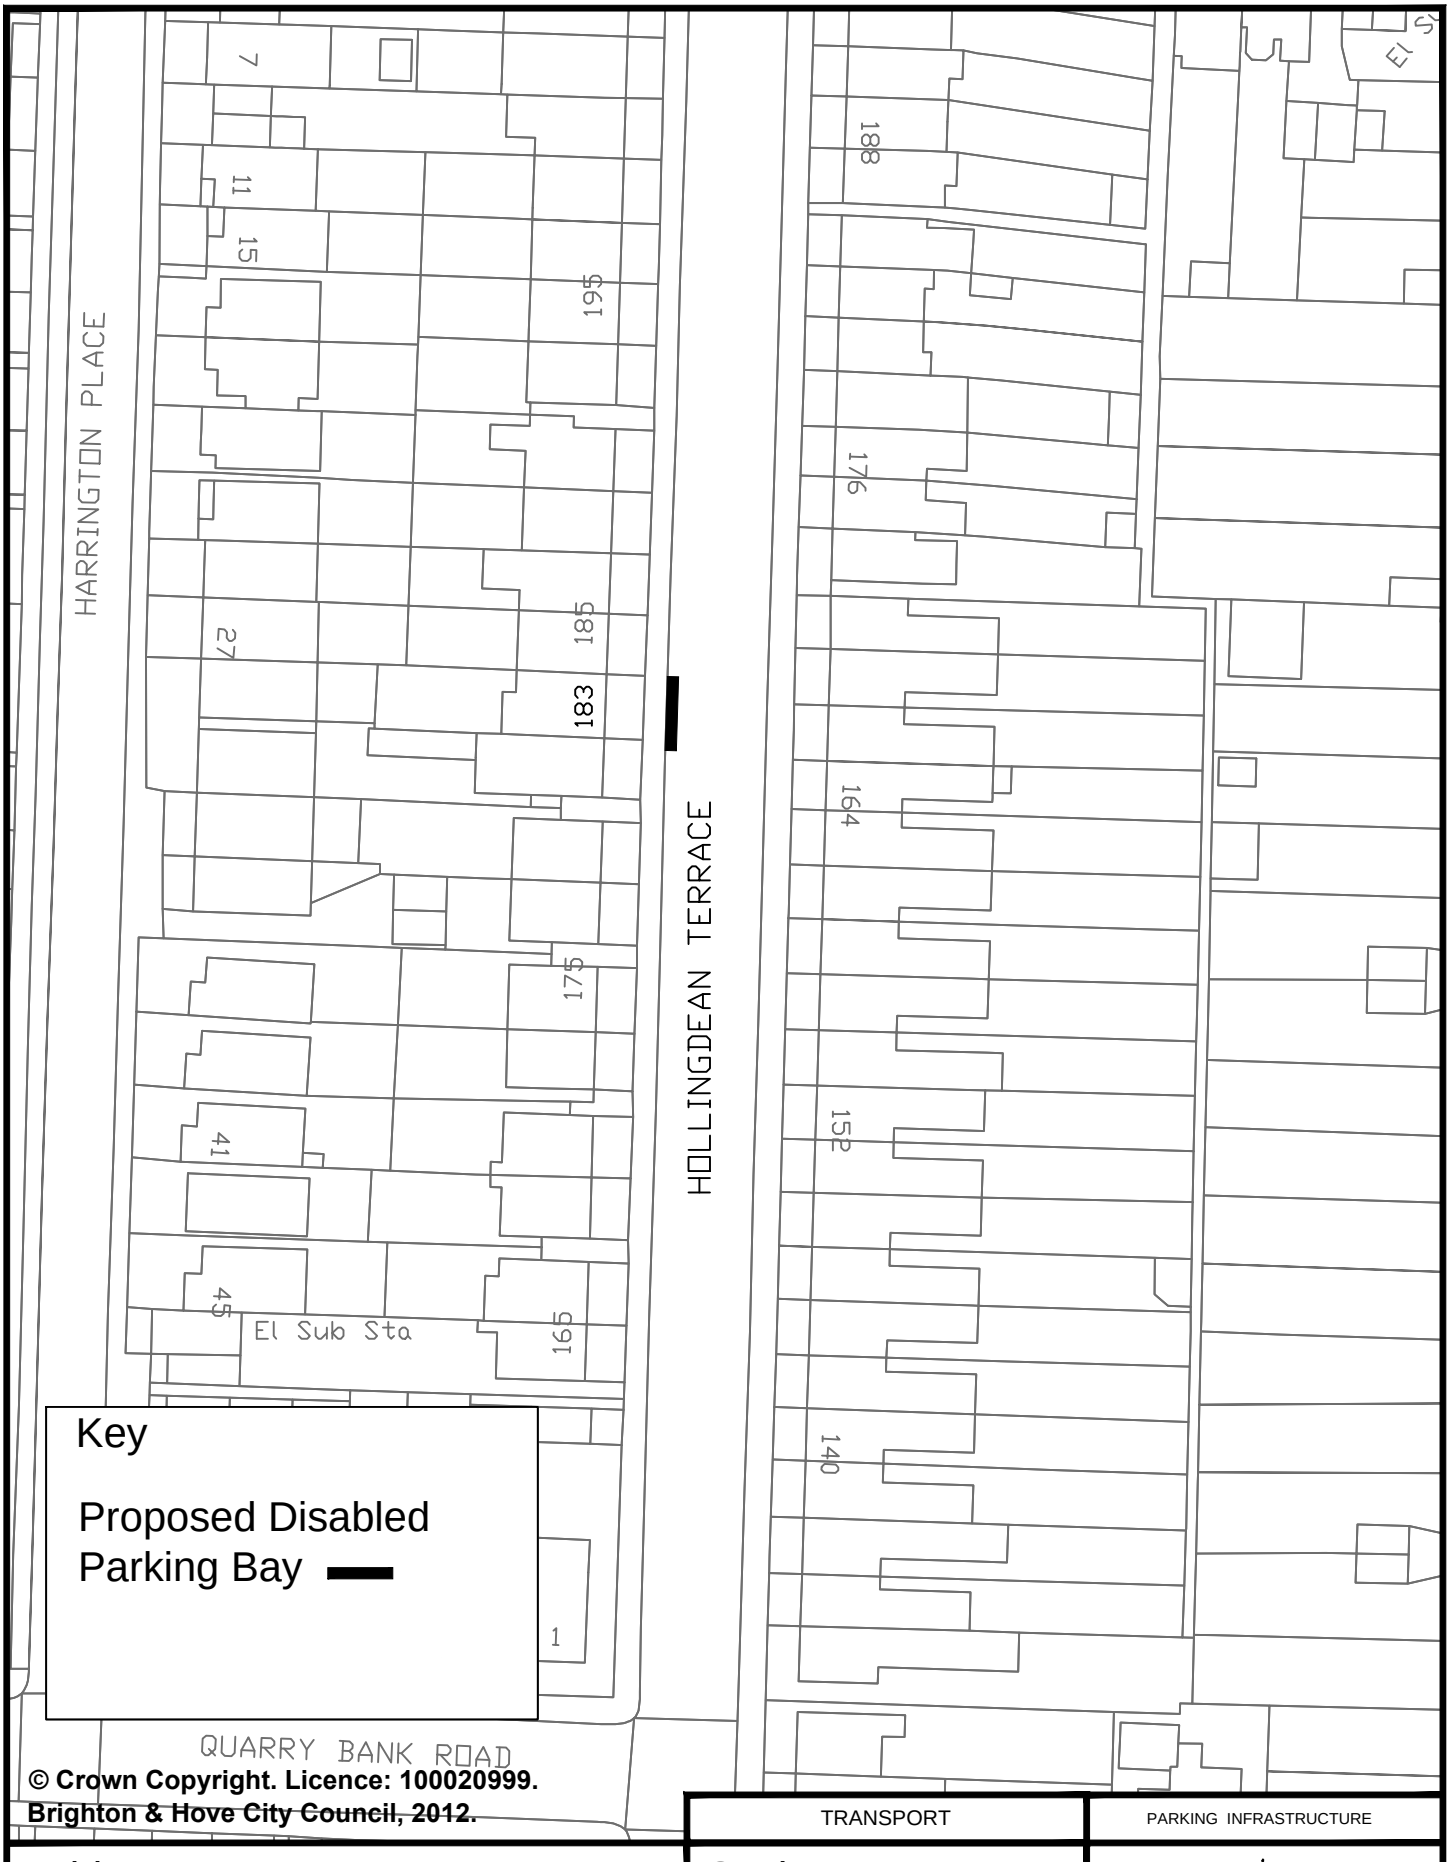

© Crown Copyright. Licence: 100020999. Brighton & Hove City Council, 2012.

	TRANSPORT	PARKING INFRASTRUCTURE
Address: 183 Hollingdean Terrace, Brighton	Scale : N.T.S.	Brighton & Hove
	Date : Sept 2016	
Reason: To provide a bay for a resident in the vicinity	Drawn : D.A.	
	Drawing Number : B&H-DPB-HS-010	

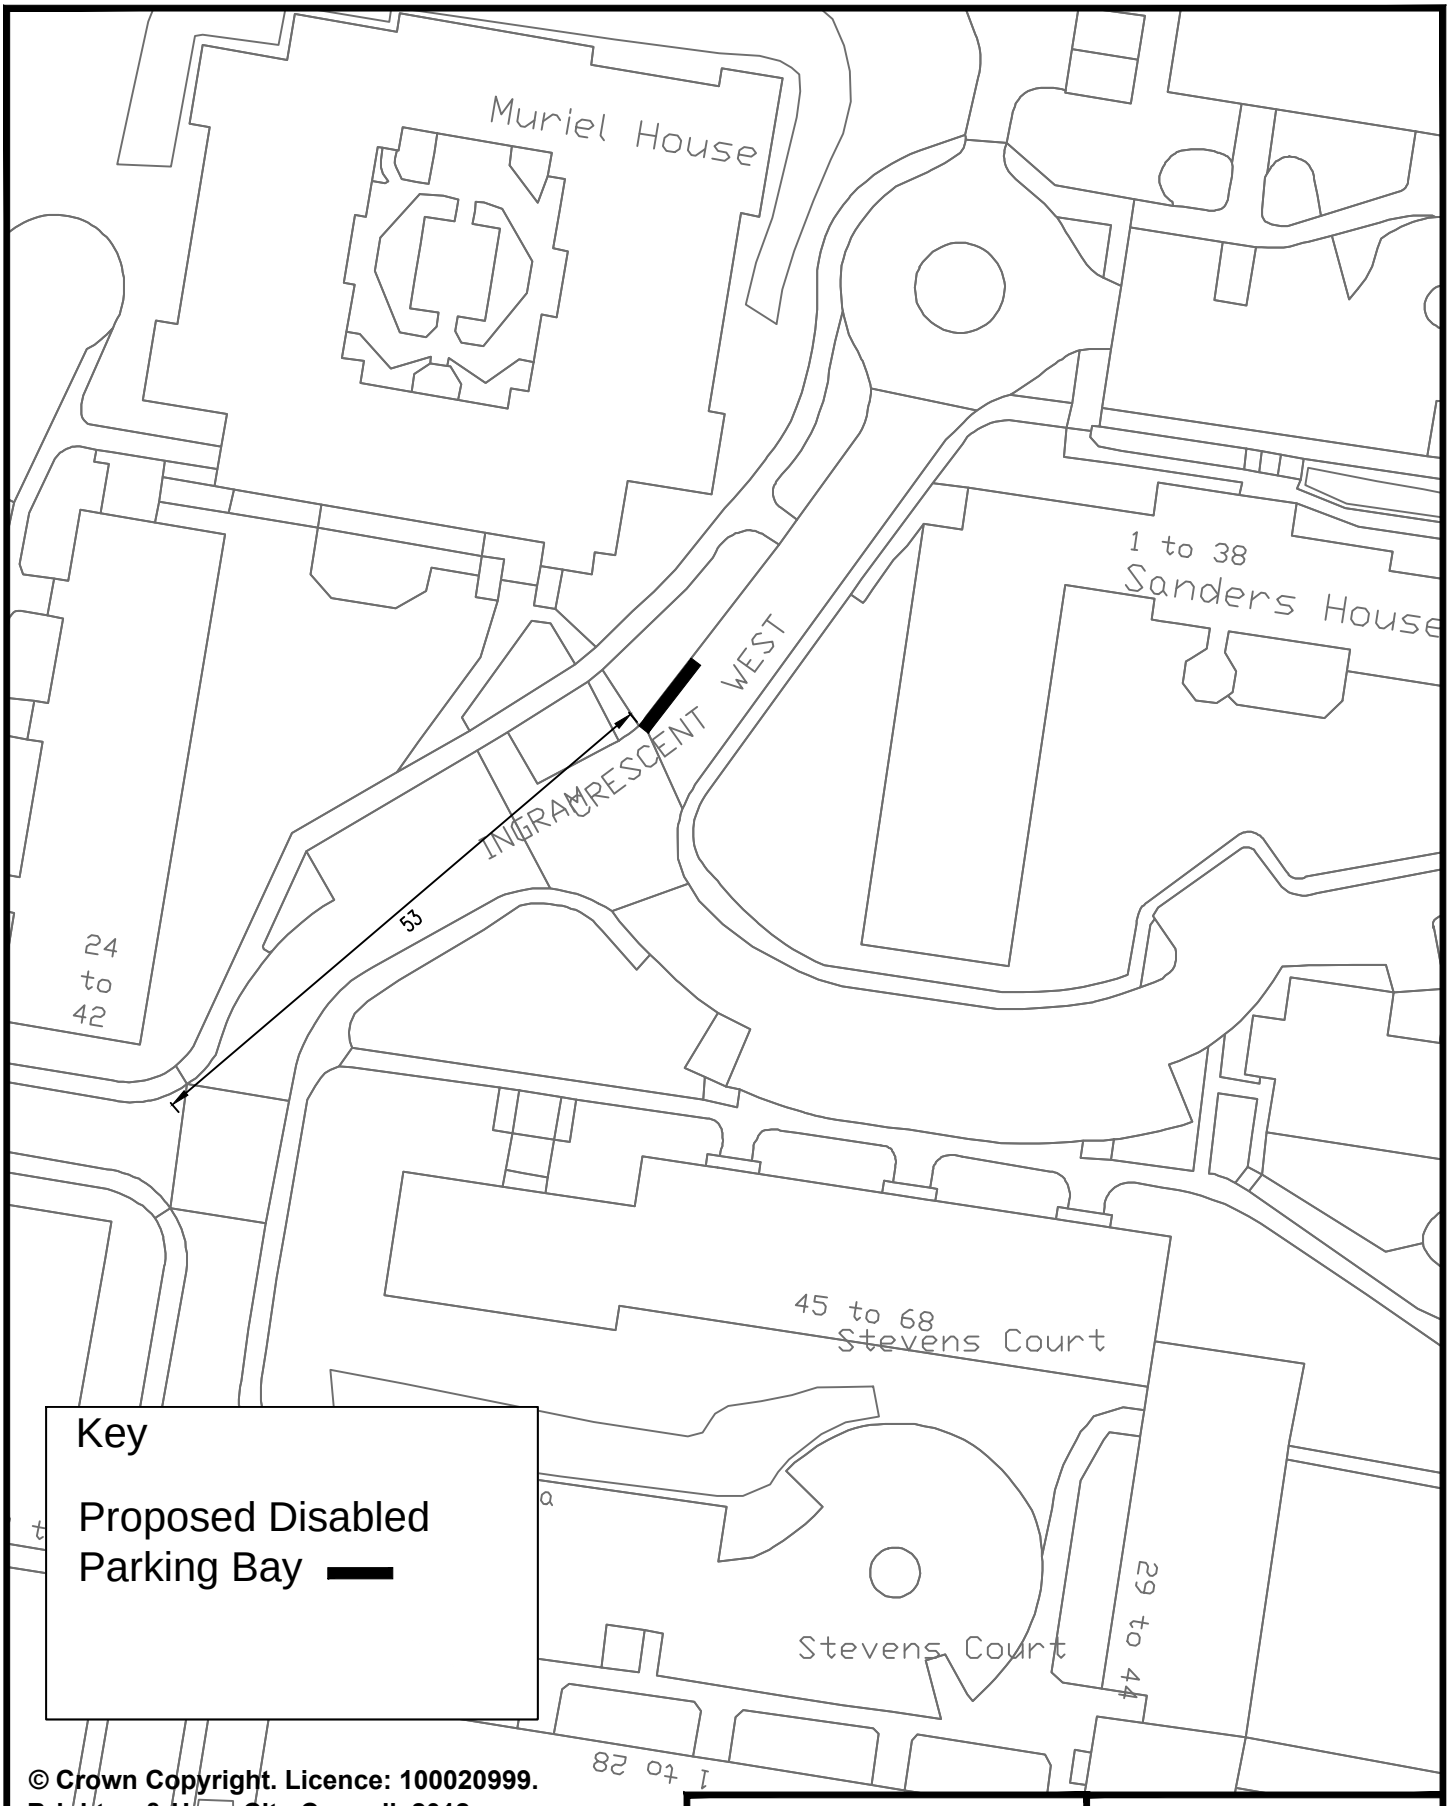

Key

Proposed Disabled Parking Bay

© Crown Copyright. Licence: 100020999.
Brighton & Hove City Council, 2012.

	TRANSPORT	PARKING INFRASTRUCTURE
Address: Opposite Sanders House Ingram Crescent West, Hove	Scale : N.T.S.	Brighton & Hove
	Date : Sept 2016	
Reason: To provide a bay for a resident in the vicinity	Drawn : D.A.	
	Drawing Number : B&H-DPB-WIS-011	

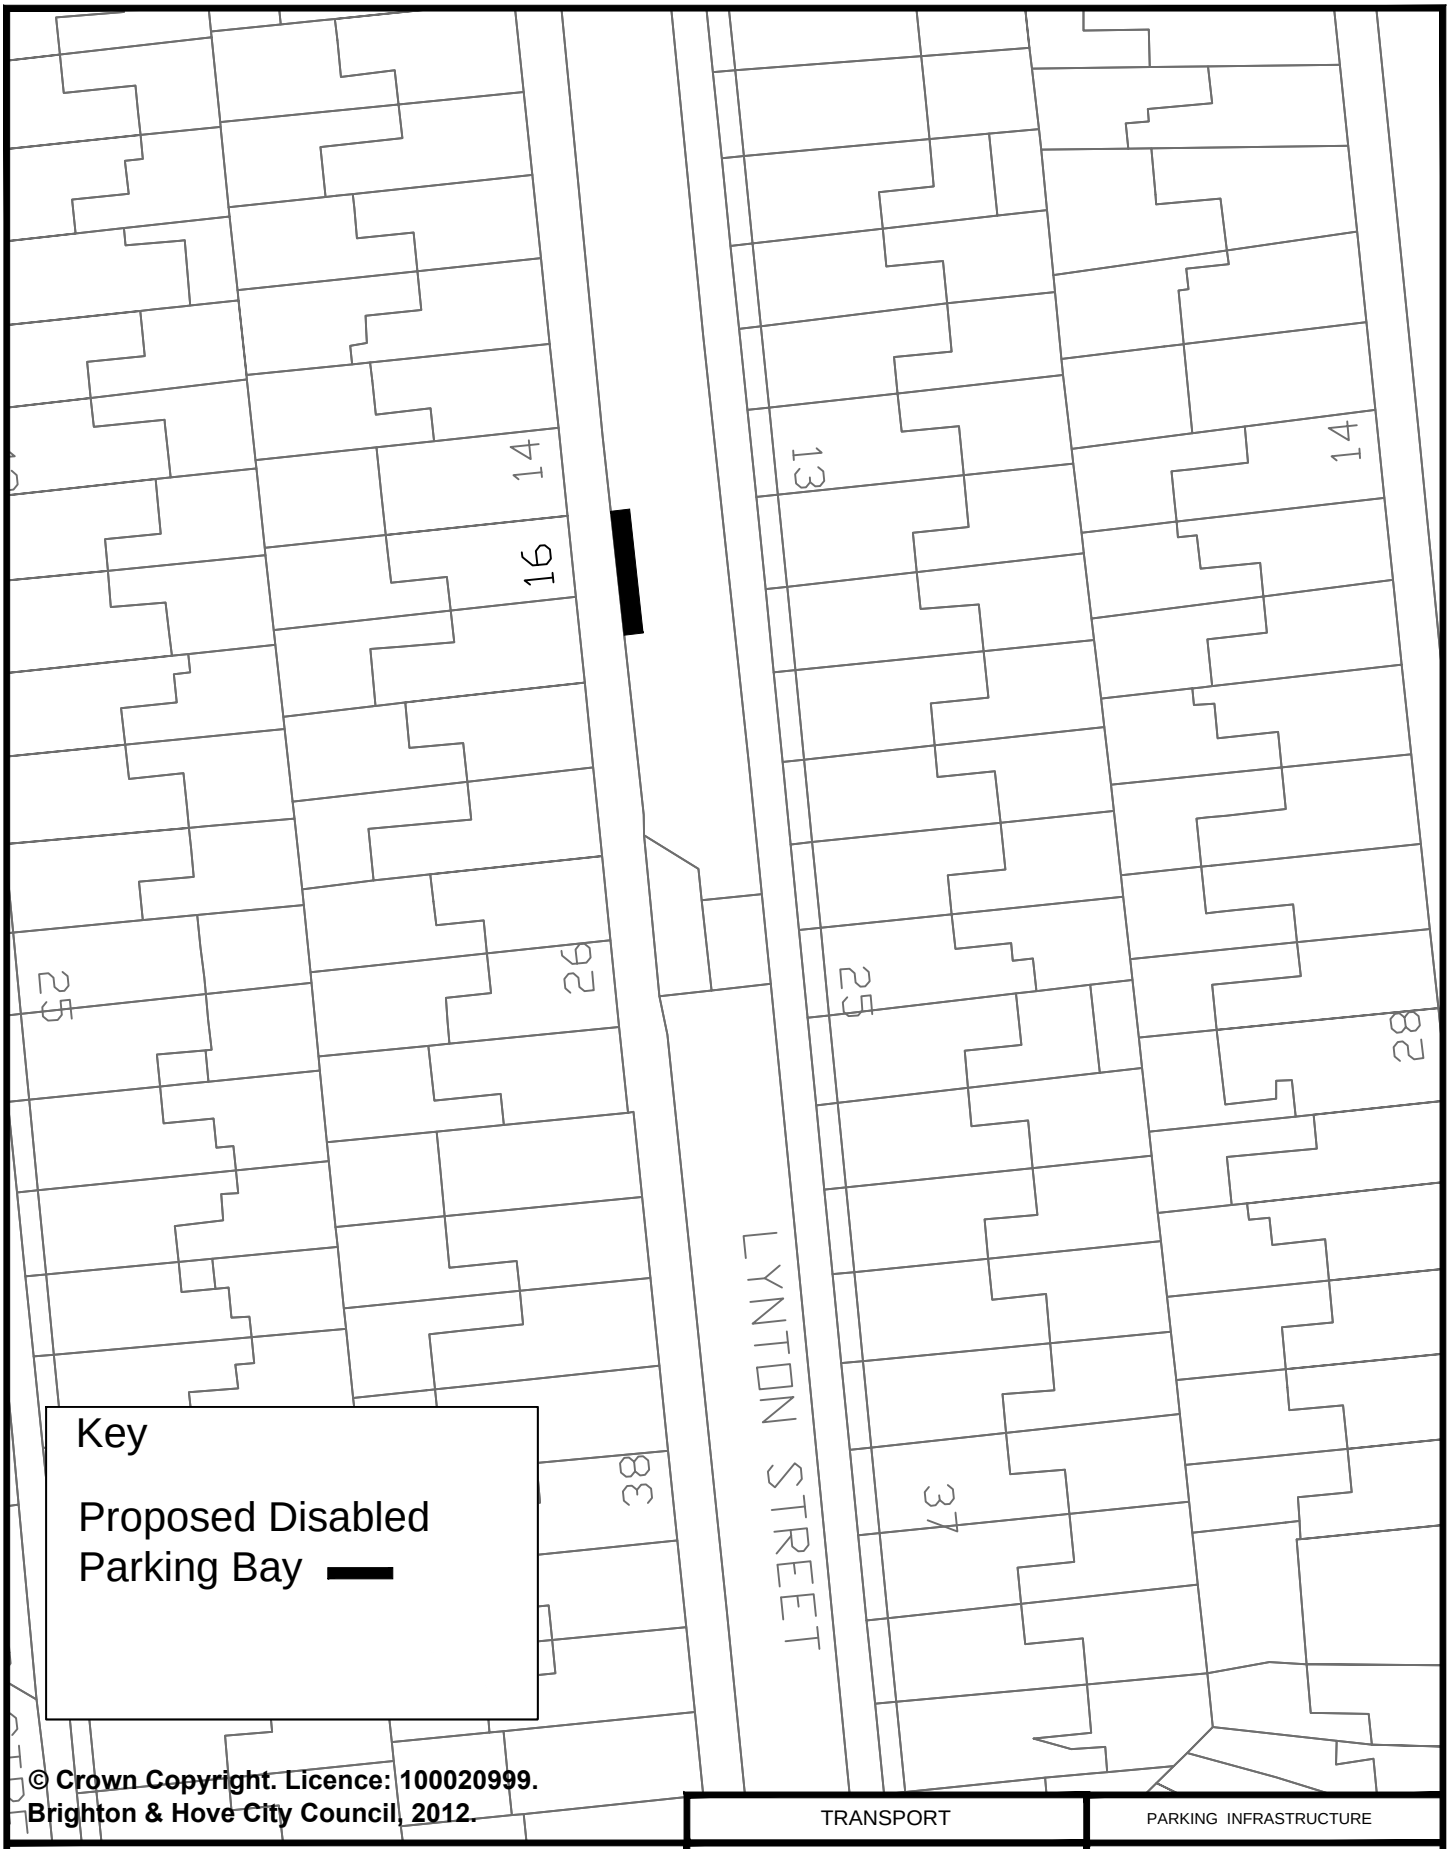

© Crown Copyright. Licence: 100020999.
Brighton & Hove City Council, 2012.

TRANSPORT	PARKING INFRASTRUCTURE
Address: 16 Lynton Street, Brighton	Scale : N.T.S.
	Date : Sept 2016
Reason: To provide a bay for a resident in the vicinity	Drawn : D.A.
	Drawing Number : B&H-DPB-HE-012

Brighton & Hove

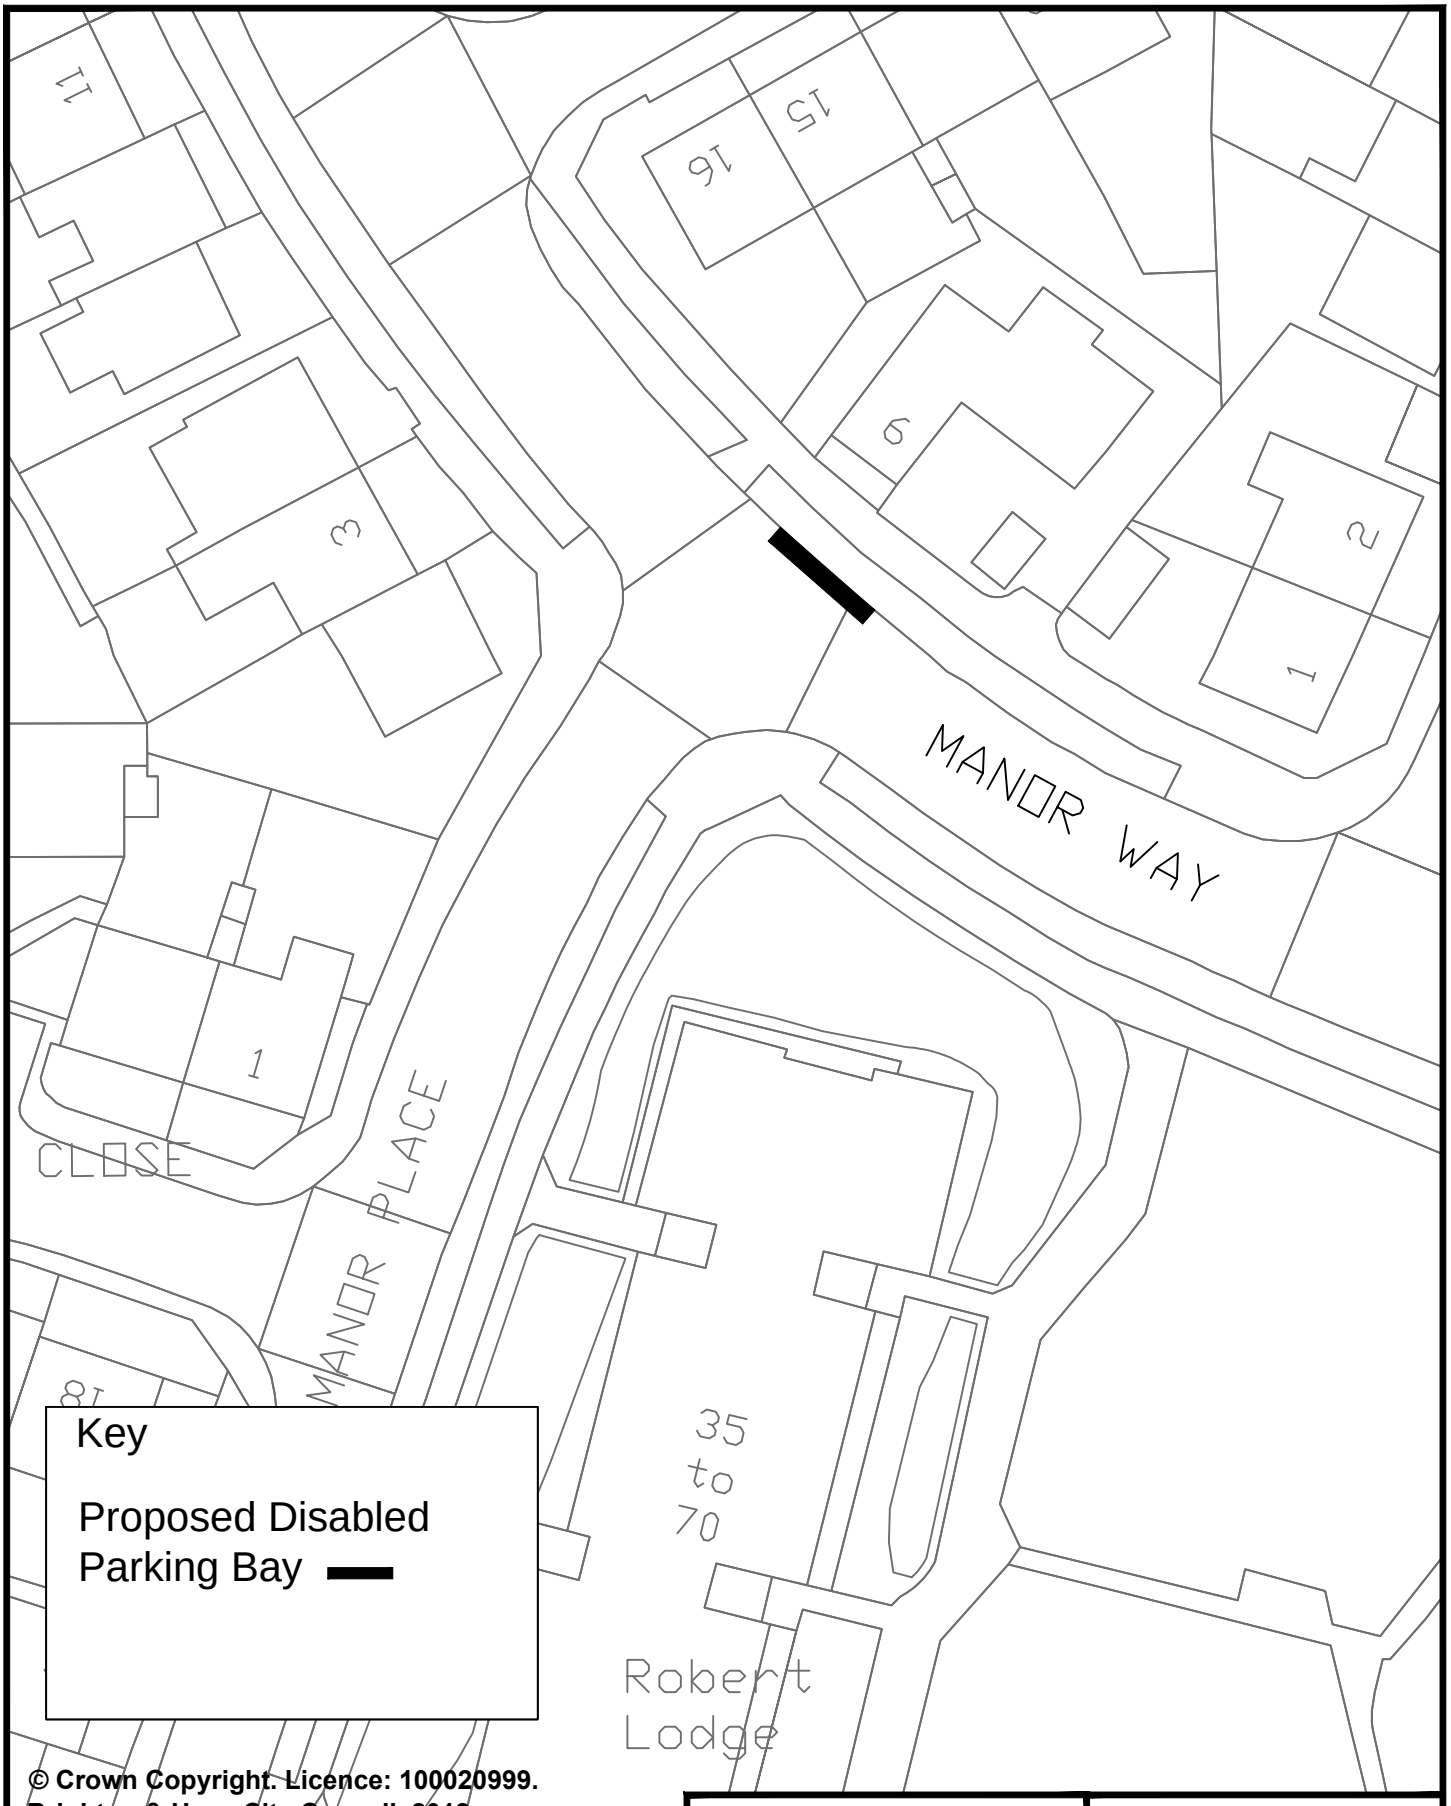

© Crown Copyright. Licence: 100020999. Brighton & Hove City Council, 2012.

TRANSPORT	PARKING INFRASTRUCTURE
Address: 6 Manor Way, Brighton	Scale : N.T.S.
	Date : Sept 2016
Reason: To provide a bay for a resident in the vicinity	Drawn : D.A.
	Drawing Number : B&H-DPB-EB-013

Brighton & Hove

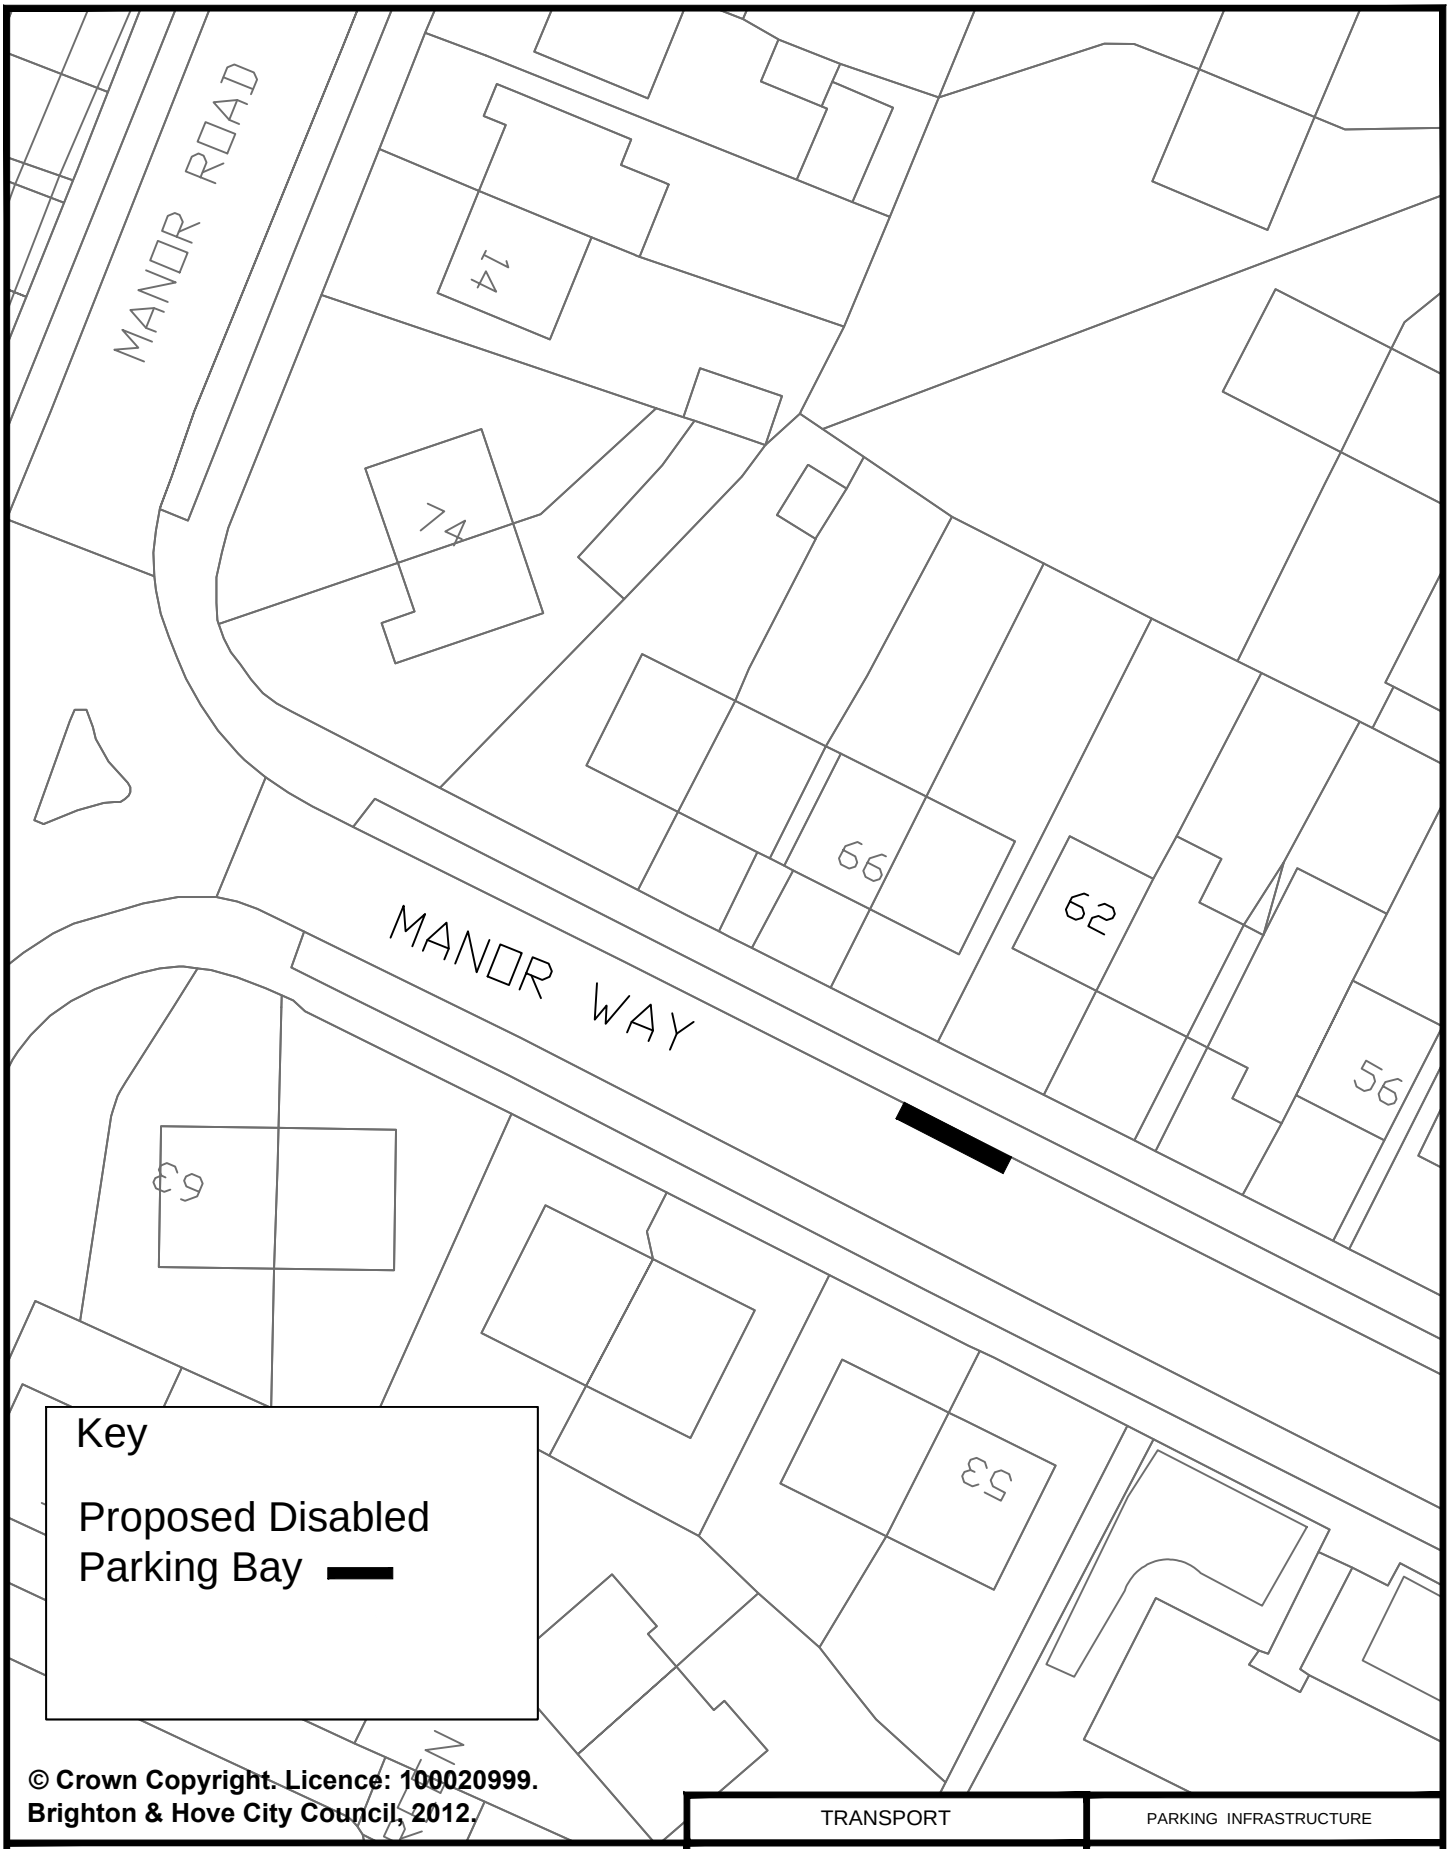

© Crown Copyright. Licence: 100020999. Brighton & Hove City Council, 2012.

	TRANSPORT	PARKING INFRASTRUCTURE
Address: 62 Manor Way, Brighton	Scale : N.T.S.	Brighton & Hove
	Date : Sept 2016	
Reason: To provide a bay for a resident in the vicinity	Drawn : D.A.	
	Drawing Number : B&H-DPB-EB-014	

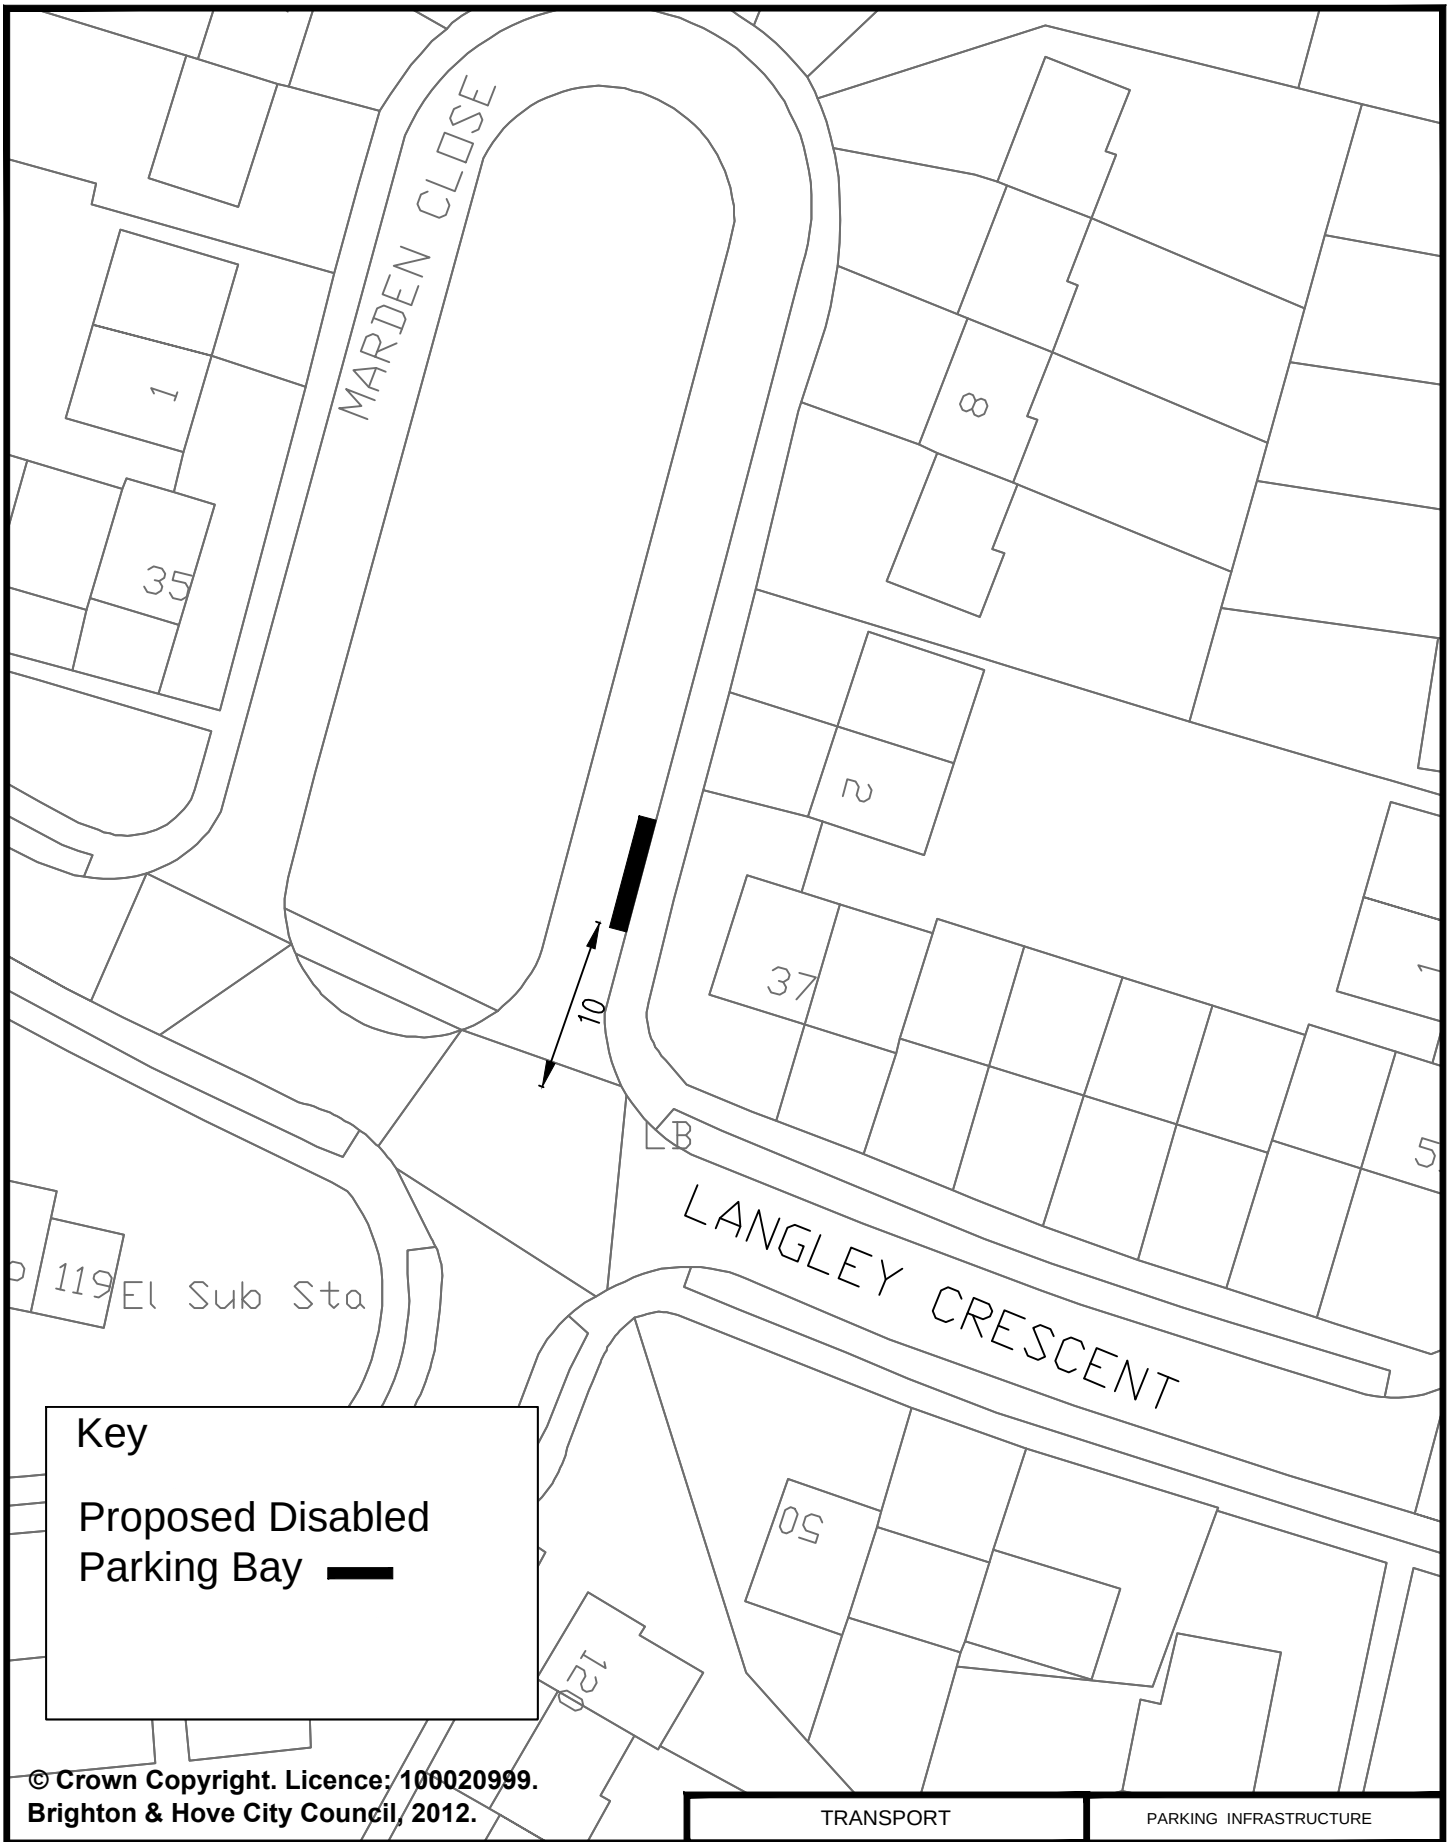

Key

Proposed Disabled Parking Bay

© Crown Copyright. Licence: 100020999.
Brighton & Hove City Council, 2012.

	TRANSPORT	PARKING INFRASTRUCTURE
Address: (adjoining 37 Langley Crescent) Marden Close, Brighton	Scale : N.T.S.	Brighton & Hove
	Date : Sept 2016	
Reason: To provide a bay for a resident in the vicinity	Drawn : D.A.	
	Drawing Number : B&H-DPB-WO-015	

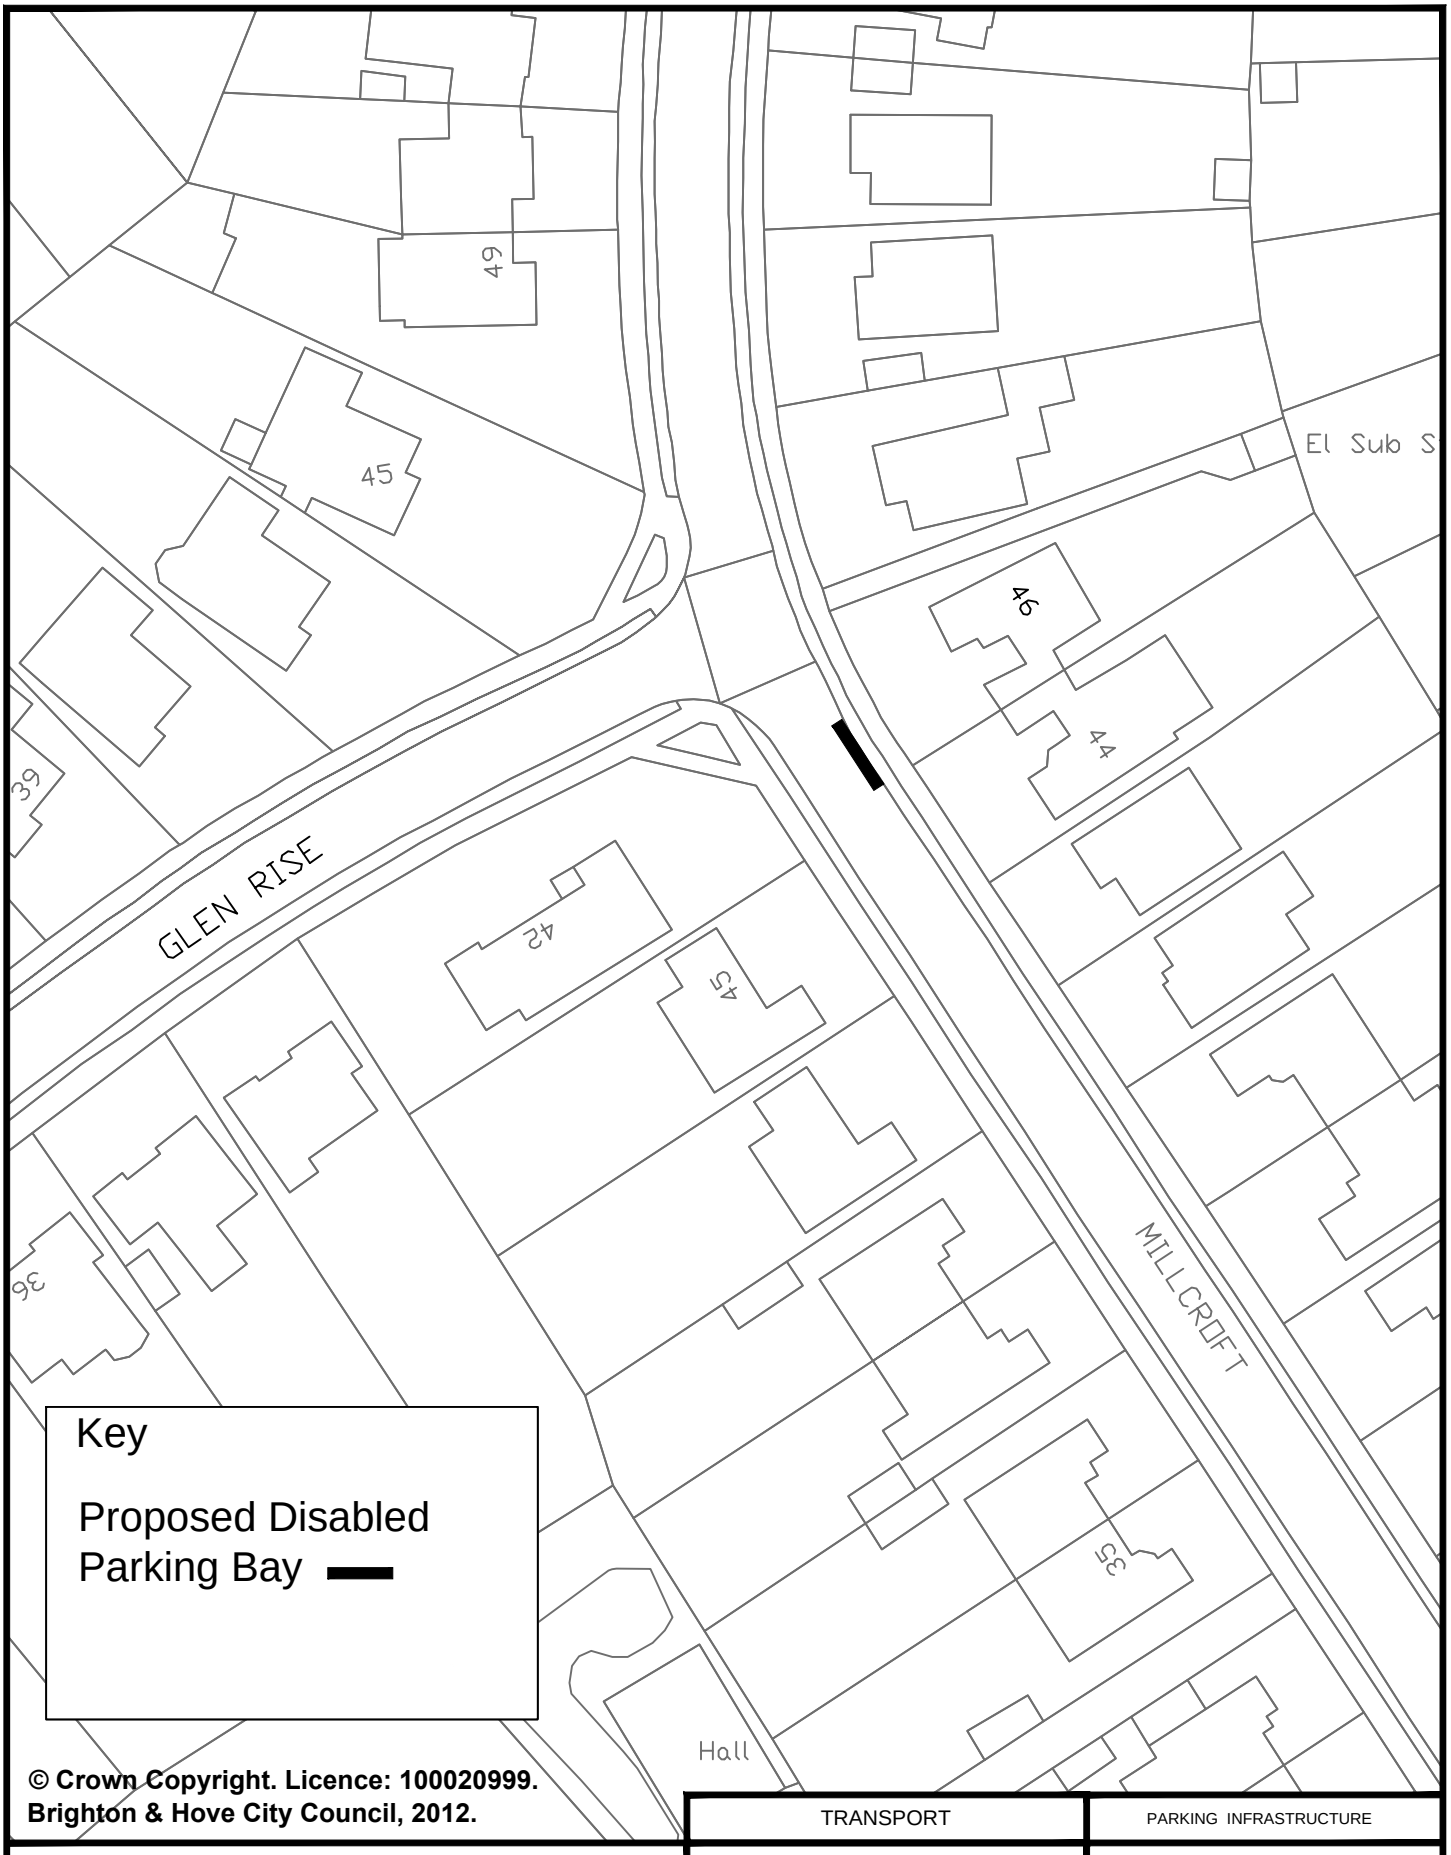

Key

Proposed Disabled Parking Bay

© Crown Copyright. Licence: 100020999.
Brighton & Hove City Council, 2012.

TRANSPORT	PARKING INFRASTRUCTURE
Address: 46 Millcroft, Brighton	Scale : N.T.S.
	Date : Sept 2016
Reason: To provide a bay for a resident in the vicinity	Drawn : D.A.
	Drawing Number : B&H-DPB-WIT-033

Brighton & Hove

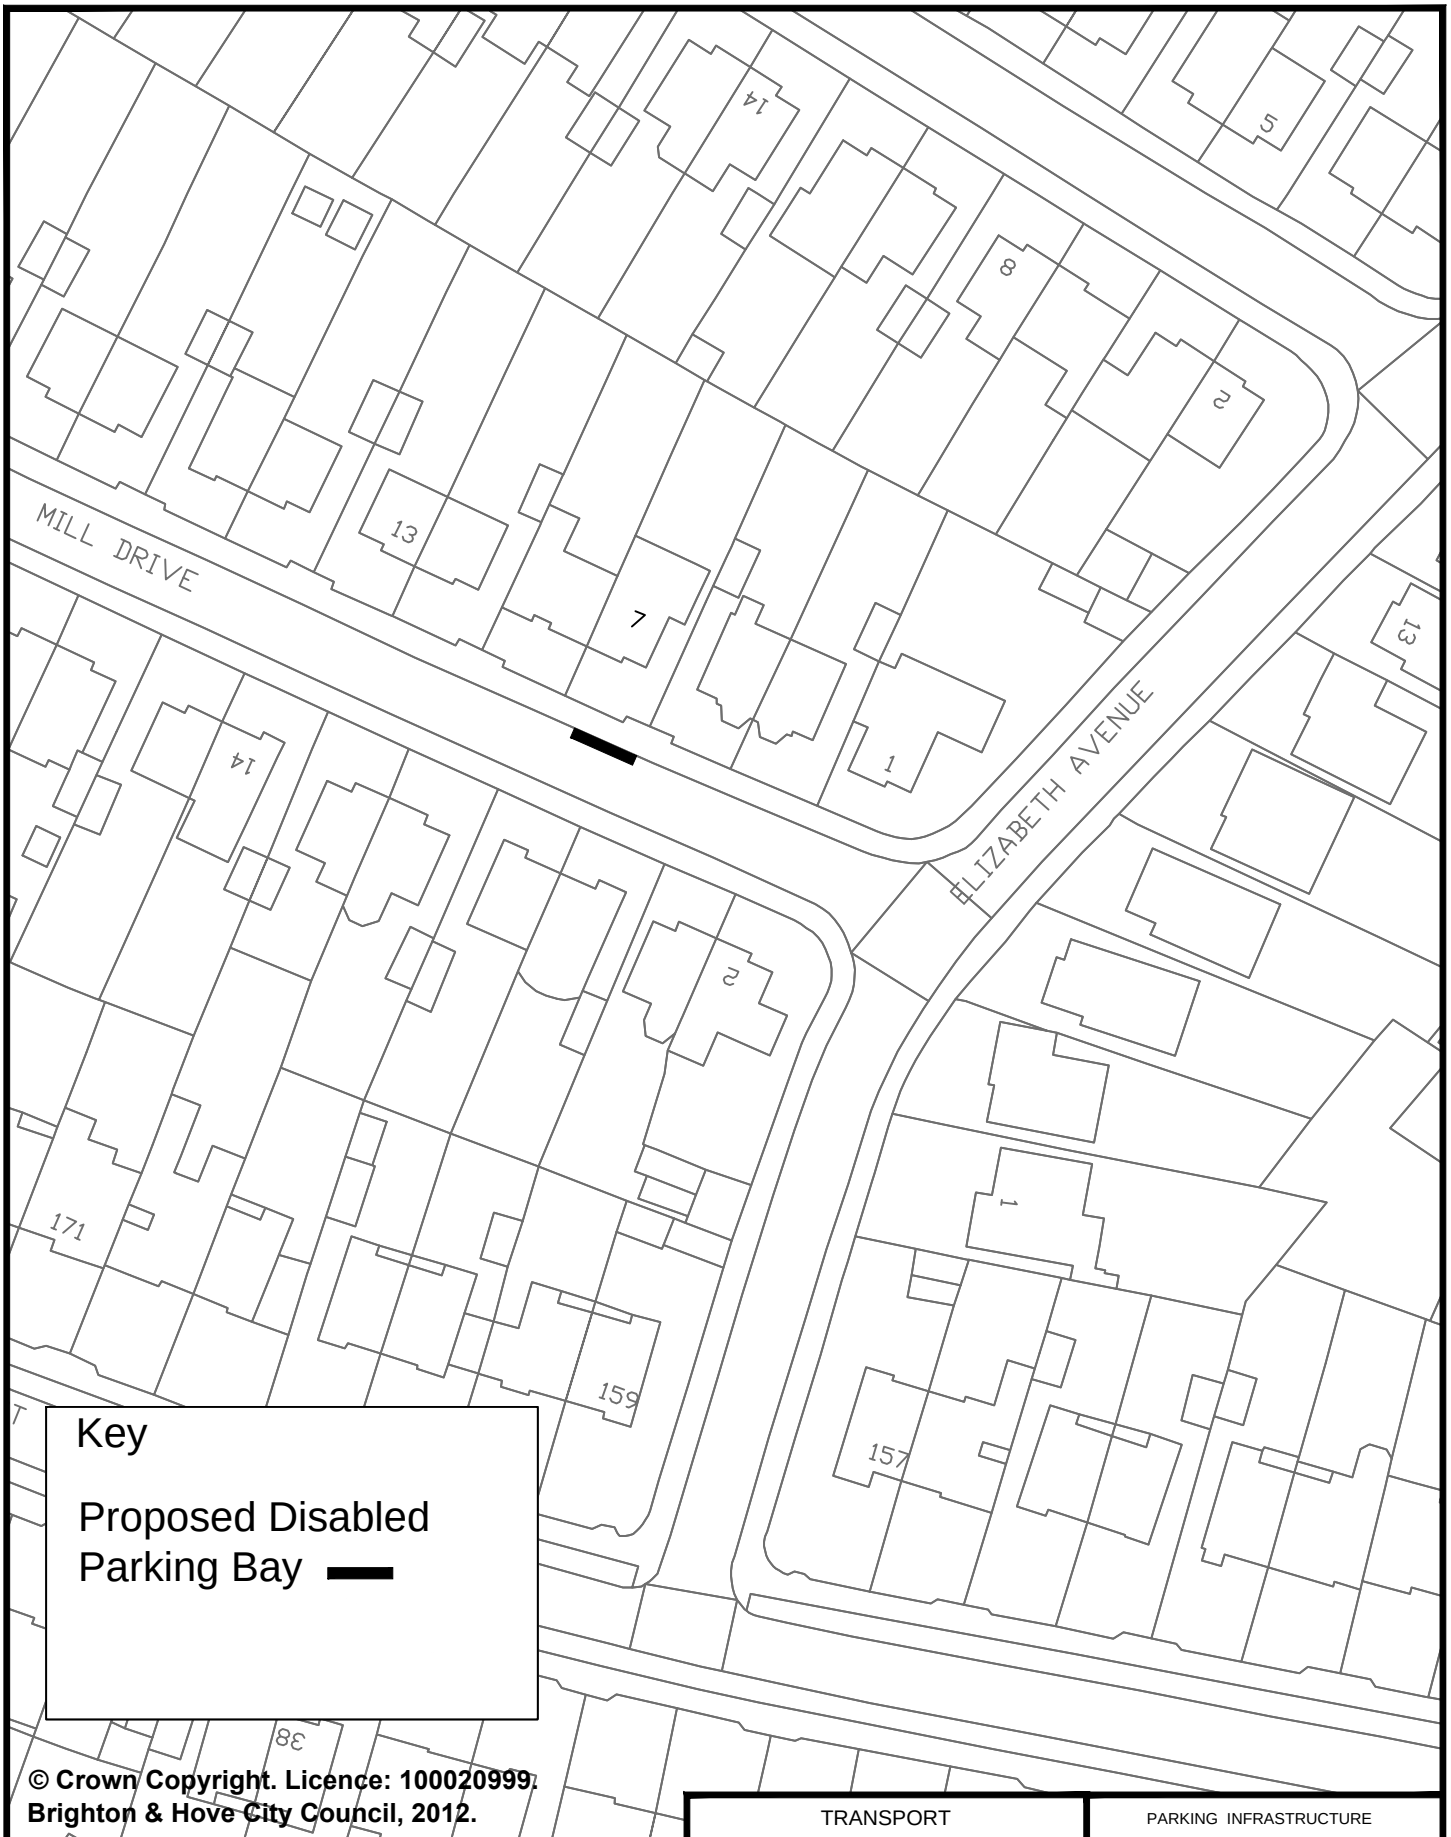

Key

Proposed Disabled Parking Bay

© Crown Copyright. Licence: 100020999. Brighton & Hove City Council, 2012.

TRANSPORT	PARKING INFRASTRUCTURE
Address: 7 Mill Drive, Hove	Scale : N.T.S.
	Date : Sept 2016
Reason: To provide a bay for a resident in the vicinity	Drawn : D.A.
	Drawing Number : B&H-DPB-HP-016

Brighton & Hove

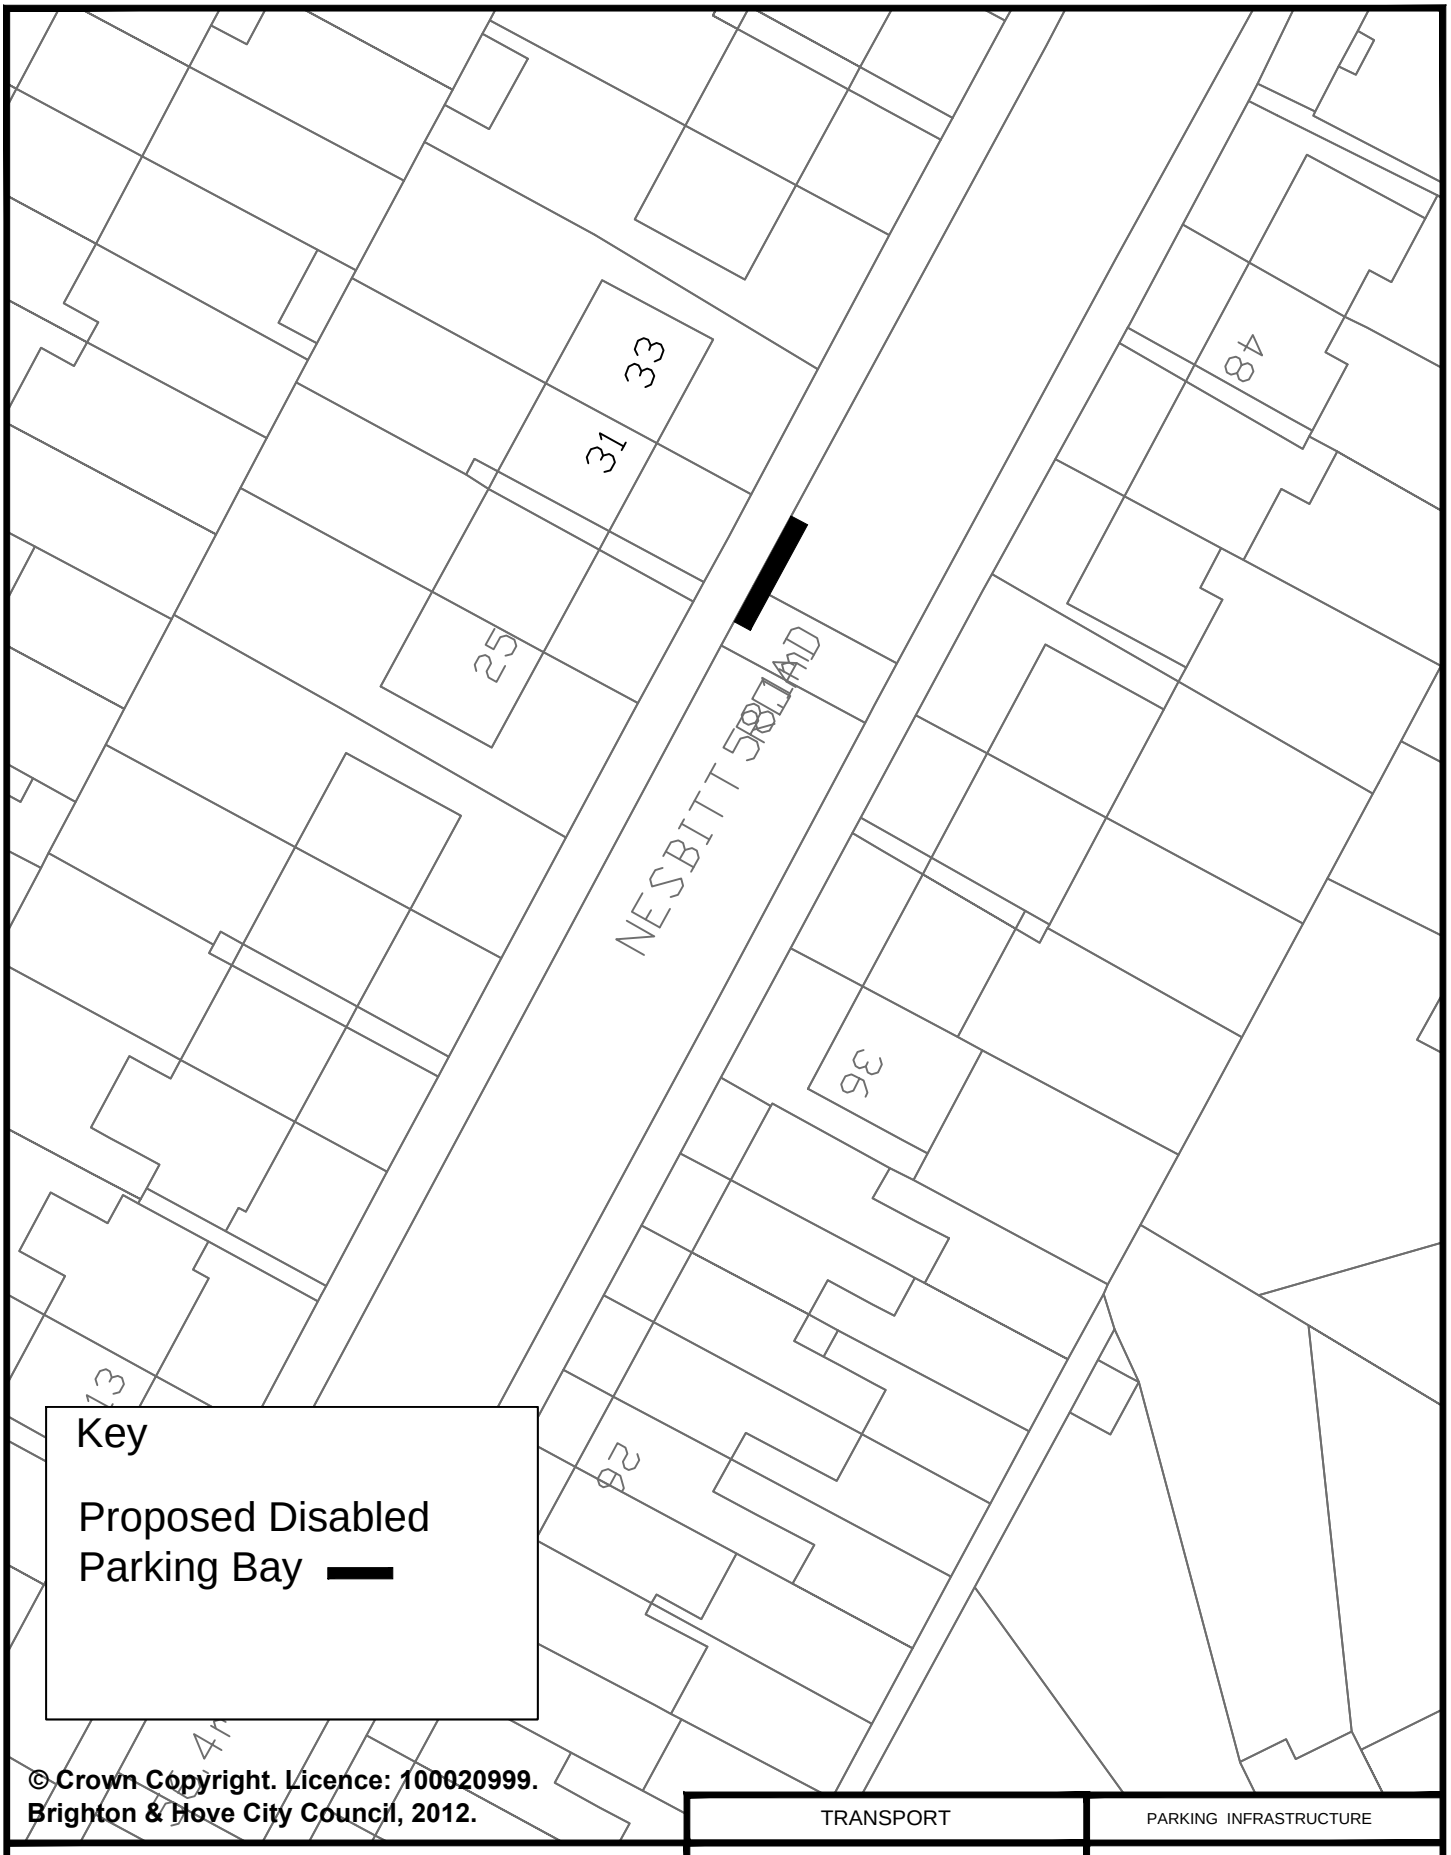

Key

Proposed Disabled Parking Bay

© Crown Copyright. Licence: 100020999. Brighton & Hove City Council, 2012.

	TRANSPORT	PARKING INFRASTRUCTURE
Address: 31 Nesbitt Road, Brighton	Scale : N.T.S.	Brighton & Hove
	Date : Sept 2016	
Reason: To provide a bay for a resident in the vicinity	Drawn : D.A.	
	Drawing Number : B&H-DPB-MB-034	

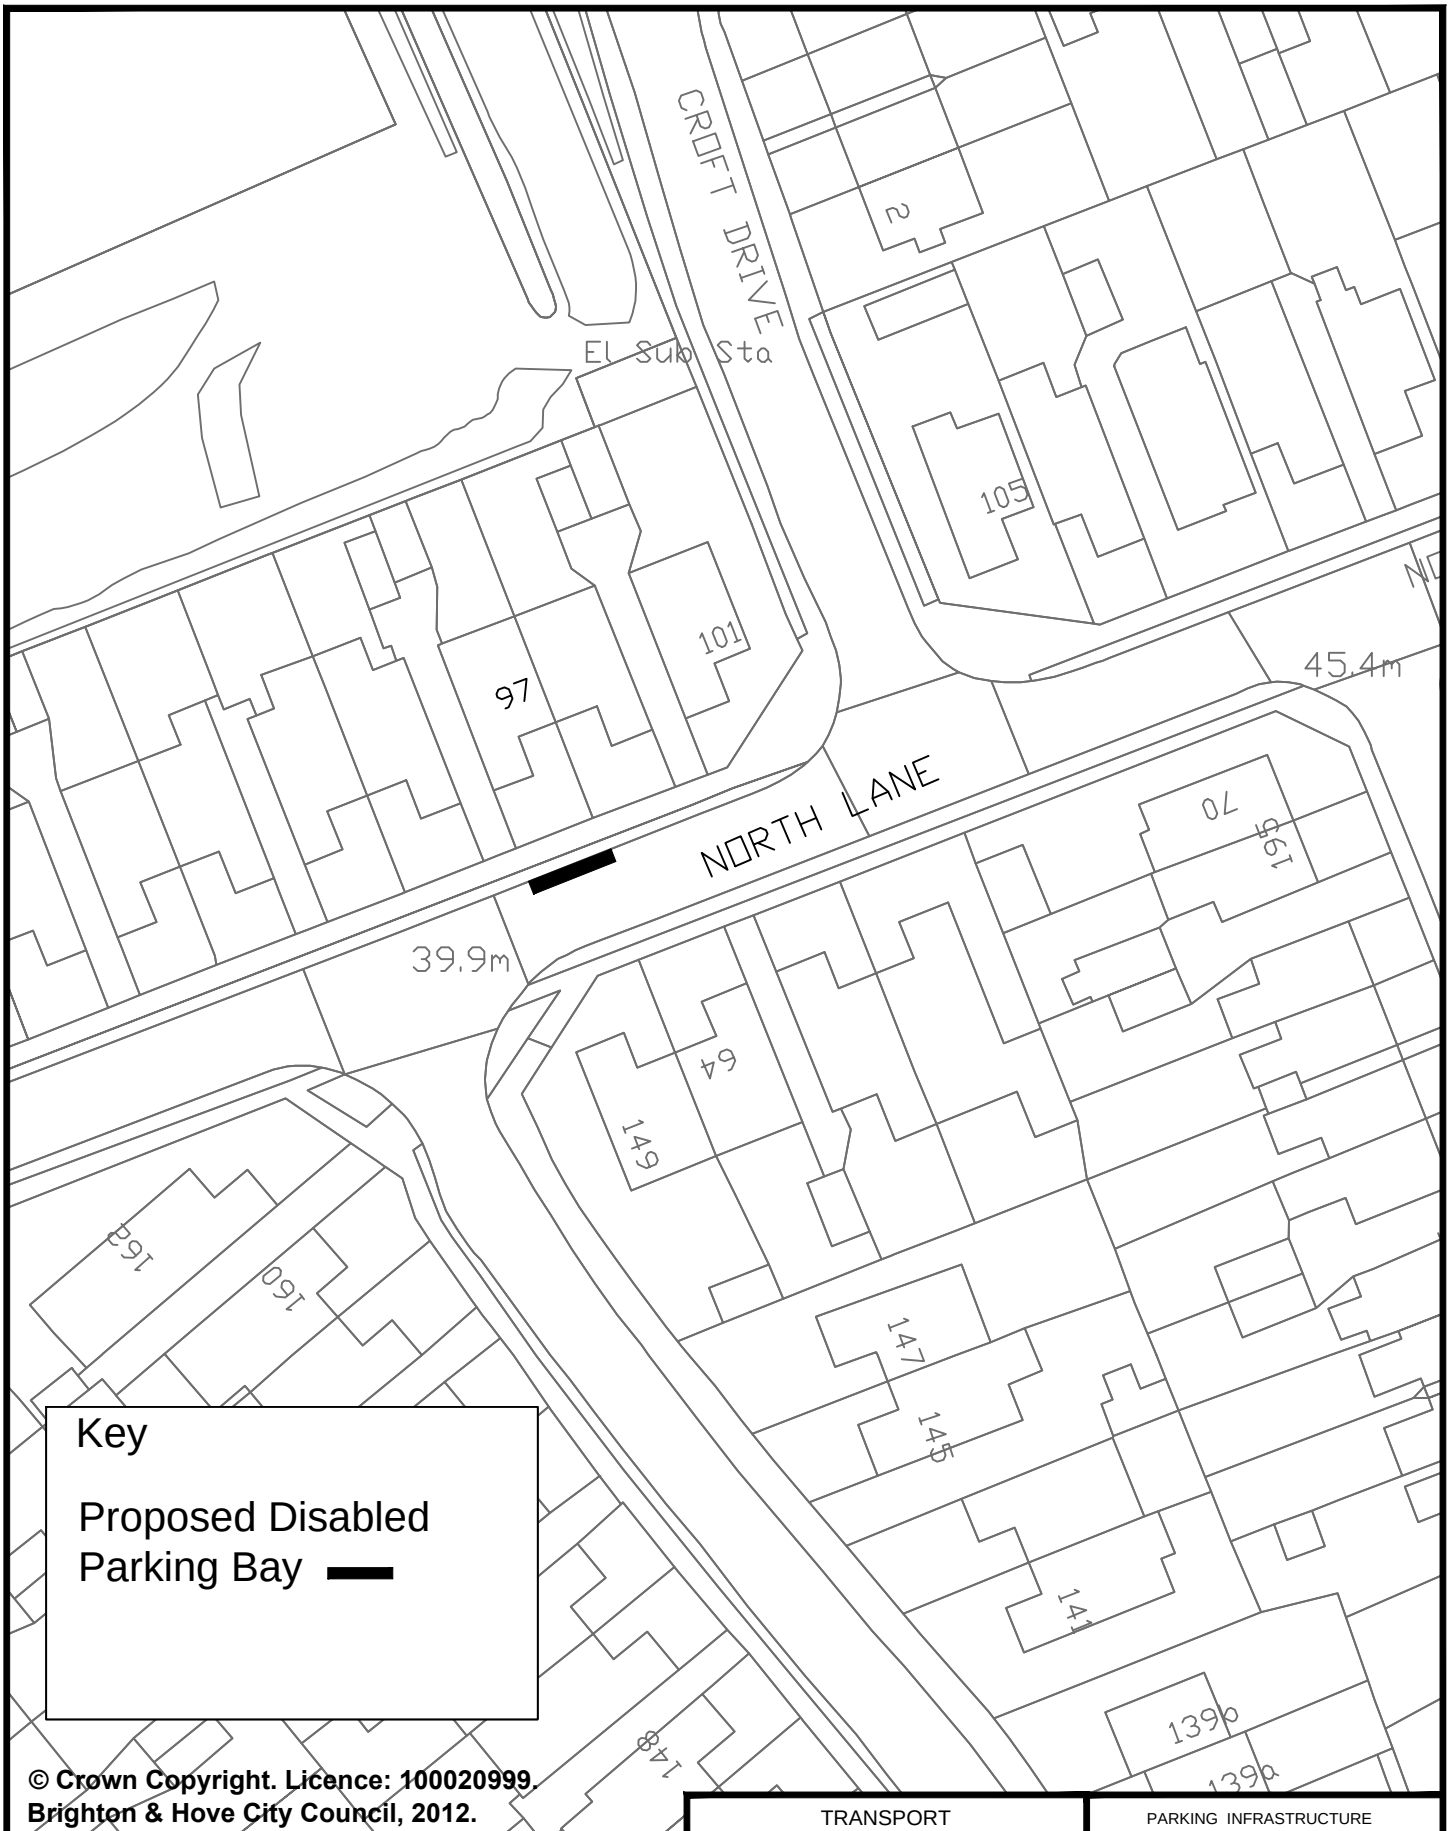

© Crown Copyright. Licence: 100020999. Brighton & Hove City Council, 2012.

	TRANSPORT	PARKING INFRASTRUCTURE
Address: 97 North Lane, Portslade	Scale : N.T.S.	
	Date : Sept 2016	
Reason: To provide a bay for a resident in the vicinity	Drawn : D.A.	Brighton & Hove
	Drawing Number : B&H-DPB-NP-017	

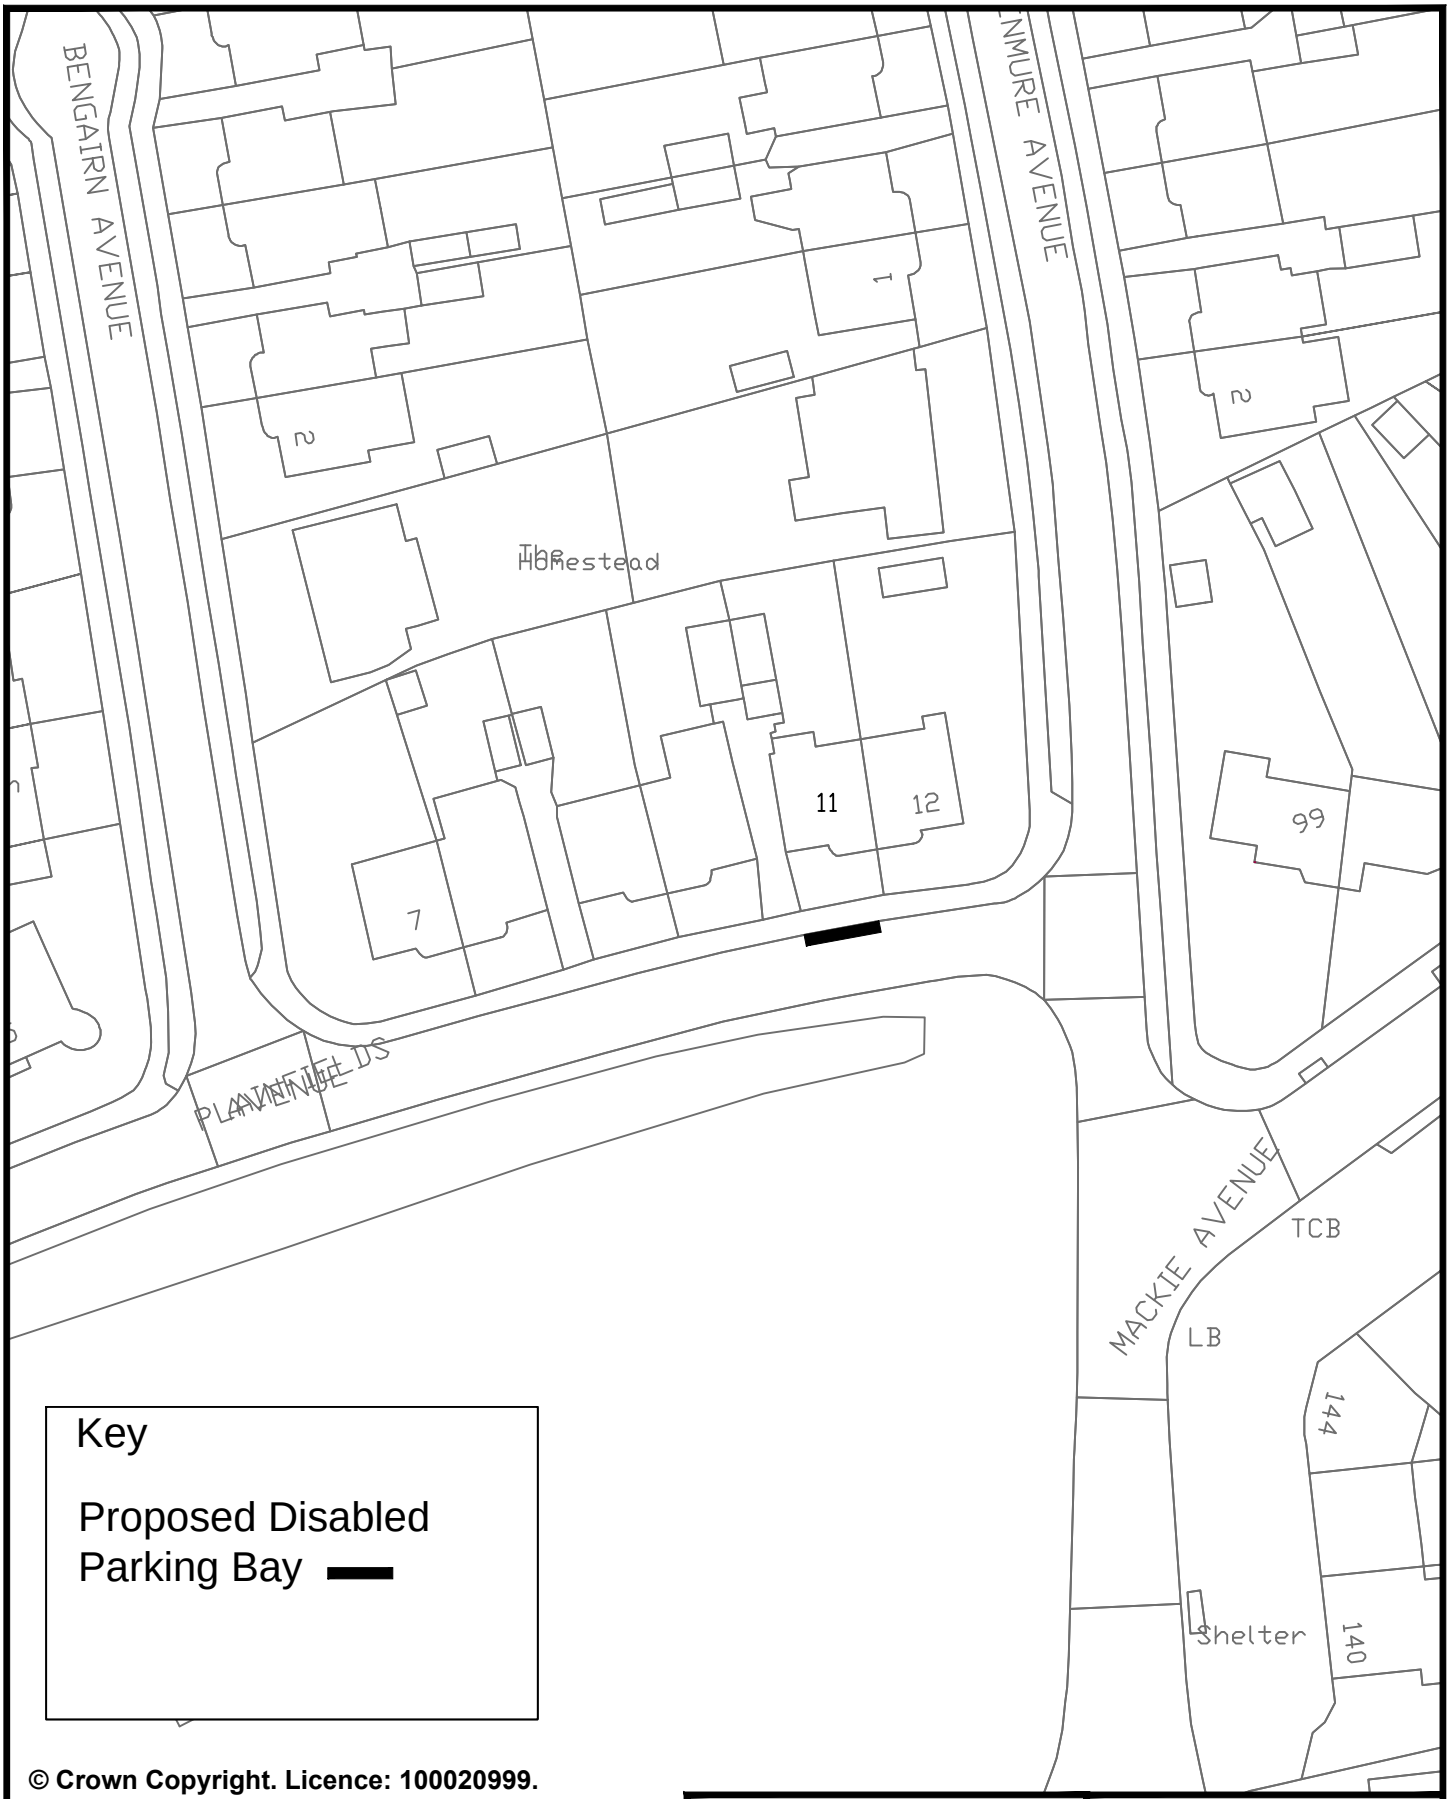

Key

Proposed Disabled Parking Bay

© Crown Copyright. Licence: 100020999.
Brighton & Hove City Council, 2012.

TRANSPORT	PARKING INFRASTRUCTURE
Address: 11Plainfield Avenue, Brighton	Scale : N.T.S.
	Date : Sept 2016
Reason: To provide a bay for a resident in the vicinity	Drawn : D.A.
	Drawing Number : B&H-DPB-PA-035

Brighton & Hove

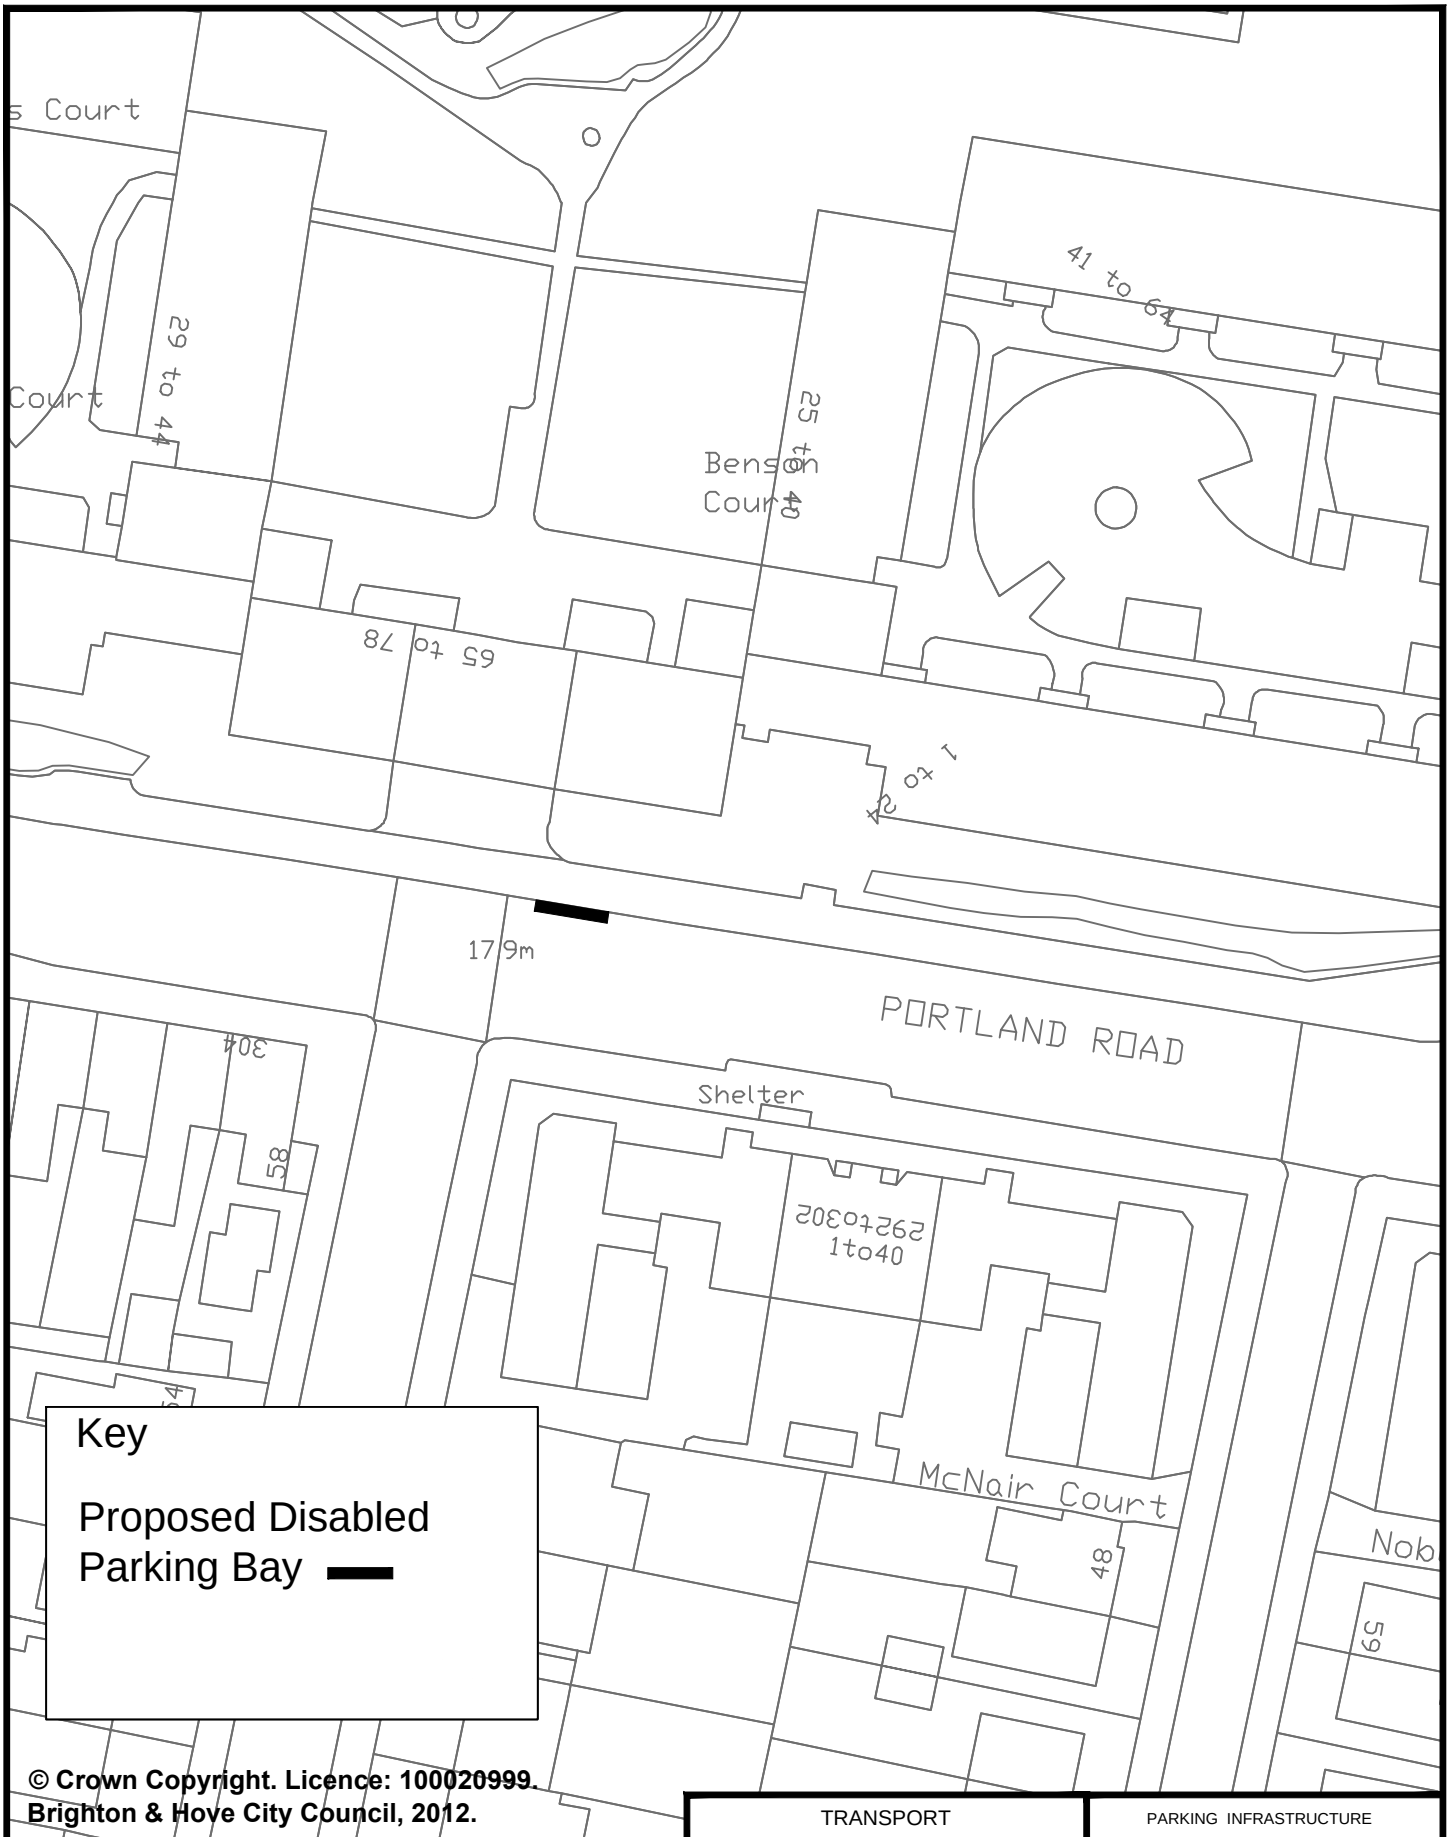

© Crown Copyright. Licence: 100020999. Brighton & Hove City Council, 2012.

TRANSPORT	PARKING INFRASTRUCTURE
Address: (rear of Benson Court, Ingram Crescent East) Portland Road, Hove	Scale : N.T.S.
	Date : Sept 2016
Reason: To provide a bay for a resident in the vicinity	Drawn : D.A.
	Drawing Number : B&H-DPB-WIS-036

Brighton & Hove

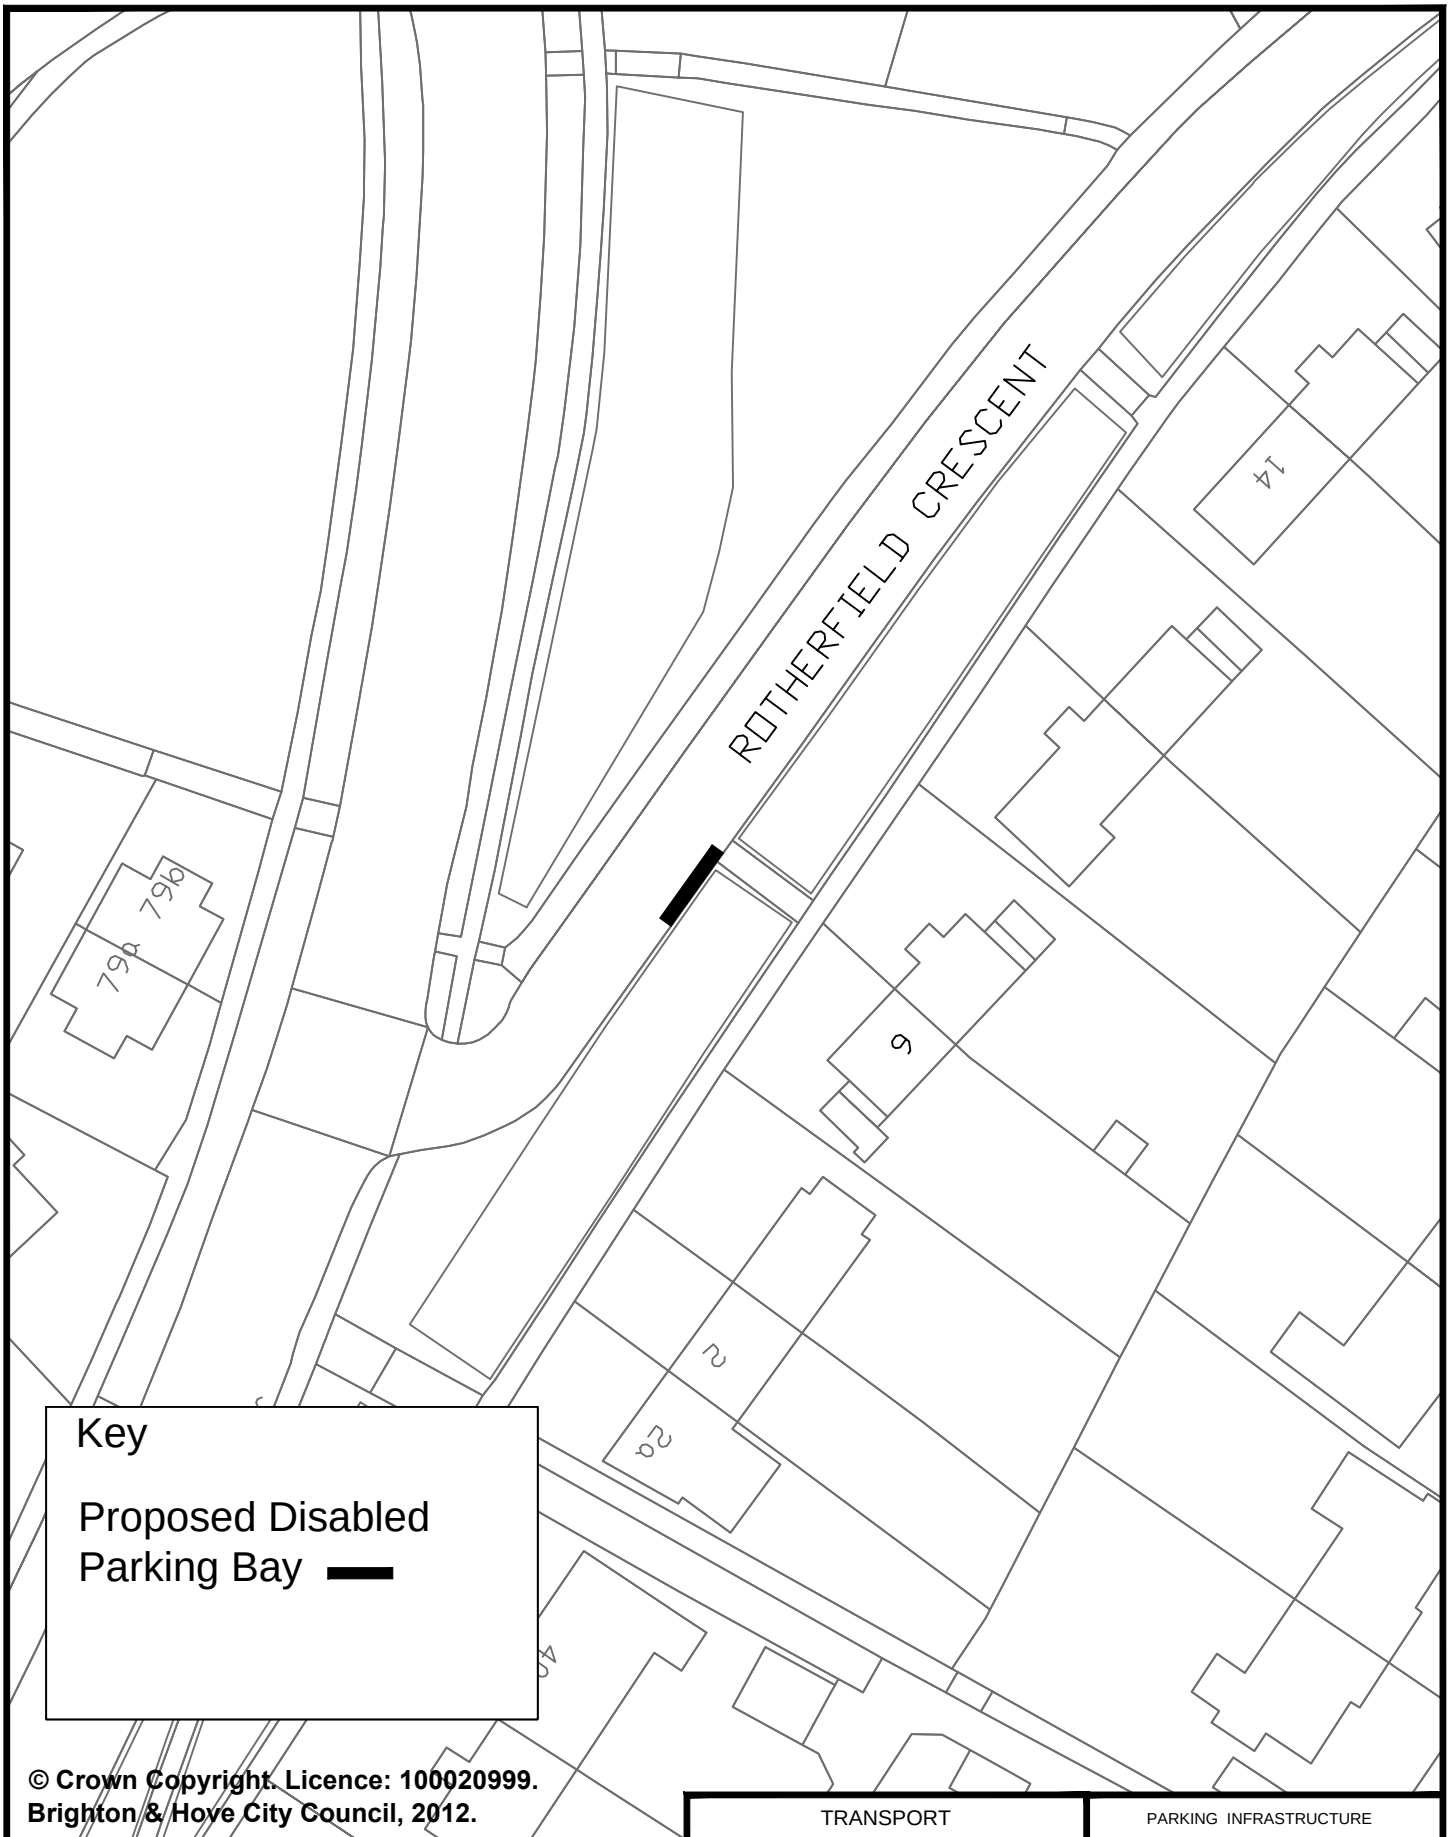

Key

Proposed Disabled Parking Bay

© Crown Copyright. Licence: 100020999. Brighton & Hove City Council, 2012.

TRANSPORT	PARKING INFRASTRUCTURE
Address: 6 Rotherfield Crescent, Brighton	Scale : N.T.S.
	Date : Sept 2016
Reason: To provide a bay for a resident in the vicinity	Drawn : D.A.
	Drawing Number : B&H-DPB-PA-018

Brighton & Hove

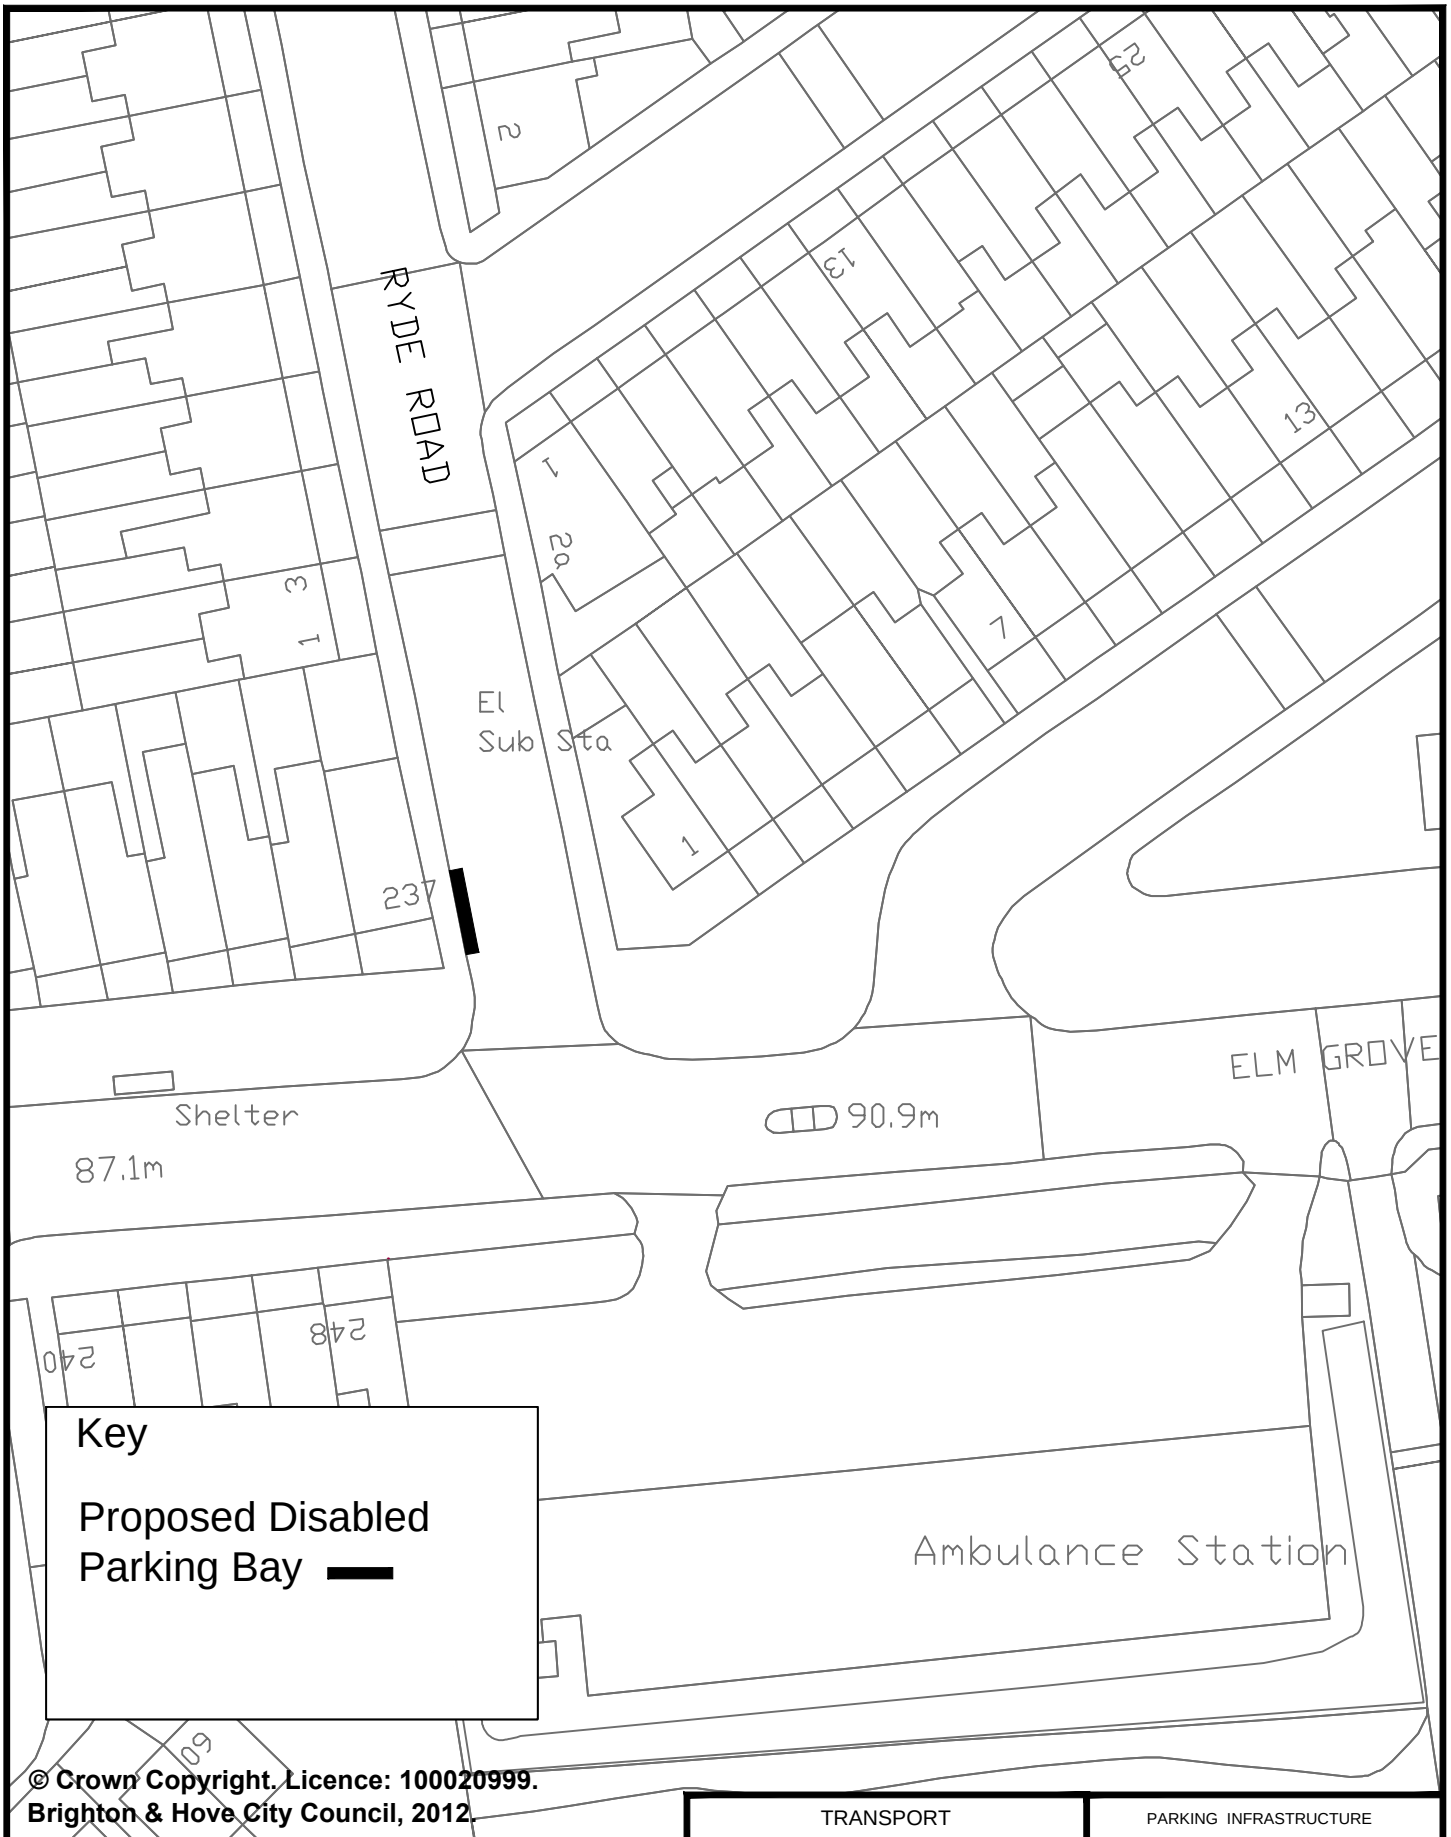

© Crown Copyright. Licence: 100020999.
Brighton & Hove City Council, 2012.

	TRANSPORT	PARKING INFRASTRUCTURE
Address: (adjoining 237 Elm Grove), Ryde Road, Brighton	Scale : N.T.S.	Brighton & Hove
	Date : Sept 2016	
Reason: To provide a bay for a resident in the vicinity	Drawn : D.A.	
	Drawing Number : B&H-DPB-HE-019	

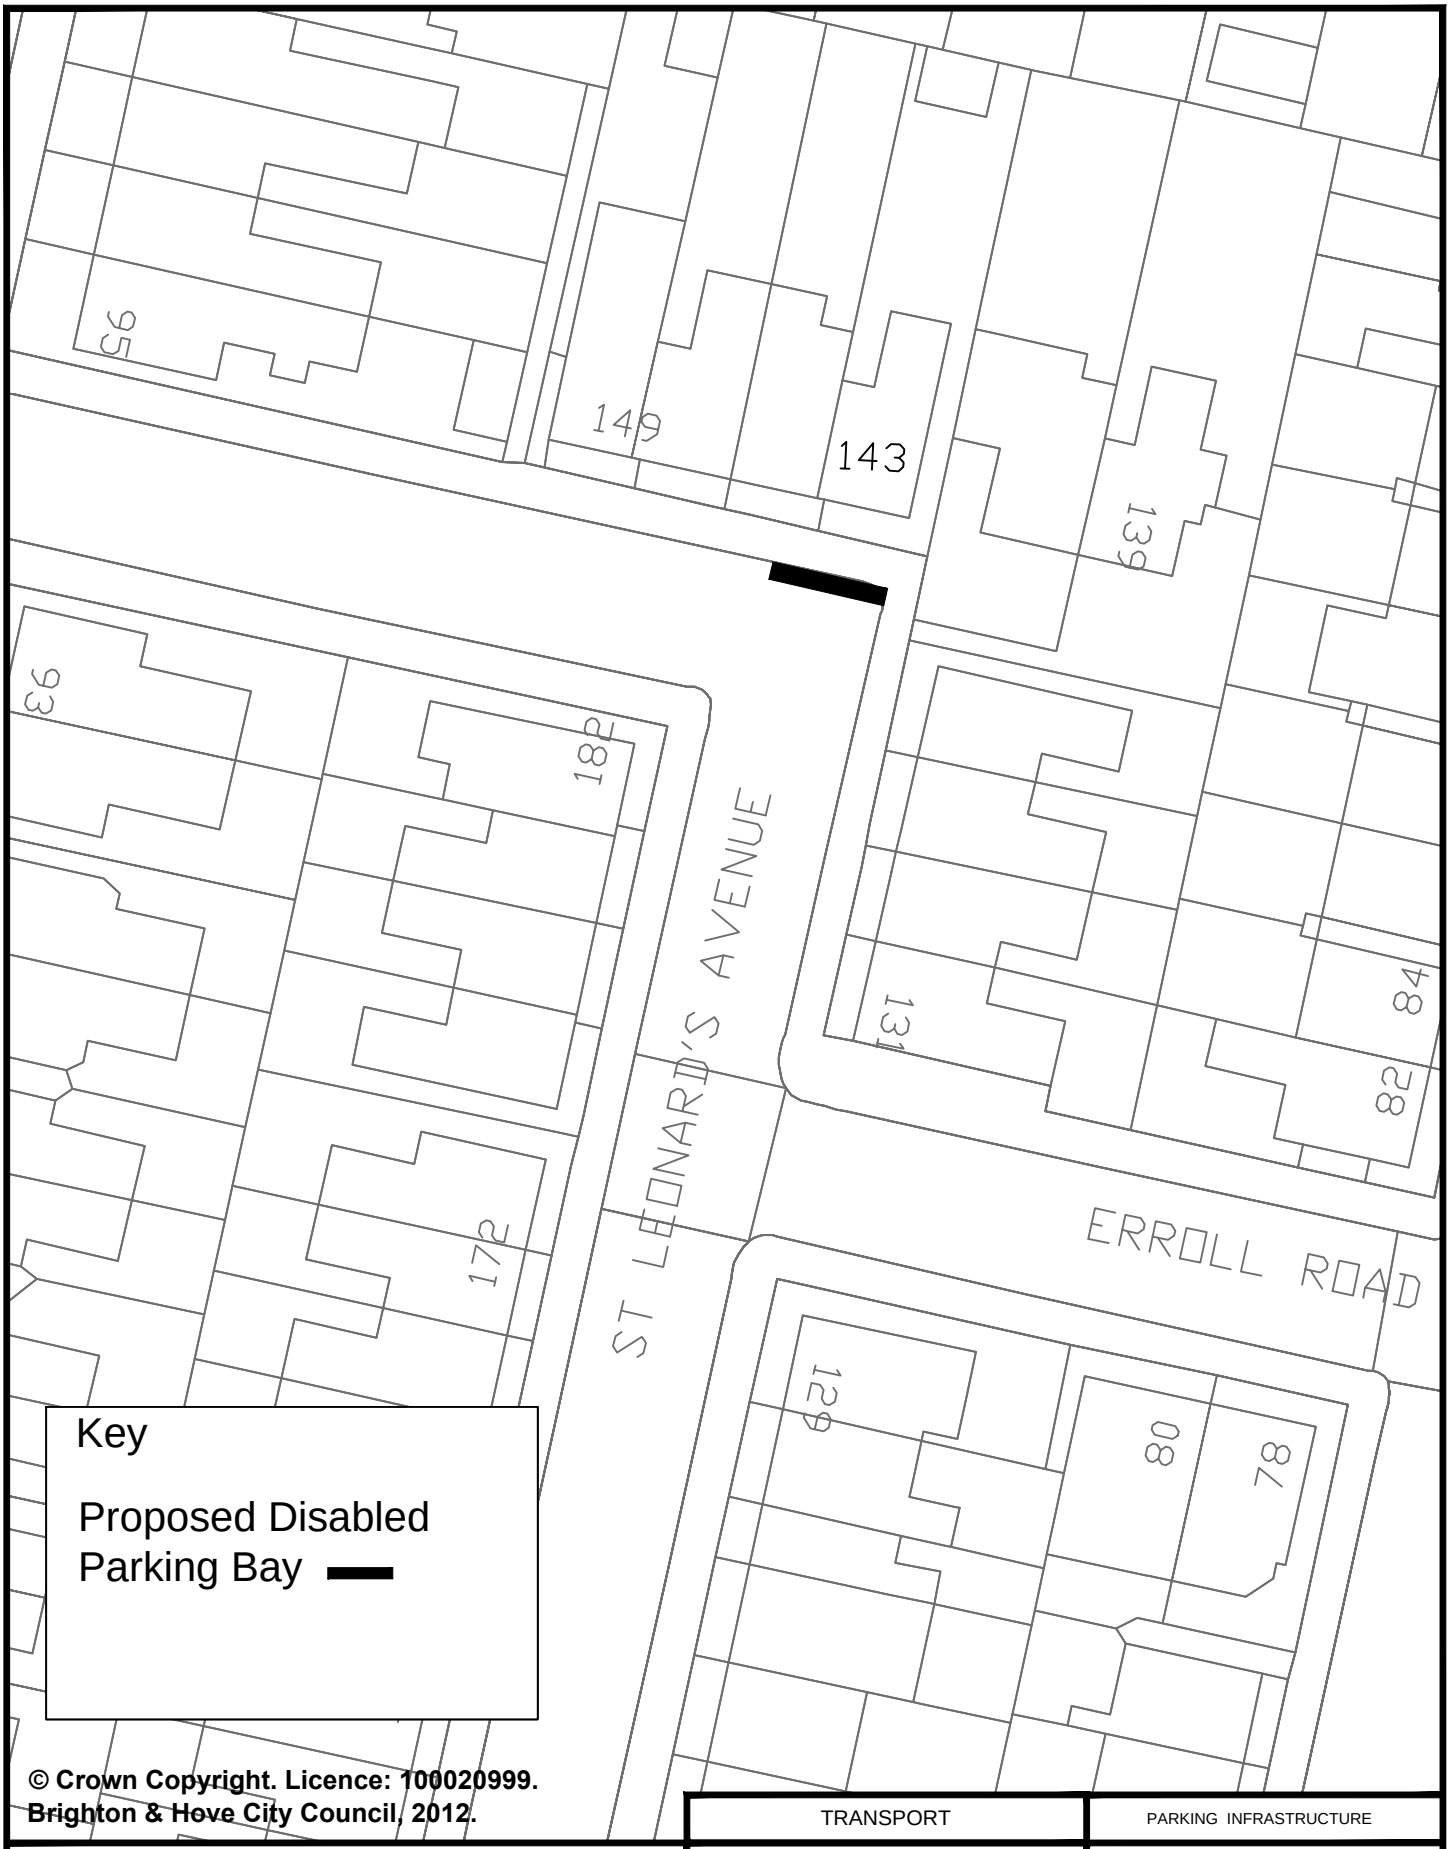

Key

Proposed Disabled Parking Bay

© Crown Copyright. Licence: 100020999. Brighton & Hove City Council, 2012.

TRANSPORT	PARKING INFRASTRUCTURE
Address: 143 St Leonards Avenue, Hove	Scale : N.T.S.
	Date : Sept 2016
Reason: To provide a bay for a resident in the vicinity	Drawn : D.A.
	Drawing Number : B&H-DPB-WIS-037

Brighton & Hove

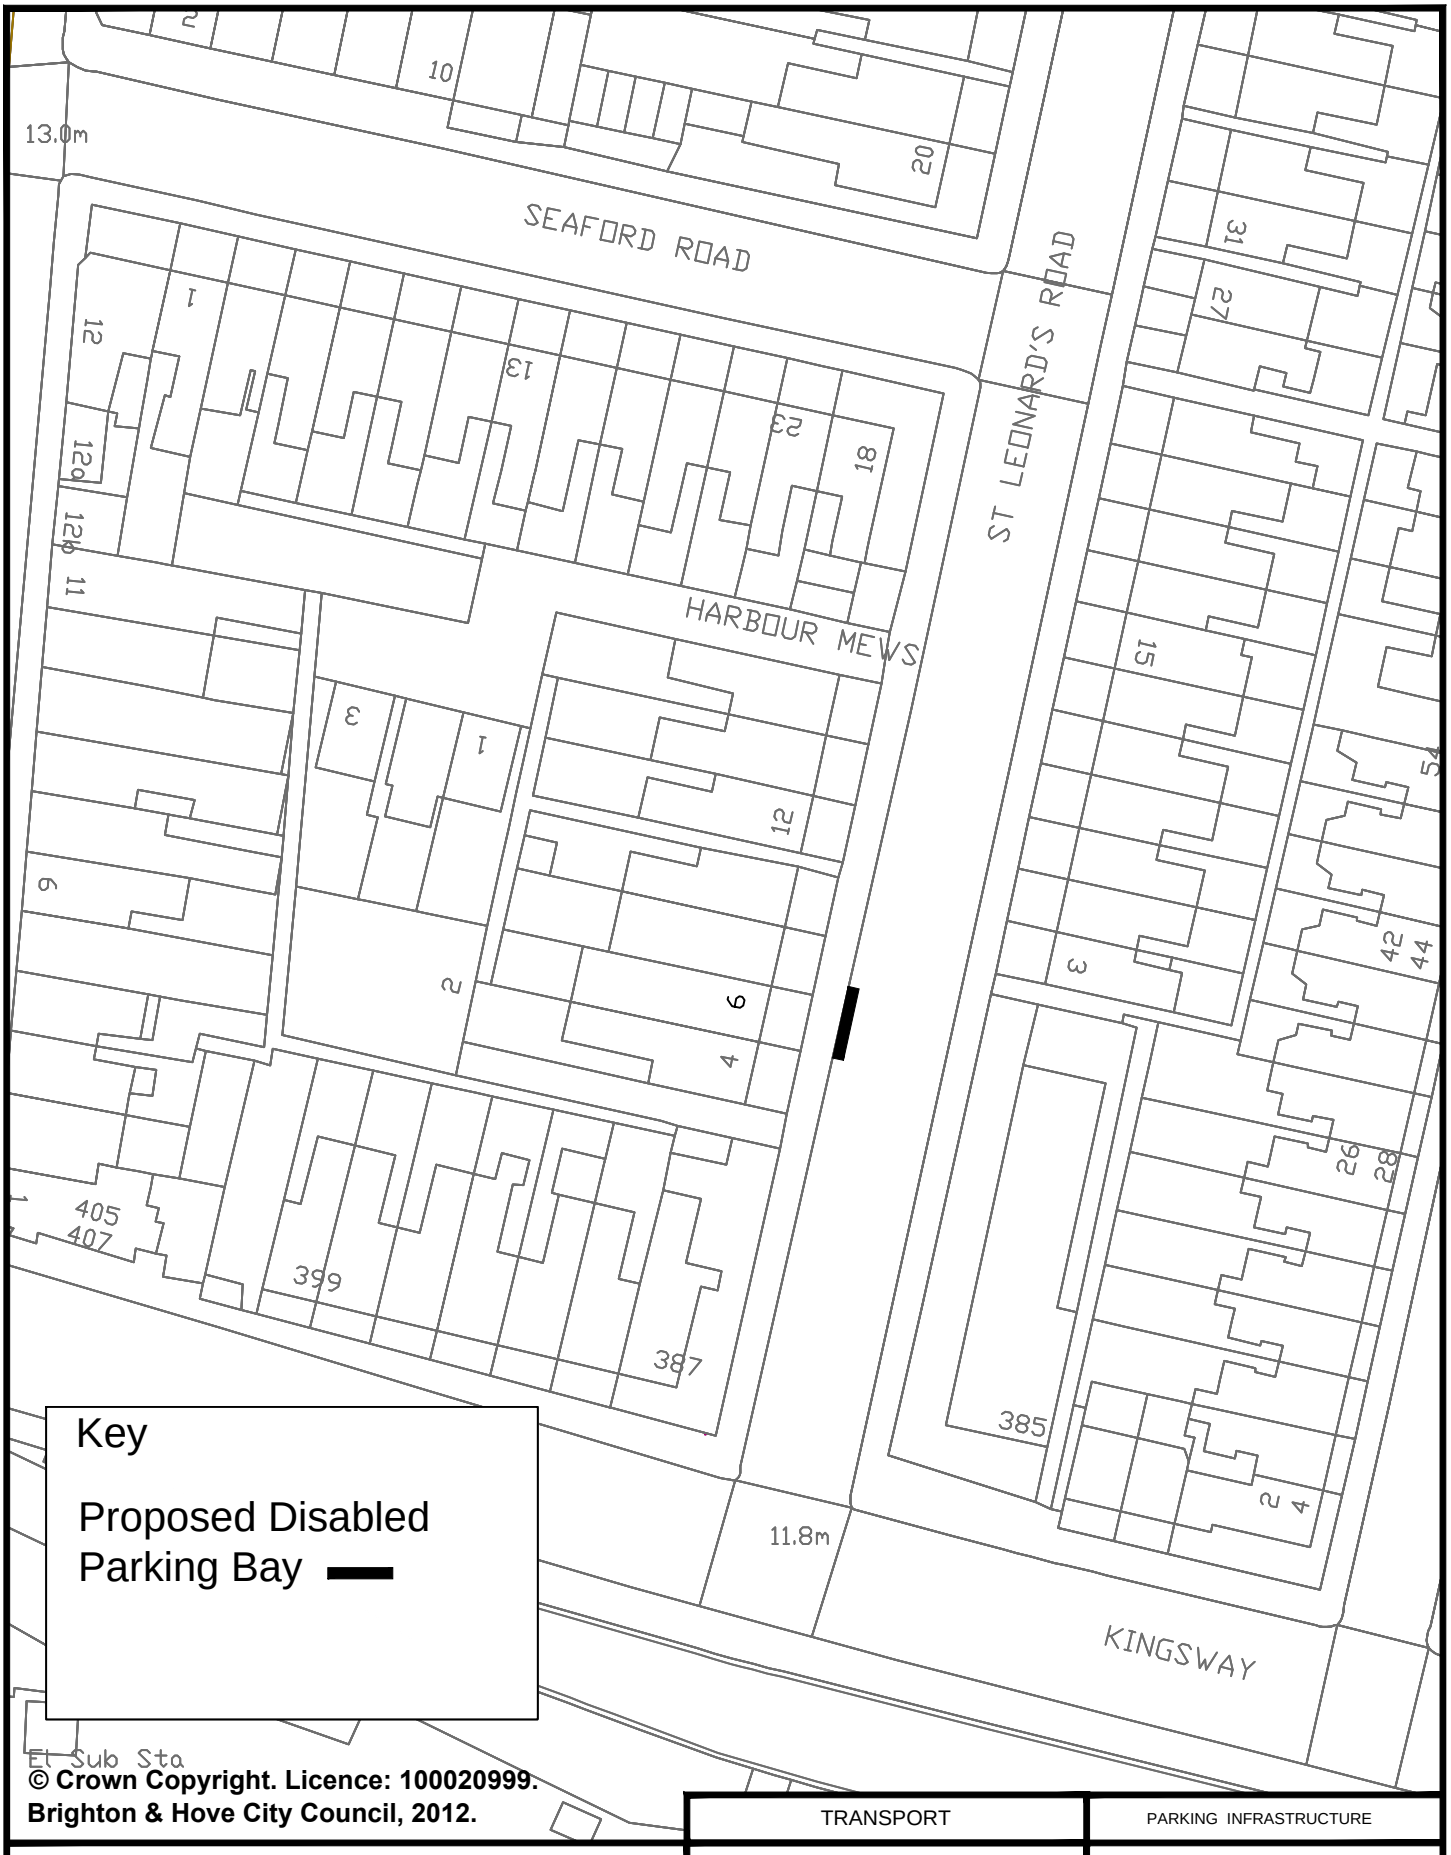

© Crown Copyright. Licence: 100020999.
Brighton & Hove City Council, 2012.

	TRANSPORT	PARKING INFRASTRUCTURE
Address: 6 St Leonards Road, Hove	Scale : N.T.S.	
	Date : Sept 2016	
Reason: To provide a bay for a resident in the vicinity	Drawn : D.A.	Brighton & Hove
	Drawing Number : B&H-DPB-WIS-038	

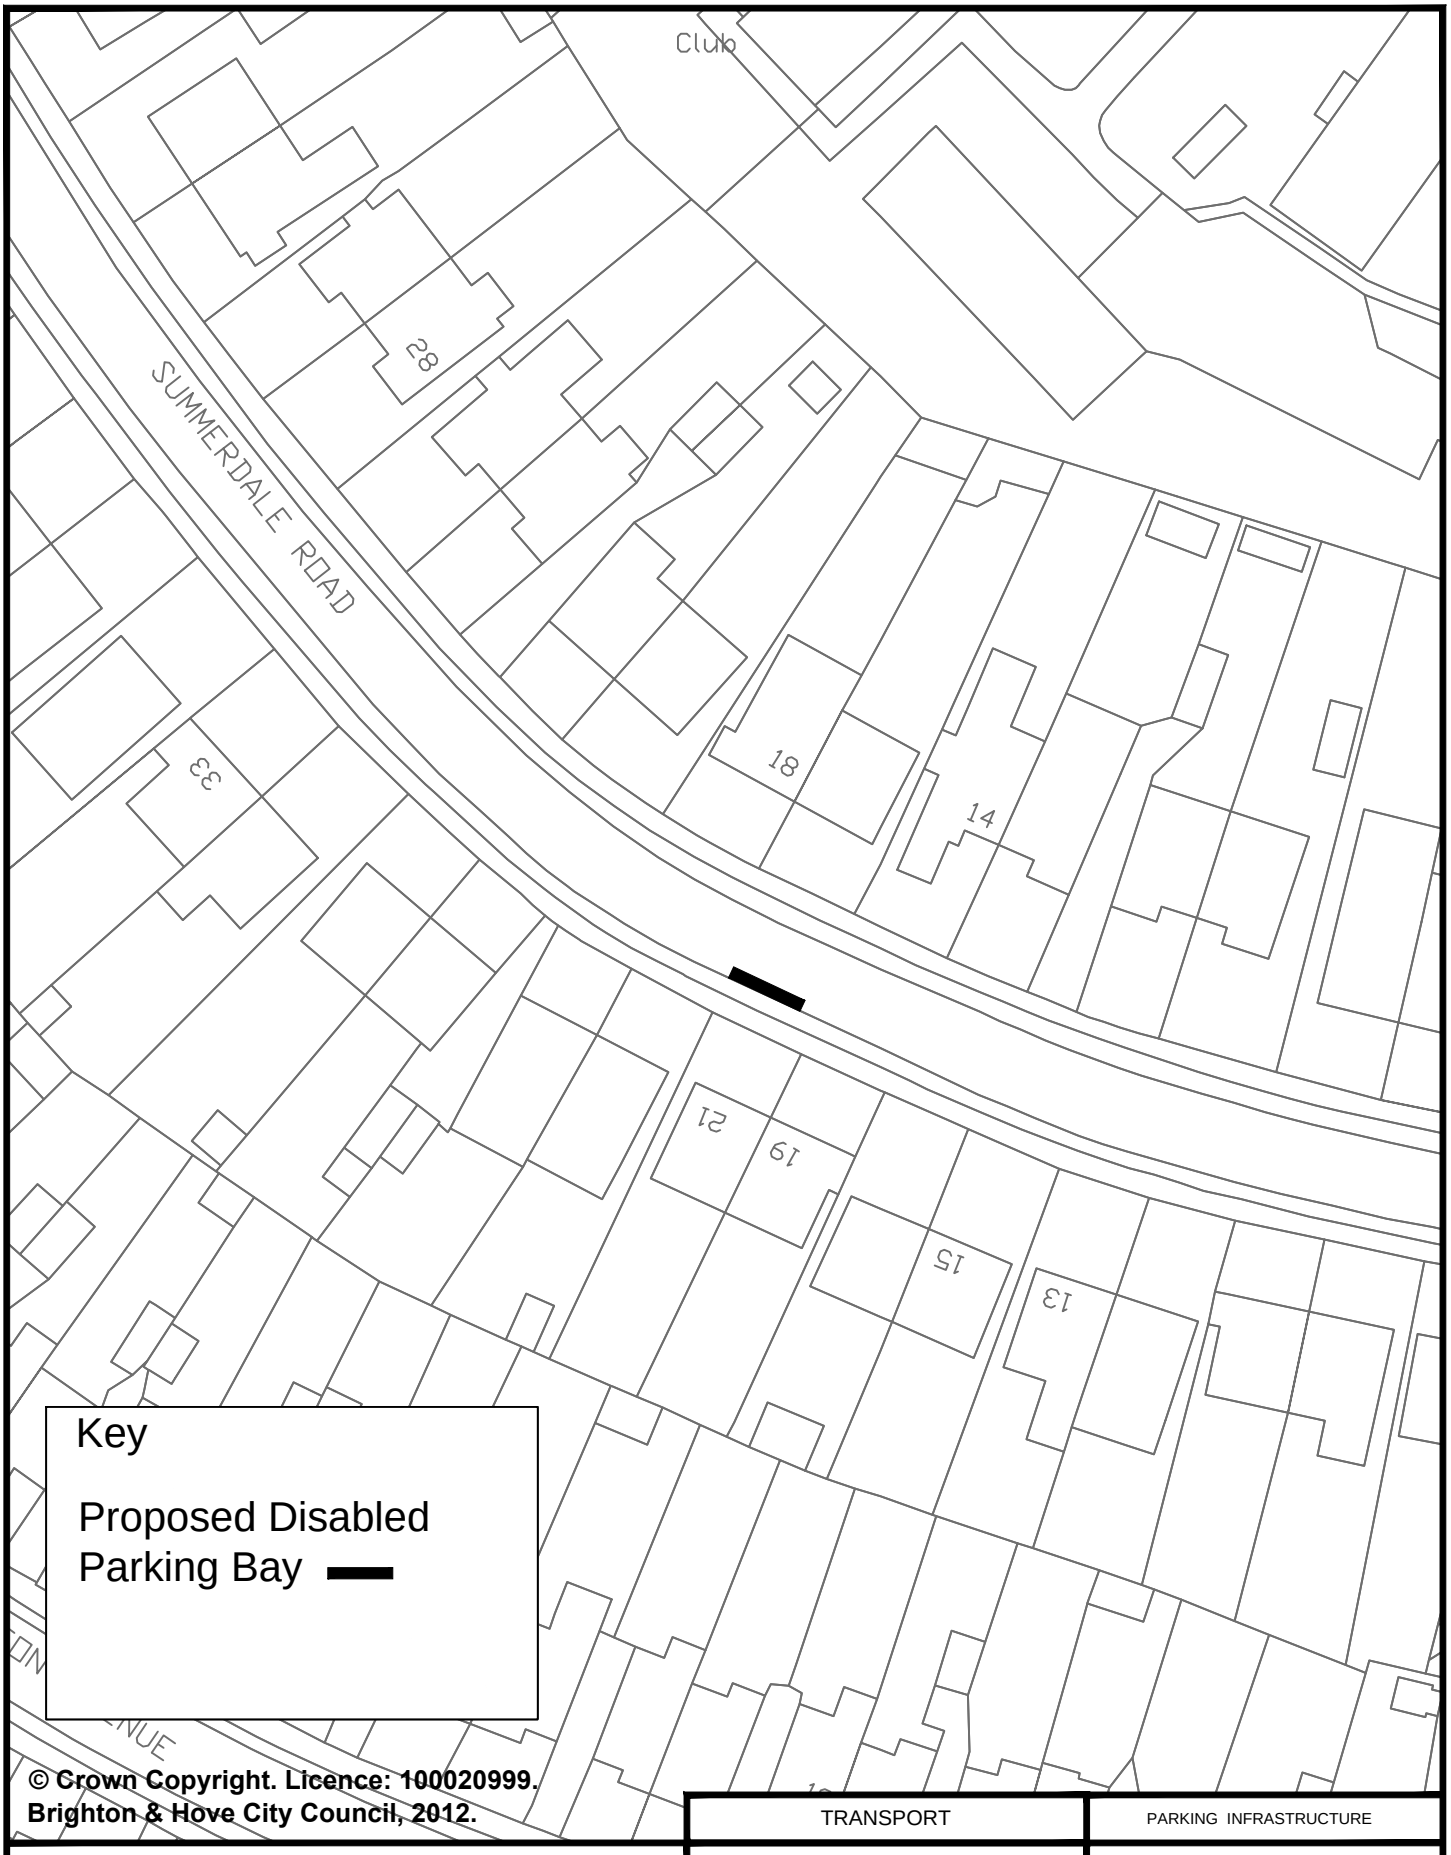

© Crown Copyright. Licence: 100020999. Brighton & Hove City Council, 2012.

TRANSPORT	PARKING INFRASTRUCTURE
Address: 21 Summerdale Road, Hove	Scale : N.T.S.
	Date : Sept 2016
Reason: To provide a bay for a resident in the vicinity	Drawn : D.A.
	Drawing Number : B&H-DPB-HK-020

Brighton & Hove

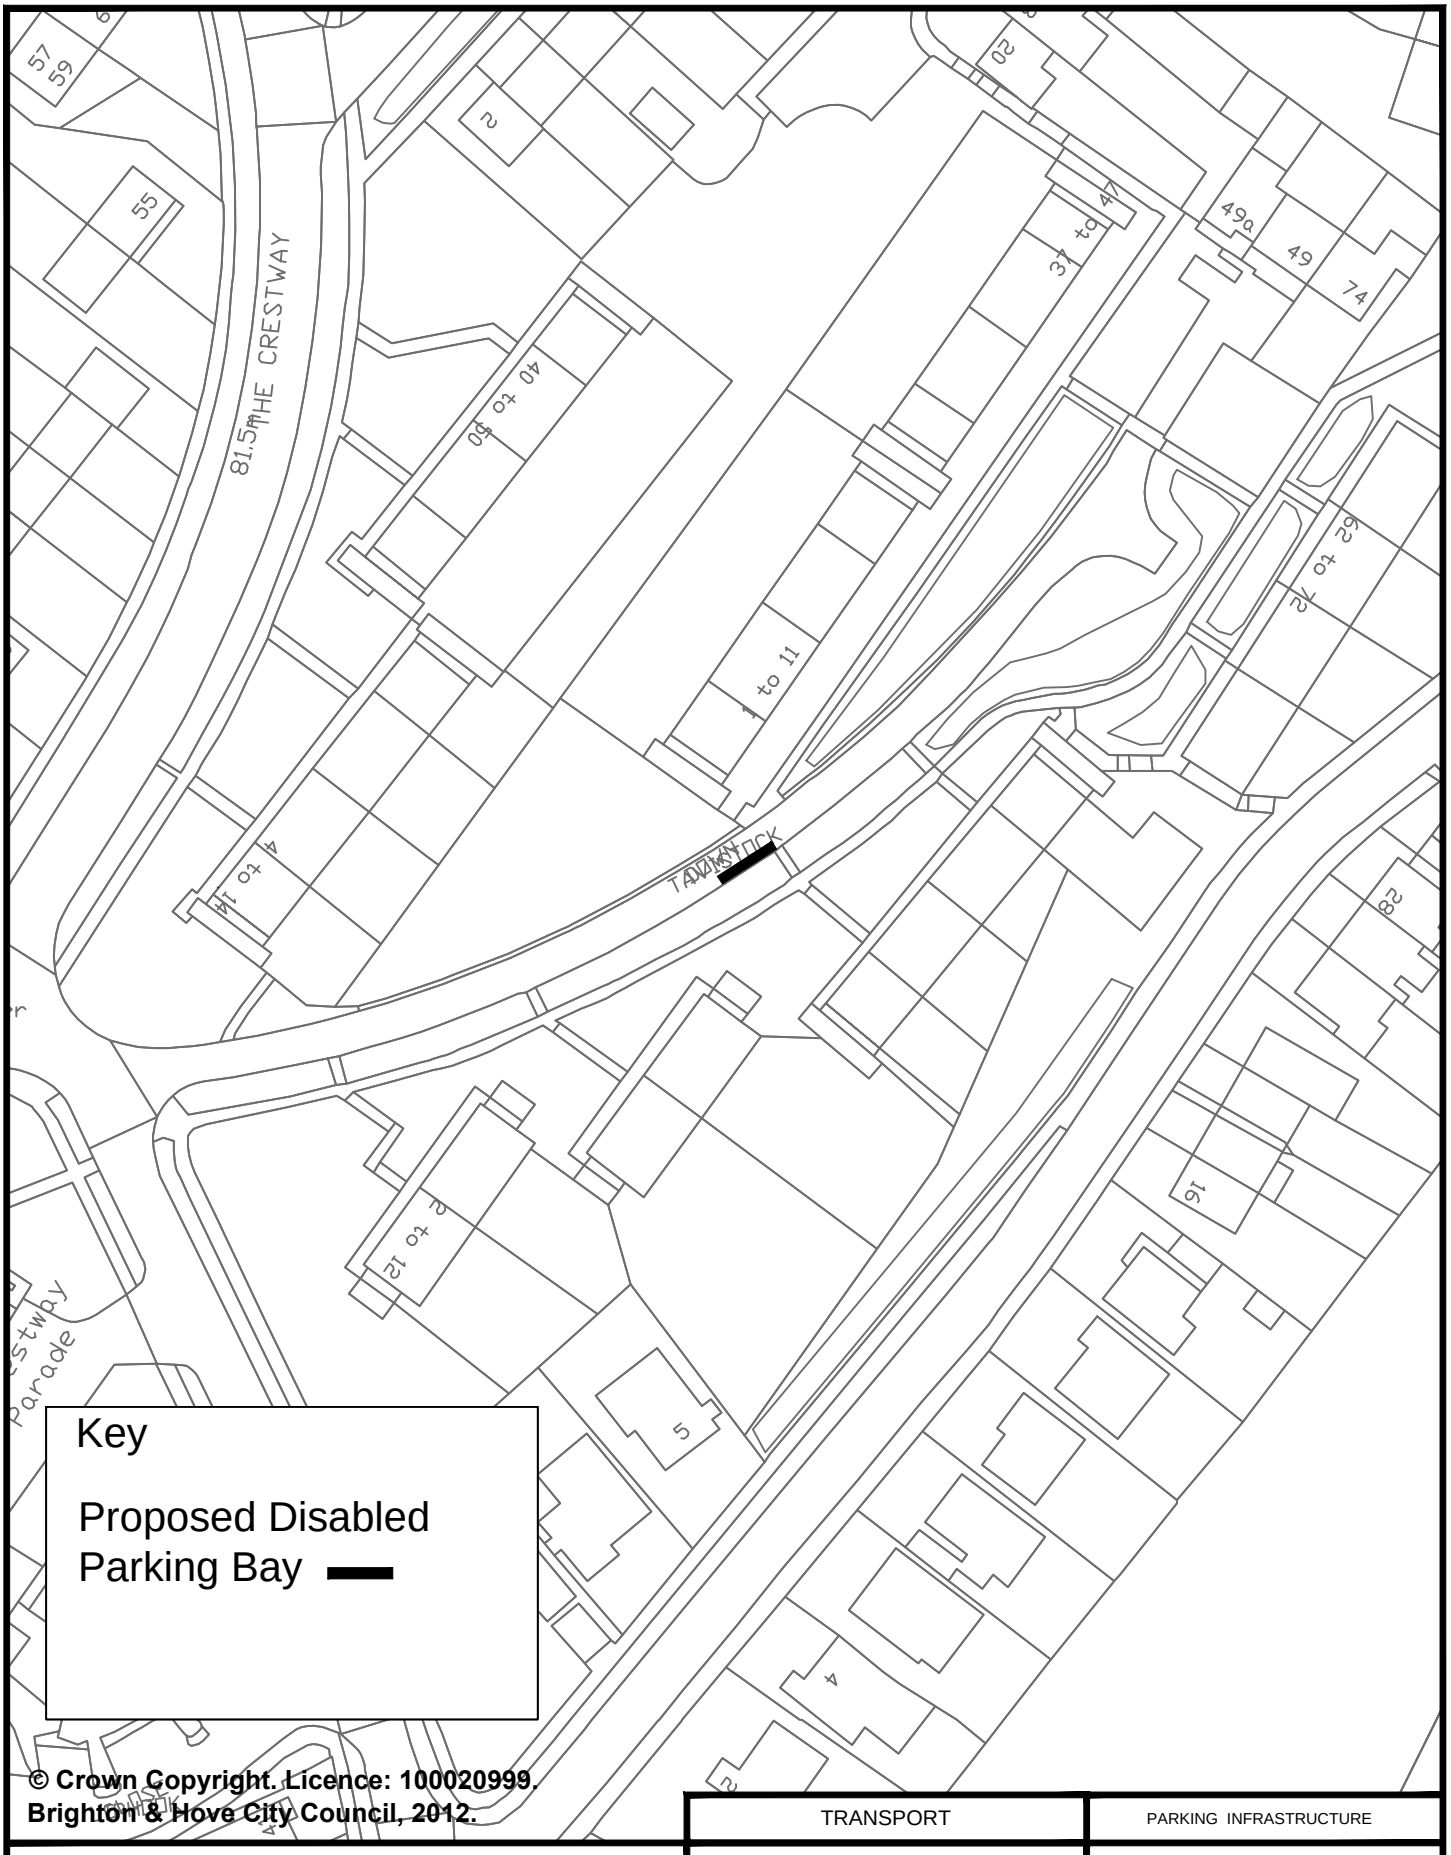

Key

Proposed Disabled Parking Bay

© Crown Copyright. Licence: 100020999. Brighton & Hove City Council, 2012.

	TRANSPORT	PARKING INFRASTRUCTURE
Address: 26-36 Tavistock Down, Brighton	Scale : N.T.S.	Brighton & Hove
	Date : Sept 2016	
Reason: To provide a bay for a resident in the vicinity	Drawn : D.A.	
	Drawing Number : B&H-DPB-HS-022	

© Crown Copyright. Licence: 100020999. Brighton & Hove City Council, 2012.

TRANSPORT	PARKING INFRASTRUCTURE
Address: 140 Thornhill Rise, Portslade	Scale : N.T.S.
	Date : Sept 2016
Reason: To provide a bay for a resident in the vicinity	Drawn : D.A.
	Drawing Number : B&H-DPB-NP-023

Brighton & Hove

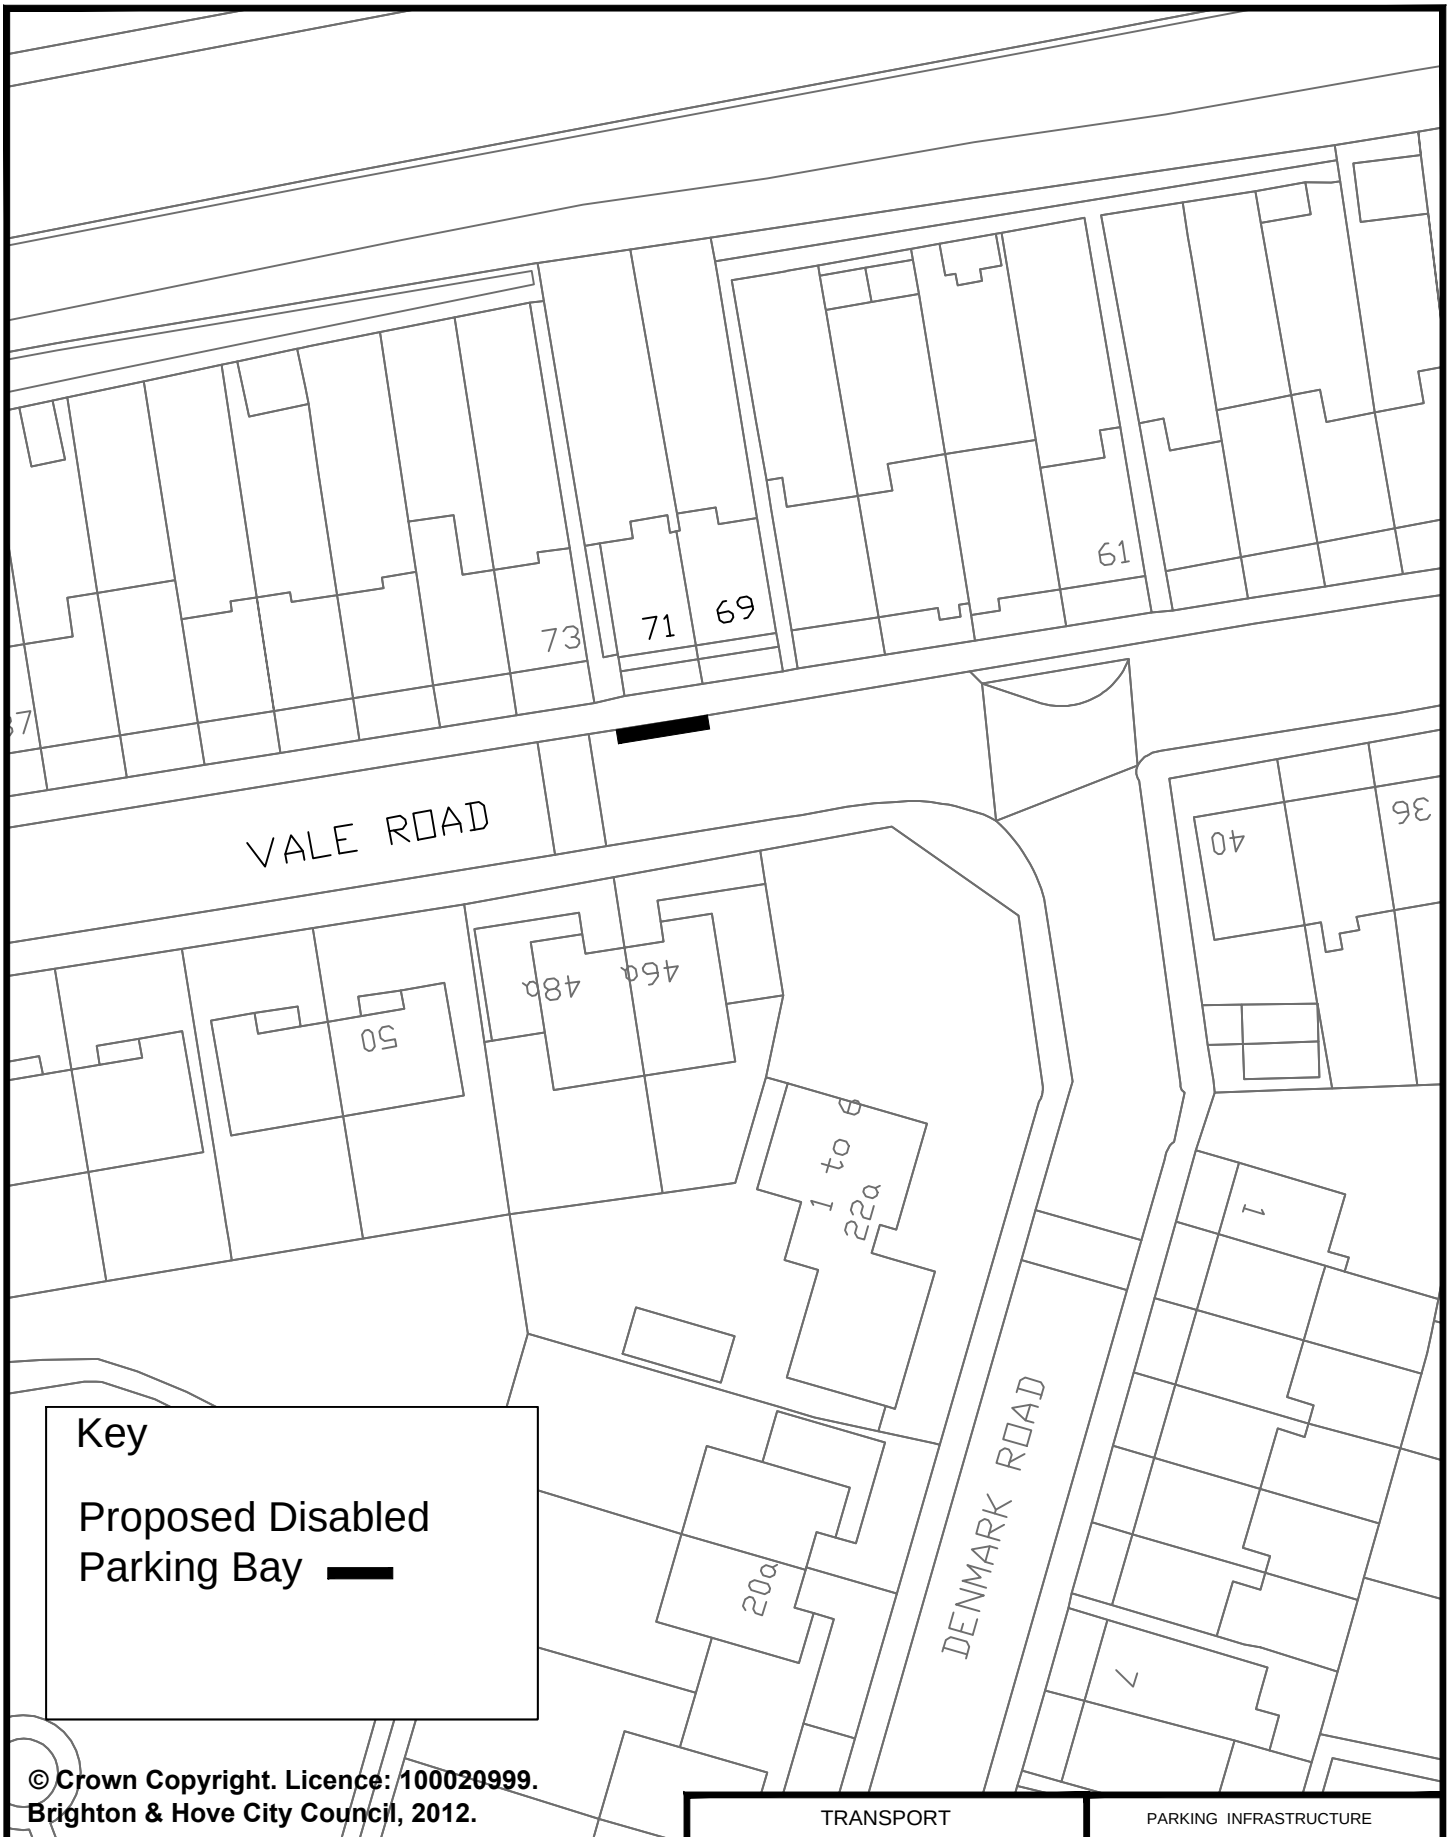

© Crown Copyright. Licence: 100020999. Brighton & Hove City Council, 2012.

TRANSPORT	PARKING INFRASTRUCTURE
Address: 71 Vale Road, Portslade	Scale : N.T.S.
	Date : Sept 2016
Reason: To provide a bay for a resident in the vicinity	Drawn : D.A.
	Drawing Number : B&H-DPB-SP-024

Brighton & Hove

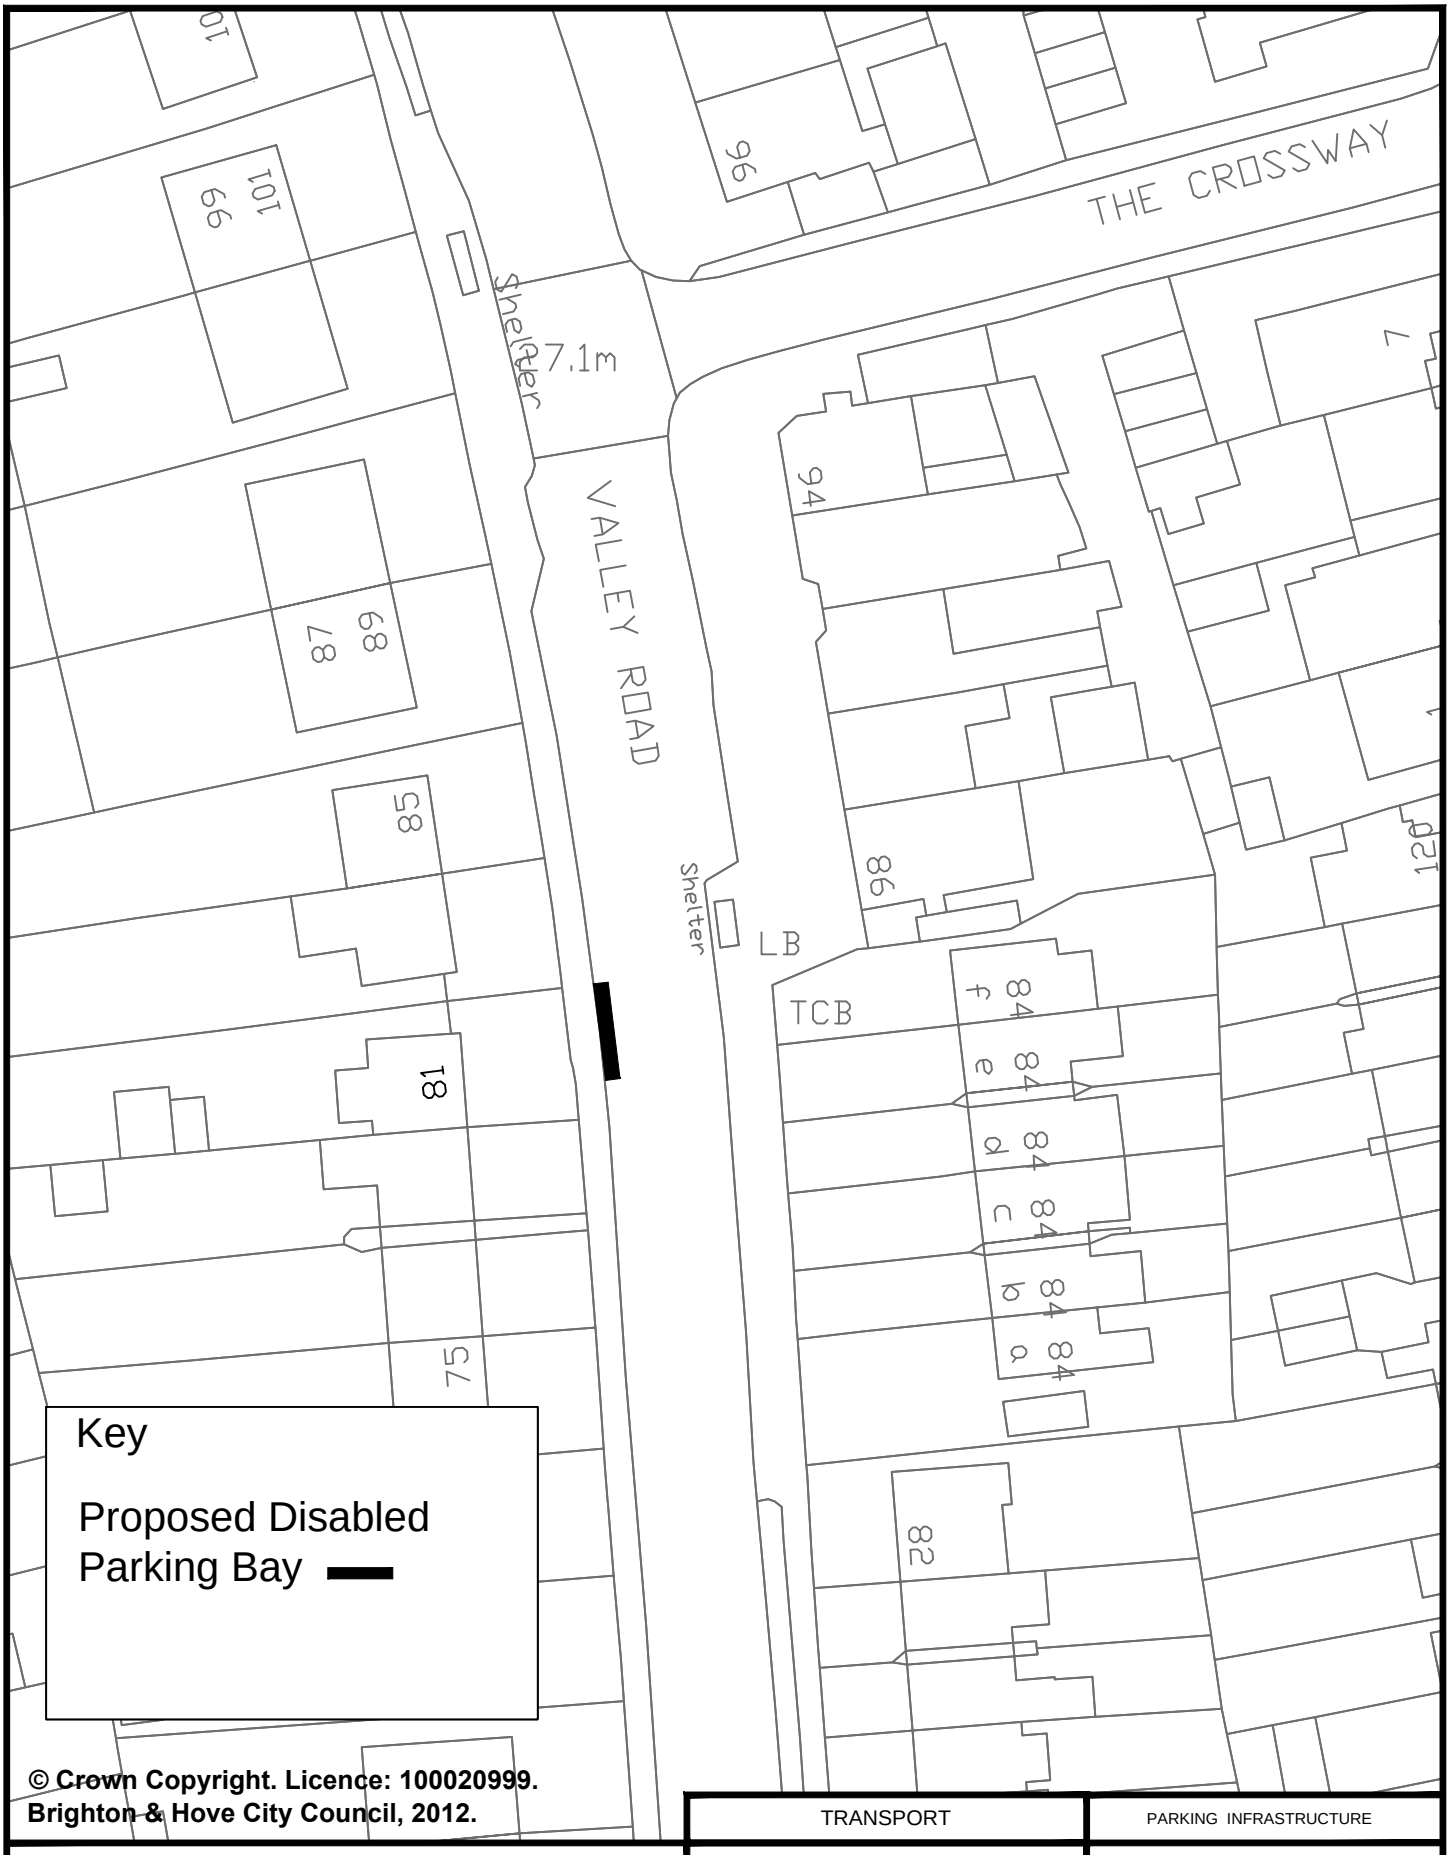

Key

Proposed Disabled Parking Bay

© Crown Copyright. Licence: 100020999.
Brighton & Hove City Council, 2012.

	TRANSPORT	PARKING INFRASTRUCTURE
Address: 81 Valley Road, Portslade	Scale : N.T.S.	Brighton & Hove
	Date : Sept 2016	
Reason: To provide a bay for a resident in the vicinity	Drawn : D.A.	
	Drawing Number : B&H-DPB-SP-025	

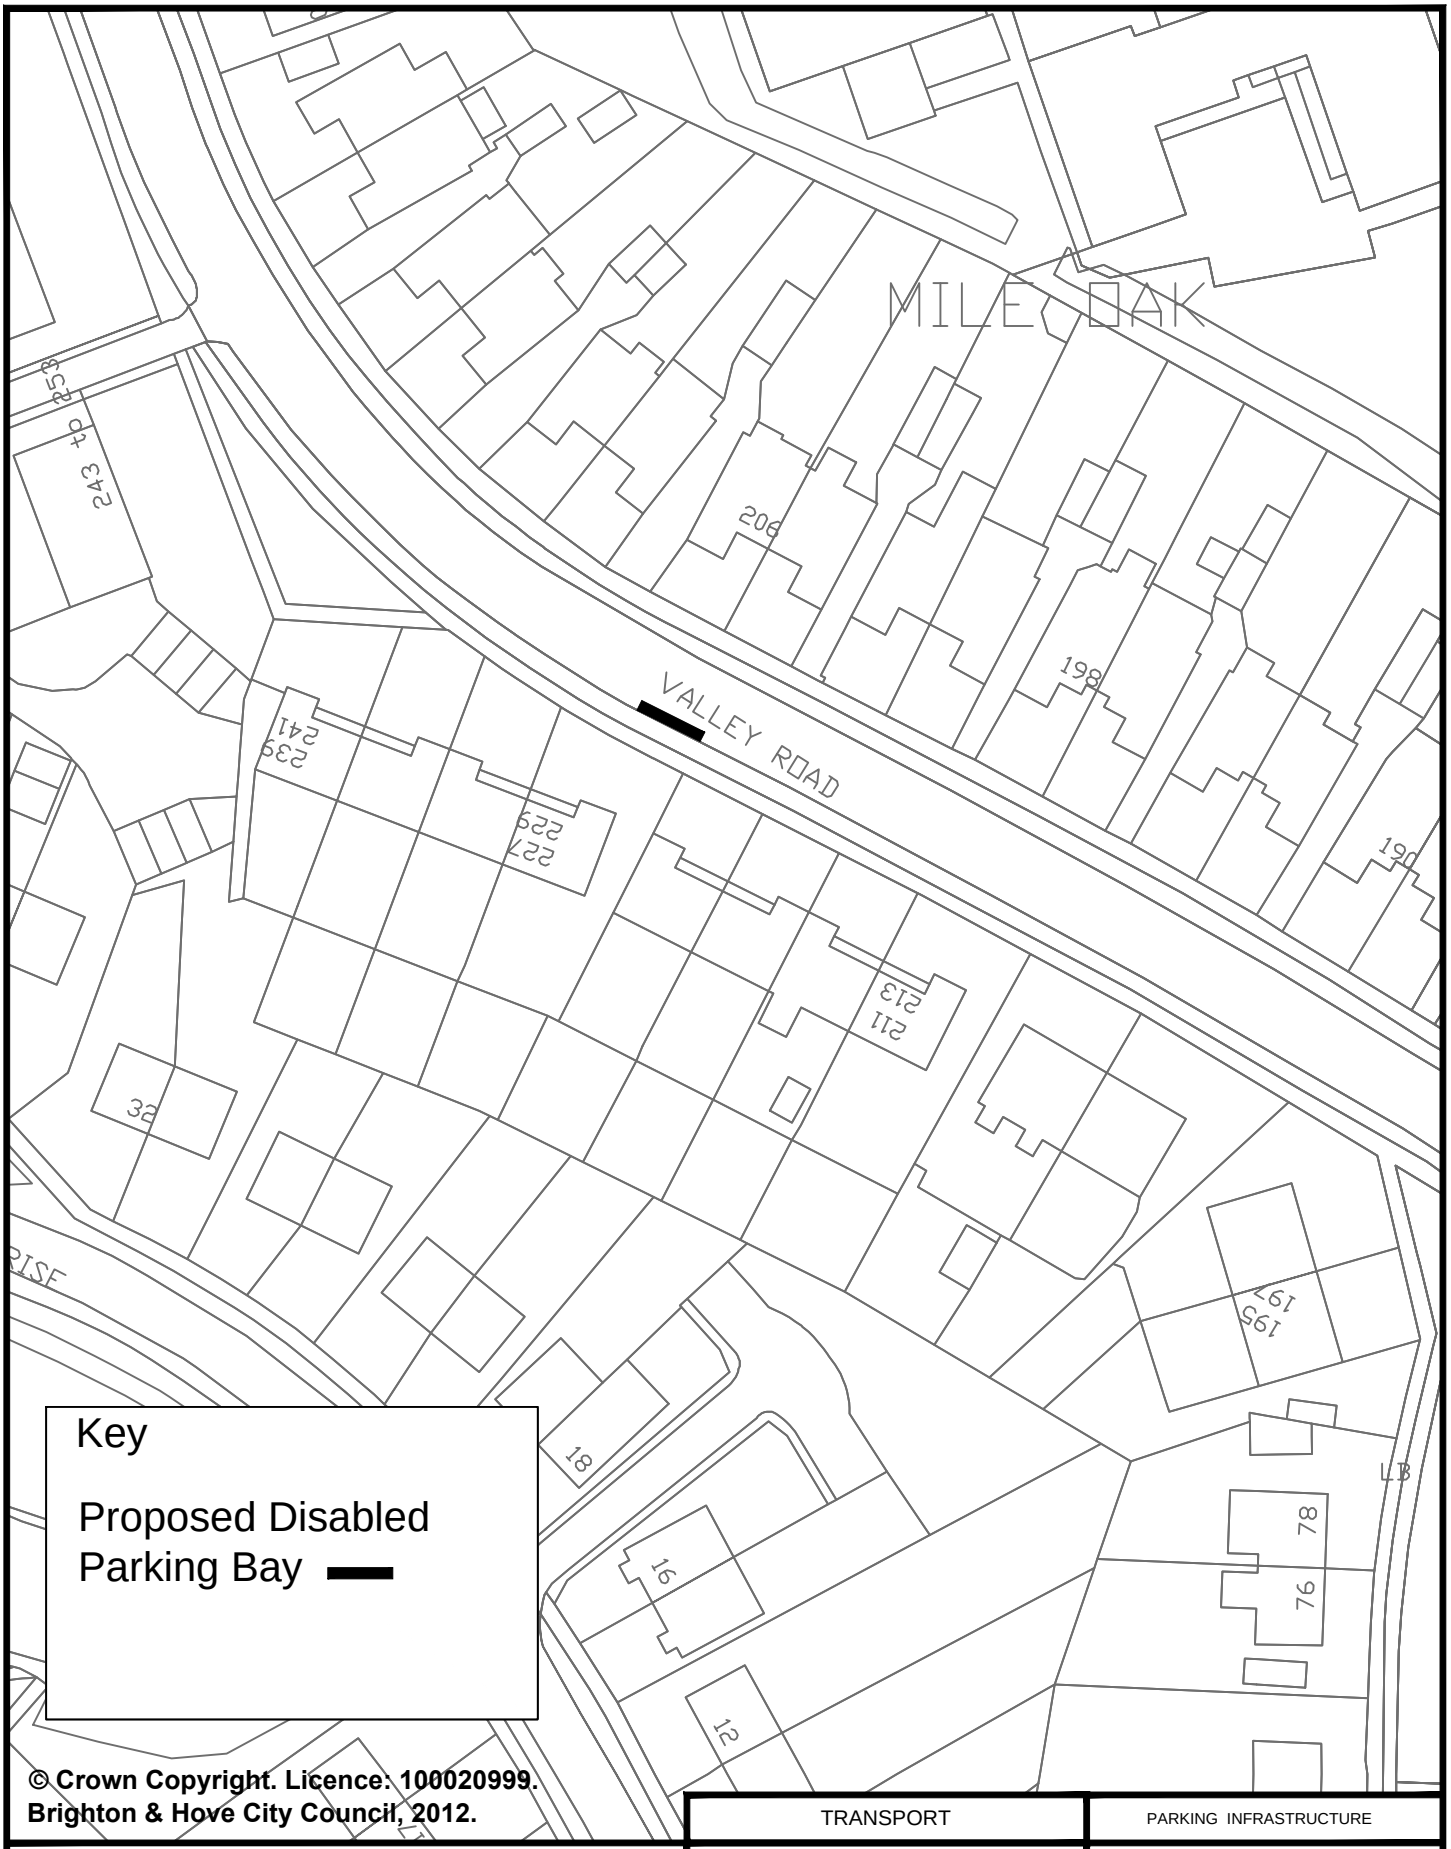

Key

Proposed Disabled Parking Bay

© Crown Copyright. Licence: 100020999. Brighton & Hove City Council, 2012.

TRANSPORT | PARKING INFRASTRUCTURE

Address: 227 Valley Drive, Portslade

Reason: To provide a bay for a resident in the vicinity

Scale : N.T.S.

Date : Sept 2016

Drawn : D.A.

Brighton & Hove

Drawing Number : B&H-DPB-NP-039

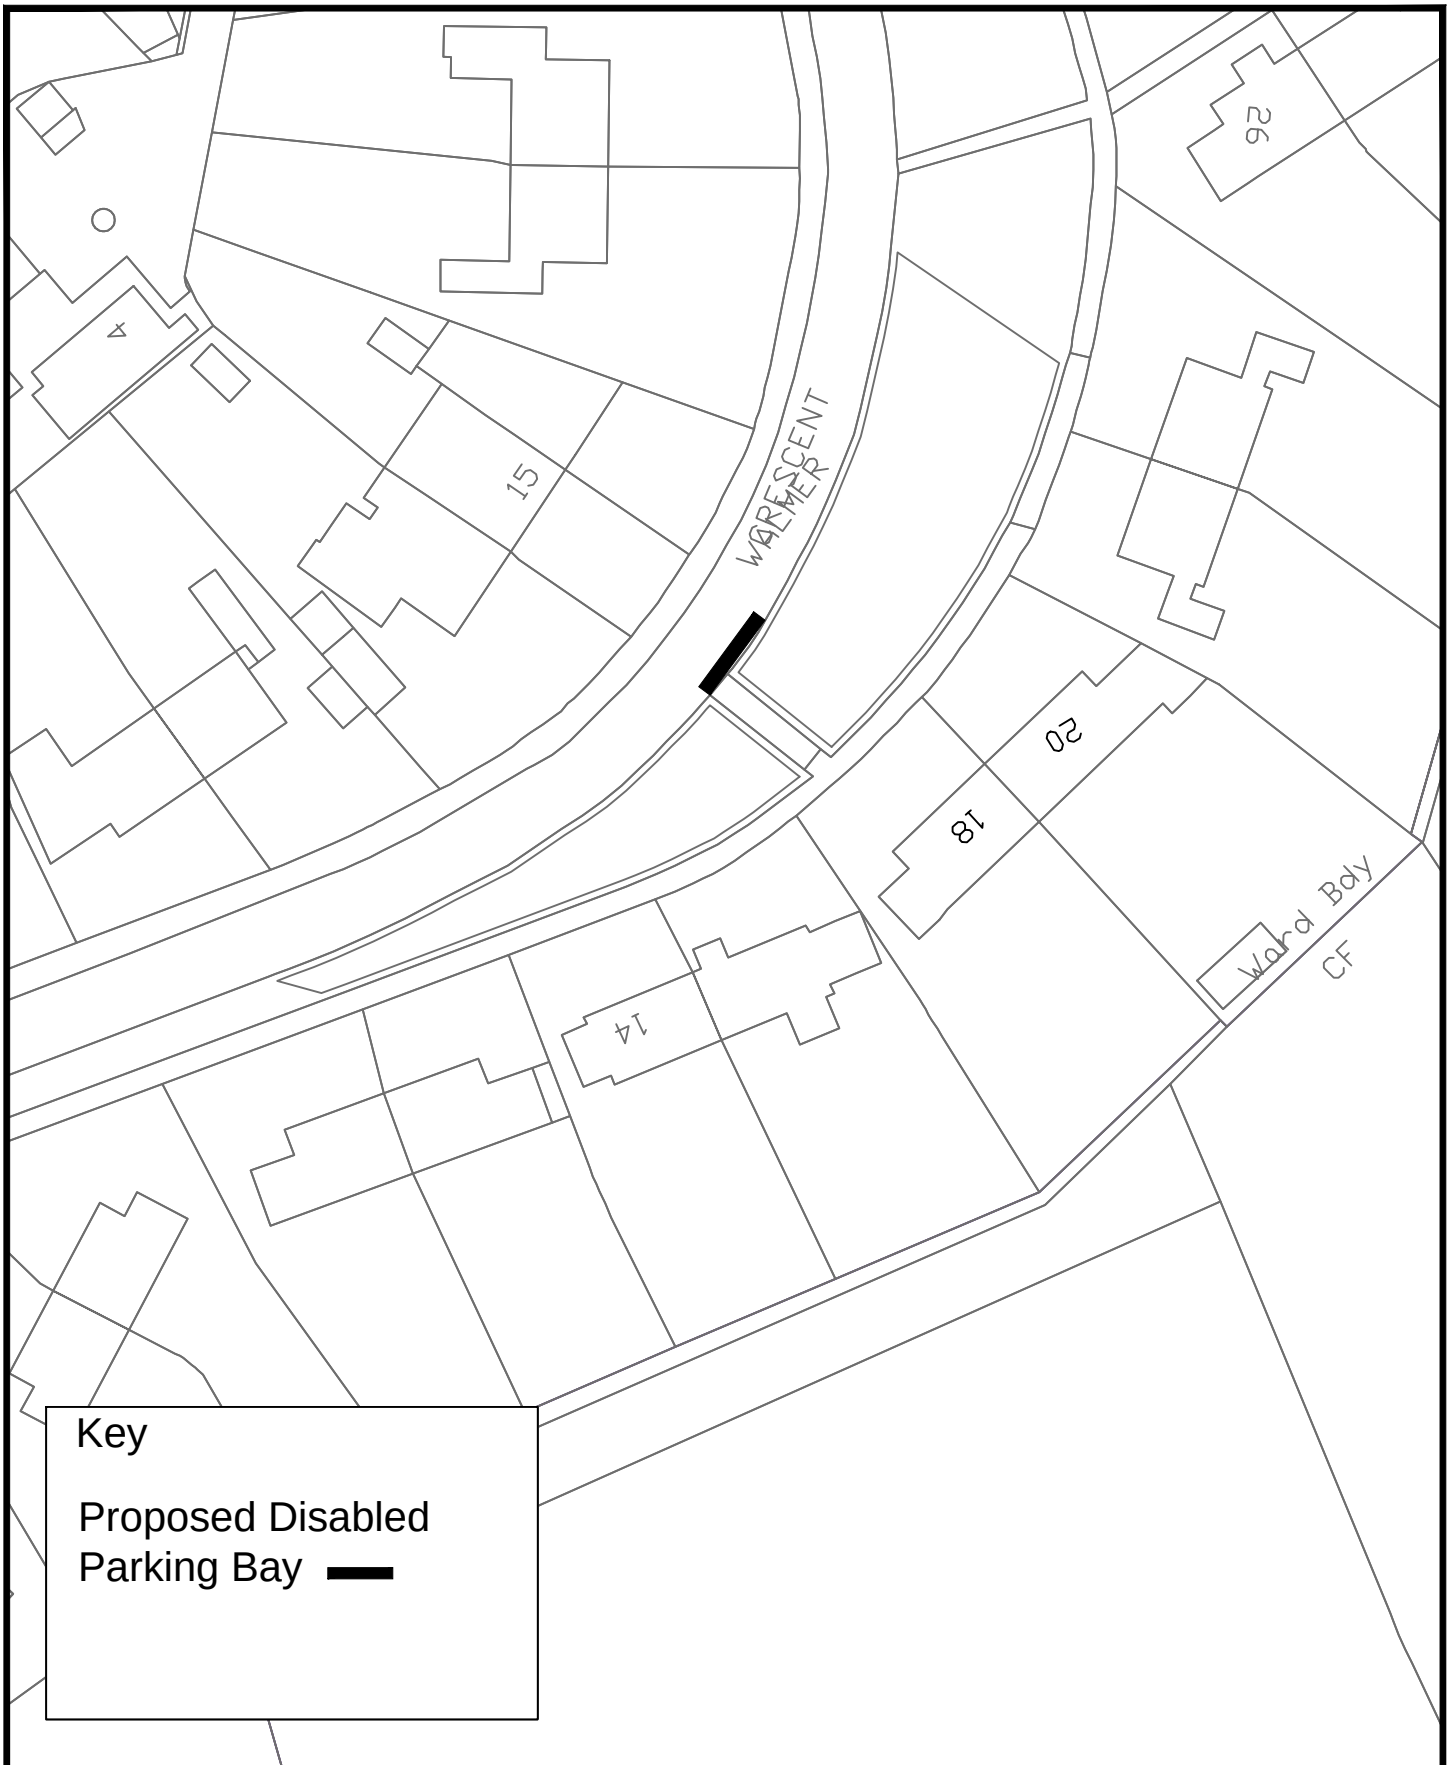

Key

Proposed Disabled Parking Bay

© Crown Copyright. Licence: 100020999.
Brighton & Hove City Council, 2012.

	TRANSPORT	PARKING INFRASTRUCTURE
Address: 18 Walmer Crescent, Brighton	Scale : N.T.S.	Brighton & Hove
	Date : Sept 2016	
Reason: To provide a bay for a resident in the vicinity	Drawn : D.A.	
	Drawing Number : B&H-DPB-MB-026	

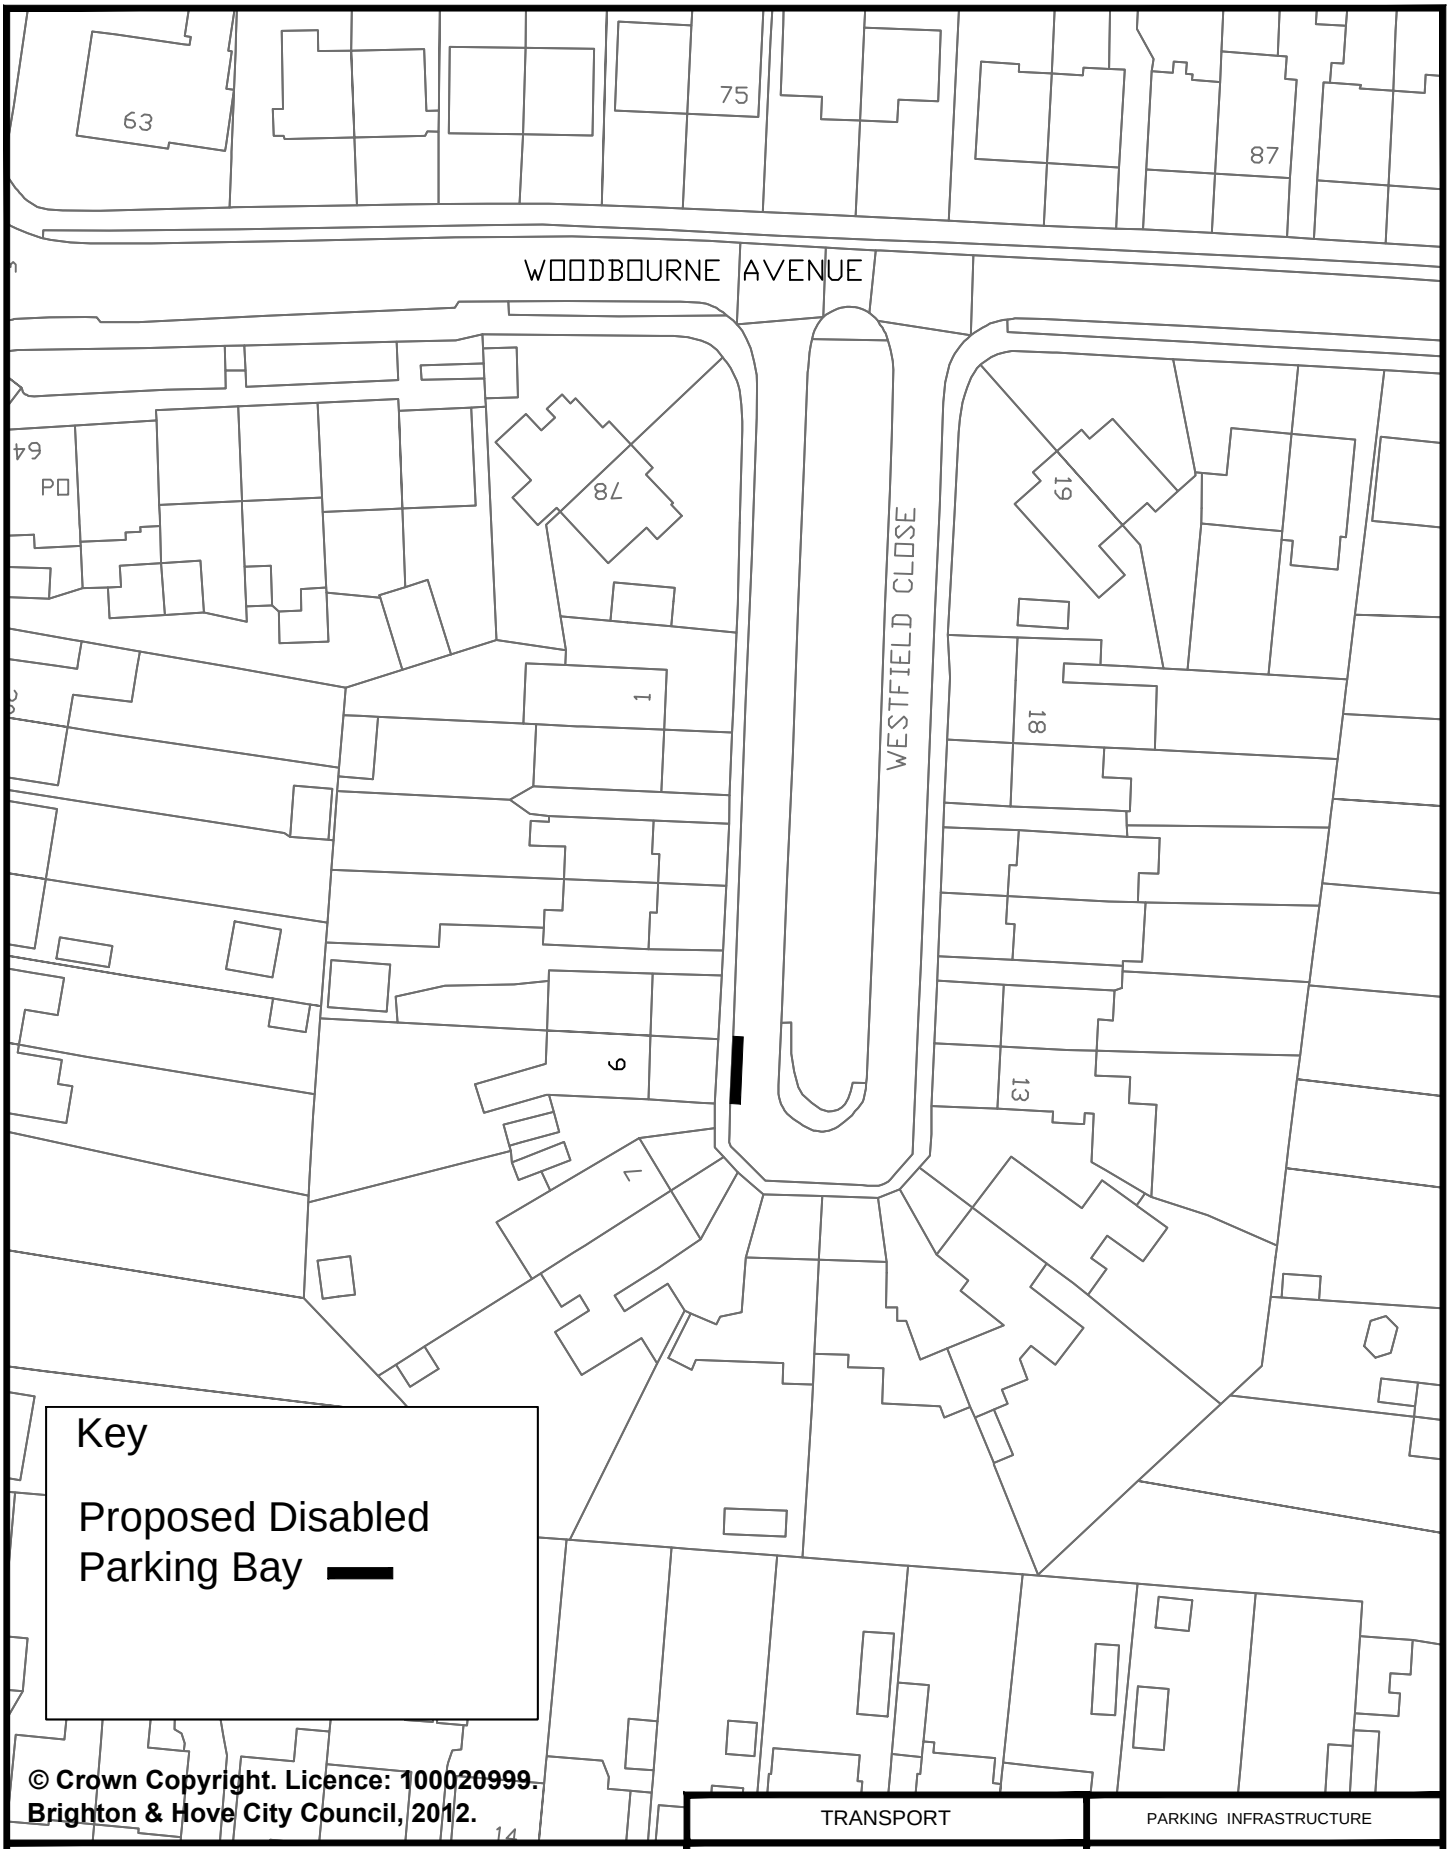

© Crown Copyright. Licence: 100020999. Brighton & Hove City Council, 2012.

TRANSPORT	PARKING INFRASTRUCTURE
Address: 7 Westfield Close, Brighton	Scale : N.T.S.
	Date : Sept 2016
Reason: To provide a bay for a resident in the vicinity	Drawn : D.A.
	Drawing Number : B&H-DPB-PA-040

Brighton & Hove

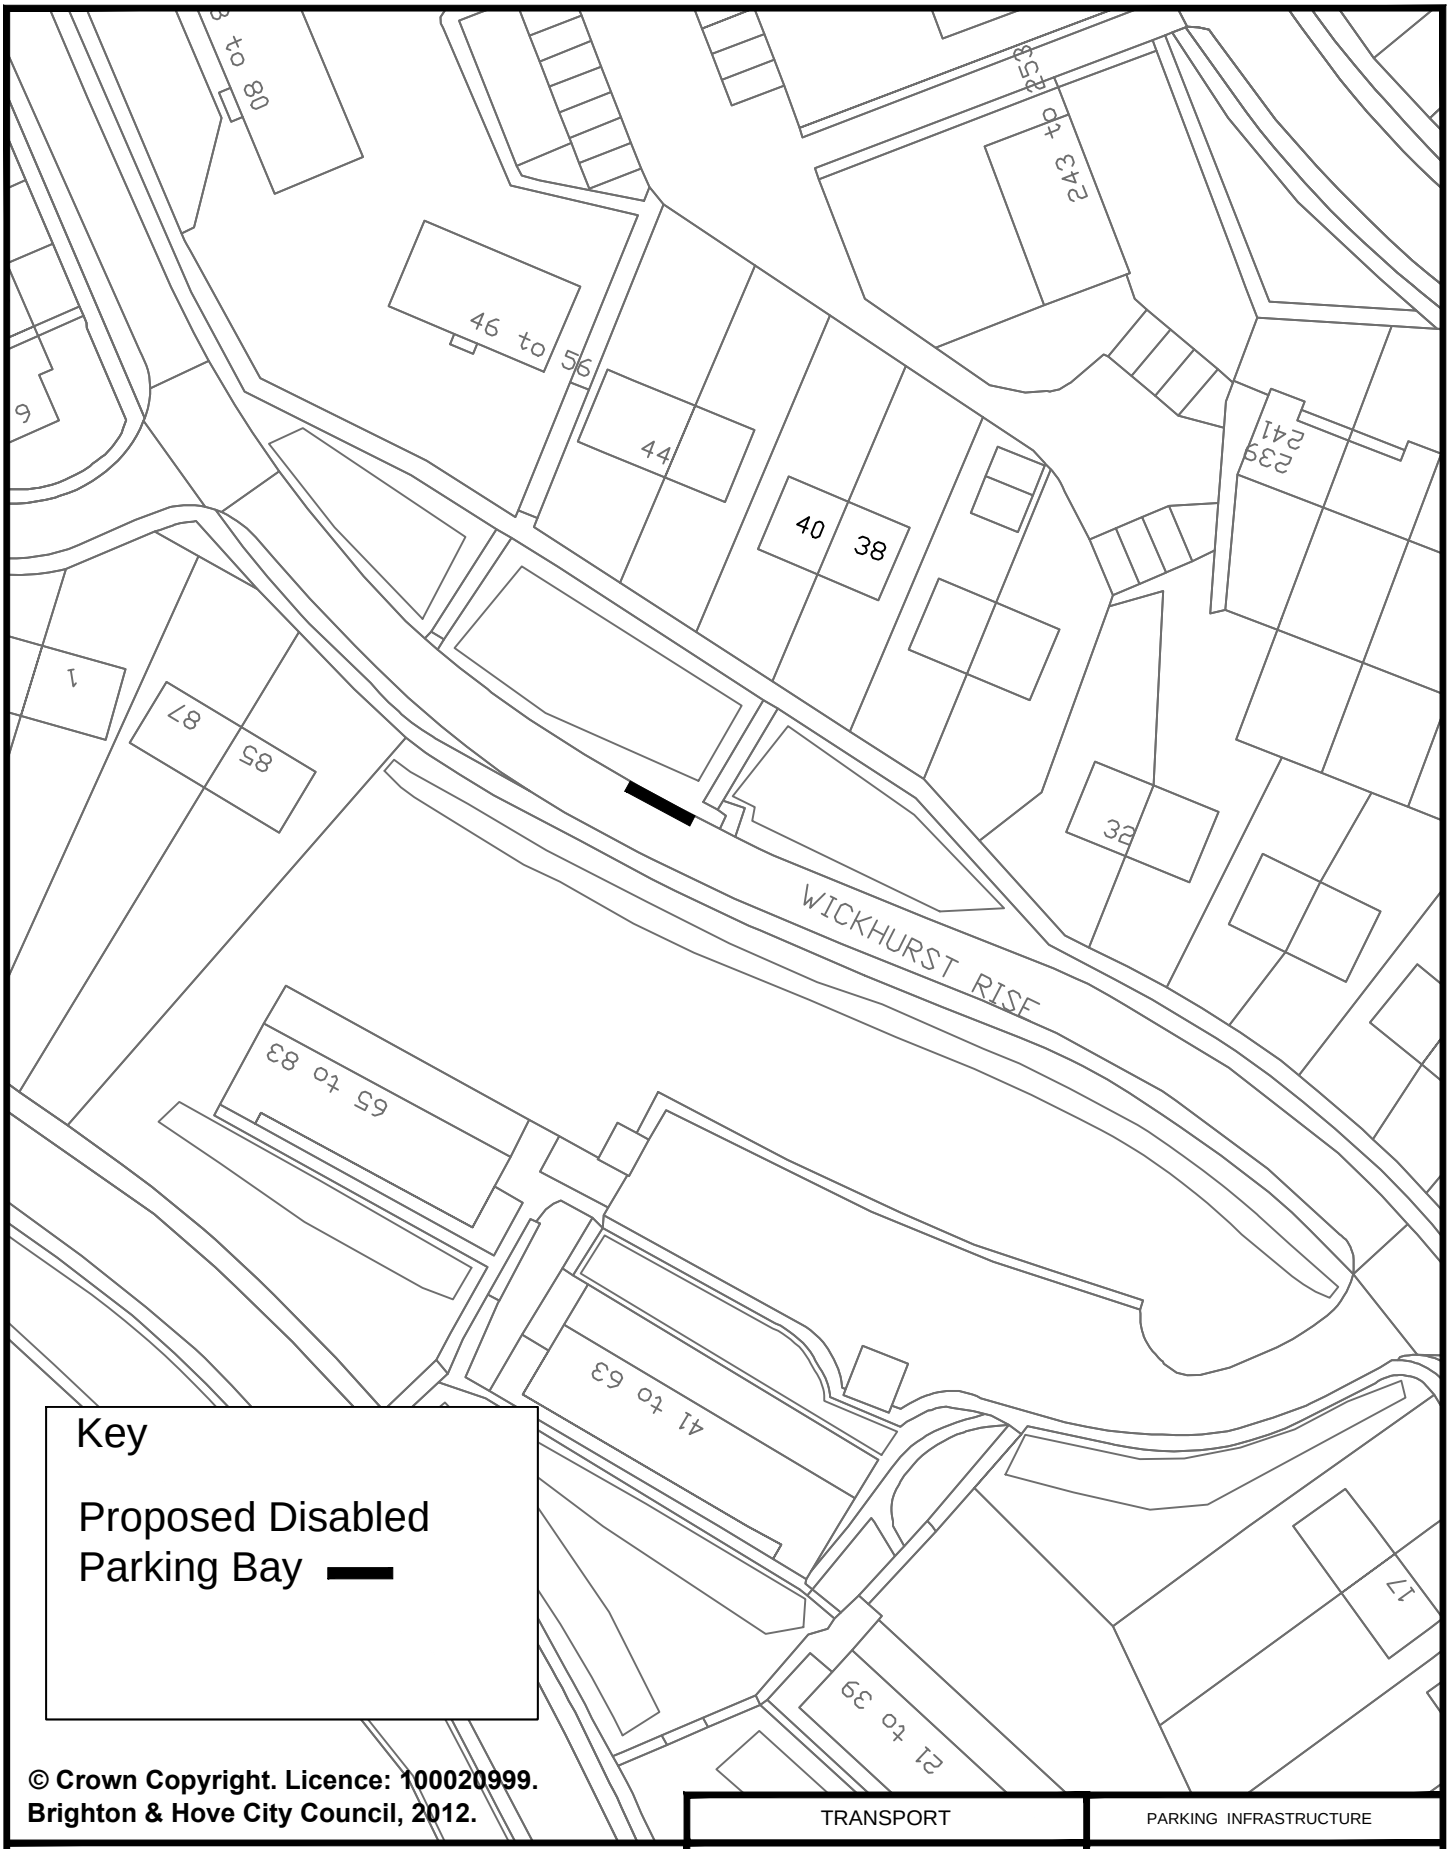

Key

Proposed Disabled Parking Bay

© Crown Copyright. Licence: 100020999.
Brighton & Hove City Council, 2012.

TRANSPORT	PARKING INFRASTRUCTURE
Address: 40 Wickhurst Rise, Portslade	Scale : N.T.S.
	Date : Sept 2016
Reason: To provide a bay for a resident in the vicinity	Drawn : D.A.
	Drawing Number : B&H-DPB-NP-027

Brighton & Hove

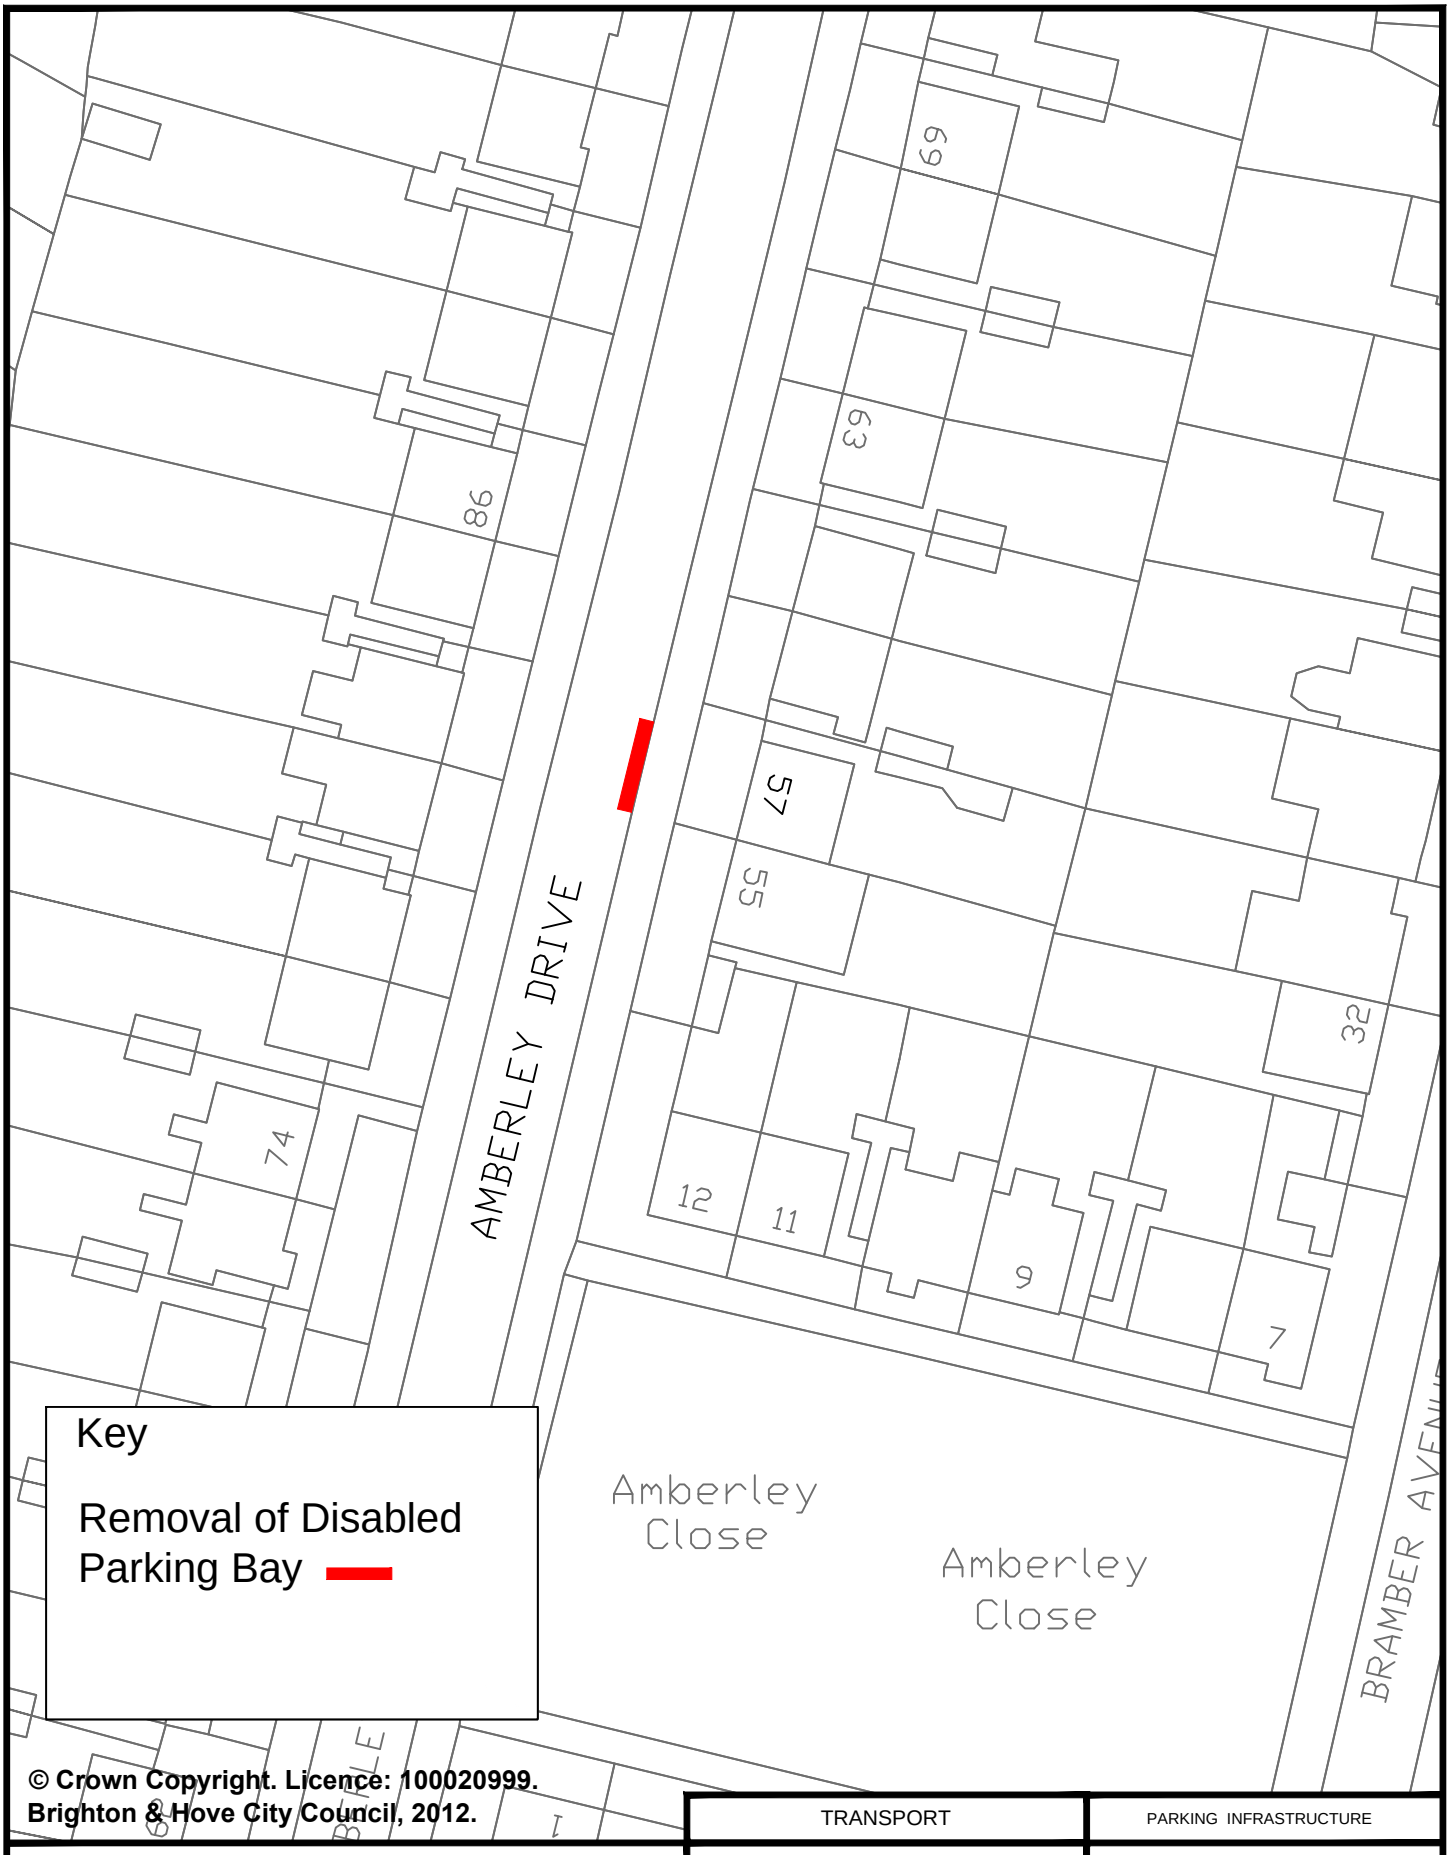

© Crown Copyright. Licence: 100020999. Brighton & Hove City Council, 2012.

TRANSPORT	PARKING INFRASTRUCTURE
Address: 57 Amberley Drive, Hove	Scale : N.T.S.
	Date : Sept 2016
Reason: Bay being removed as no longer required	Drawn : DLA
	Drawing Number : B&H-DPB-HK-041

Brighton & Hove

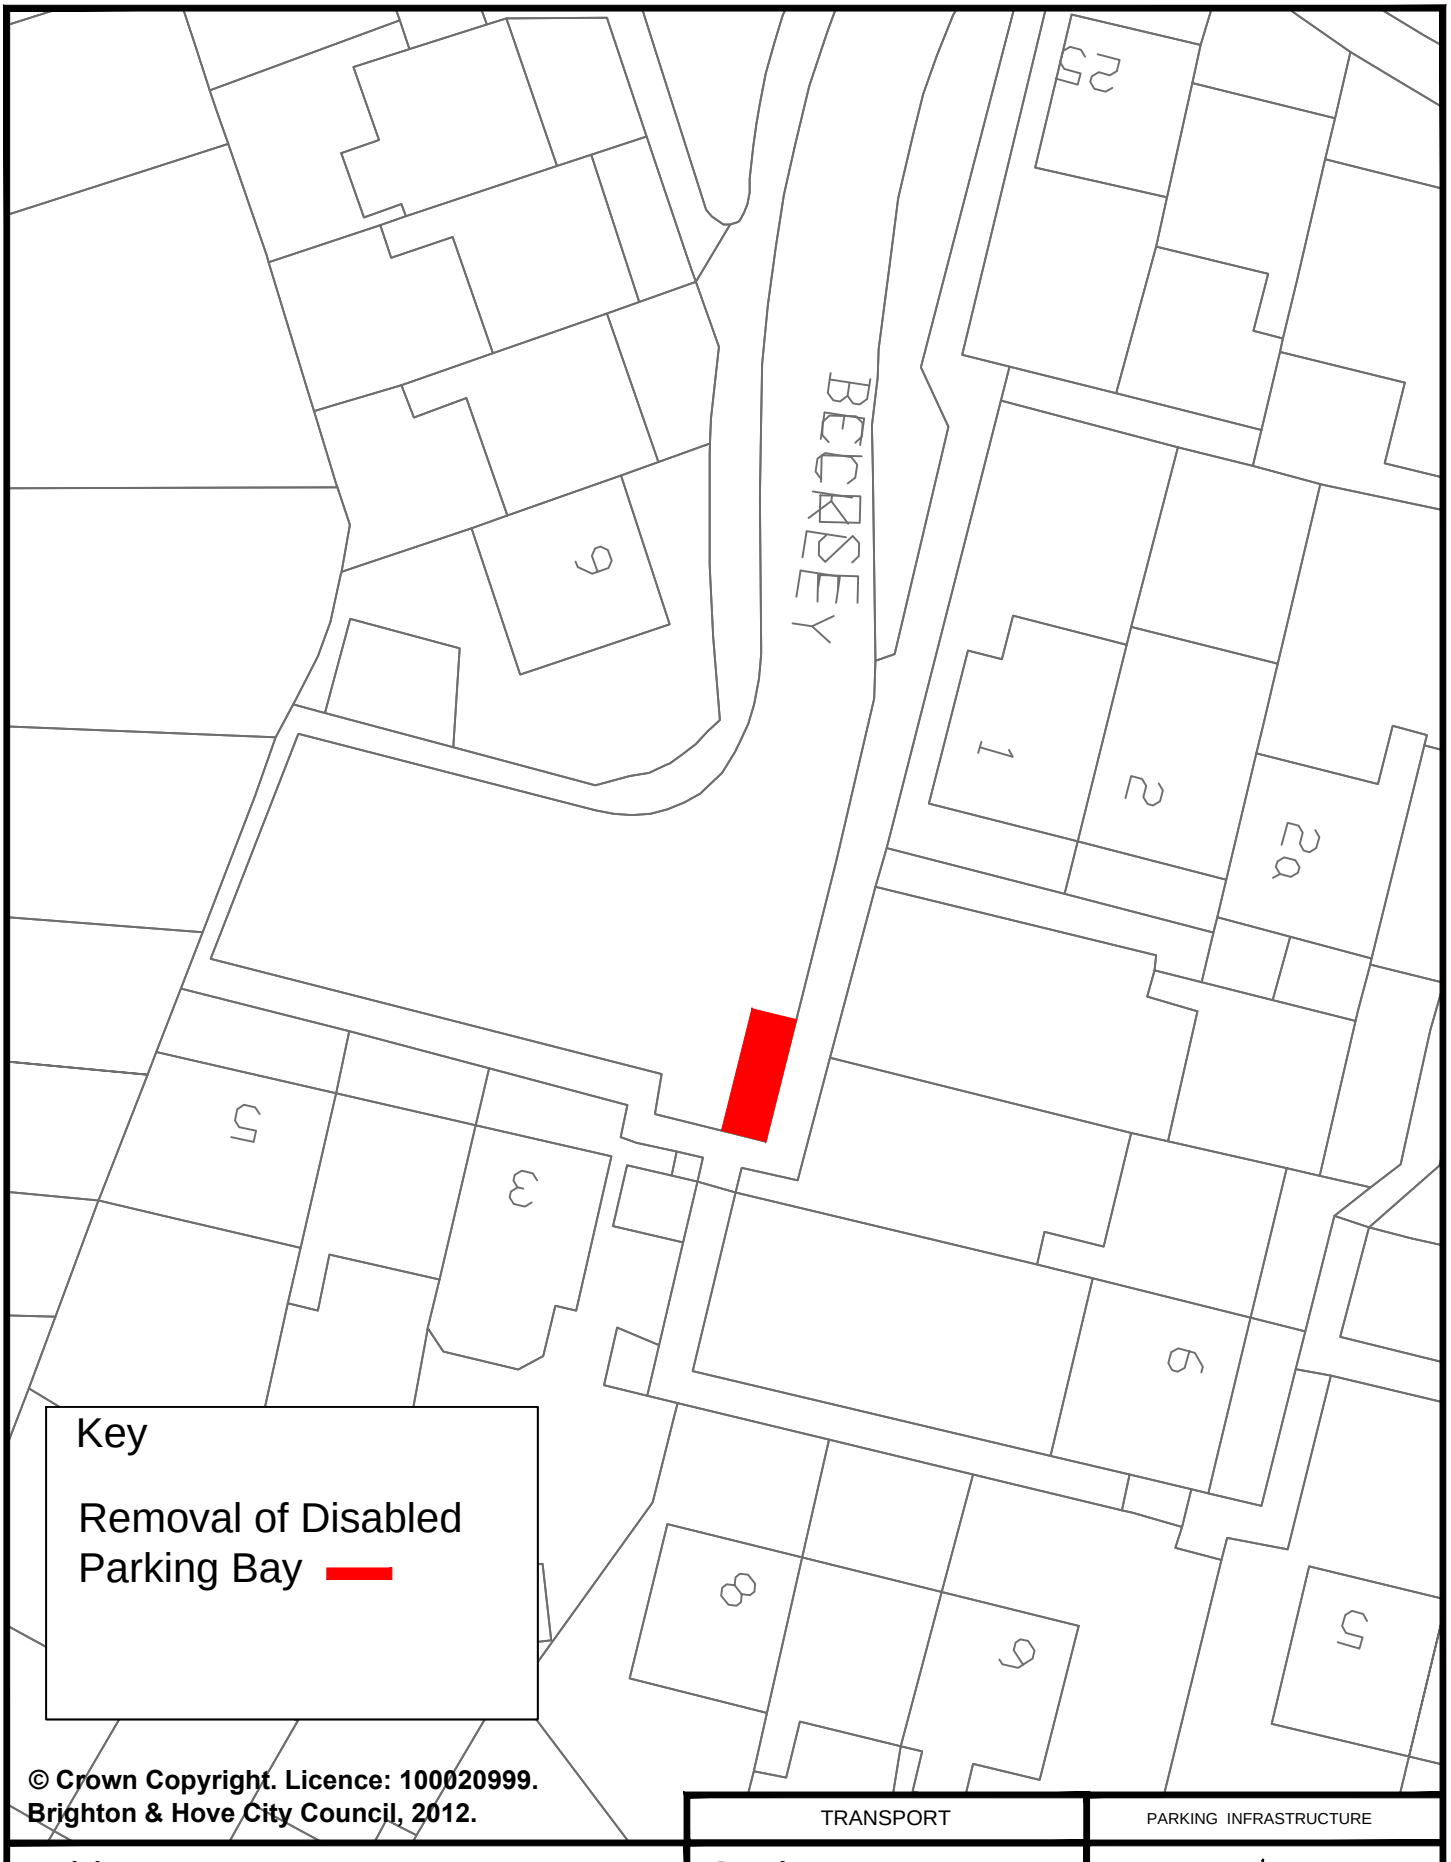

Key

Removal of Disabled Parking Bay

© Crown Copyright. Licence: 100020999.
Brighton & Hove City Council, 2012.

TRANSPORT	PARKING INFRASTRUCTURE
Address: 3 Beckley Close, Brighton	Scale : N.T.S.
	Date : Sept 2016
Reason: Bay being removed as no longer required	Drawn : DLA
	Drawing Number : B&H-DPB-EB-042

Brighton & Hove

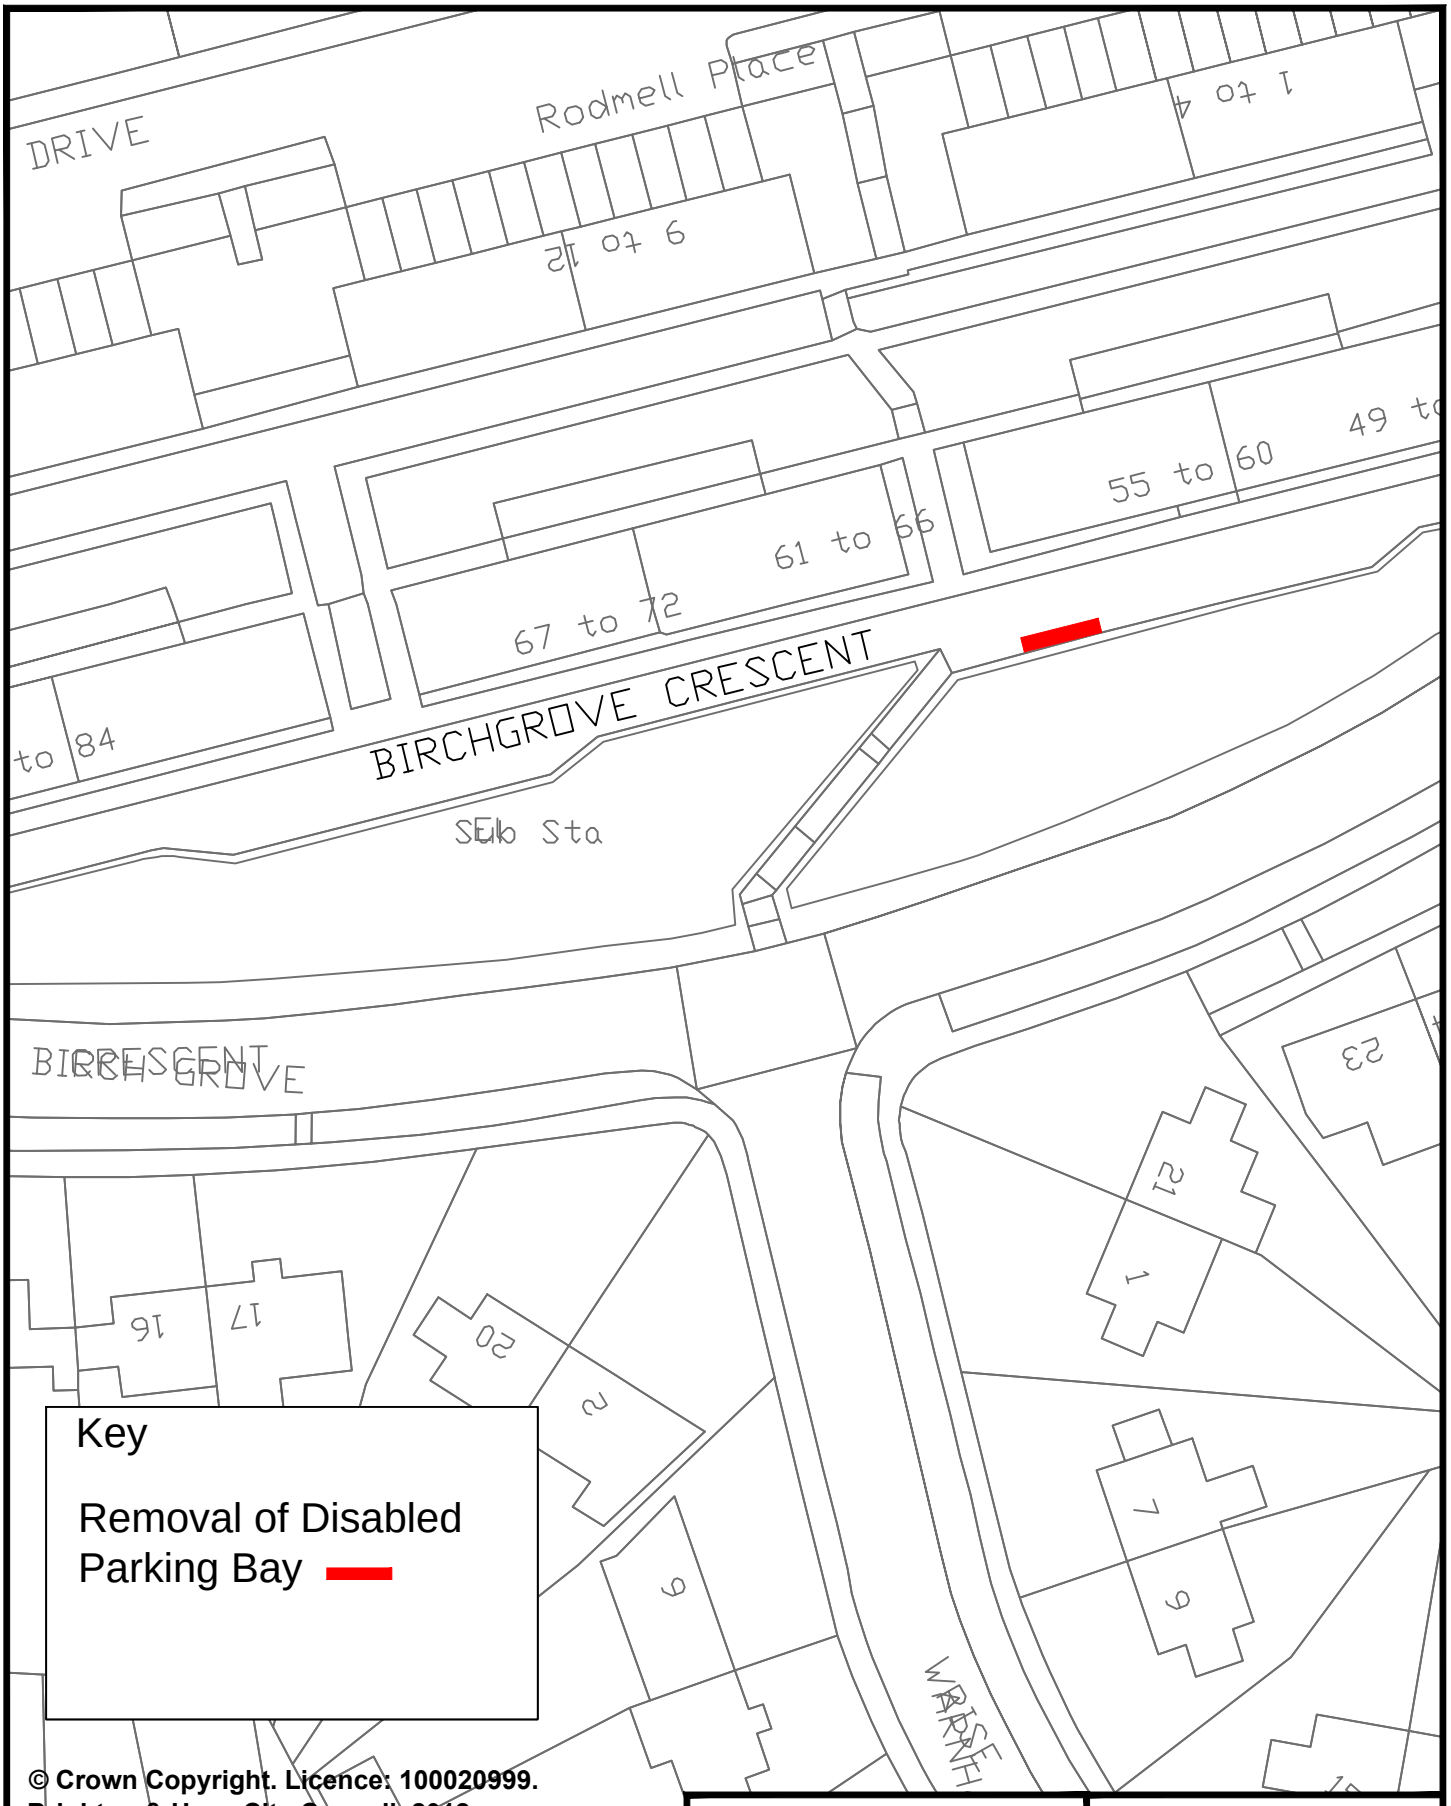

Key

Removal of Disabled Parking Bay

© Crown Copyright. Licence: 100020999.
Brighton & Hove City Council, 2012.

	TRANSPORT	PARKING INFRASTRUCTURE
Address: 57 Birchgrove Crescent, Brighton	Scale : N.T.S.	Brighton & Hove
	Date : Sept 2016	
Reason: Bay being removed as no longer required	Drawn : DLA	
	Drawing Number : B&H-DPB-PA-043	

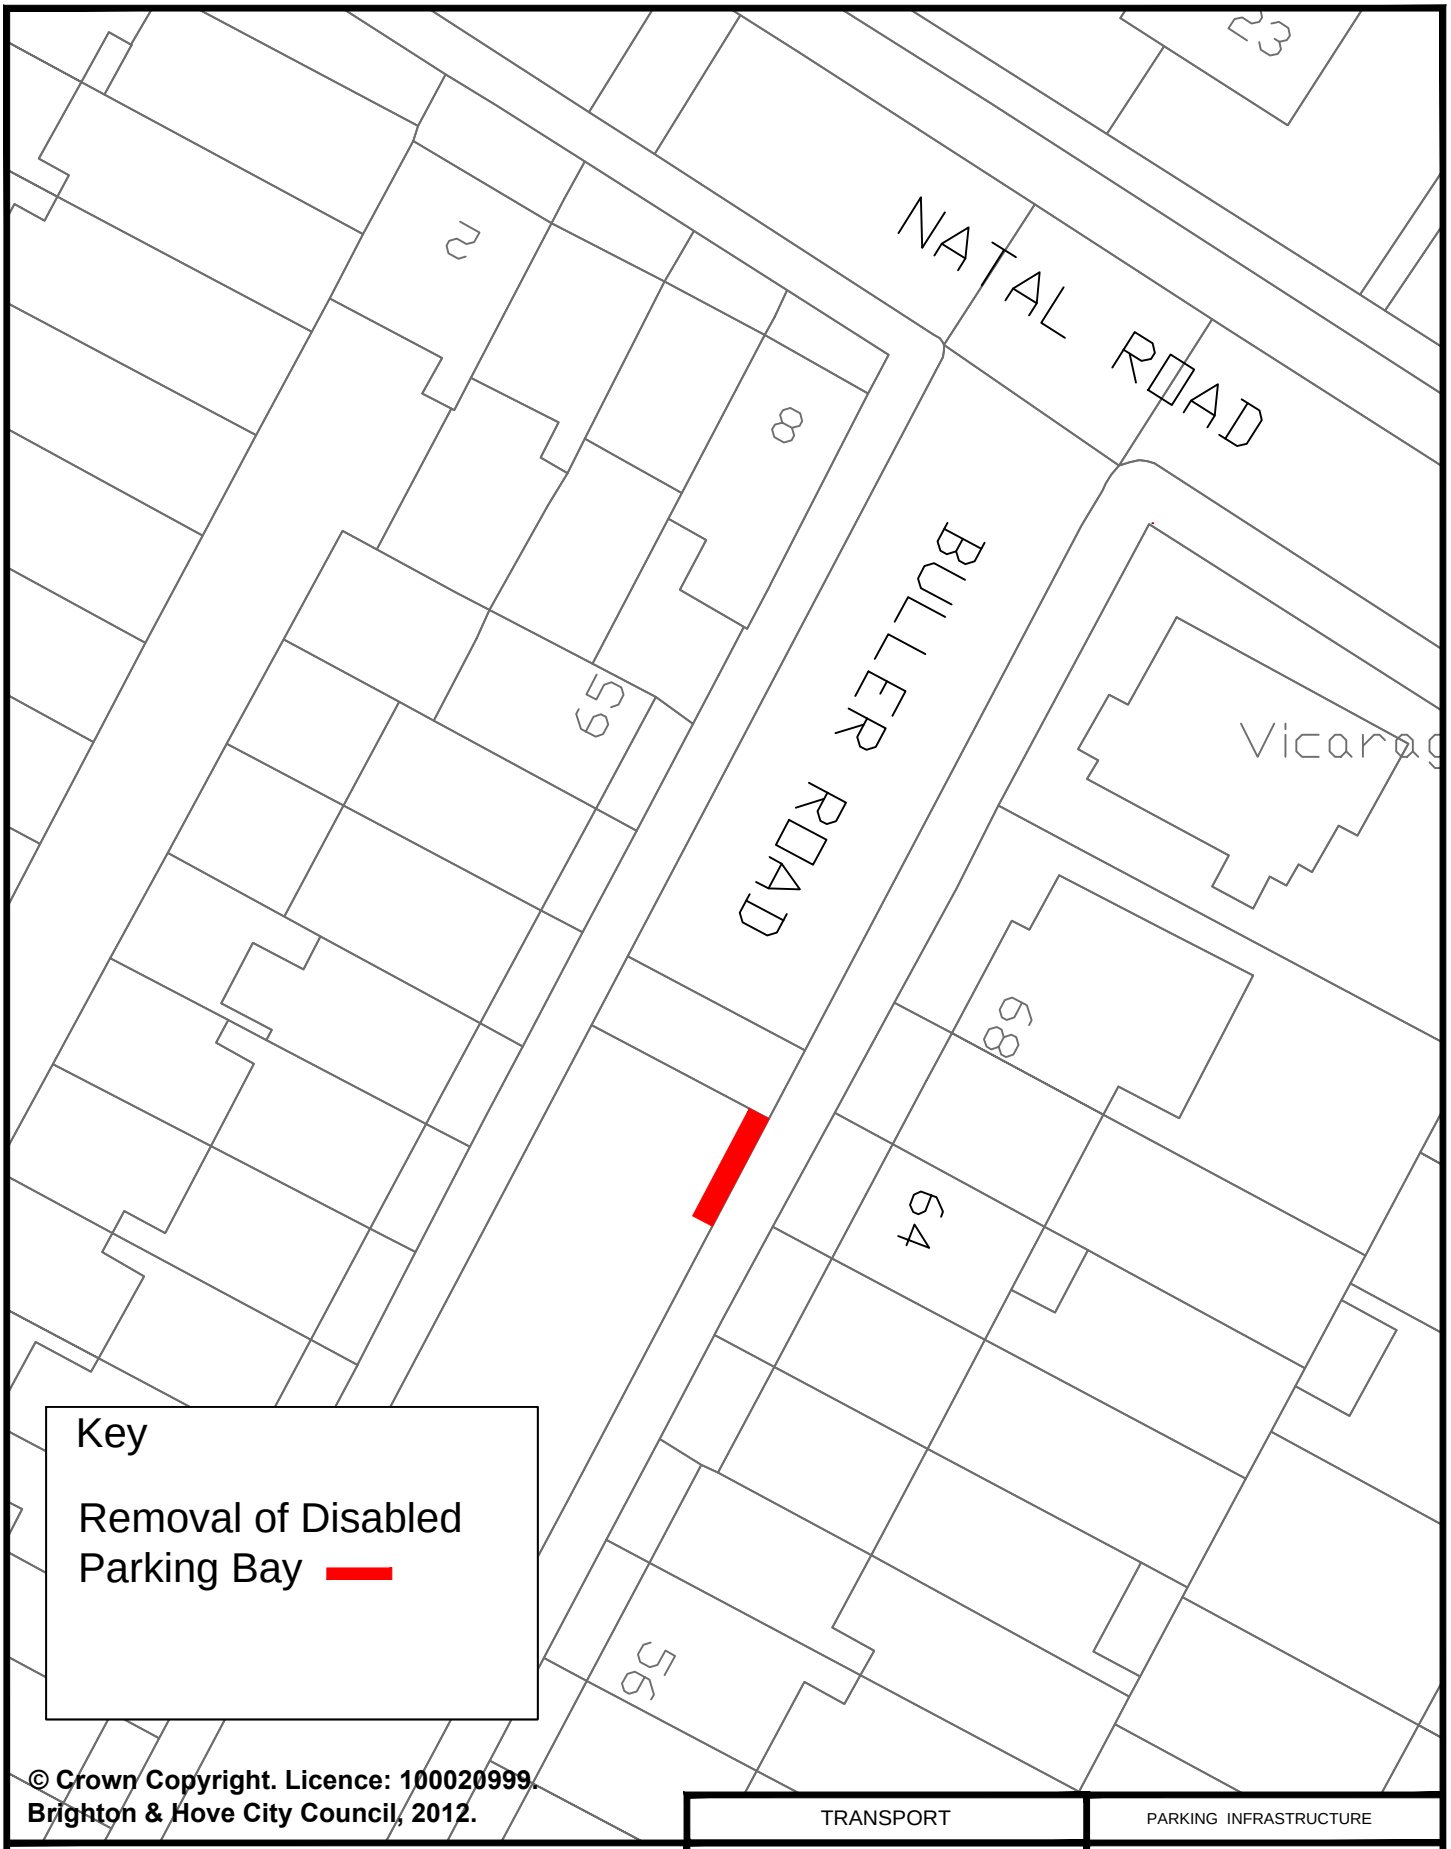

Key

Removal of Disabled Parking Bay

© Crown Copyright. Licence: 100020999. Brighton & Hove City Council, 2012.

TRANSPORT	PARKING INFRASTRUCTURE
Address: 64 Buller Road, Brighton	Scale : N.T.S.
	Date : Sept 2016
Reason: Bay being removed as no longer required	Drawn : DLA
	Drawing Number : B&H-DPB-MB-044

Brighton & Hove

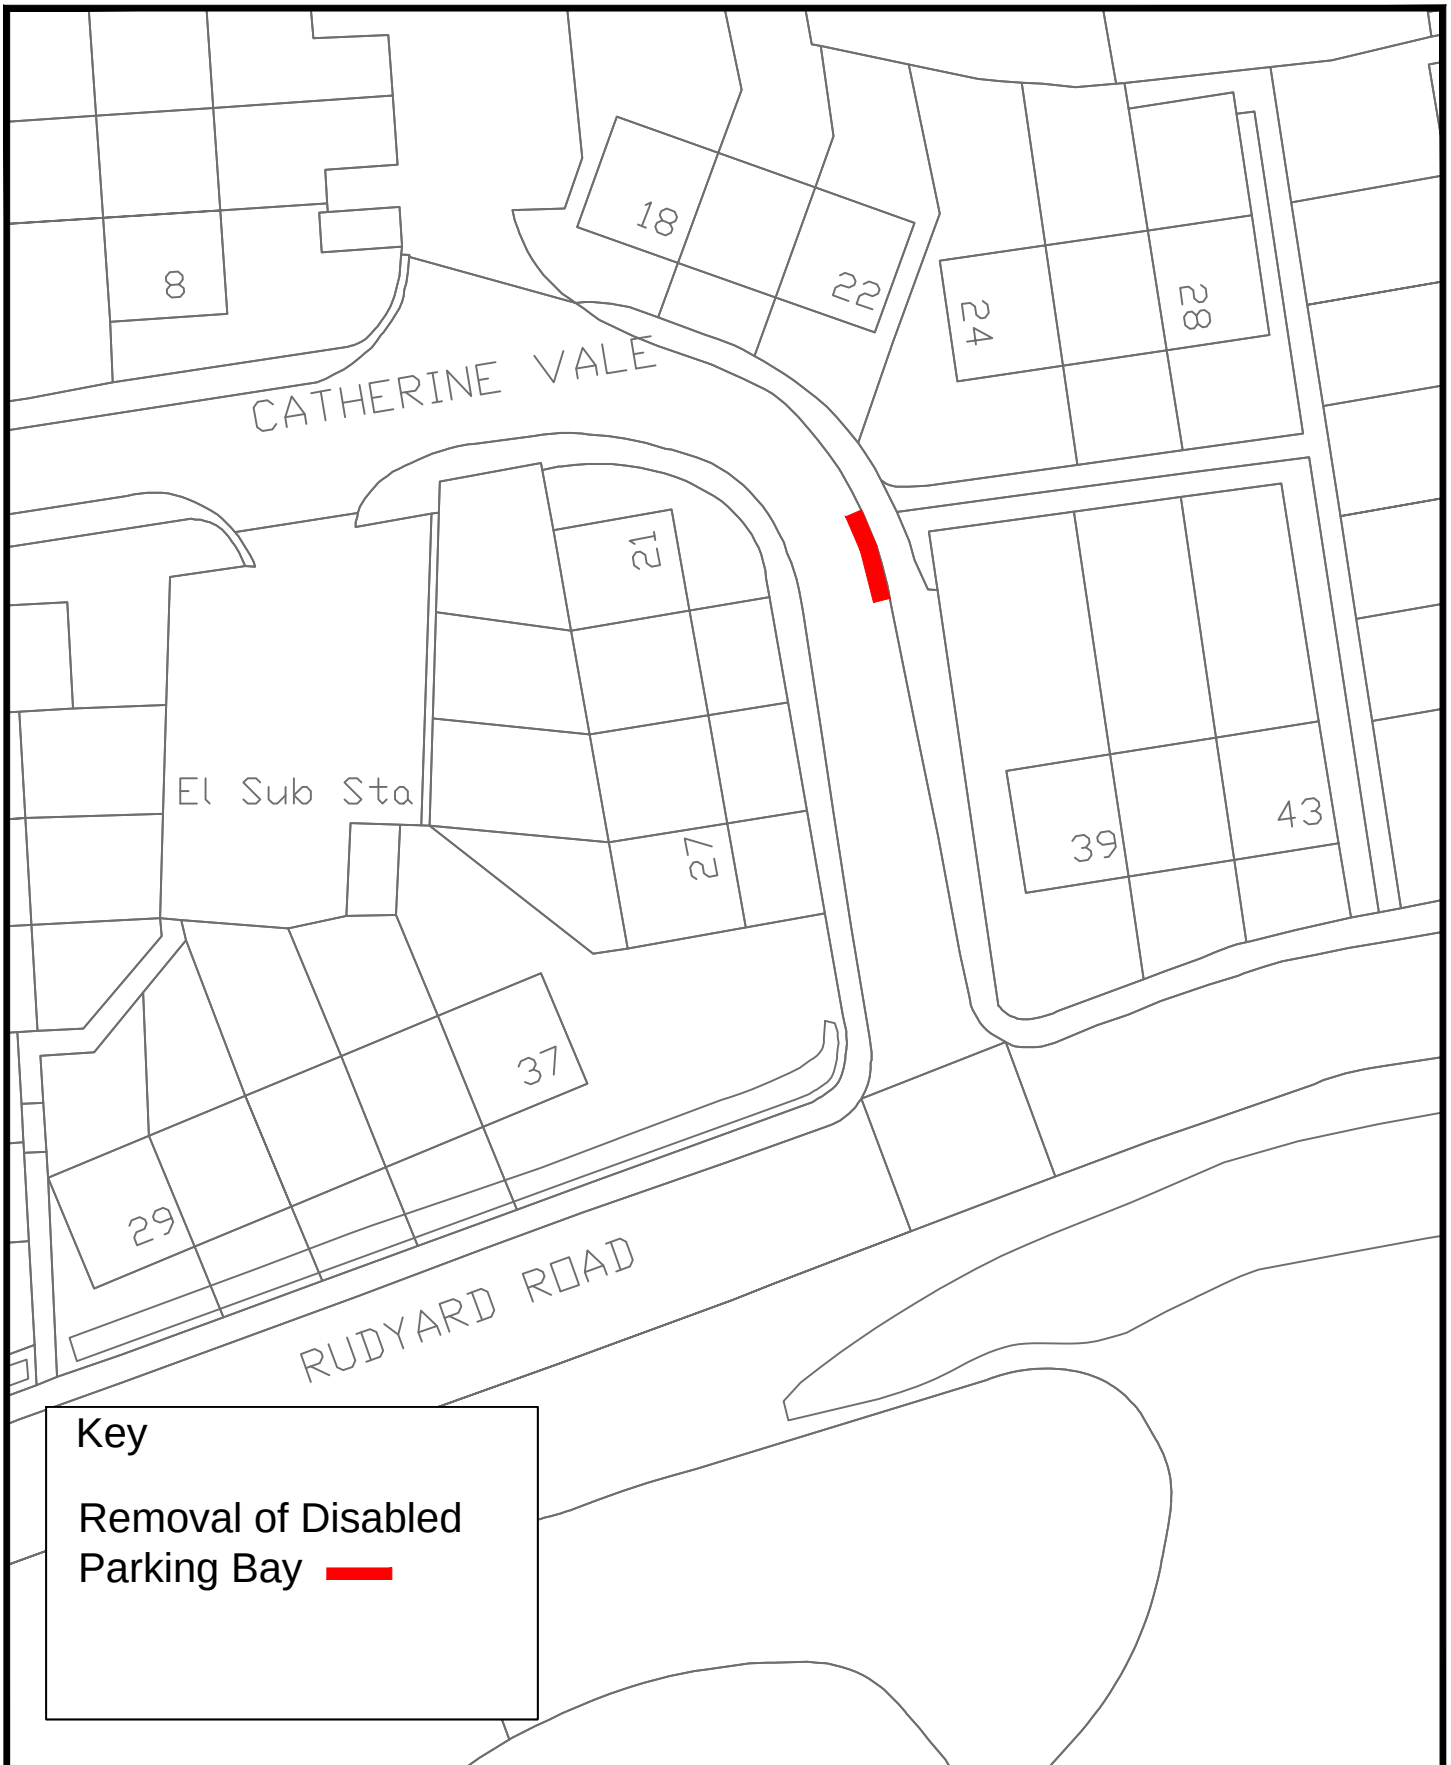

© Crown Copyright. Licence: 100020999.
Brighton & Hove City Council, 2012.

	TRANSPORT	PARKING INFRASTRUCTURE
Address: 28 Catherine Vale, Brighton	Scale : N.T.S.	
	Date : Sept 2016	
Reason: Bay being removed as no longer required	Drawn : DLA	Brighton & Hove
	Drawing Number : B&H-DPB-WO-045	

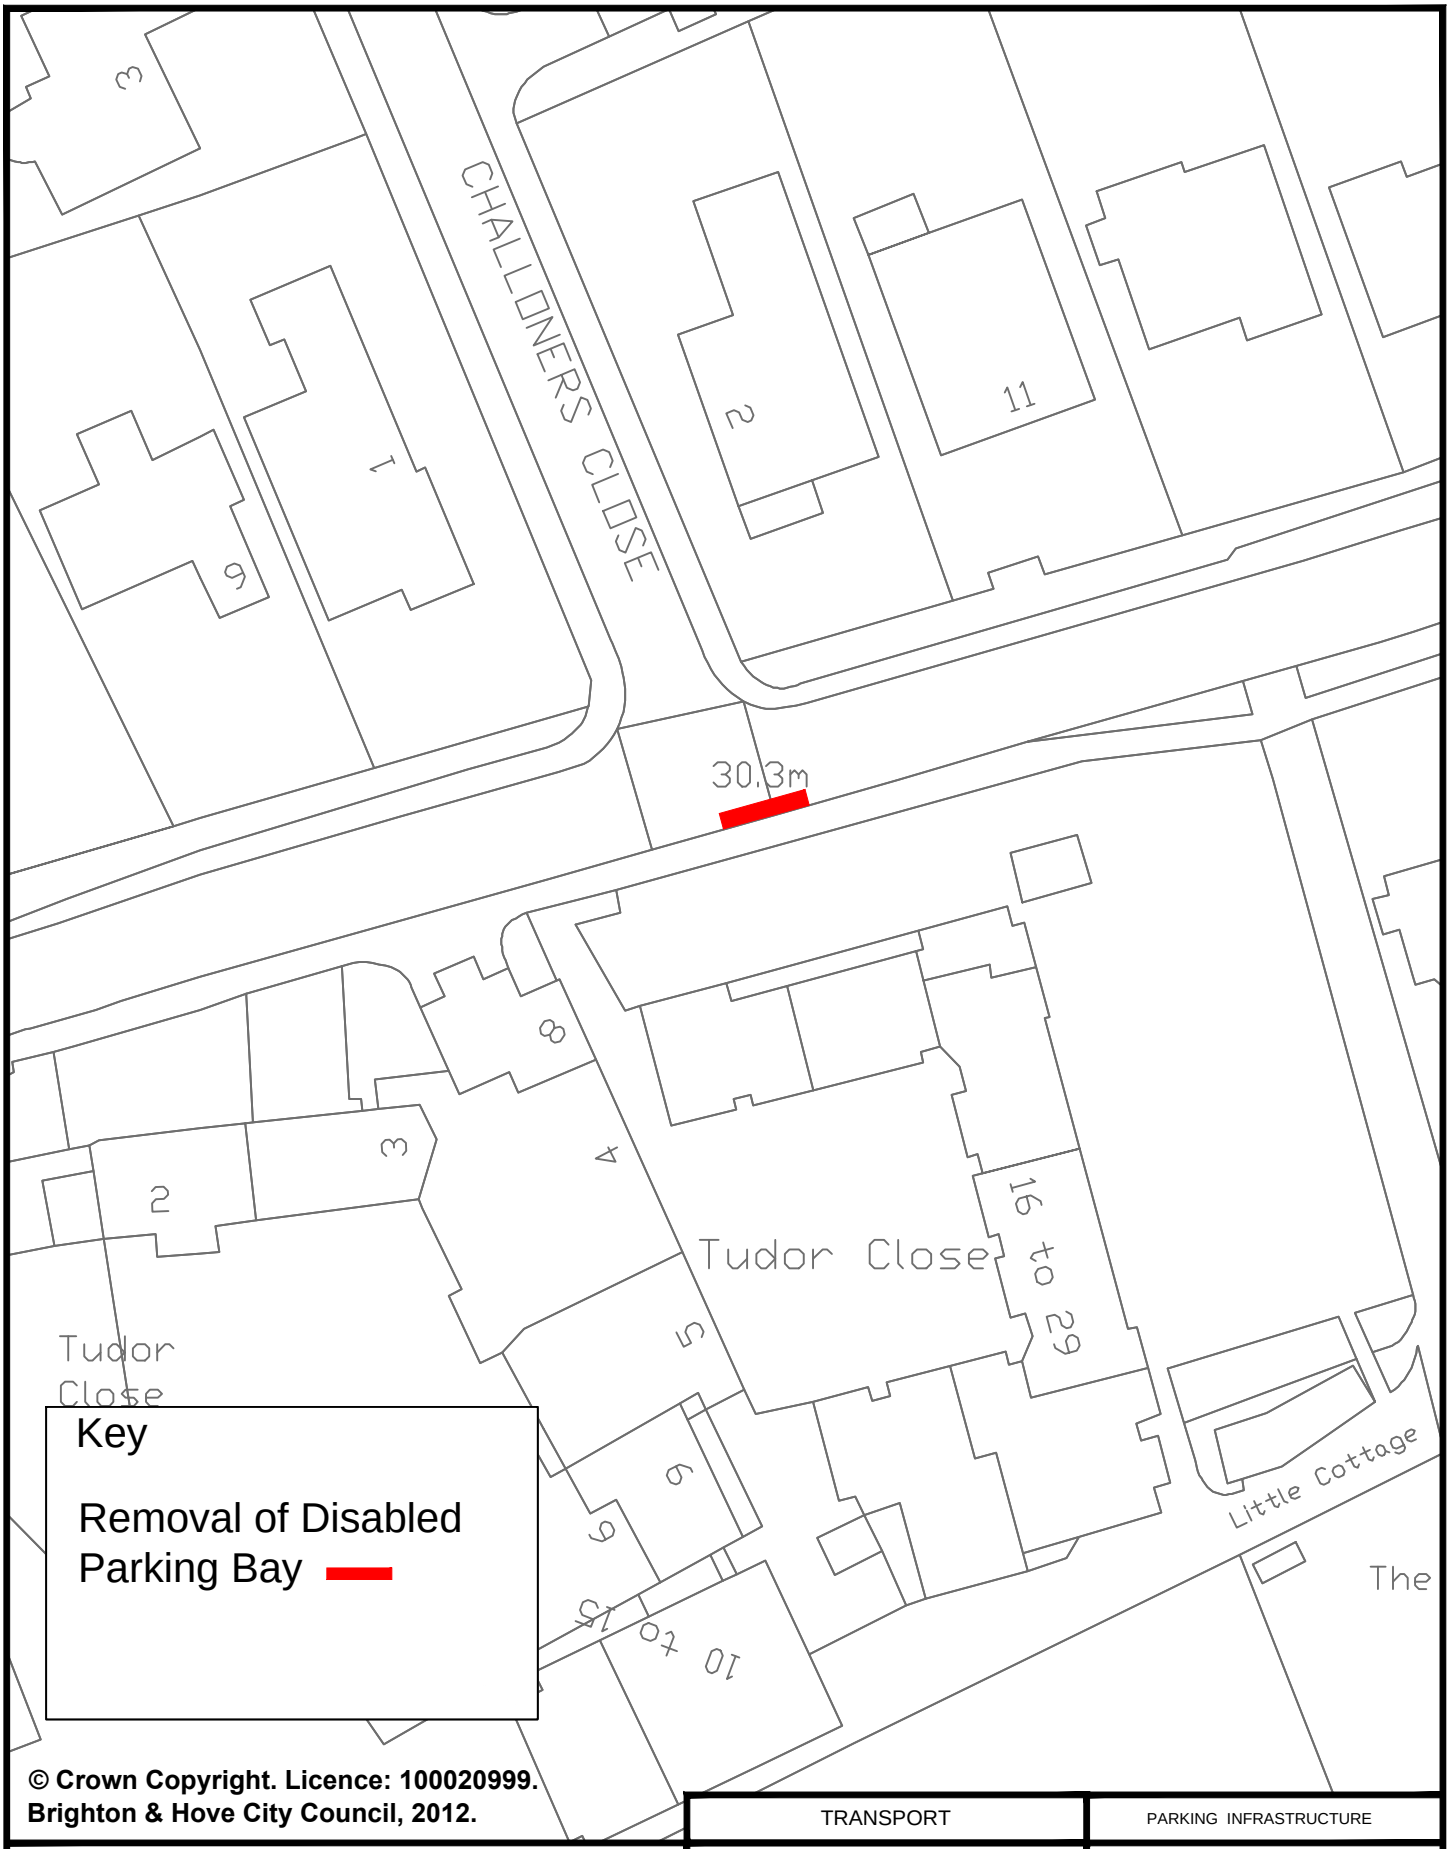

© Crown Copyright. Licence: 100020999. Brighton & Hove City Council, 2012.

TRANSPORT	PARKING INFRASTRUCTURE
Address: 20 Tudor Close, Dean Court Road, Brighton	Scale : N.T.S.
	Date : Sept 2016
Reason: Bay being removed as no longer required	Drawn : DLA
	Drawing Number : B&H-DPB-RC-046

Brighton & Hove

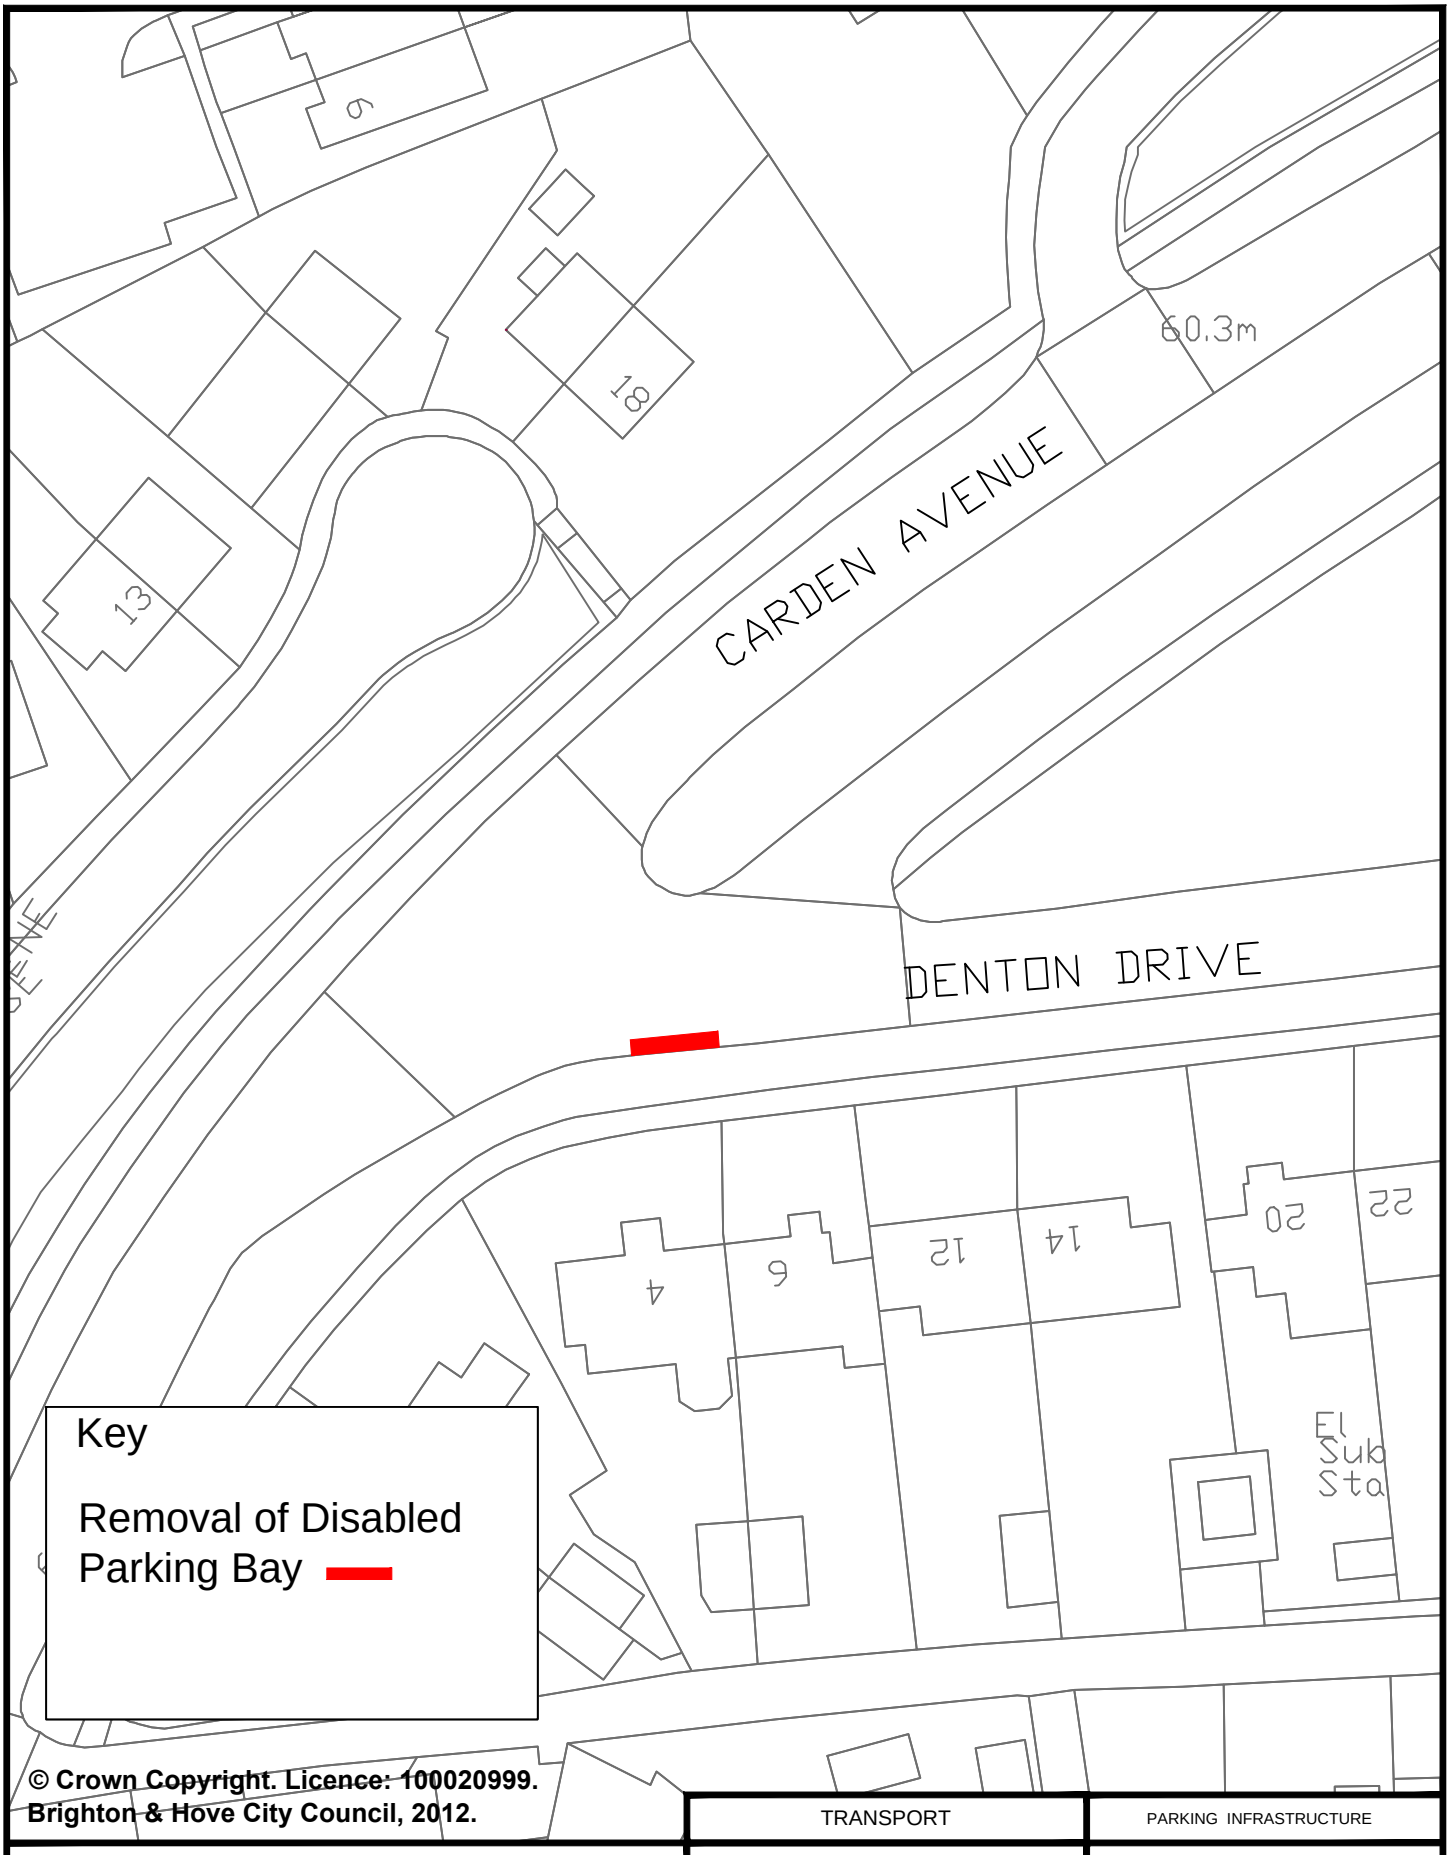

© Crown Copyright. Licence: 100020999. Brighton & Hove City Council, 2012.

TRANSPORT	PARKING INFRASTRUCTURE
Address: 4 Denton Drive, Brighton	Scale : N.T.S.
	Date : Sept 2016
Reason: Bay being removed as no longer required	Drawn : DLA
	Drawing Number : B&H-DPB-PA-047

Brighton & Hove

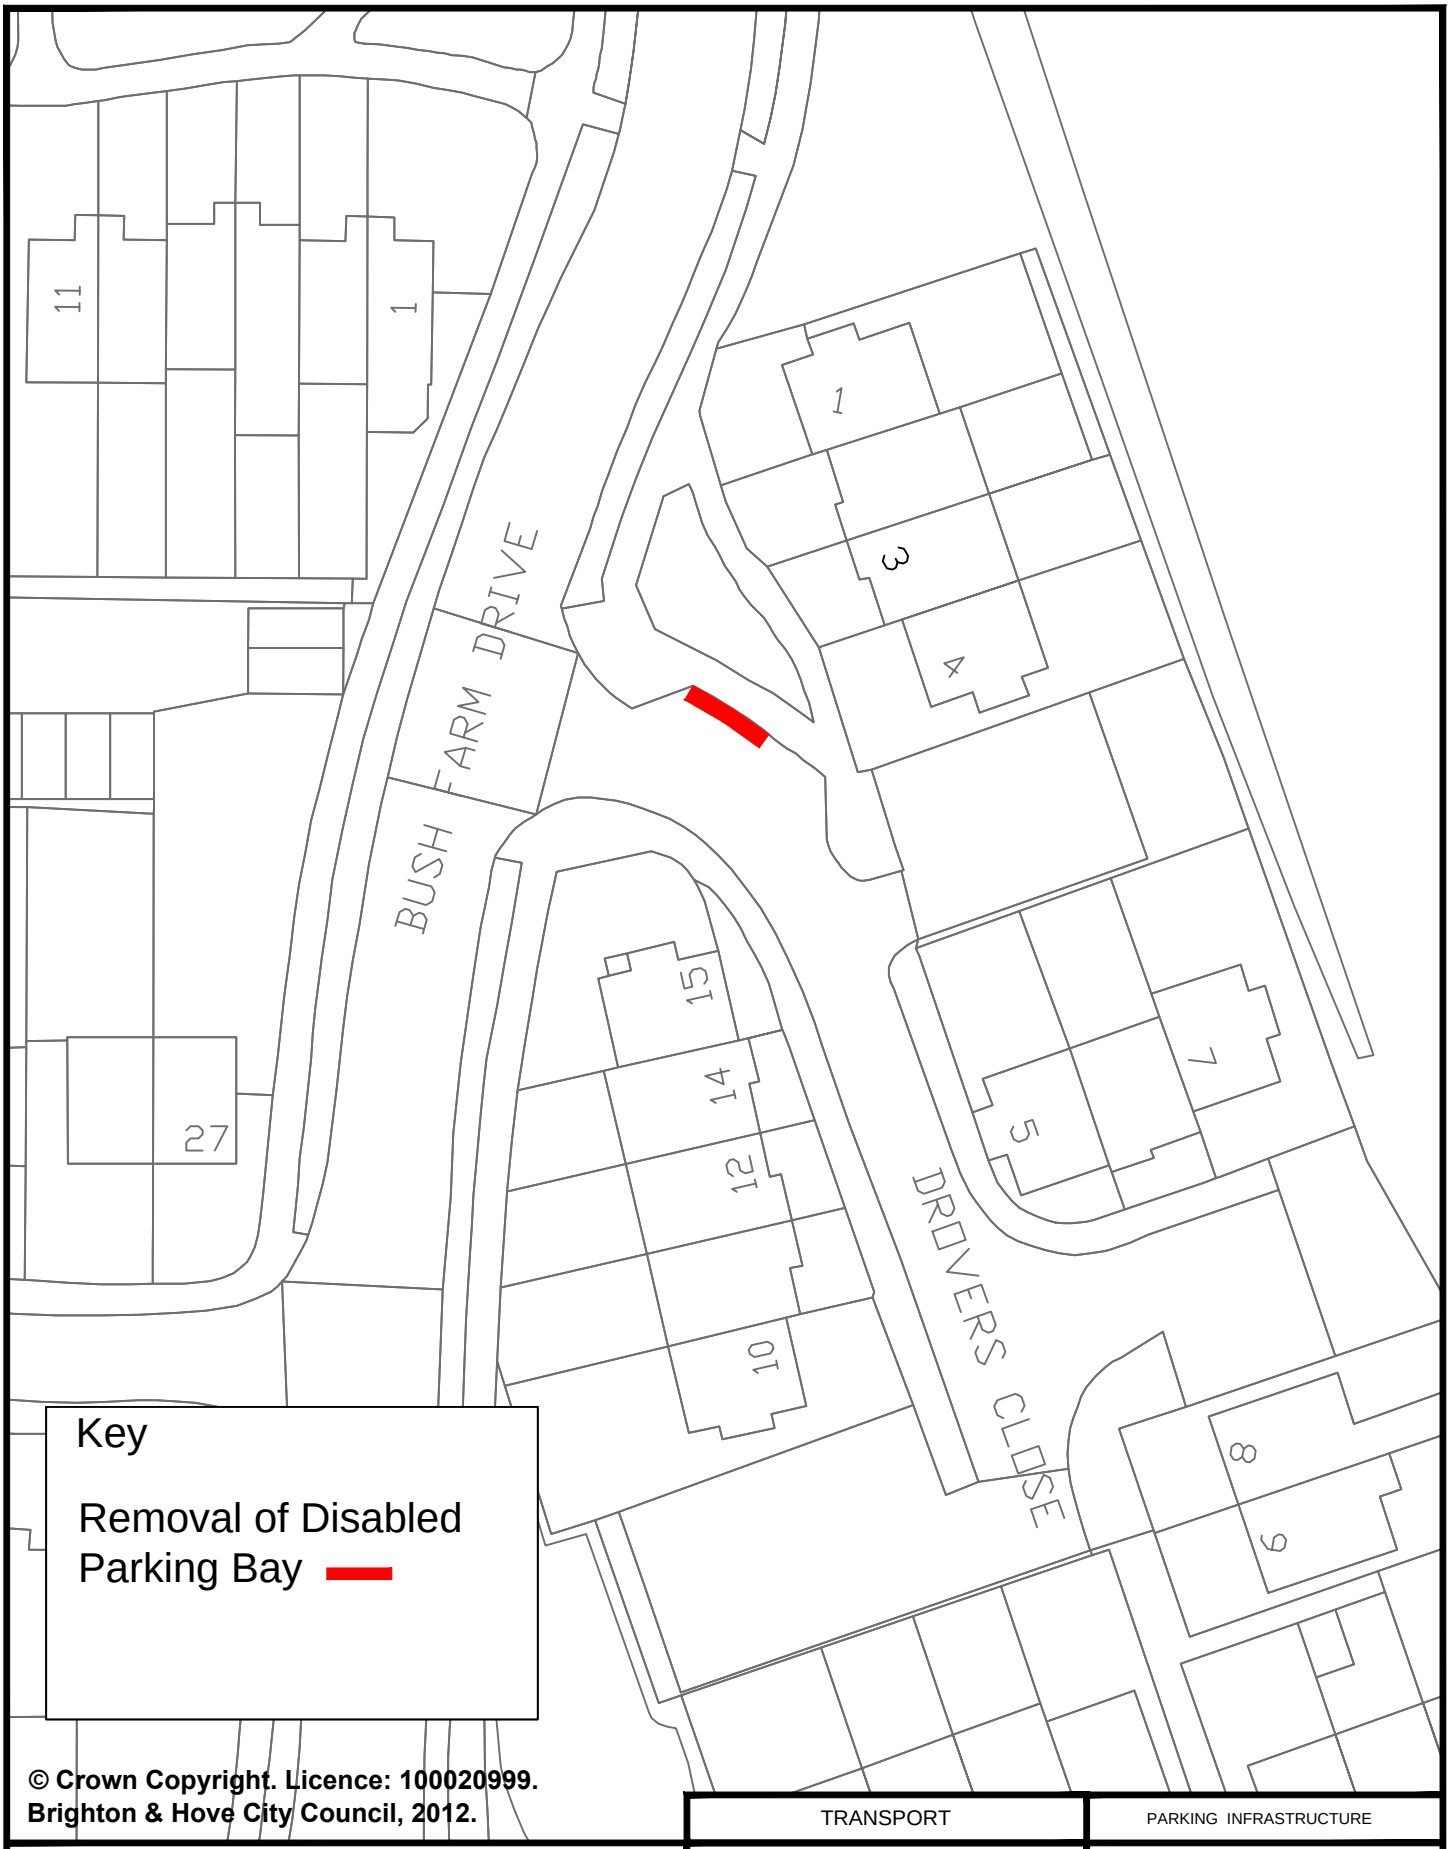

Key

Removal of Disabled Parking Bay

© Crown Copyright. Licence: 100020999.
Brighton & Hove City Council, 2012.

TRANSPORT | PARKING INFRASTRUCTURE

Address: 3 Drovers Close, Portslade

Reason: Bay being removed as no longer required

Scale : N.T.S.

Date : Sept 2016

Drawn : DLA

Drawing Number : B&H-DPB-NP-048

Brighton & Hove

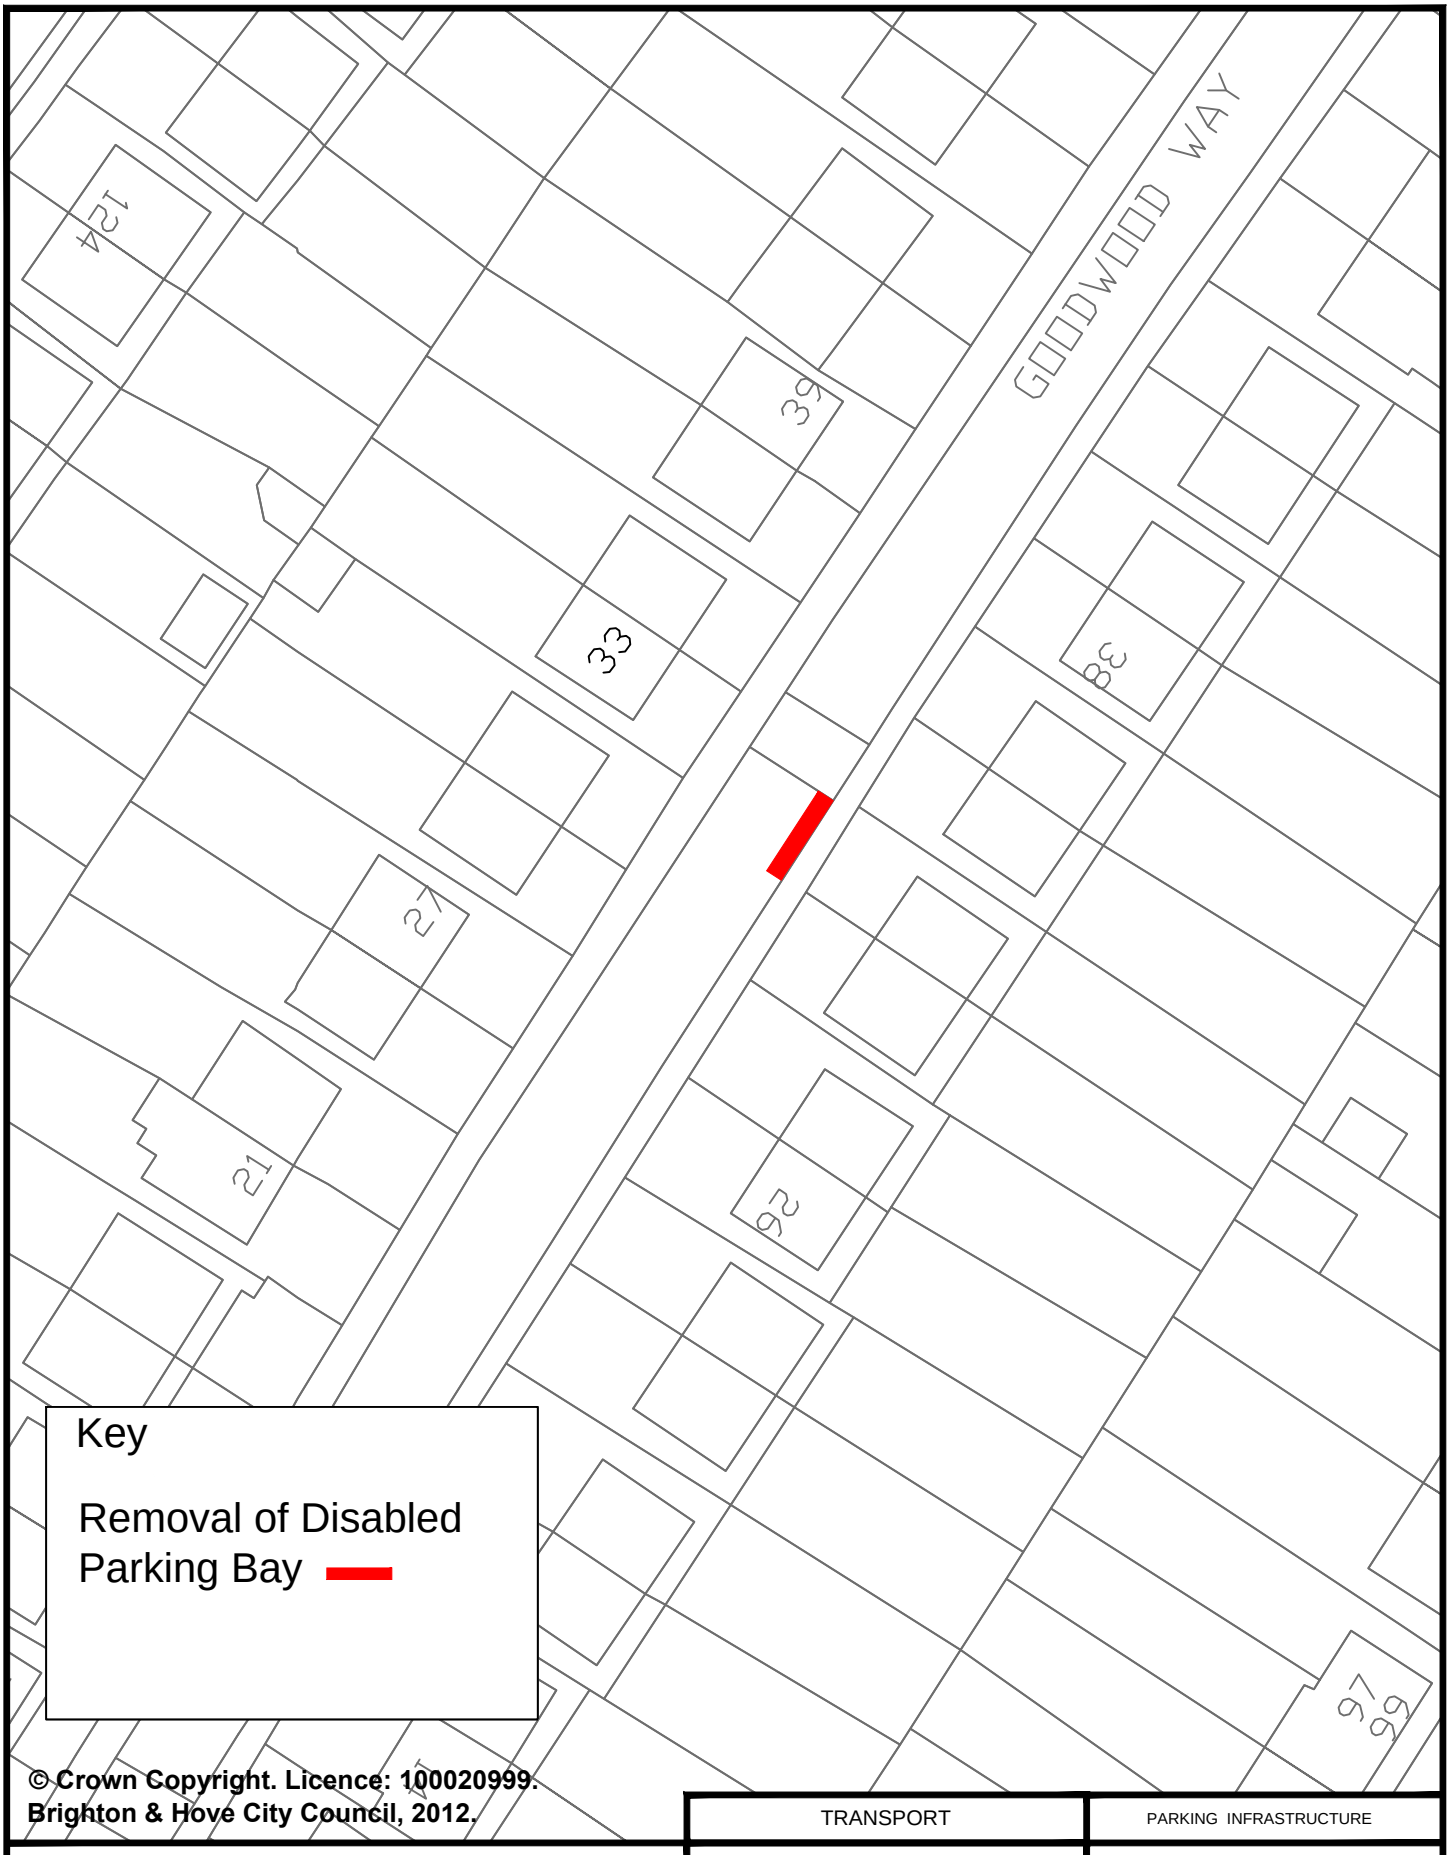

© Crown Copyright. Licence: 100020999. Brighton & Hove City Council, 2012.

TRANSPORT	PARKING INFRASTRUCTURE
Address: 33 Goodwood Way, Brighton	Scale : N.T.S.
	Date : Sept 2016
Reason: Bay being removed as no longer required	Drawn : DLA
	Drawing Number : B&H-DPB-MB-049

Brighton & Hove

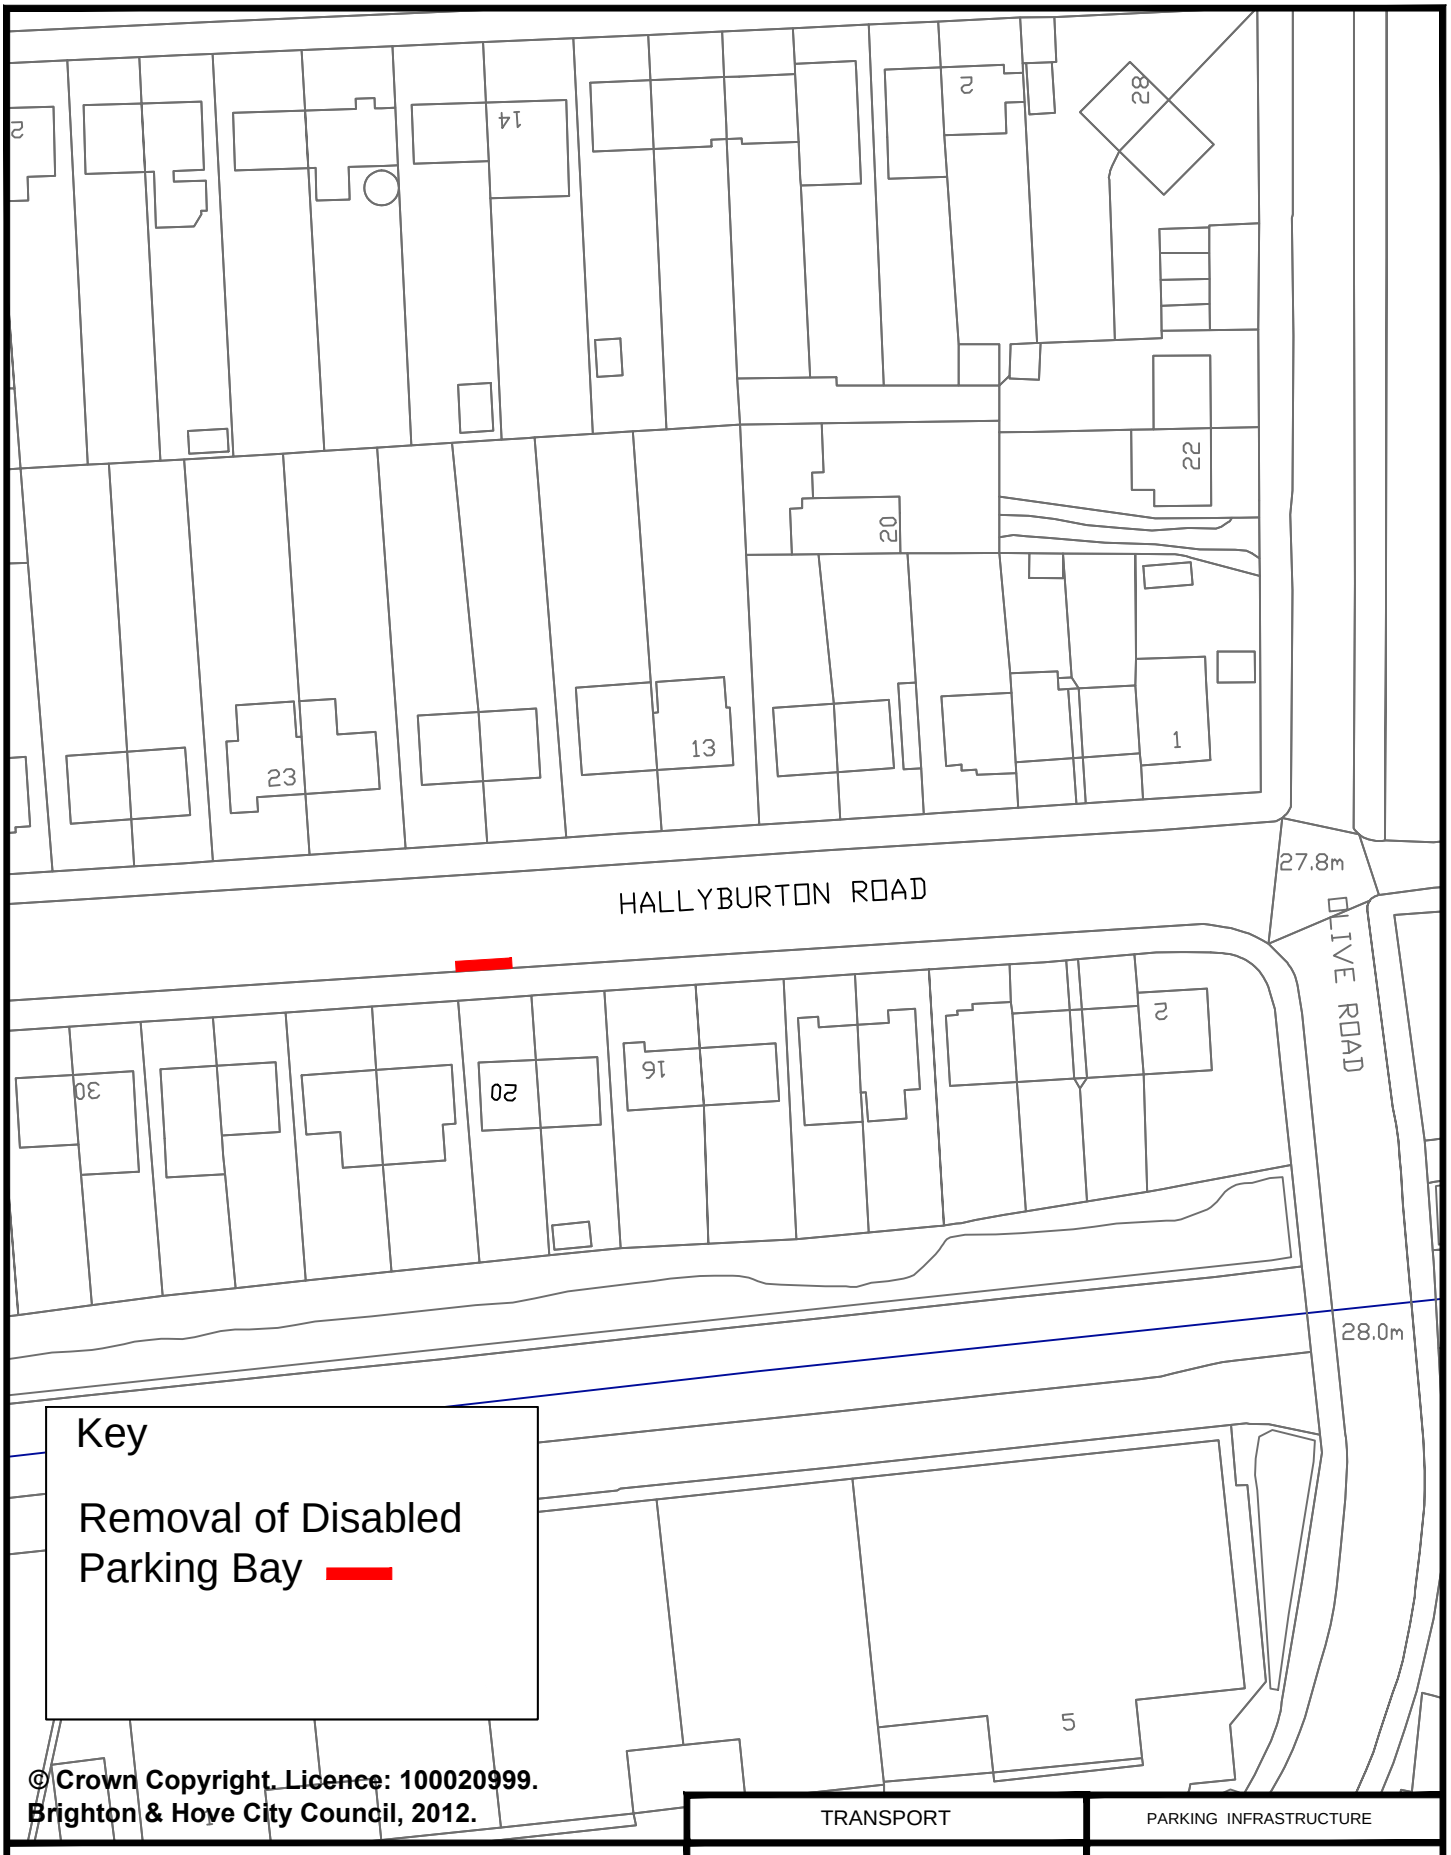

© Crown Copyright. Licence: 100020999.
Brighton & Hove City Council, 2012.

TRANSPORT	PARKING INFRASTRUCTURE
Address: 20 Hallyburton Road, Hove	Scale : N.T.S.
	Date : Sept 2016
Reason: Bay being removed as no longer required	Drawn : DLA
	Drawing Number : B&H-DPB-HK-050

Brighton & Hove

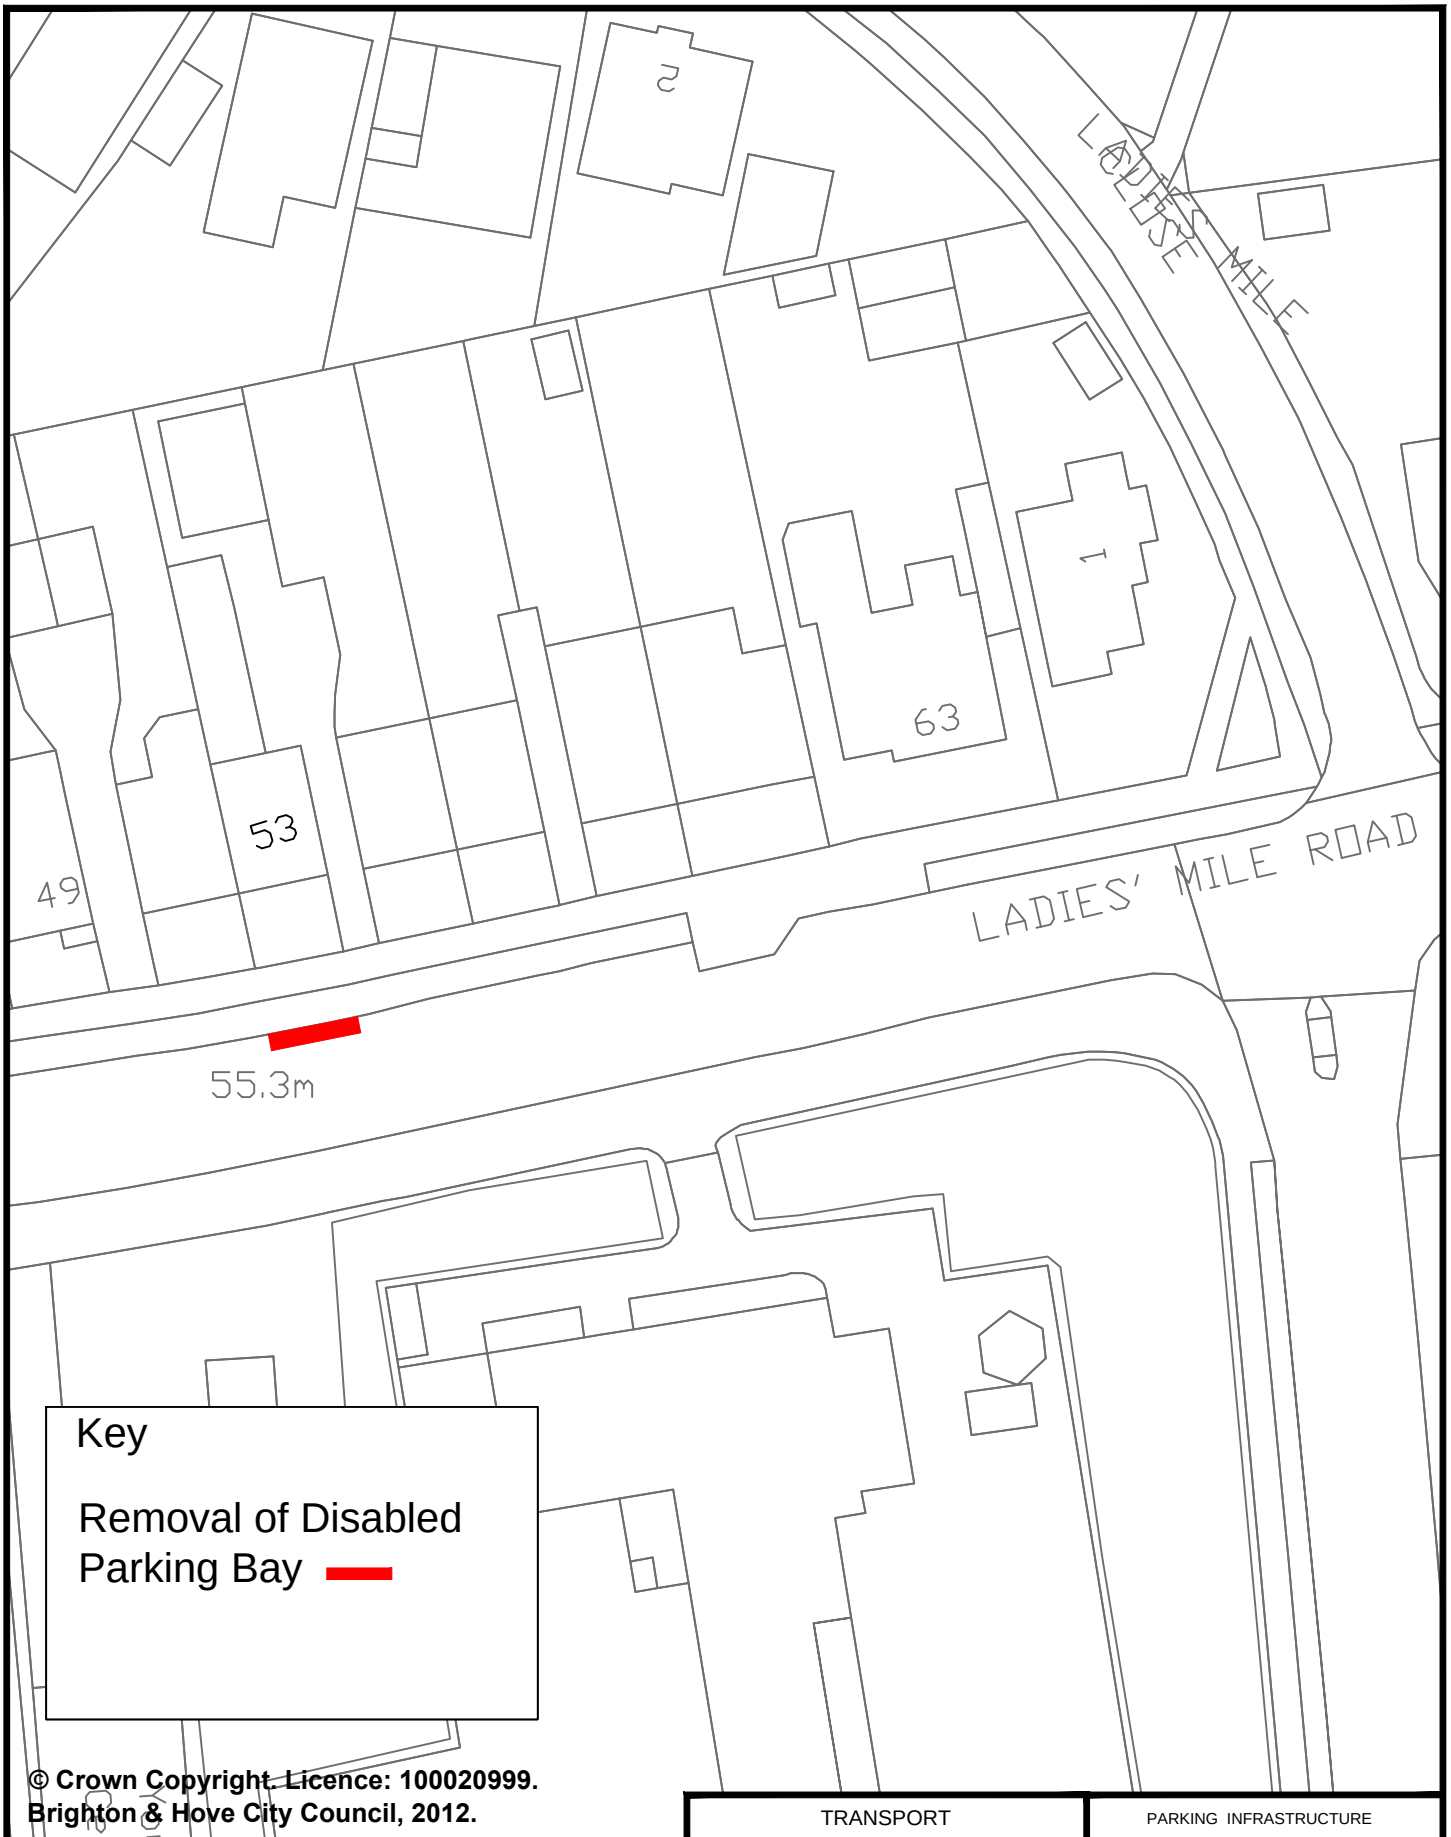

© Crown Copyright. Licence: 100020999.
Brighton & Hove City Council, 2012.

TRANSPORT	PARKING INFRASTRUCTURE
Address: 53 Ladies Mile Road, Brighton	Scale : N.T.S.
	Date : Sept 2016
Reason: Bay being removed as no longer required	Drawn : DLA
	Drawing Number : B&H-DPB-PA-051

Brighton & Hove

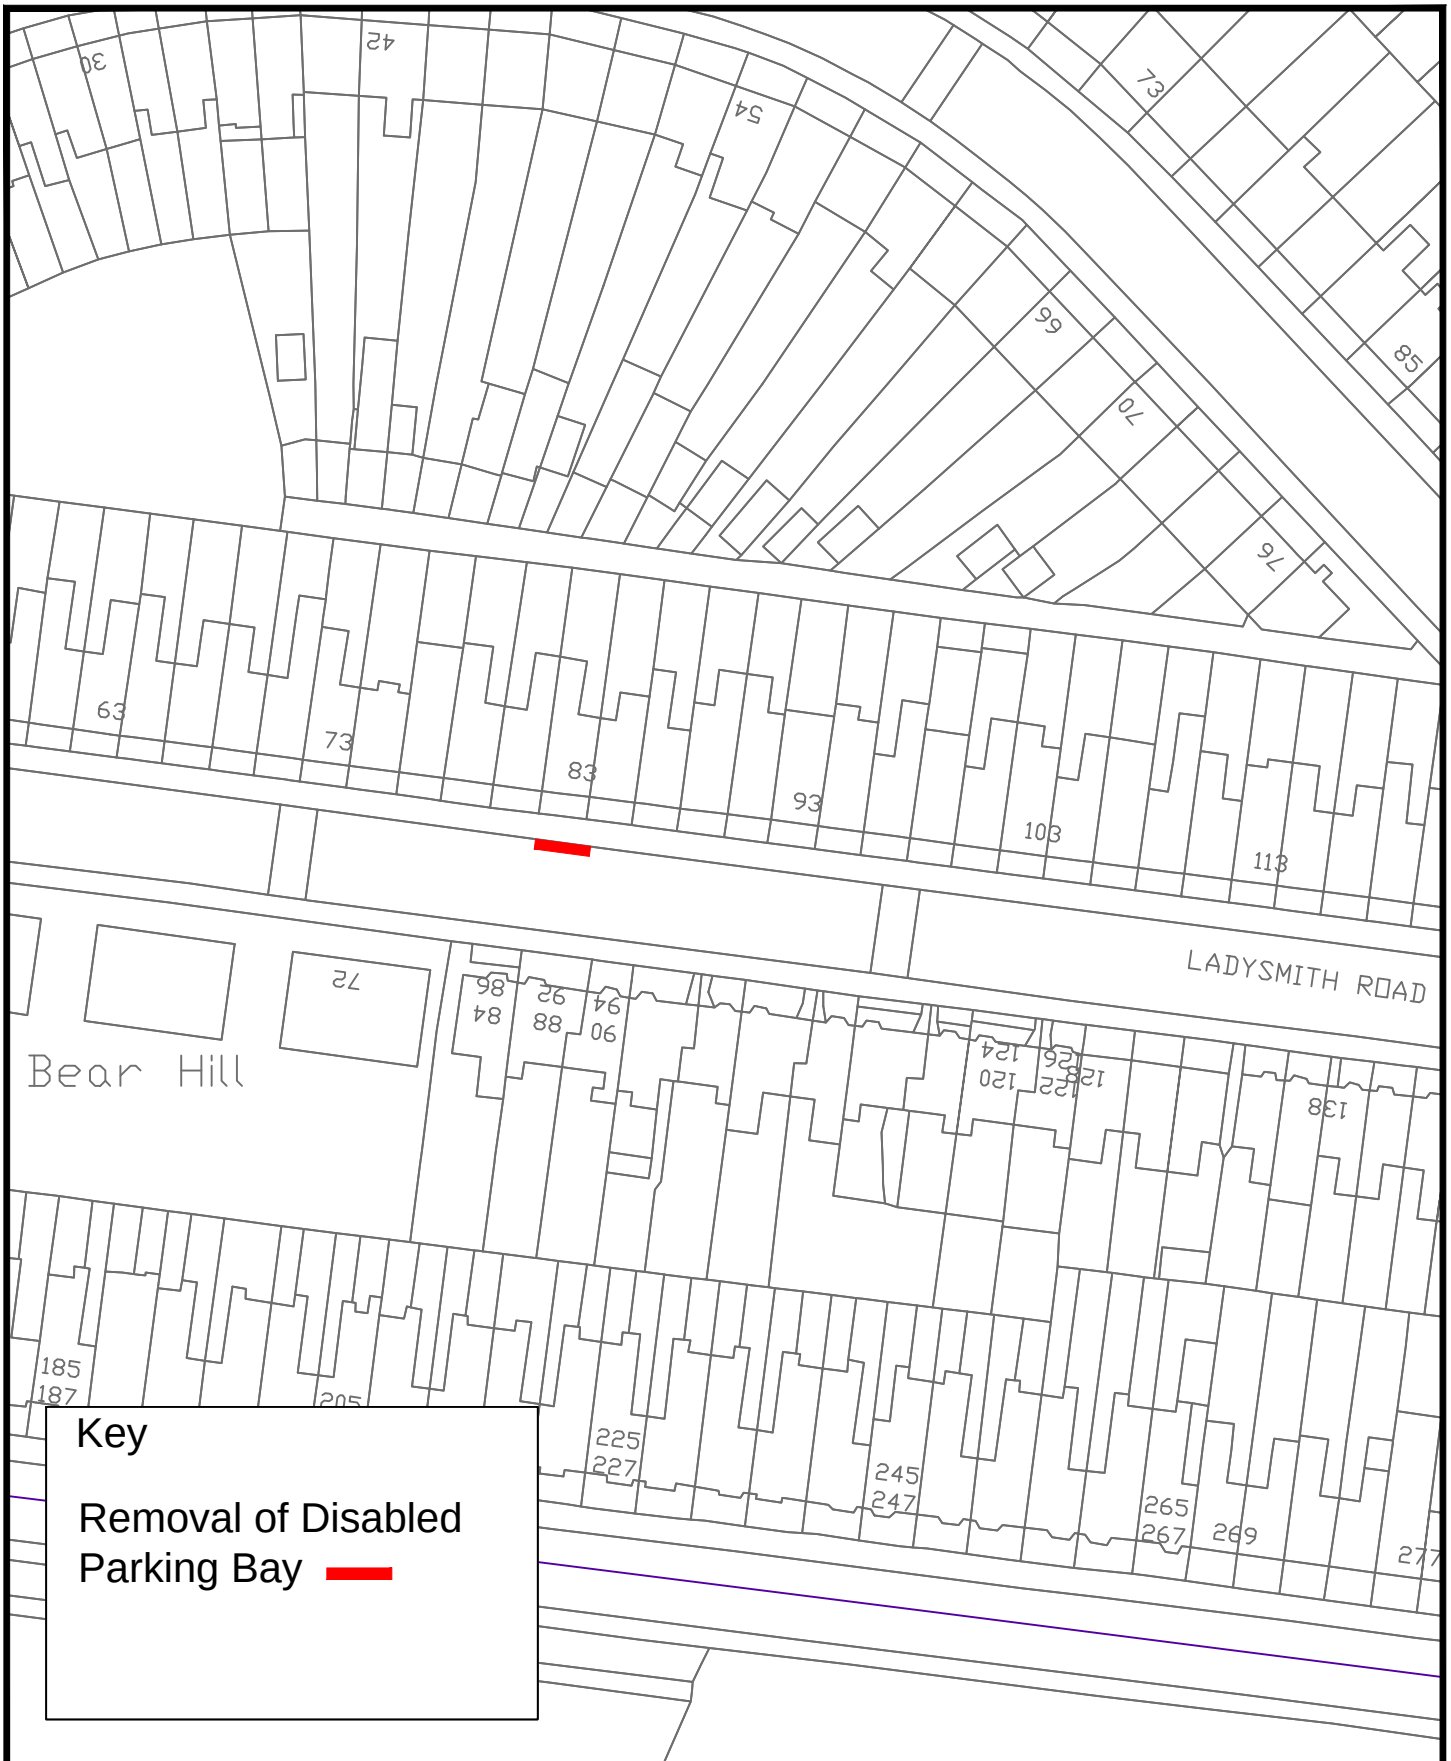

Key

Removal of Disabled Parking Bay

© Crown Copyright. Licence: 100020999.
Brighton & Hove City Council, 2012.

TRANSPORT	PARKING INFRASTRUCTURE
Address: 83 Ladysmith Road, Brighton	Scale : N.T.S.
	Date : Sept 2016
Reason: Bay being removed as no longer required	Drawn : DLA
	Drawing Number : B&H-DPB-MB-052

Brighton & Hove

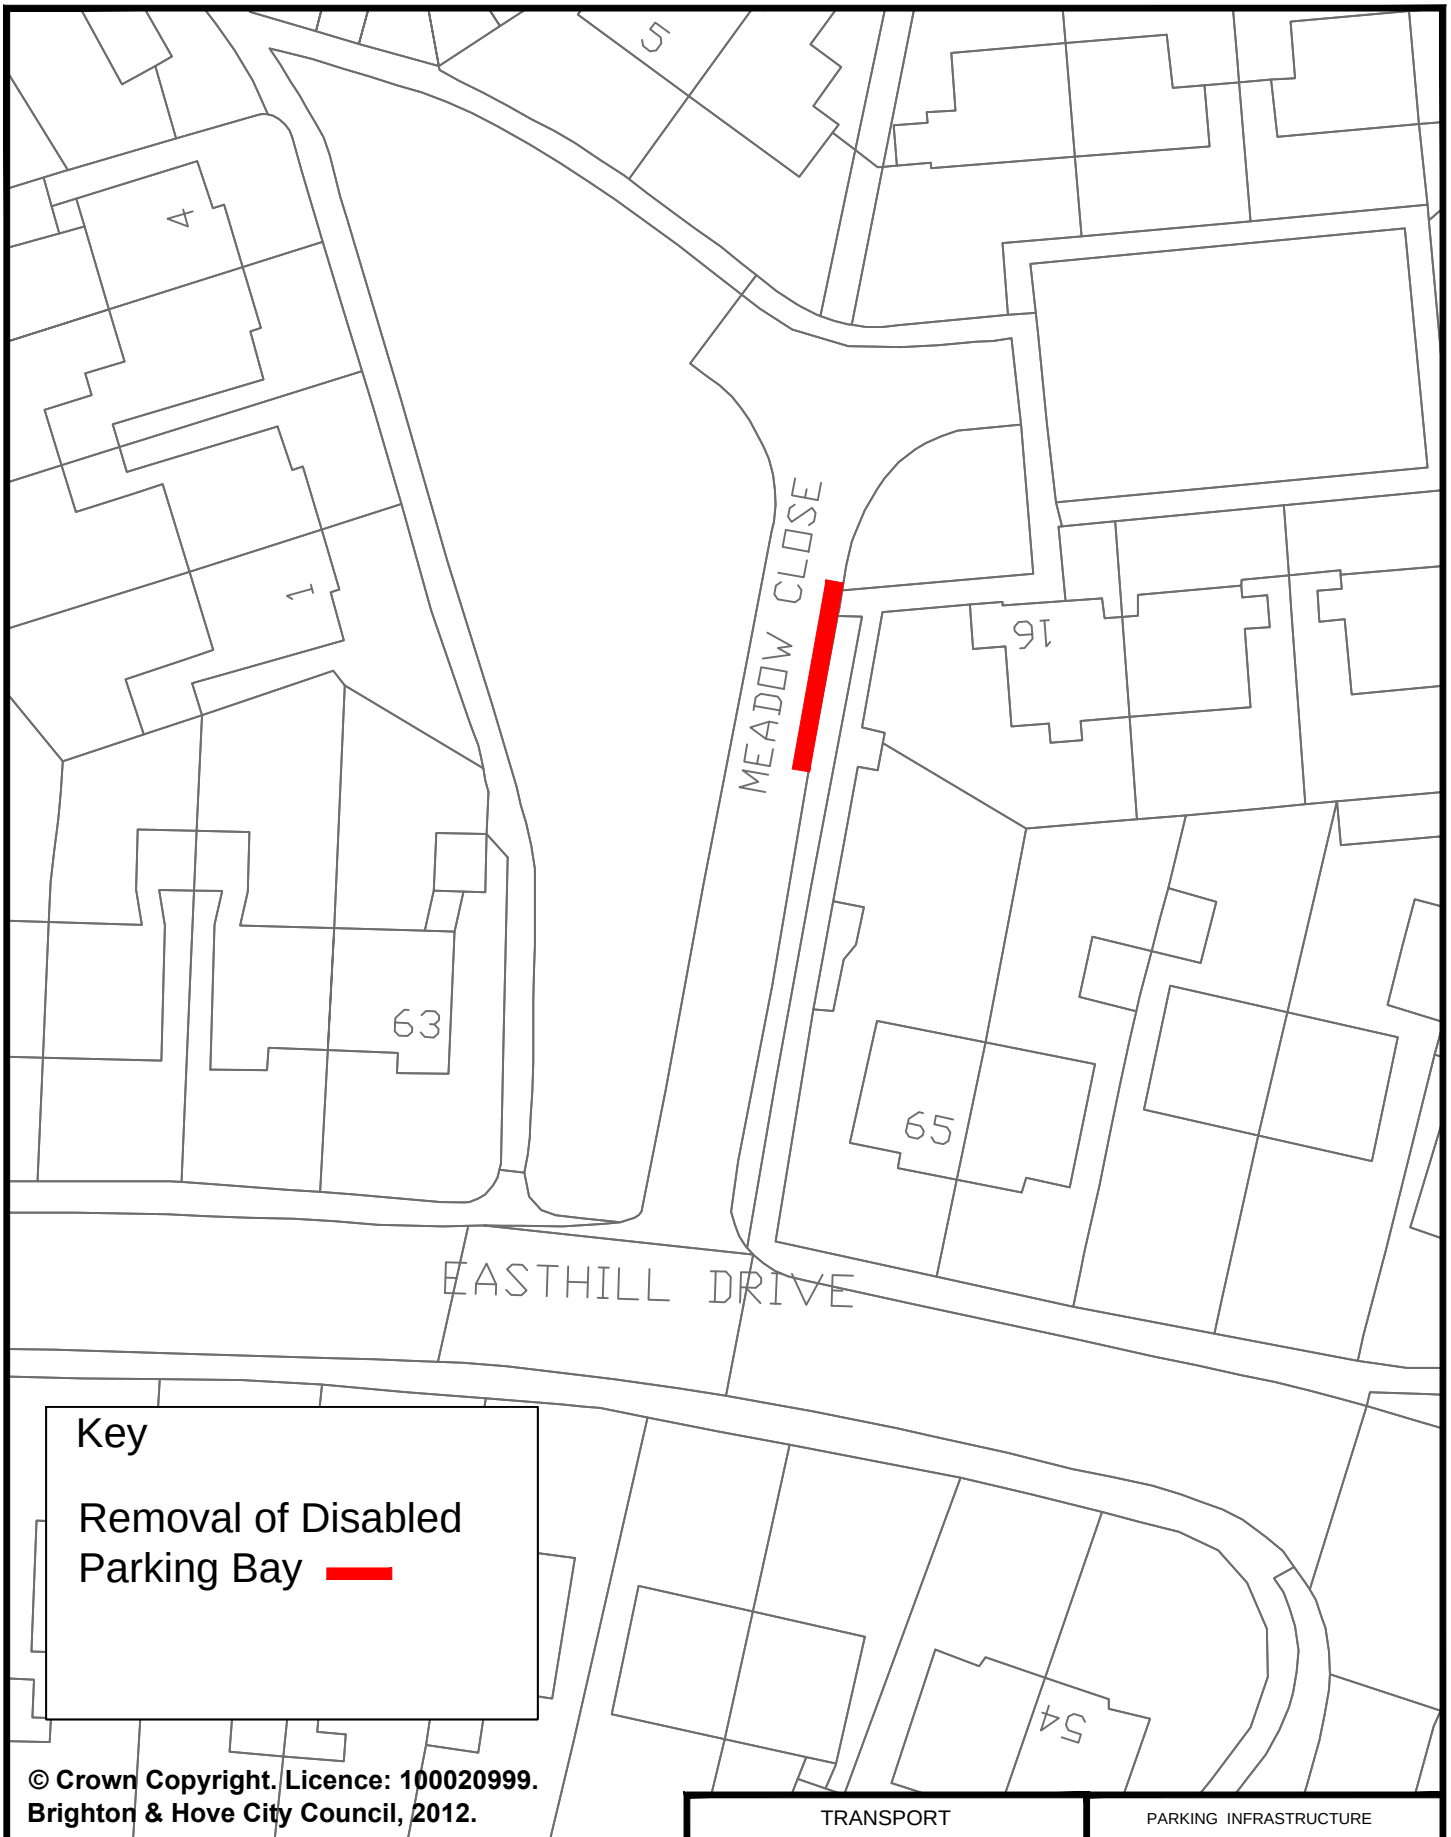

© Crown Copyright. Licence: 100020999.
Brighton & Hove City Council, 2012.

TRANSPORT	PARKING INFRASTRUCTURE
Address: opposite 1 Meadow Close Portslade (2 bays)	Scale : N.T.S.
	Date : Sept 2016
Reason: Bay being removed as no longer required	Drawn : DLA
	Drawing Number : B&H-DPB-SP-053

Brighton & Hove

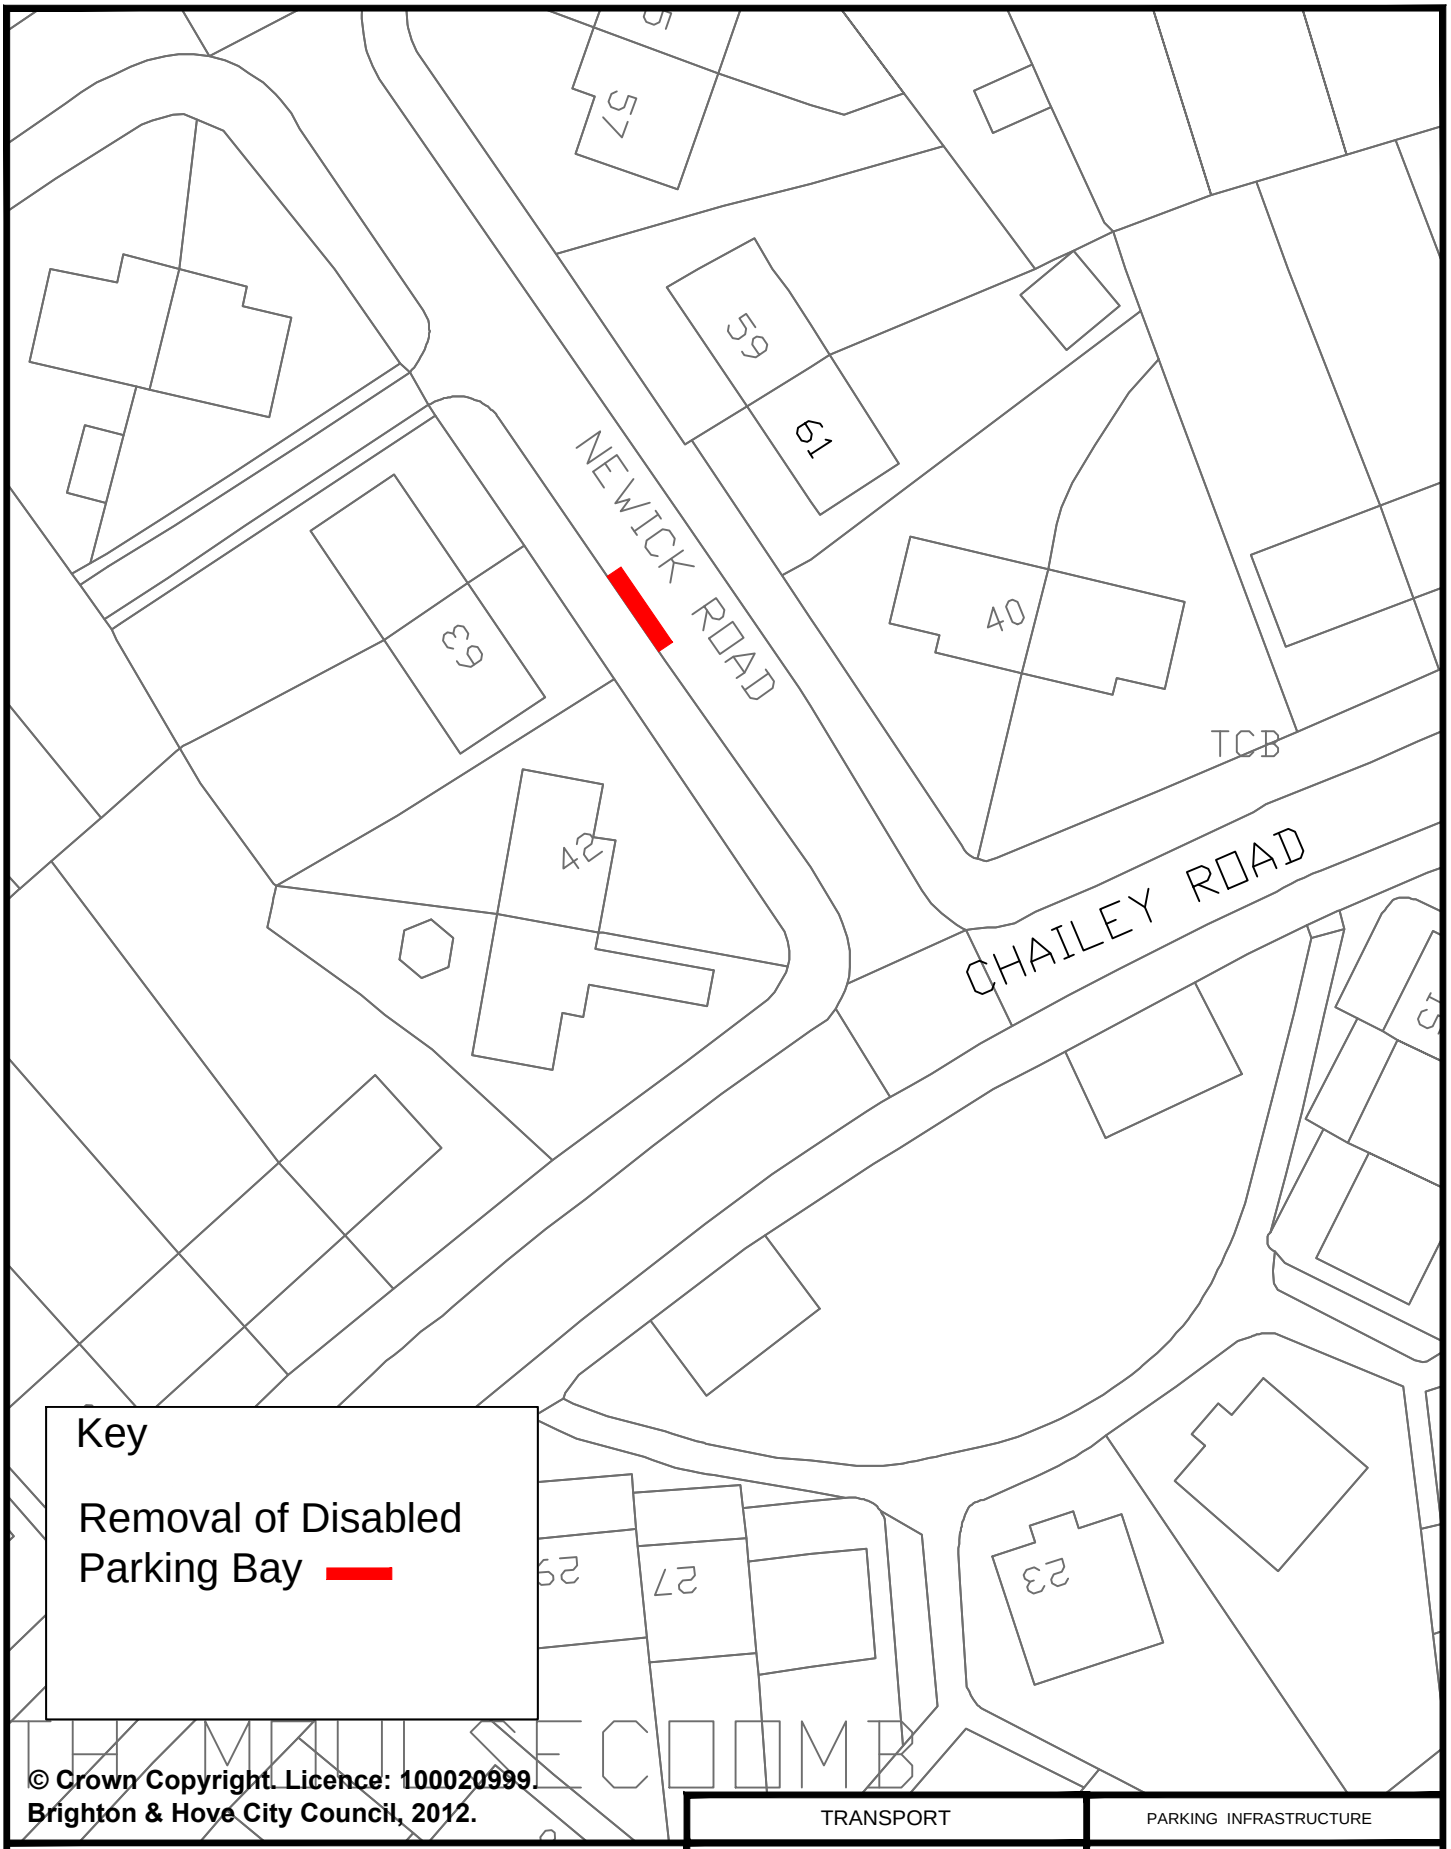

© Crown Copyright. Licence: 100020999. Brighton & Hove City Council, 2012.

TRANSPORT	PARKING INFRASTRUCTURE
Address: 61 Newick Road, Brighton	Scale : N.T.S.
	Date : Sept 2016
Reason: Bay being removed as no longer required	Drawn : DLA
	Drawing Number : B&H-DPB-MB-054

Brighton & Hove

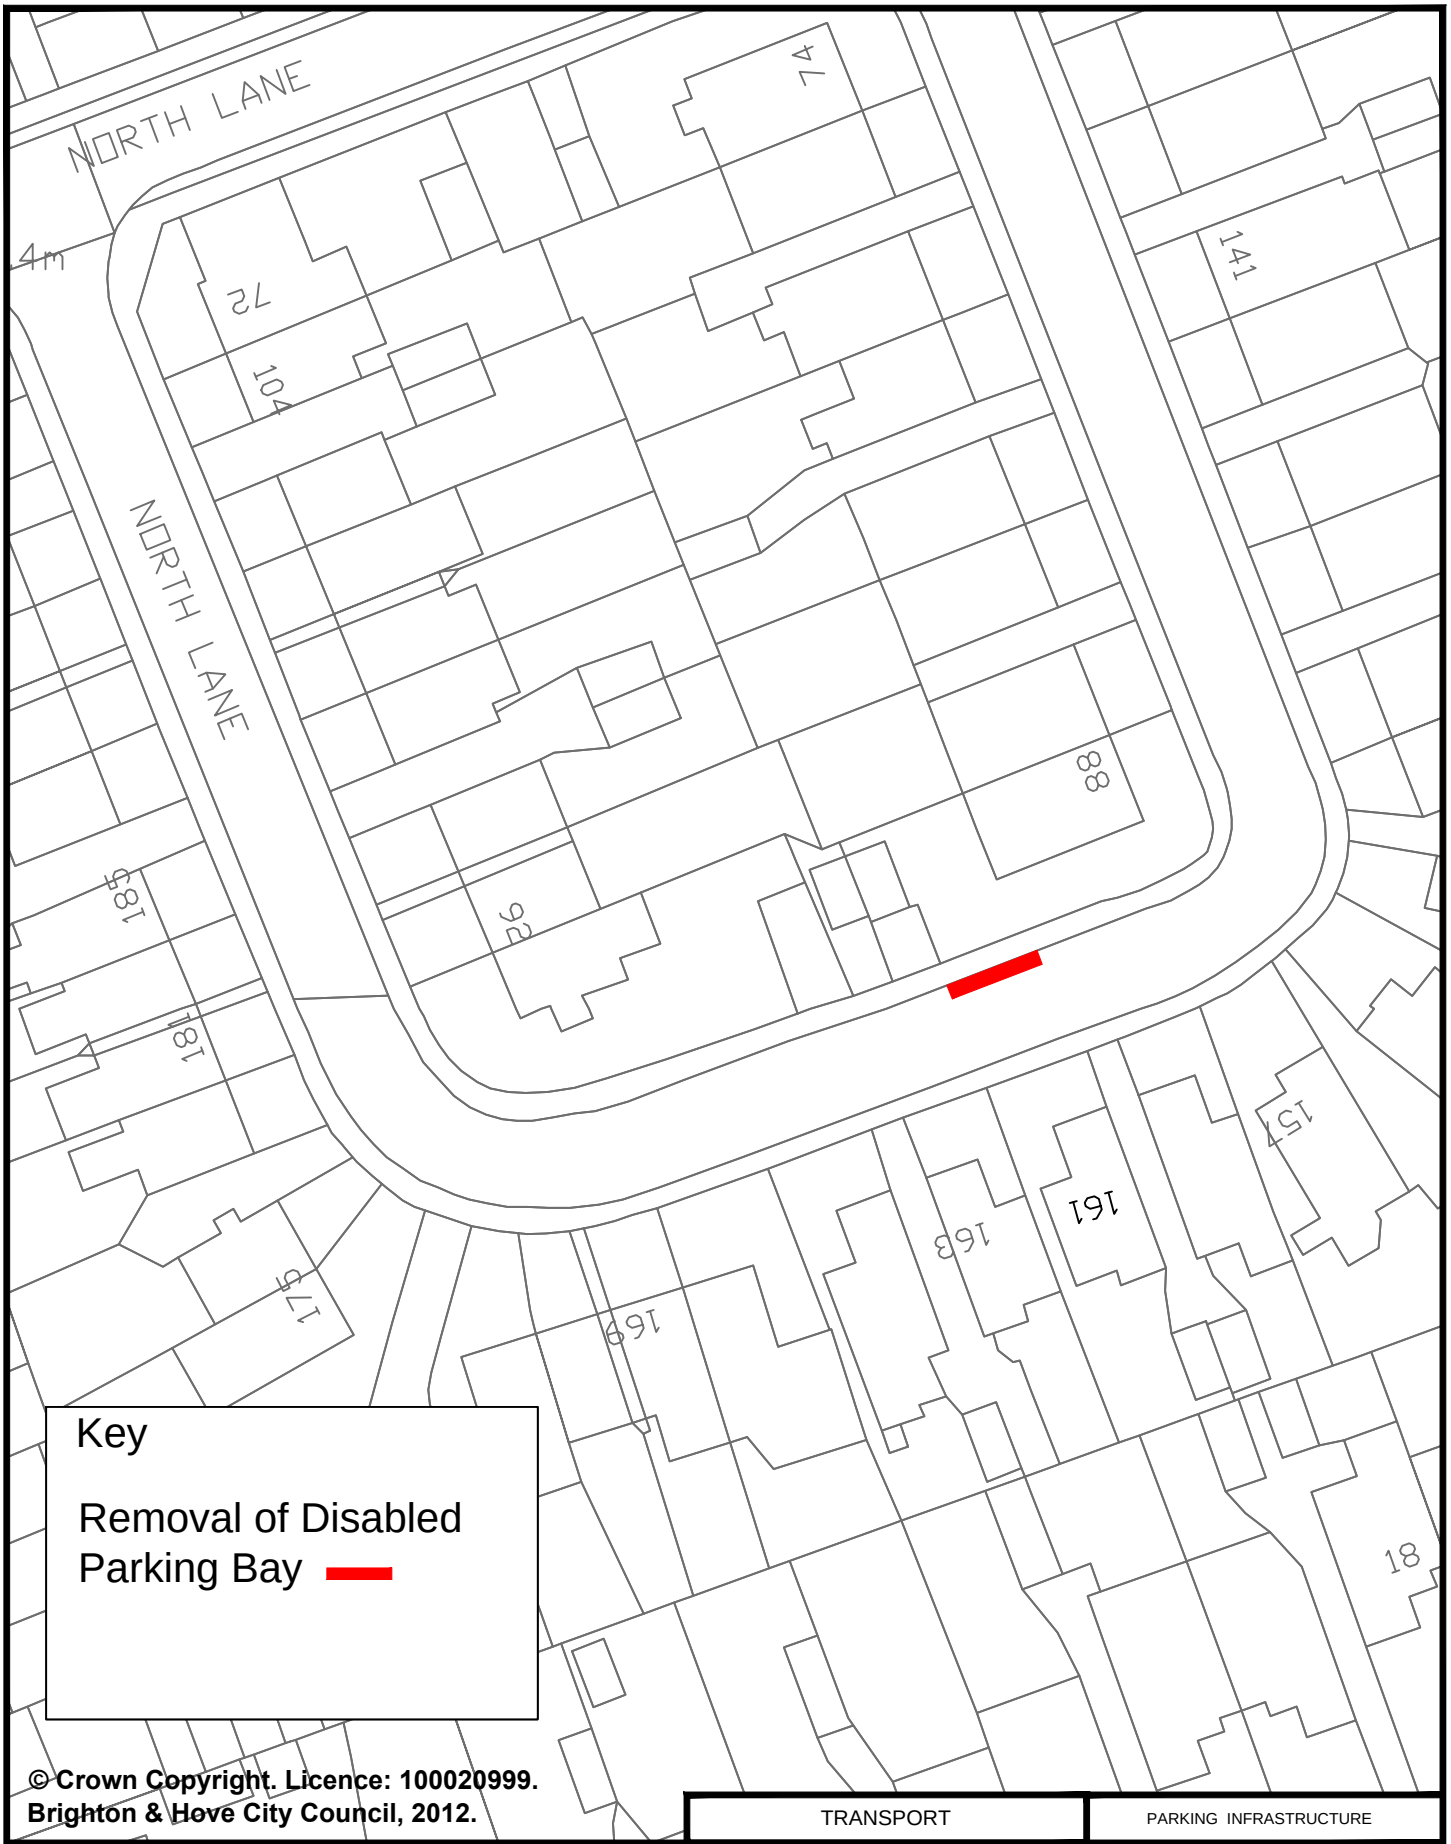

Key

Removal of Disabled Parking Bay

© Crown Copyright. Licence: 100020999.
Brighton & Hove City Council, 2012.

TRANSPORT	PARKING INFRASTRUCTURE
Address: adjoining 88 North Lane, Portslade	Scale : N.T.S.
	Date : Sept 2016
Reason: Bay being removed as no longer required	Drawn : DLA
	Drawing Number : B&H-DPB-NP-055

Brighton & Hove

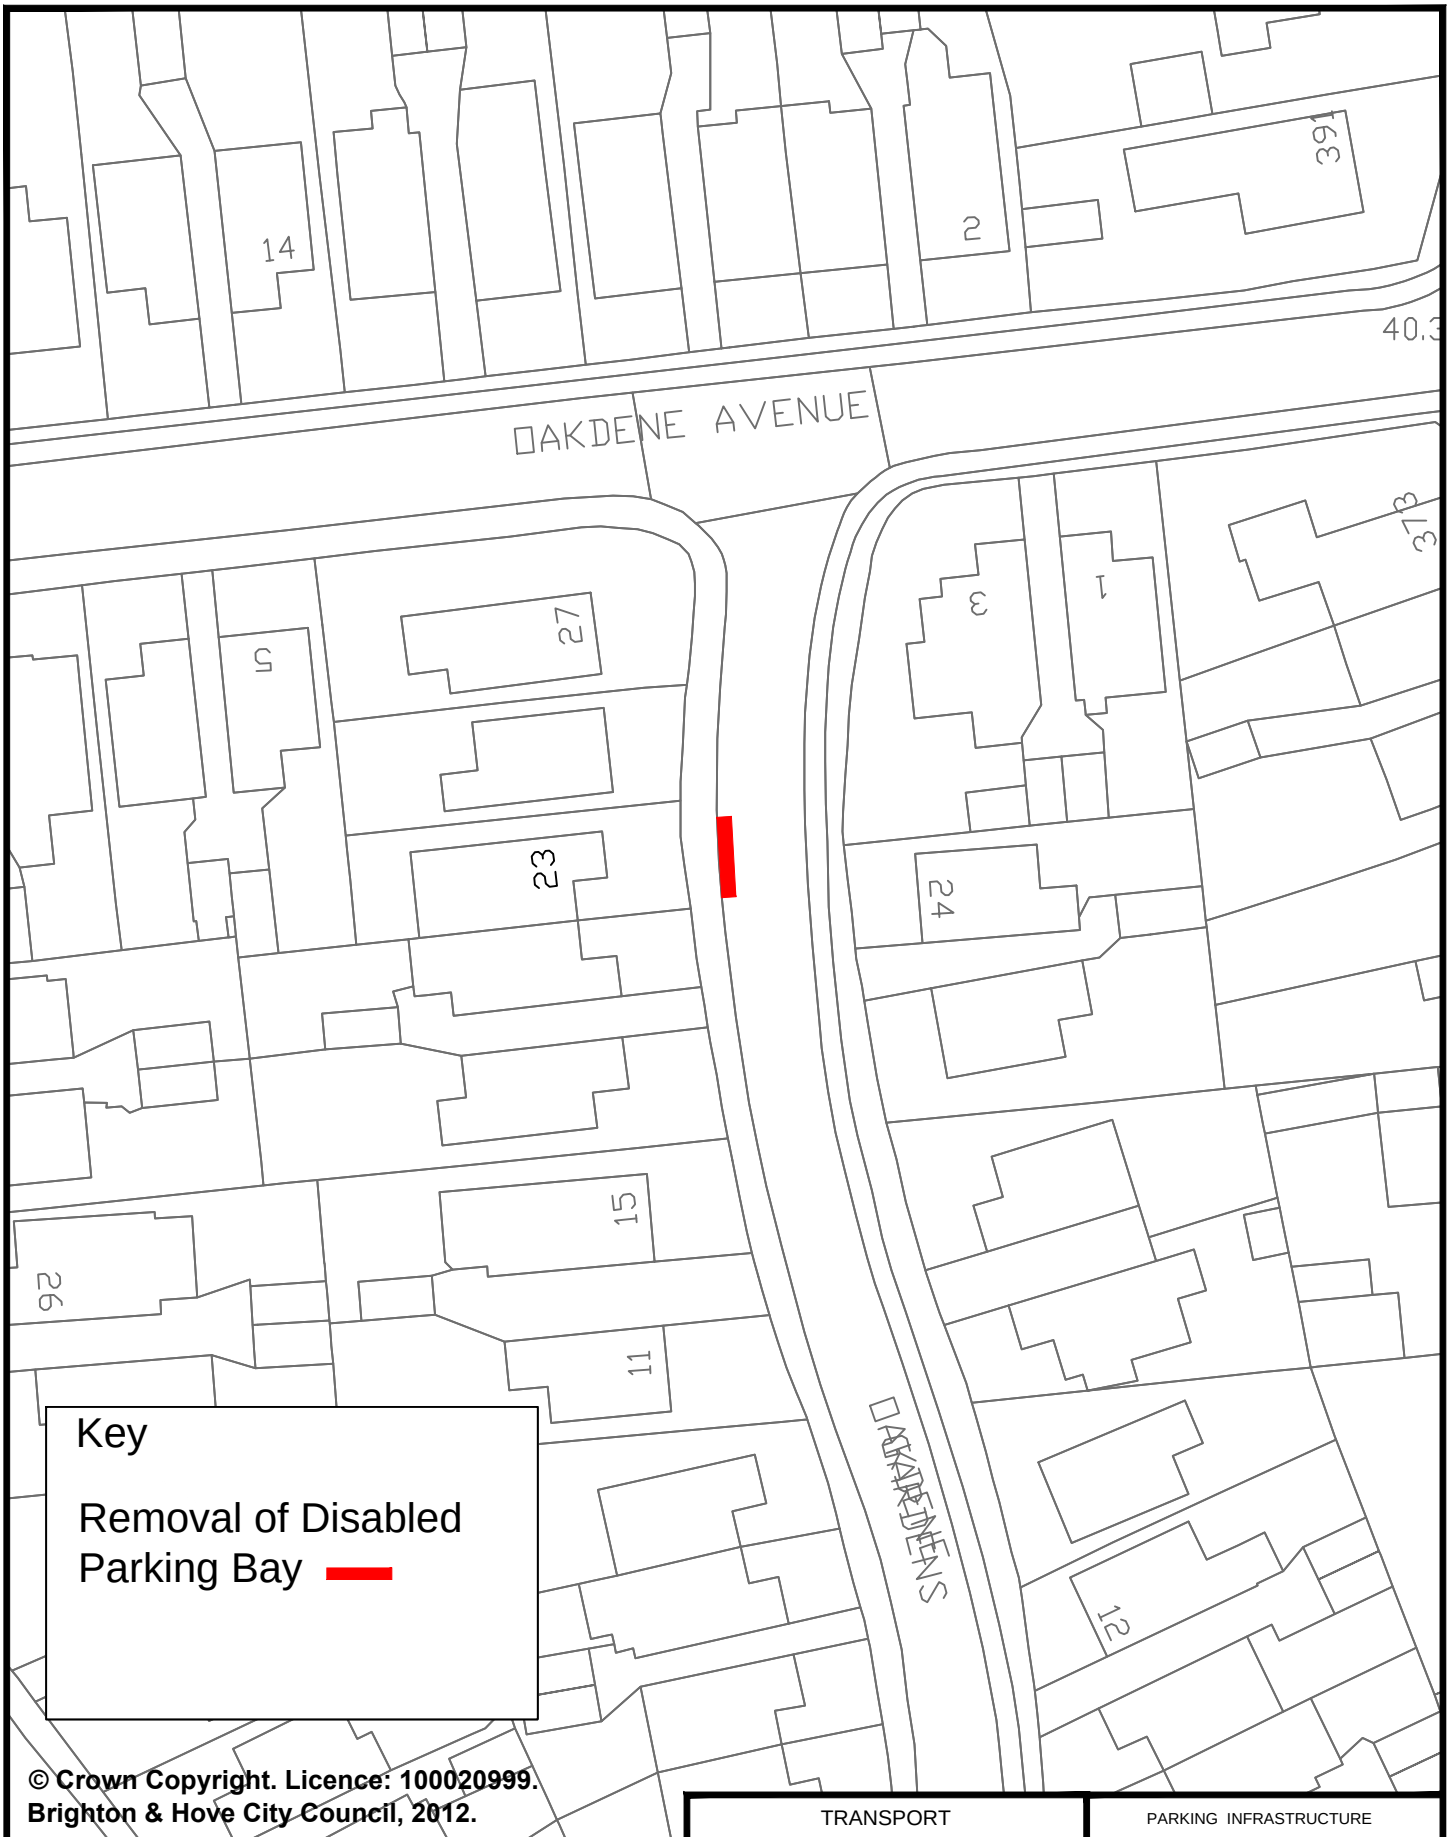

© Crown Copyright. Licence: 100020999.
Brighton & Hove City Council, 2012.

TRANSPORT	PARKING INFRASTRUCTURE
Address: 23 Oakdene Gardens, Portslade	Scale : N.T.S.
	Date : Sept 2016
Reason: Bay being removed as no longer required	Drawn : DLA
	Drawing Number : B&H-DPB-NP-056

Brighton & Hove

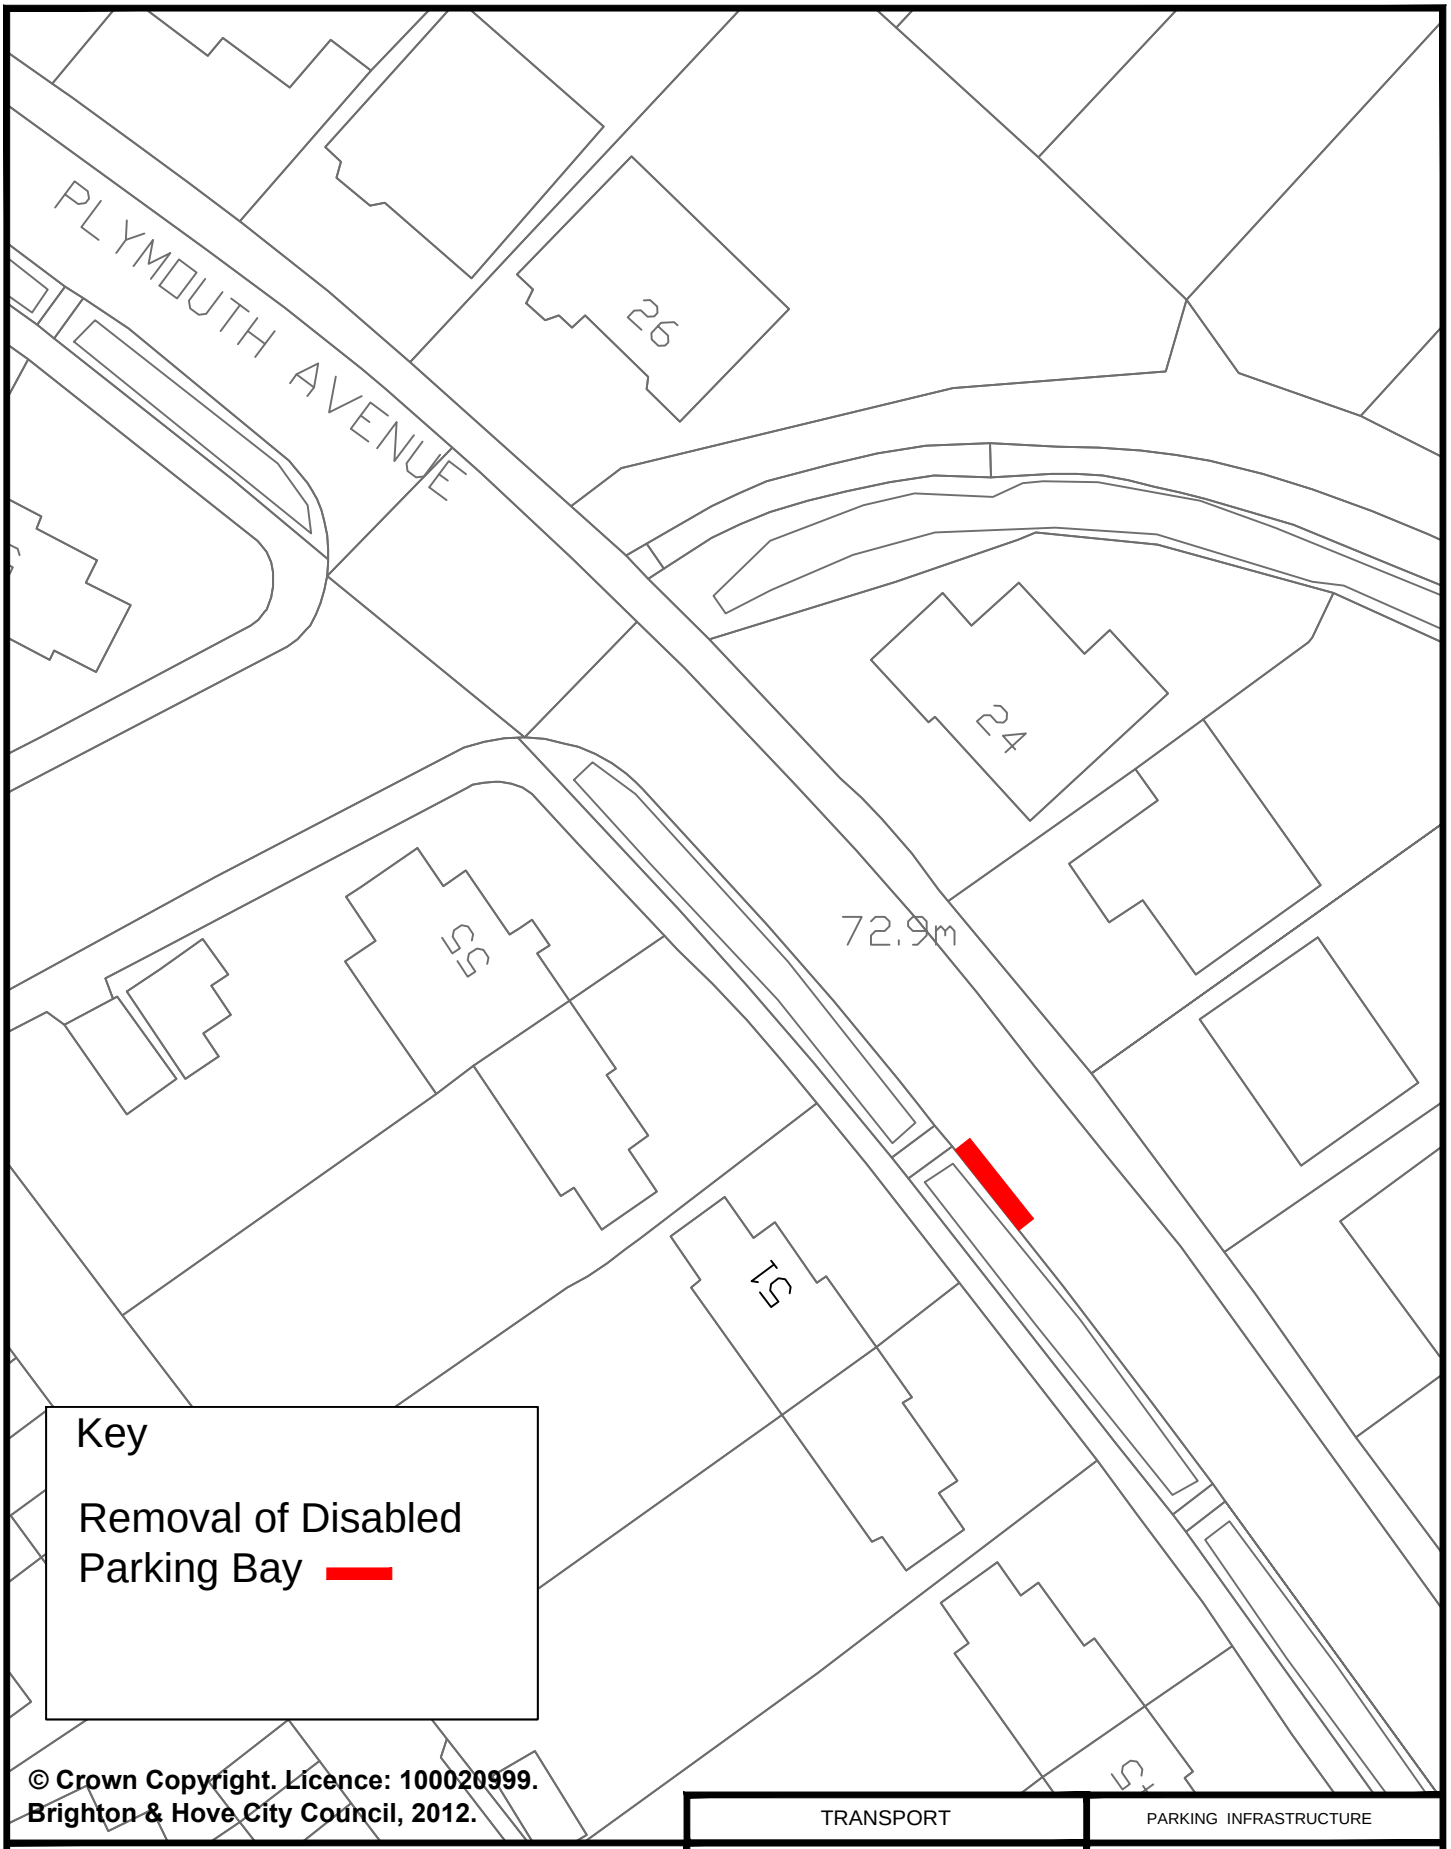

© Crown Copyright. Licence: 100020999.
Brighton & Hove City Council, 2012.

TRANSPORT	PARKING INFRASTRUCTURE
Address: 51 Plymouth Avenue, Brighton	Scale : N.T.S.
	Date : Sept 2016
Reason: Bay being removed as no longer required	Drawn : DLA
	Drawing Number : B&H-DPB-MB-057

Brighton & Hove

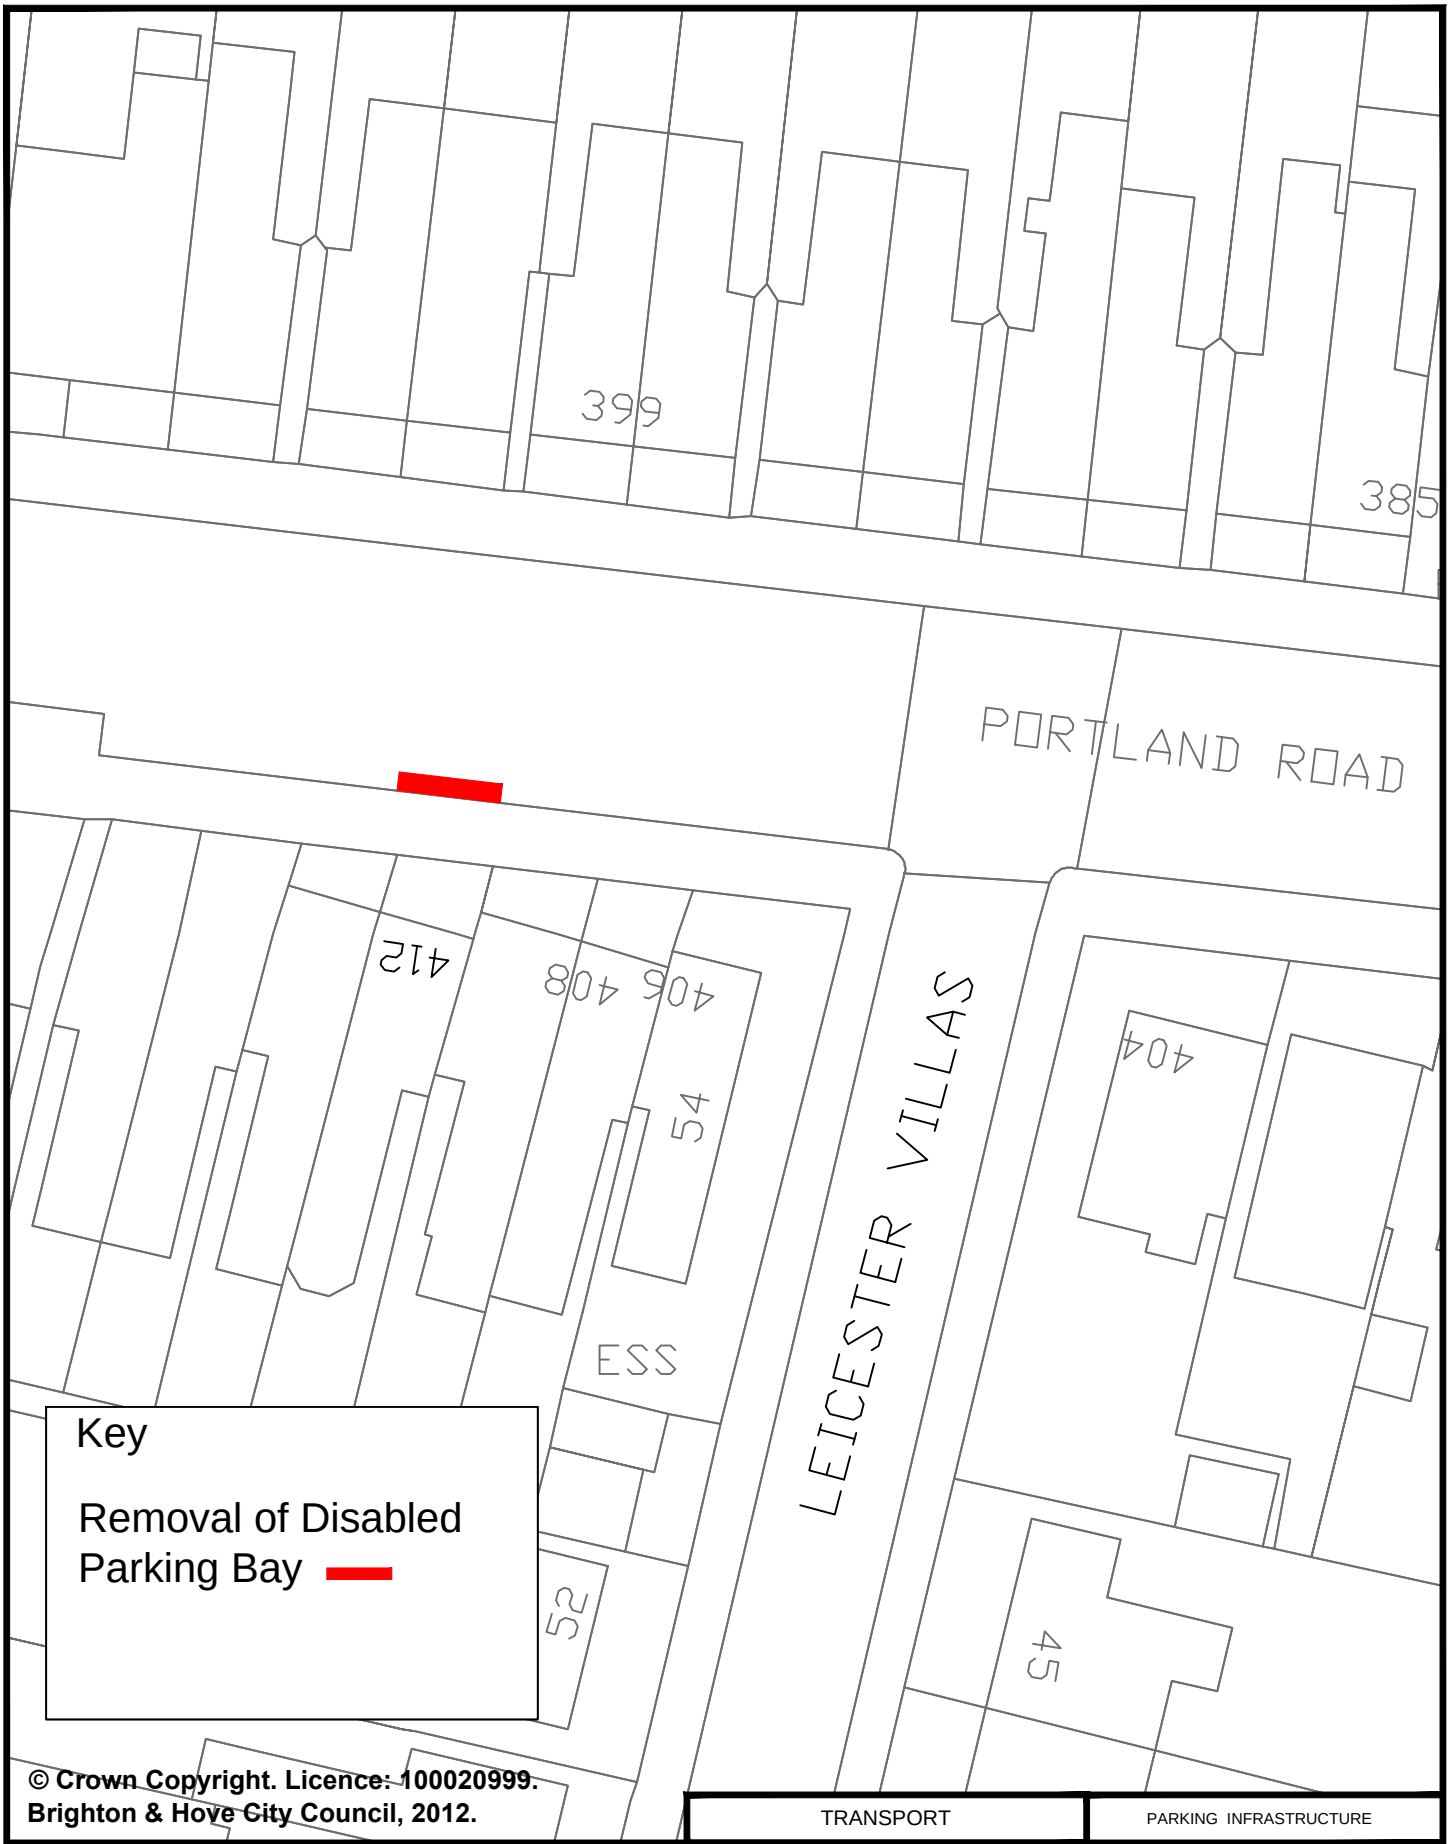

© Crown Copyright. Licence: 100020999.
Brighton & Hove City Council, 2012.

TRANSPORT	PARKING INFRASTRUCTURE
Address: 412 Portland Road, Hove	Scale : N.T.S.
	Date : Sept 2016
Reason: Bay being removed as no longer required	Drawn : DLA
	Drawing Number : B&H-DPB-WIS-058

Brighton & Hove

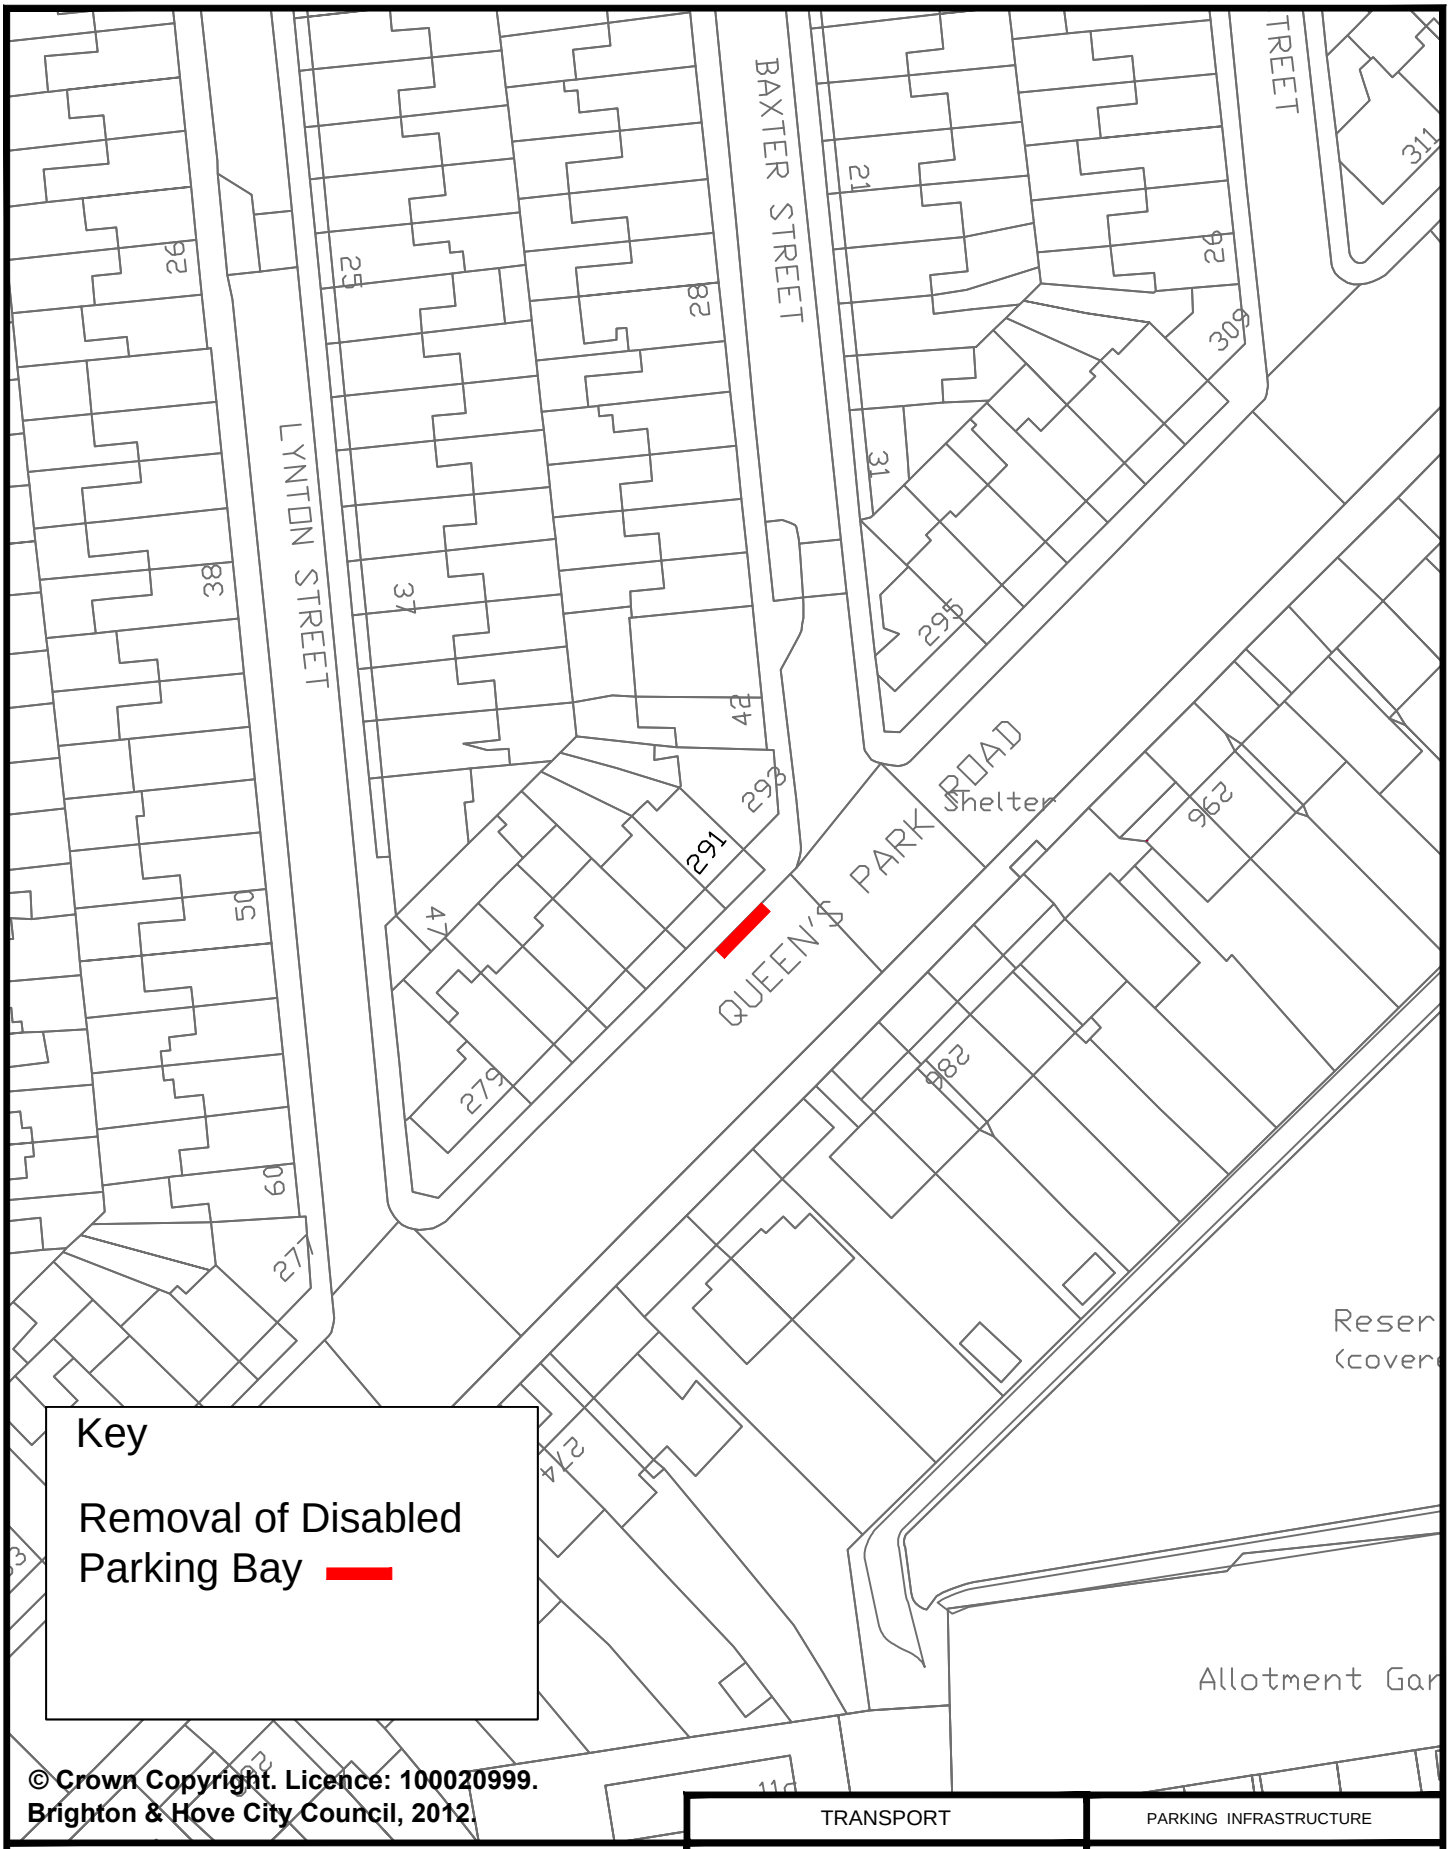

Key

Removal of Disabled Parking Bay

© Crown Copyright. Licence: 100020999.
Brighton & Hove City Council, 2012.

TRANSPORT	PARKING INFRASTRUCTURE
Address: 291 Queens Park Road, Brighton	Scale : N.T.S.
	Date : Sept 2016
Reason: Bay being removed as no longer required	Drawn : DLA
	Drawing Number : B&H-DPB-QP-059

Brighton & Hove

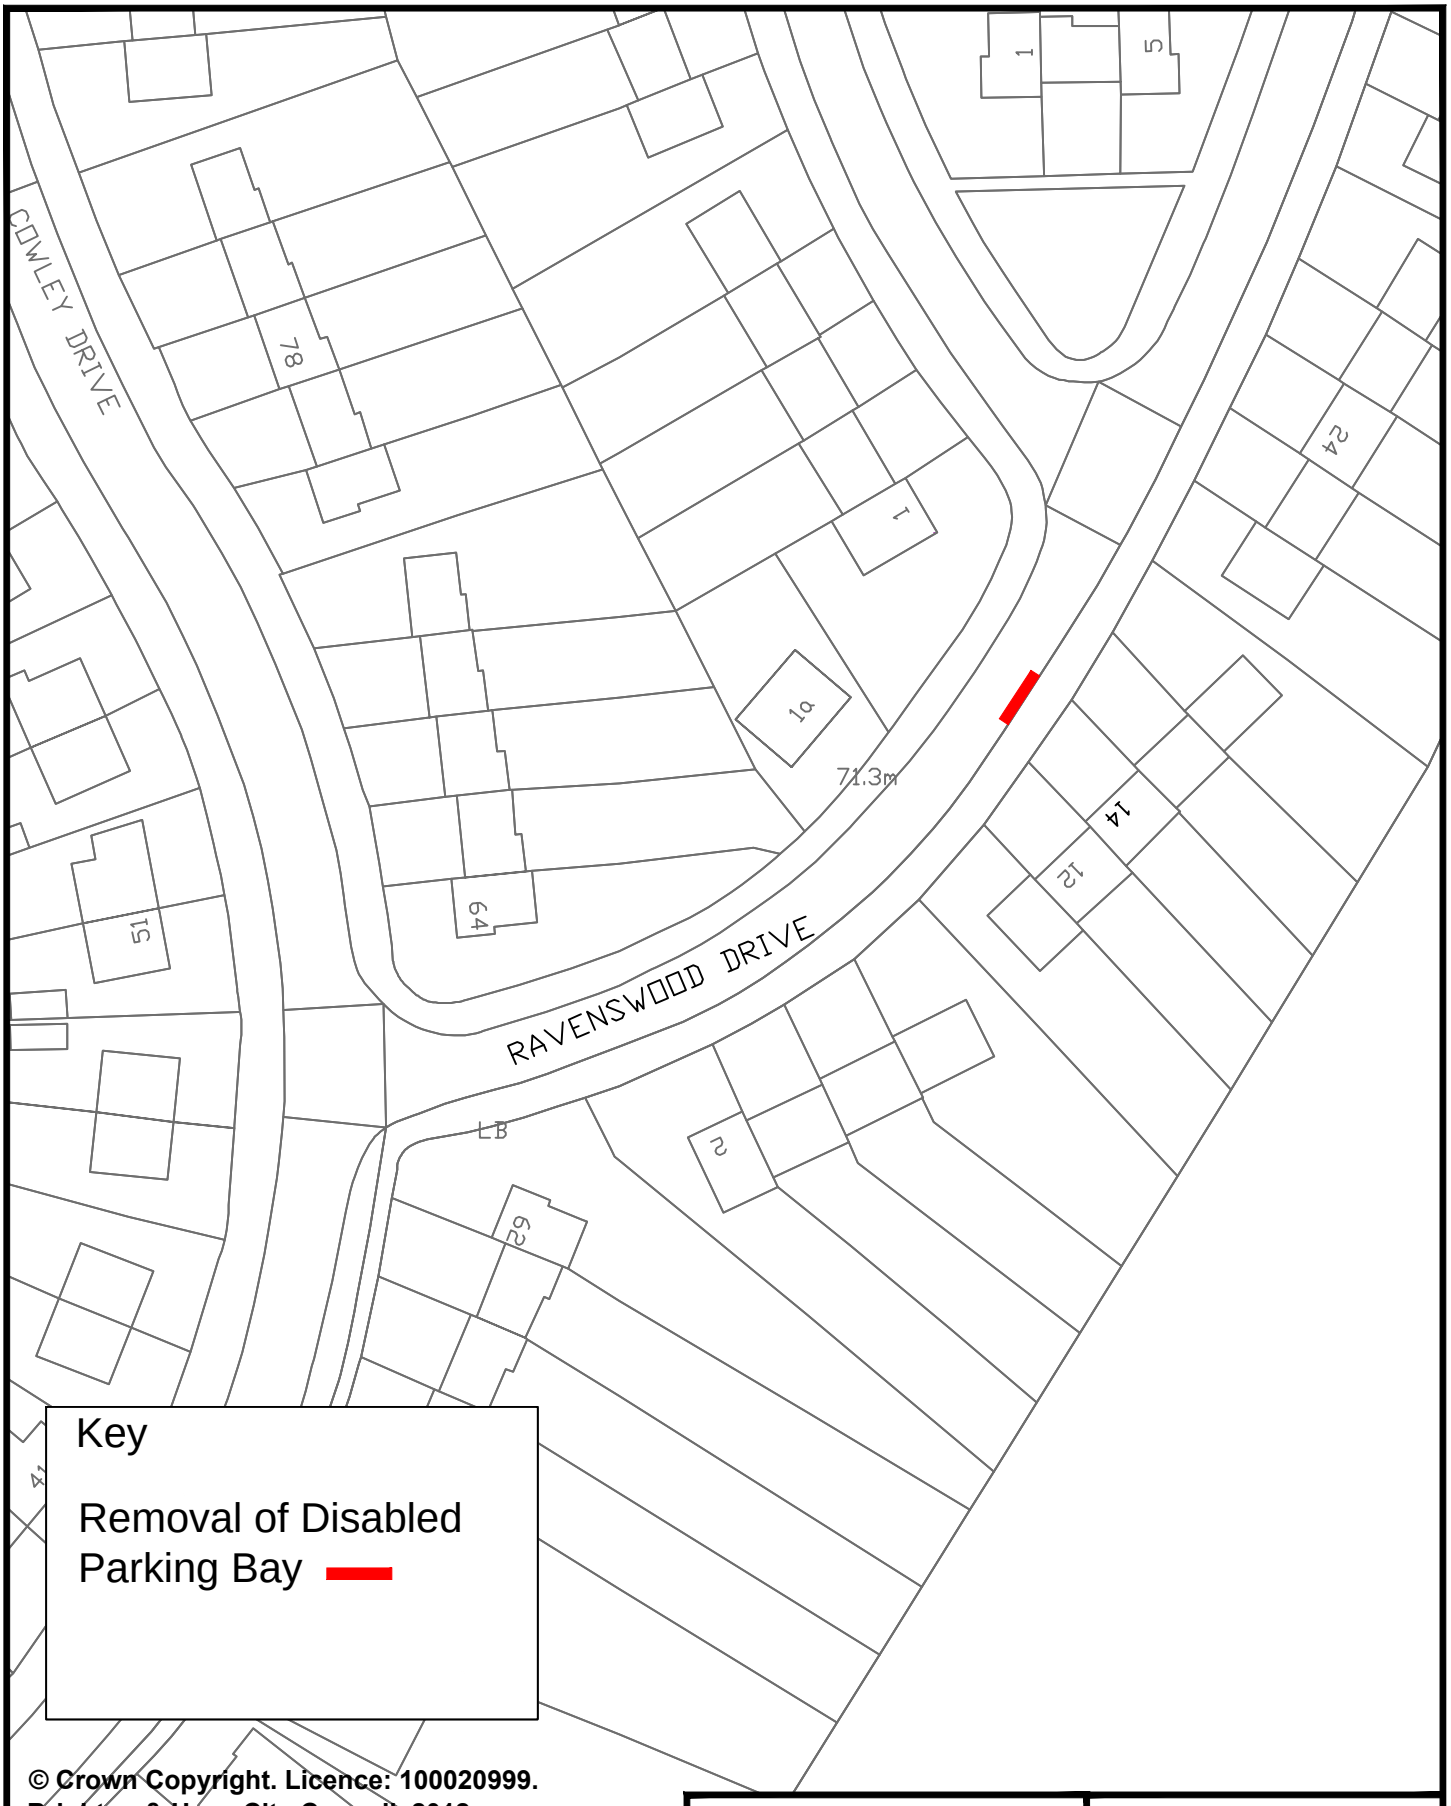

Key

Removal of Disabled Parking Bay

© Crown Copyright. Licence: 100020999.
Brighton & Hove City Council, 2012.

	TRANSPORT	PARKING INFRASTRUCTURE
Address: 14 Ravenswood Drive, Brighton	Scale : N.T.S.	
	Date : Sept 2016	
Reason: Bay being removed as no longer required	Drawn : DLA	Brighton & Hove
	Drawing Number : B&H-DPB-WO-060	

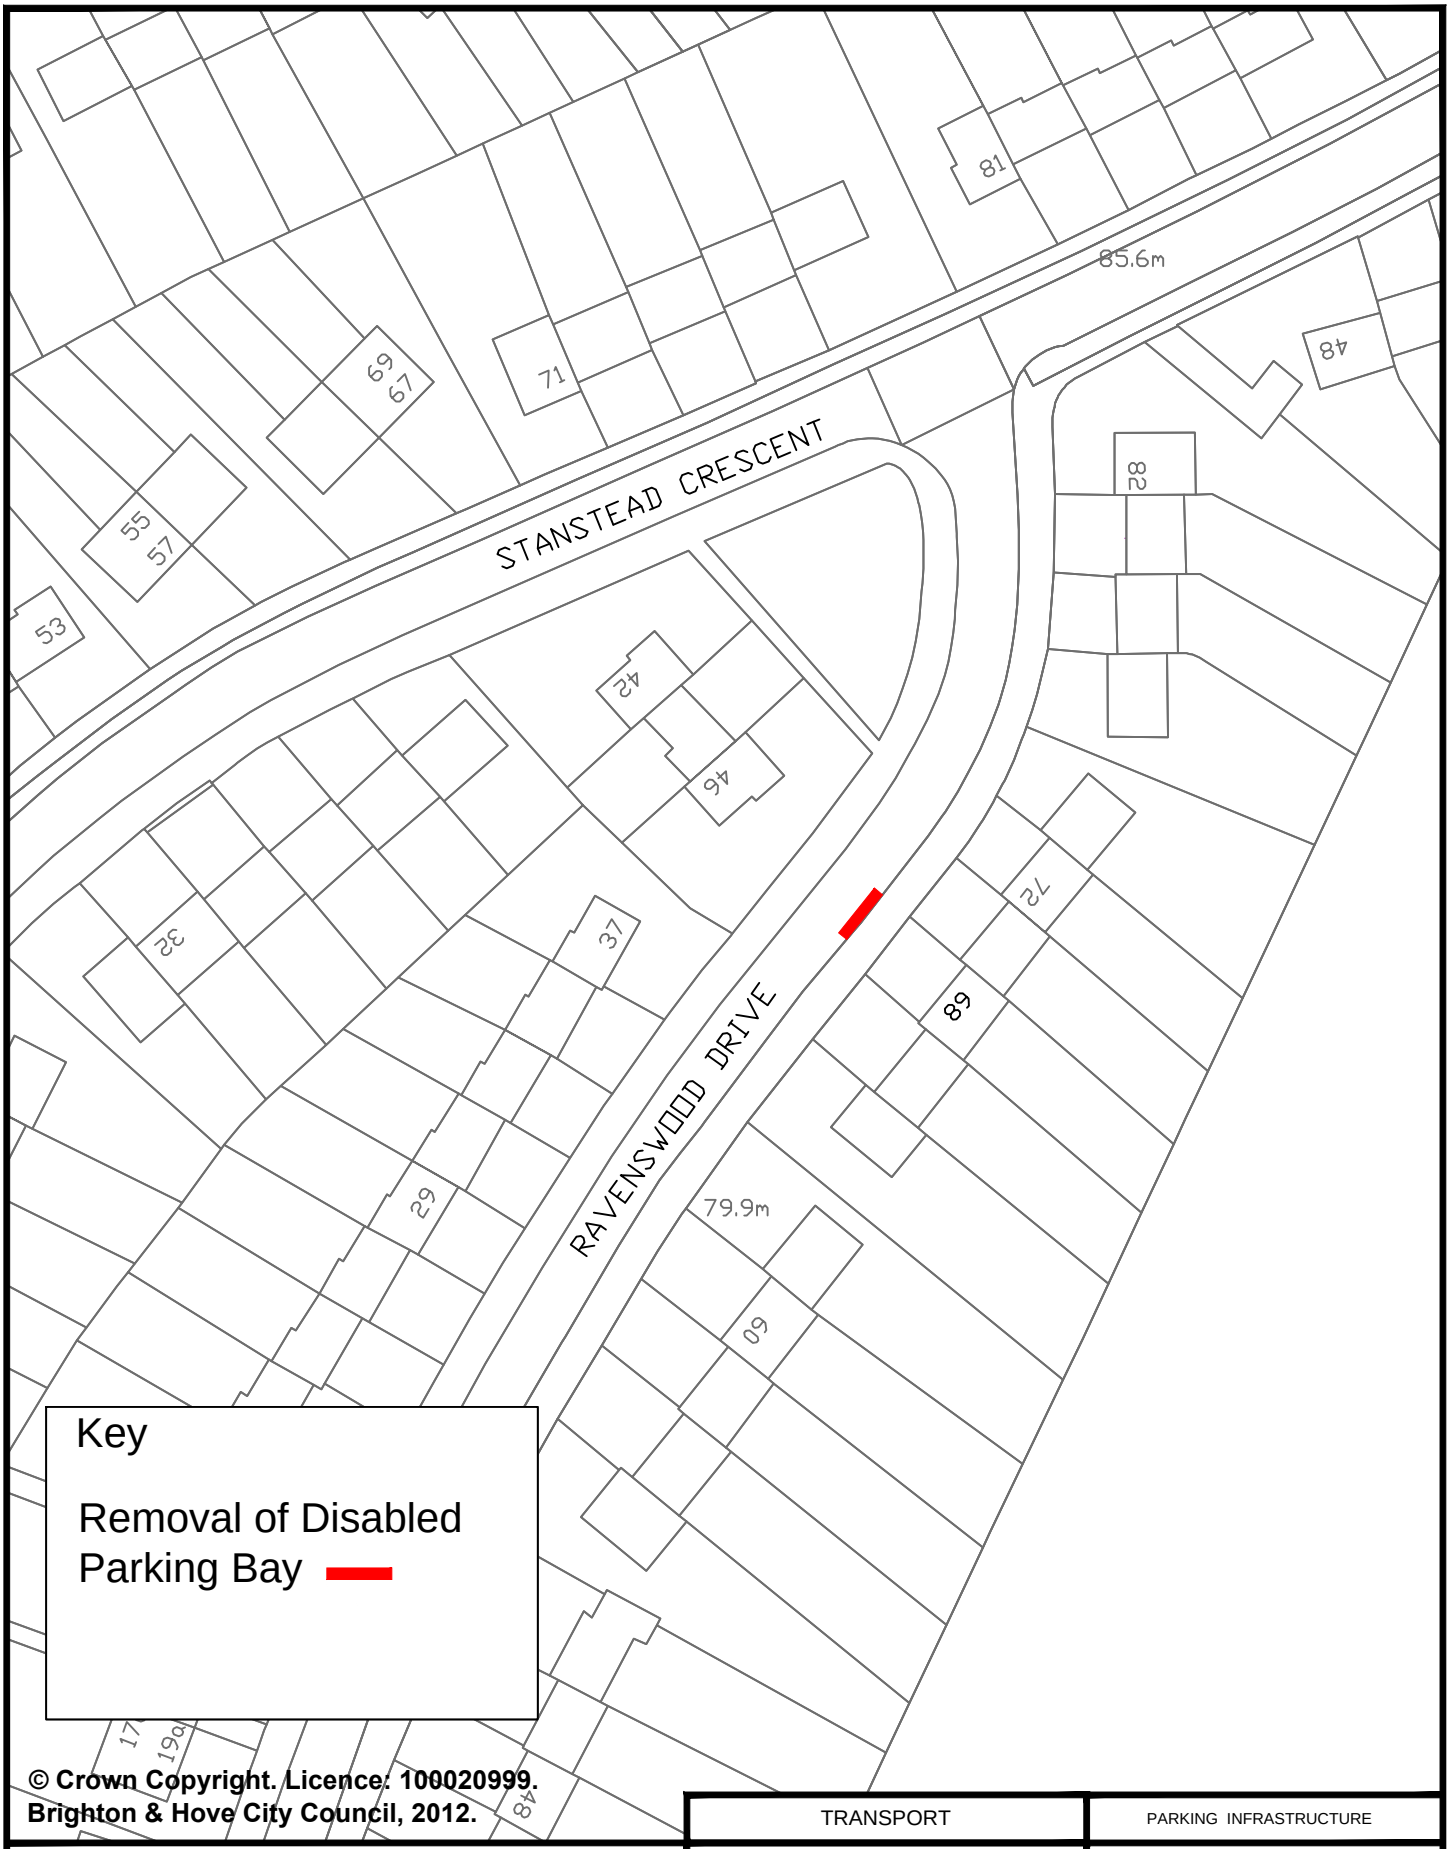

© Crown Copyright. Licence: 100020999. Brighton & Hove City Council, 2012.

TRANSPORT	PARKING INFRASTRUCTURE
Address: 68 Ravenswood Drive, Brighton	Scale : N.T.S.
	Date : Sept 2016
Reason: Bay being removed as no longer required	Drawn : DLA
	Drawing Number : B&H-DPB-WO-061

Brighton & Hove

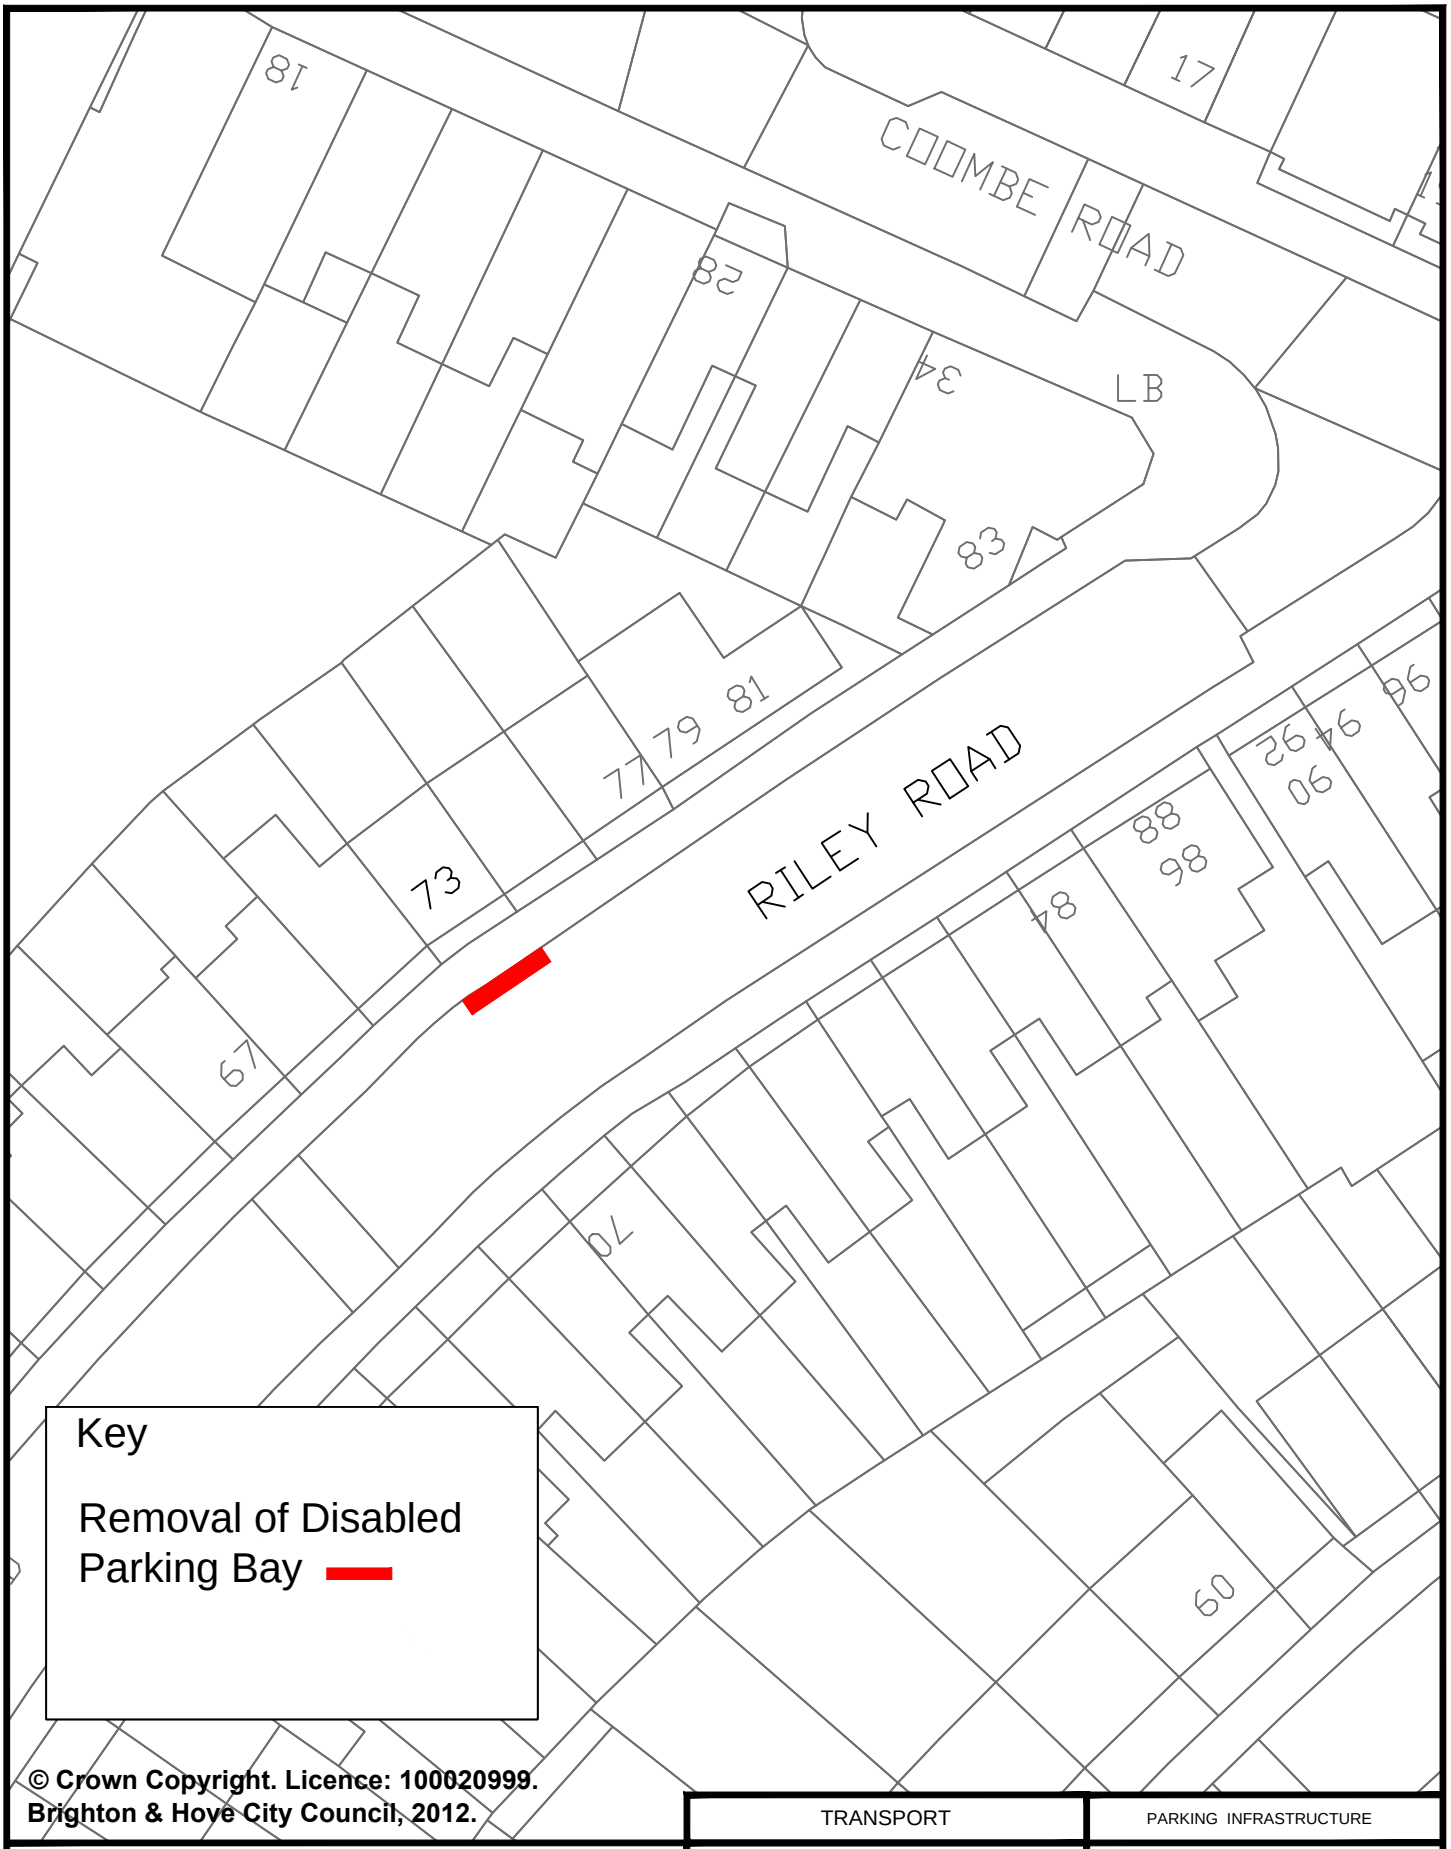

Key

Removal of Disabled Parking Bay

© Crown Copyright. Licence: 100020999.
Brighton & Hove City Council, 2012.

TRANSPORT	PARKING INFRASTRUCTURE
Address: 73 Riley Road, Brighton	Scale : N.T.S.
	Date : Sept 2016
Reason: Bay being removed as no longer required	Drawn : DLA
	Drawing Number : B&H-DPB-MB-062

Brighton & Hove

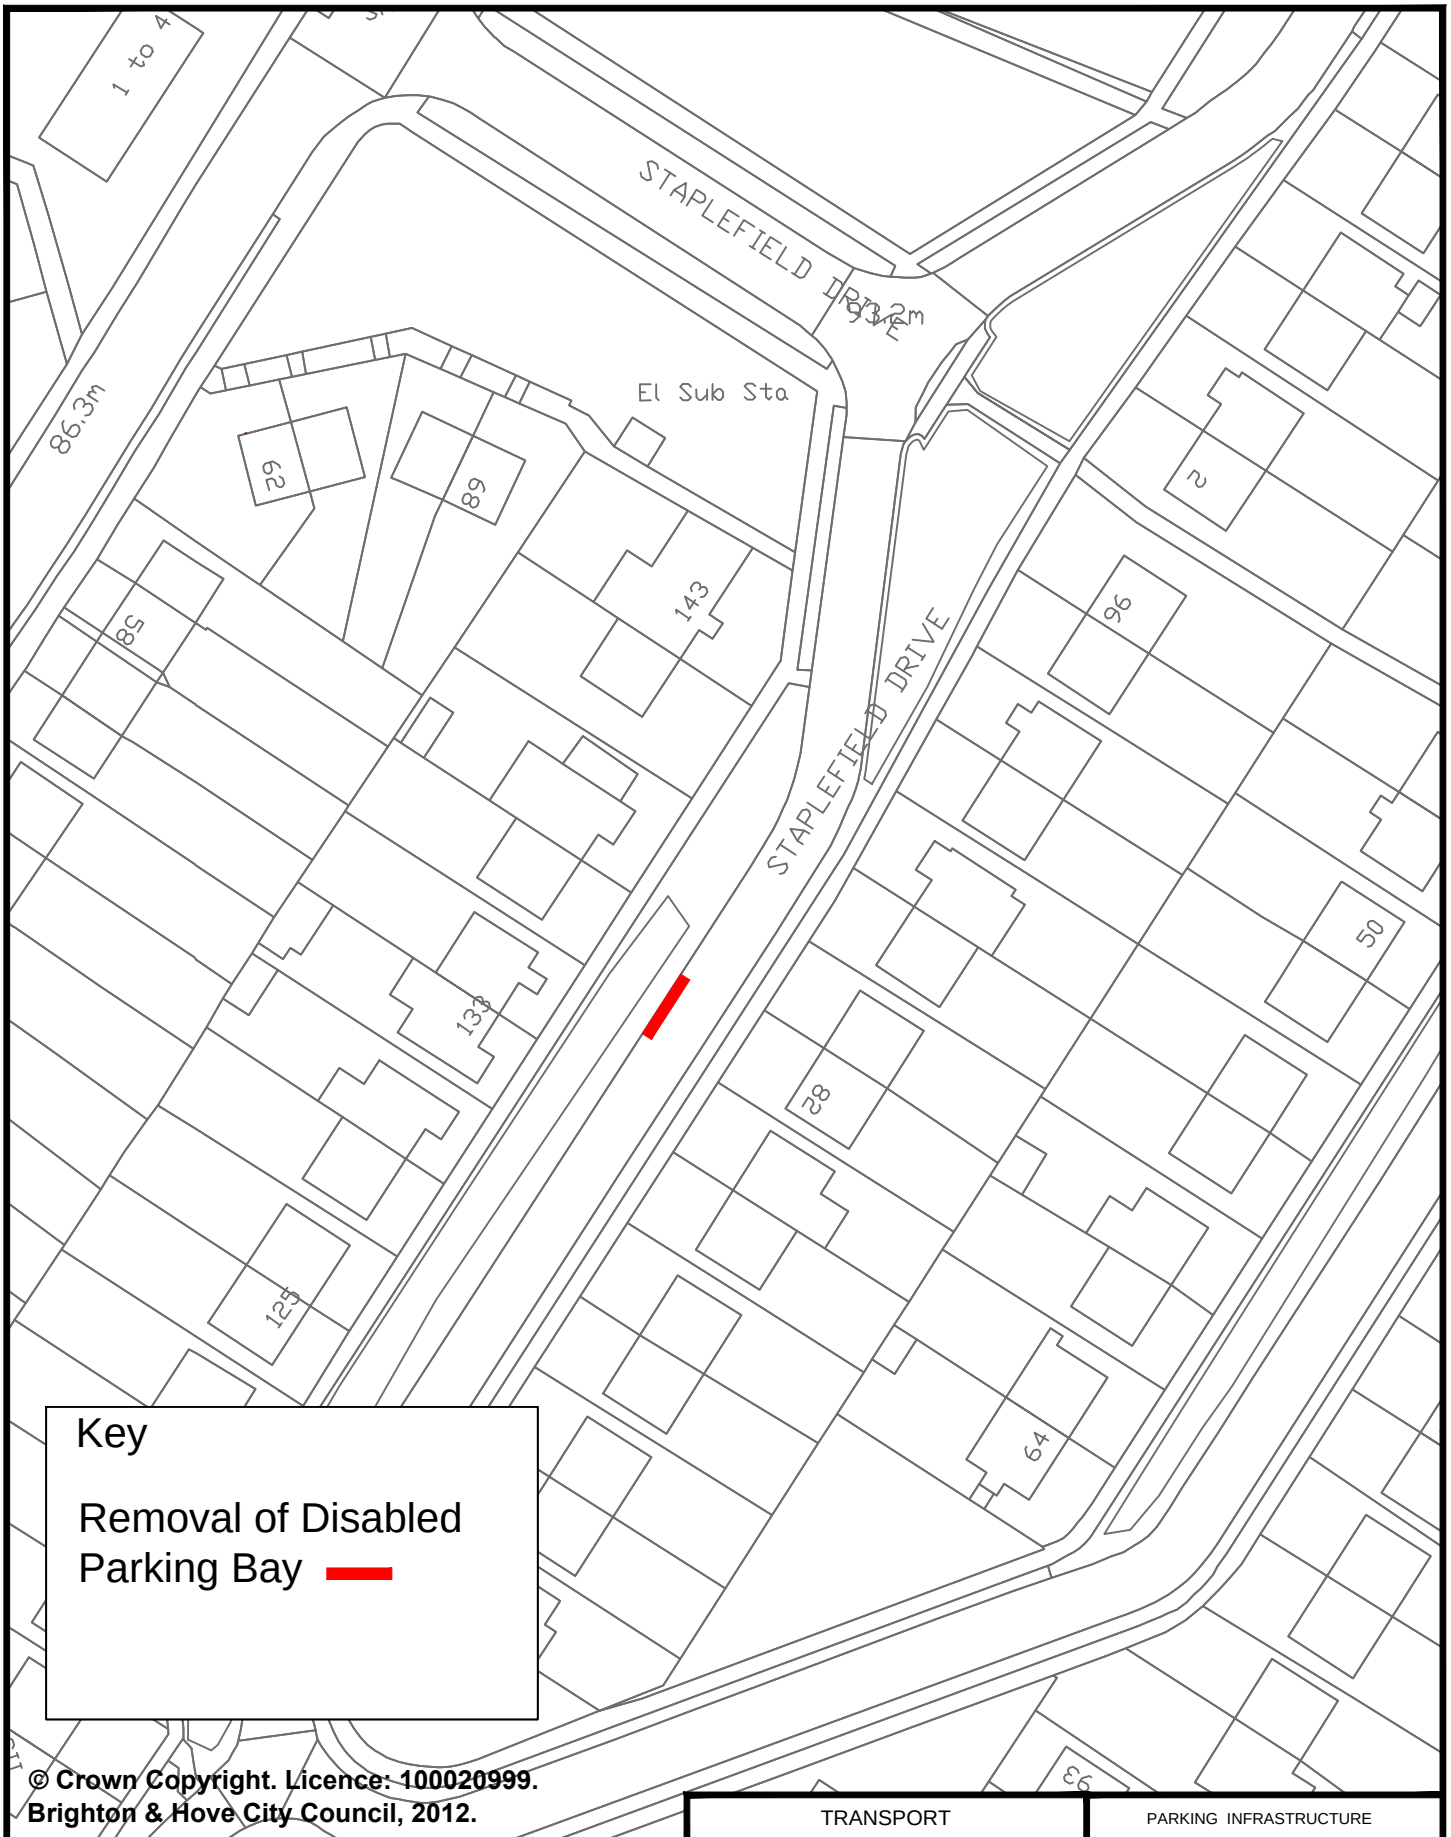

© Crown Copyright. Licence: 100020999.
Brighton & Hove City Council, 2012.

TRANSPORT	PARKING INFRASTRUCTURE
Address: opposite 82 Staplefield Drive,Brighton	Scale : N.T.S.
	Date : Sept 2016
Reason: Bay being removed as no longer required	Drawn : DLA
	Drawing Number : B&H-DPB-MB-063

Brighton & Hove

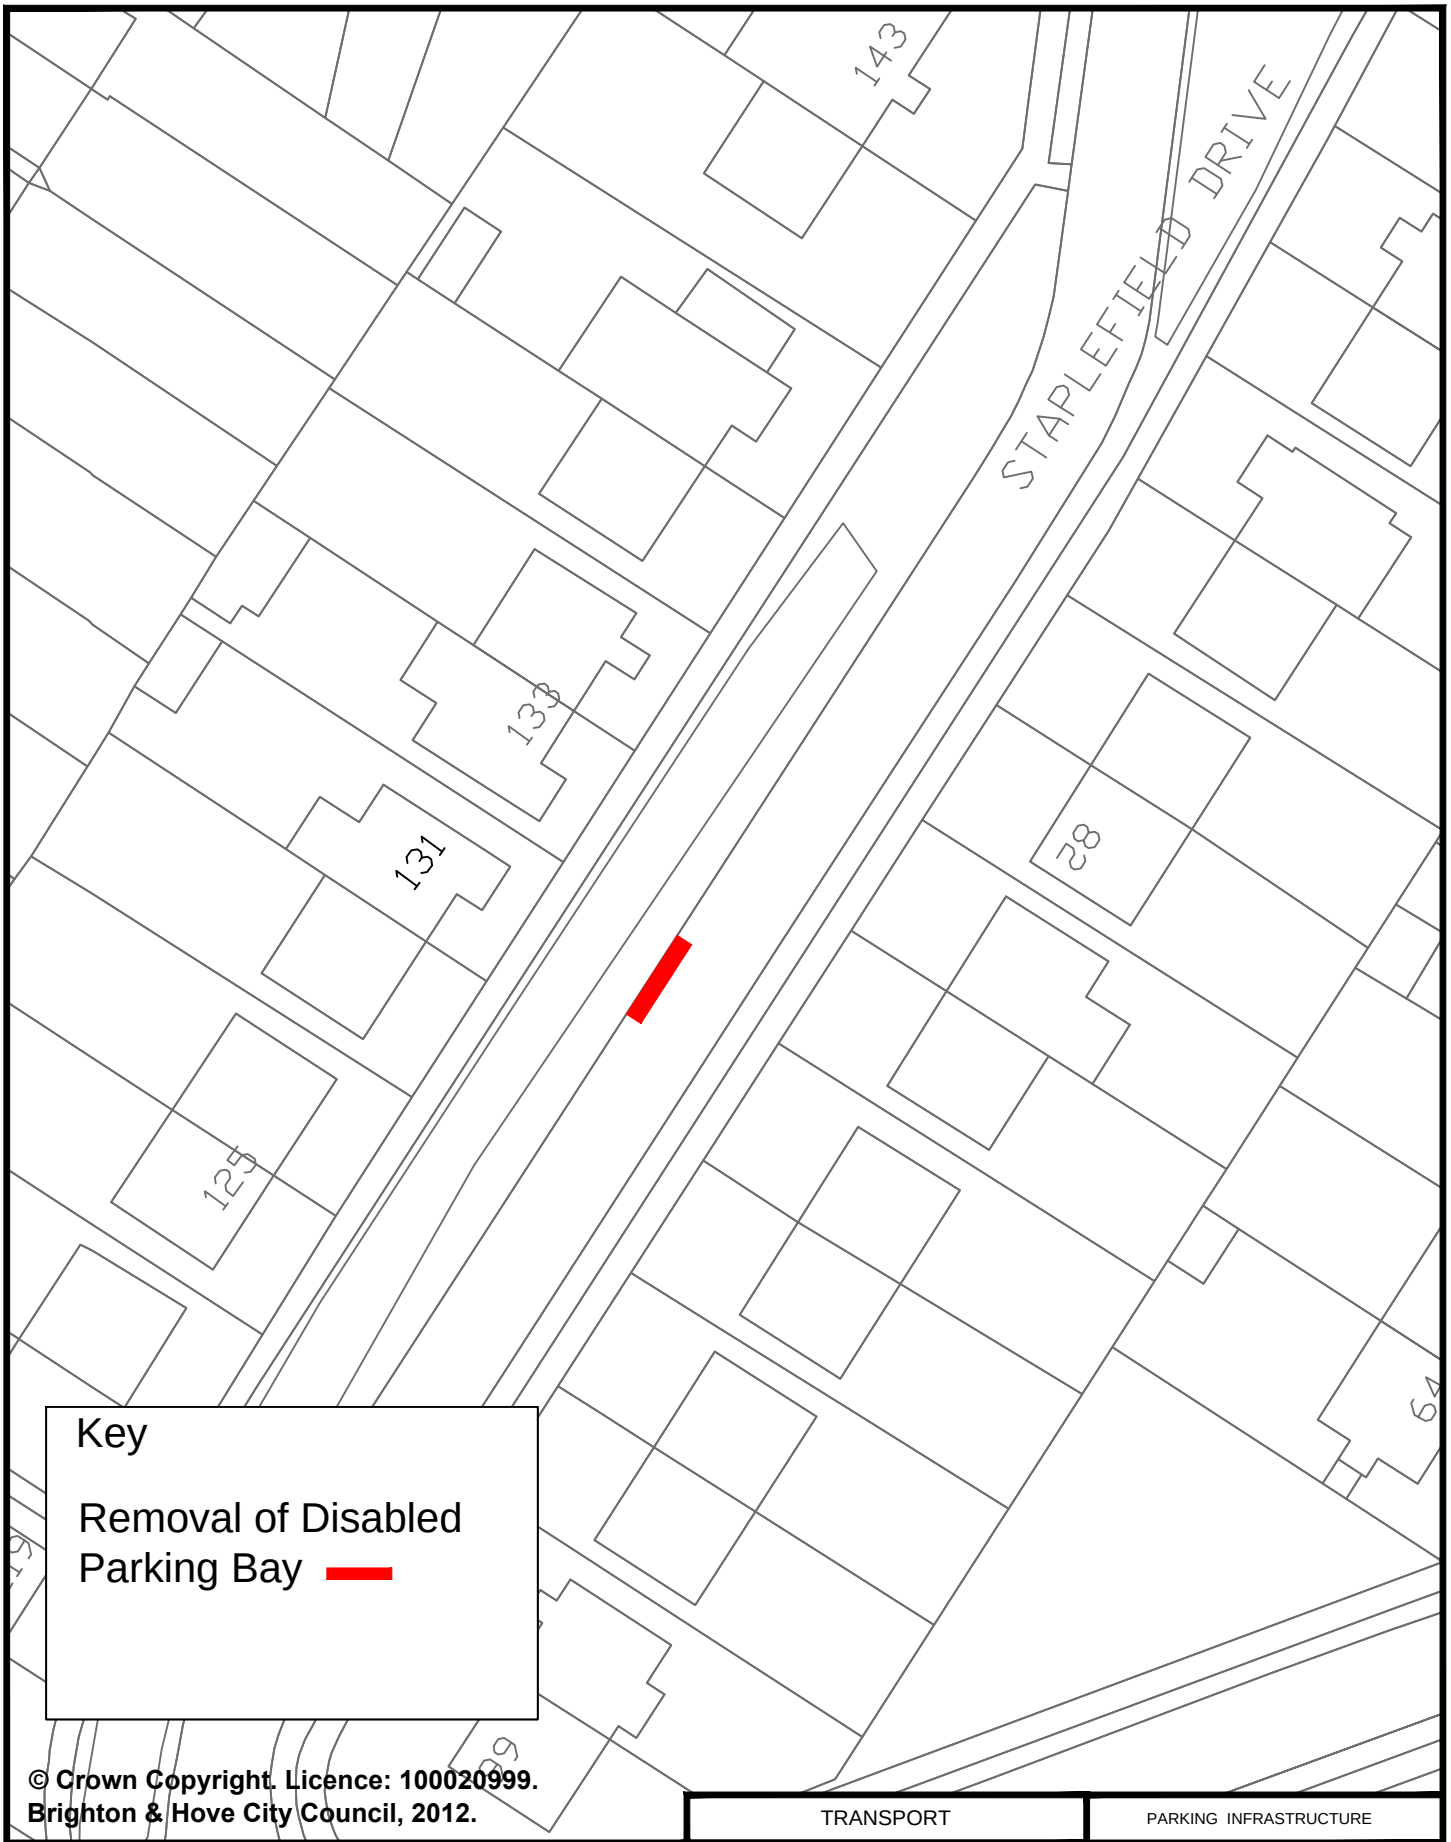

© Crown Copyright. Licence: 100020999.
Brighton & Hove City Council, 2012.

TRANSPORT	PARKING INFRASTRUCTURE
Address: 131 Staplefield Drive, Brighton	Scale : N.T.S.
	Date : Sept 2016
Reason: Bay being removed as no longer required	Drawn : DLA
	Drawing Number : B&H-DPB-MB-064

Brighton & Hove

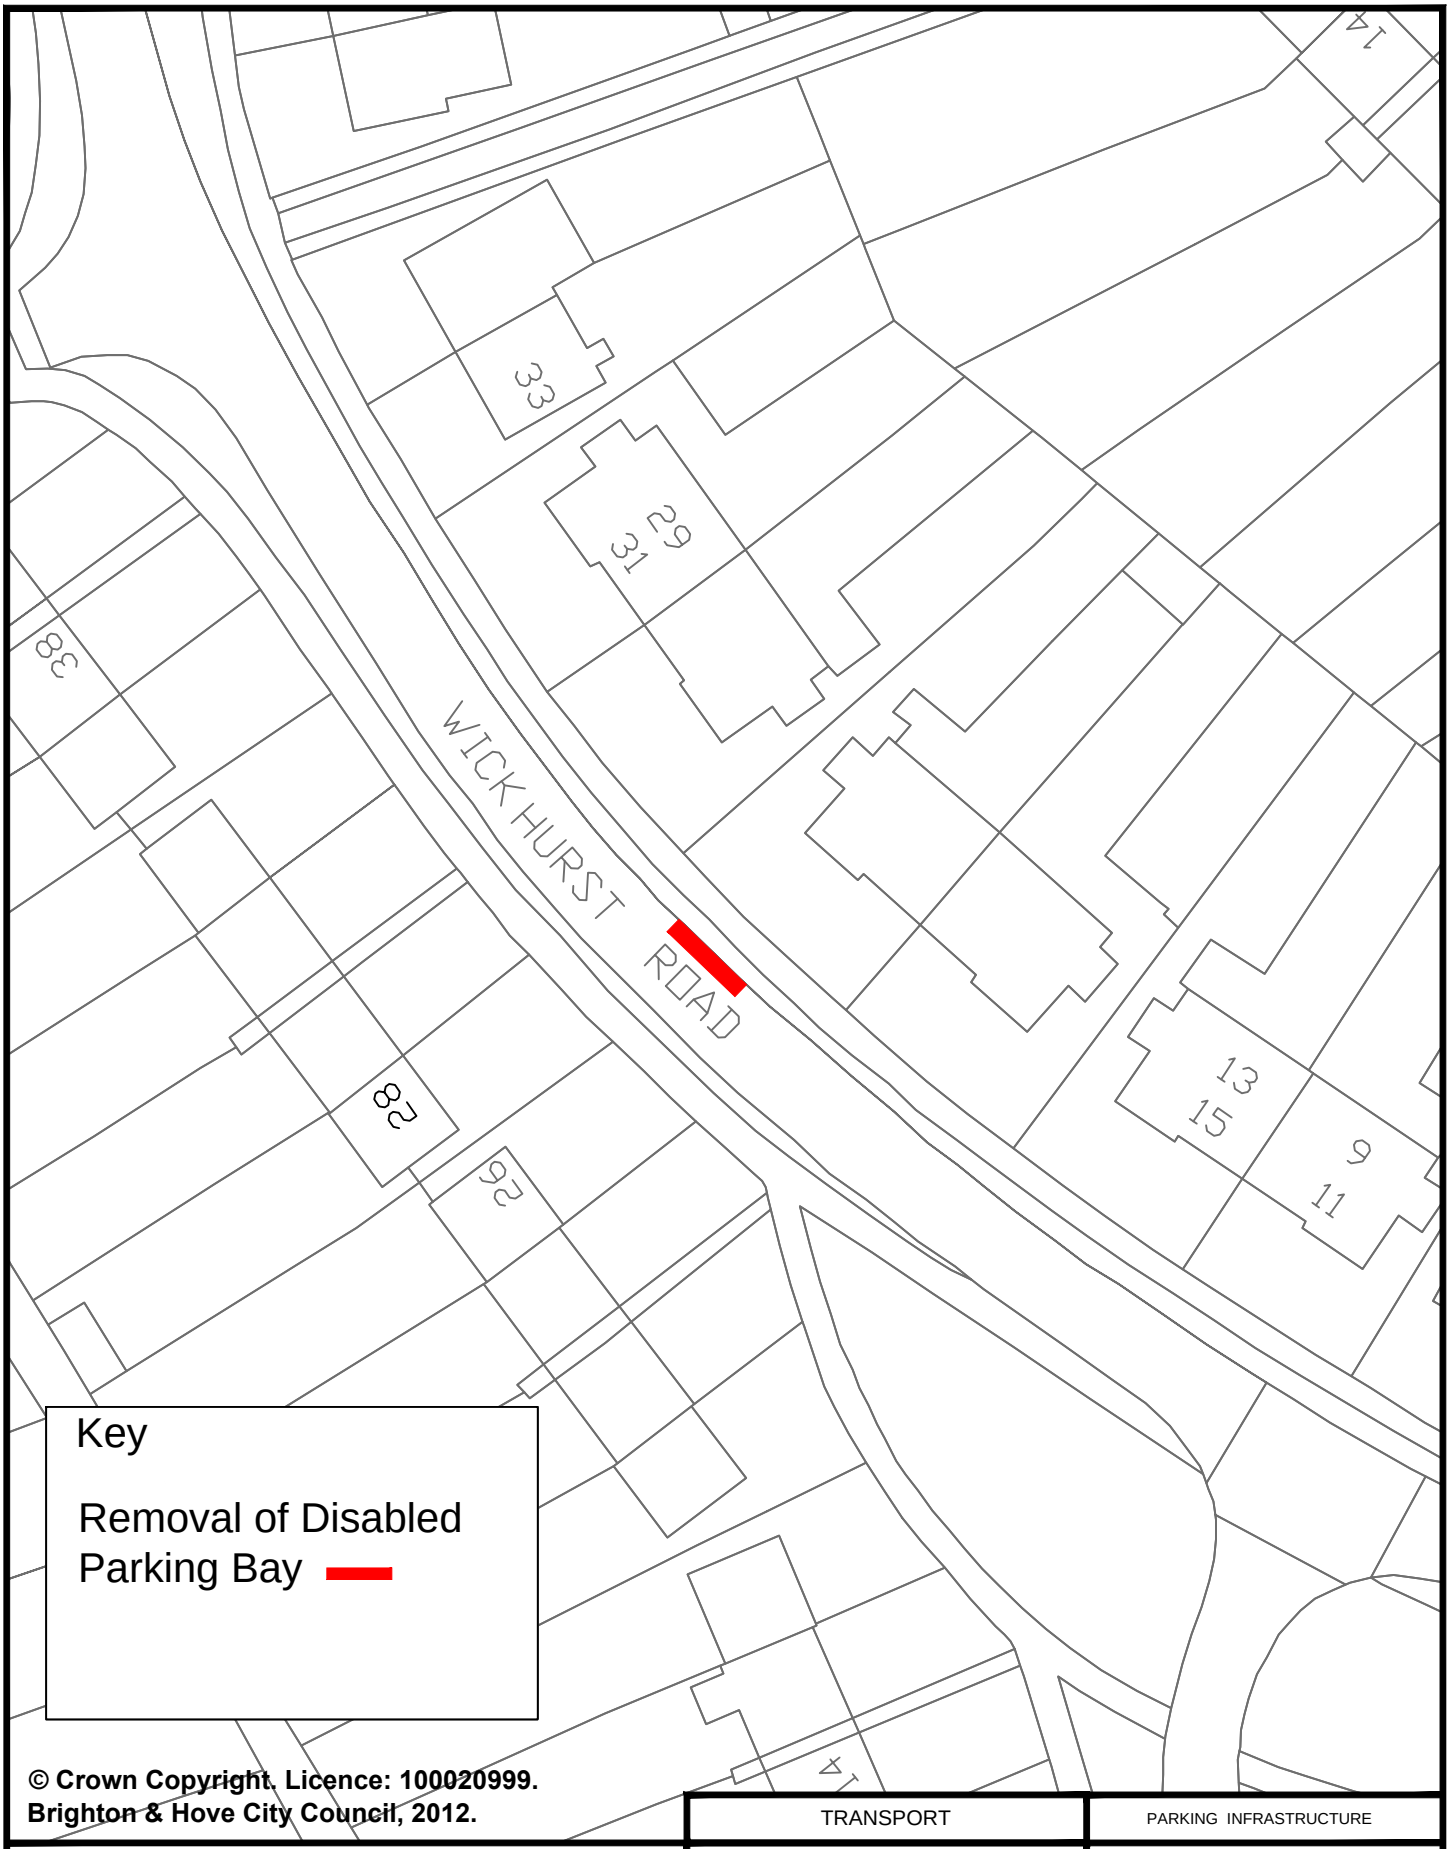

© Crown Copyright. Licence: 100020999.
Brighton & Hove City Council, 2012.

	TRANSPORT	PARKING INFRASTRUCTURE
Address: opposite 28 Wickhurst Road, Portslade	Scale : N.T.S.	Brighton & Hove
	Date : Sept 2016	
Reason: Bay being removed as no longer required	Drawn : DLA	
	Drawing Number : B&H-DPB-NP-065	

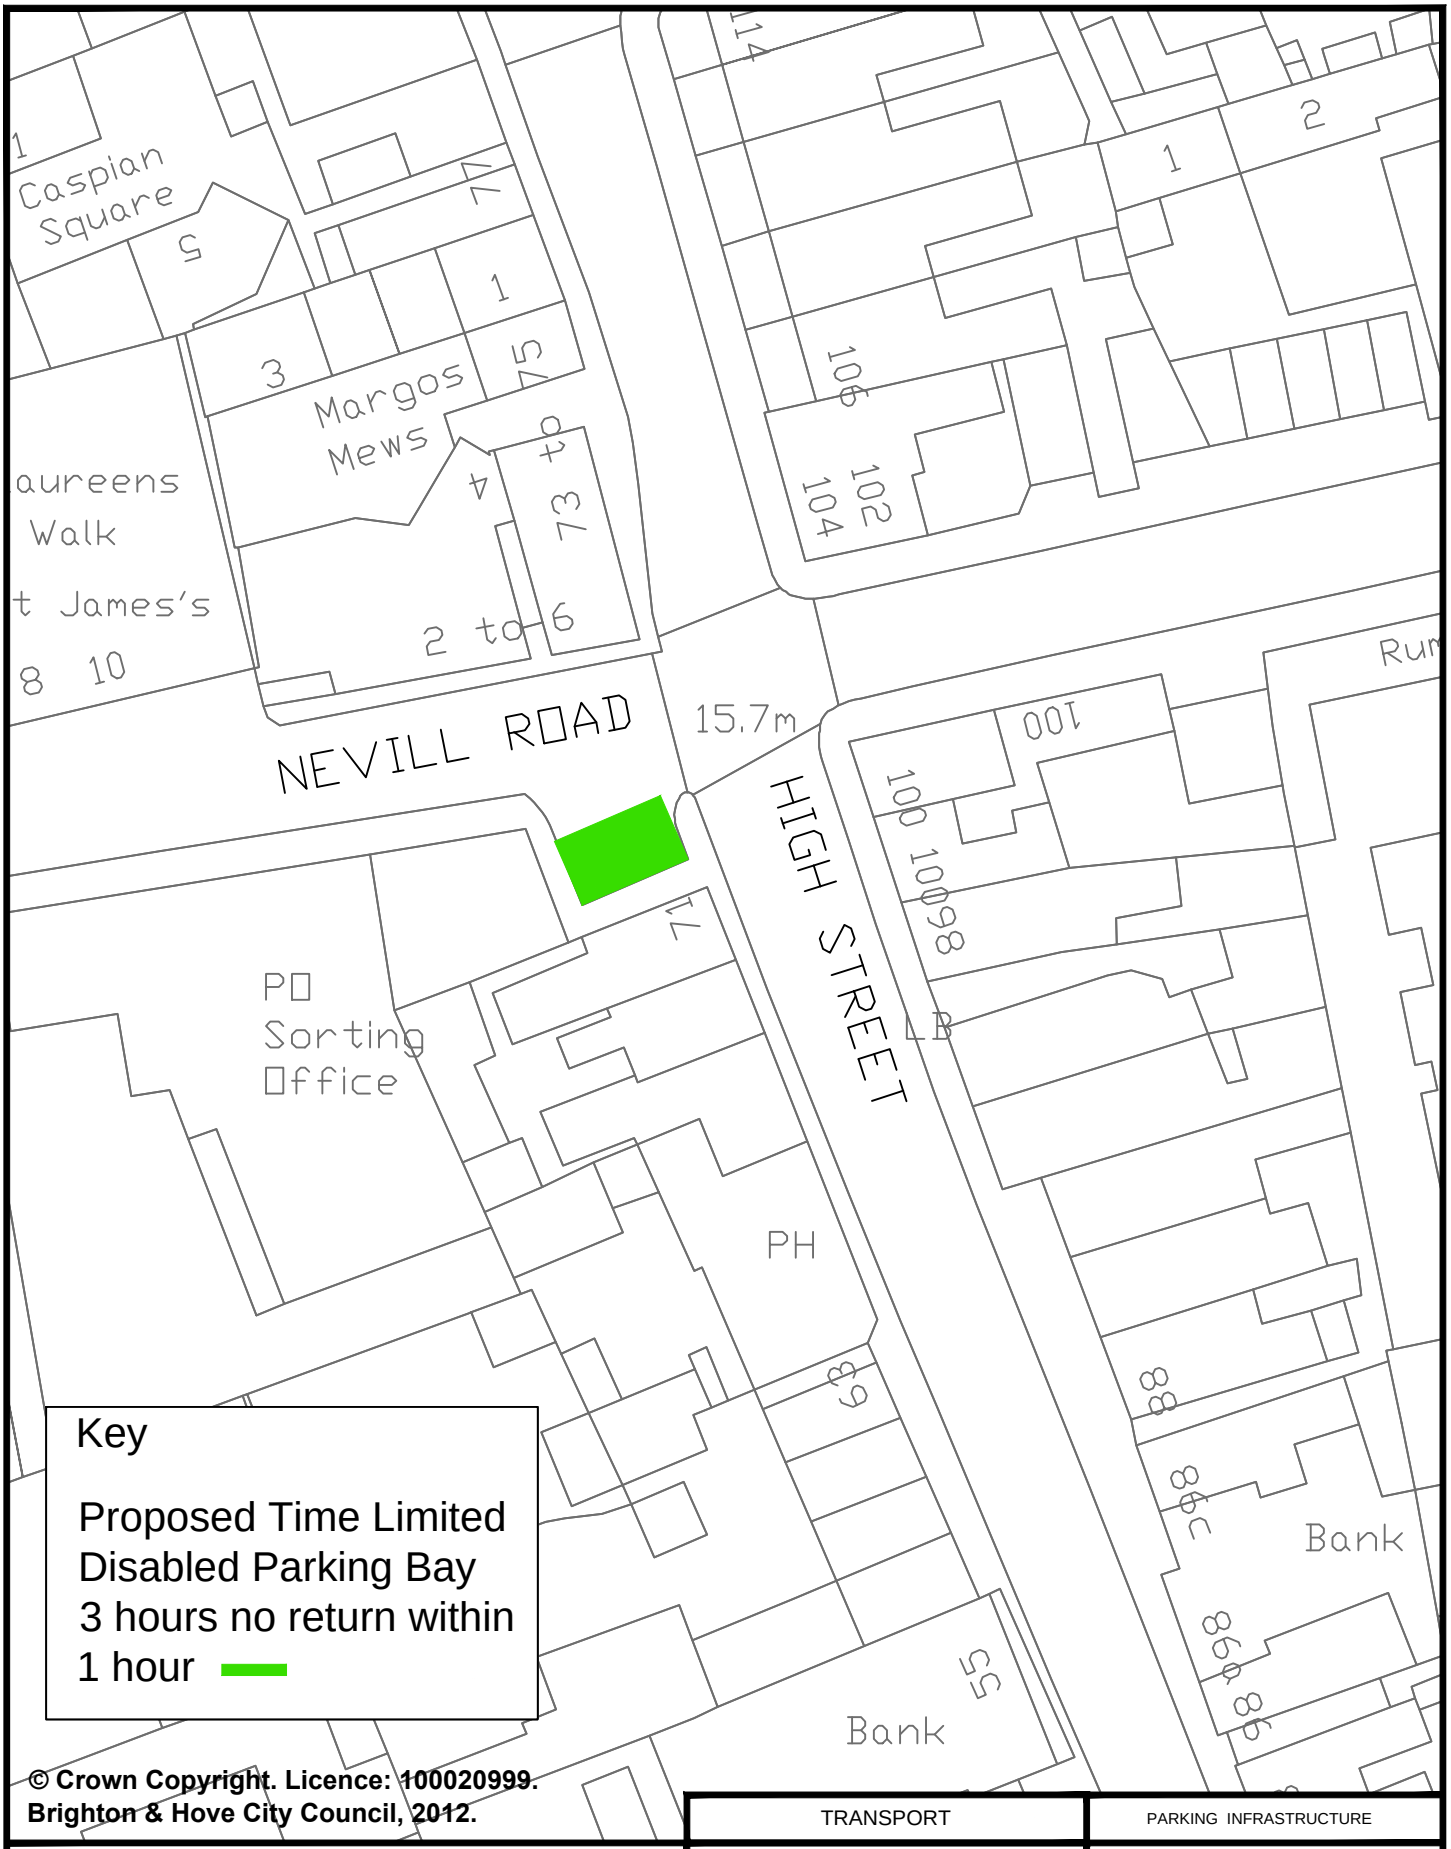

© Crown Copyright. Licence: 100020999. Brighton & Hove City Council, 2012.

TRANSPORT	PARKING INFRASTRUCTURE
Address: adjoining 71 High Street, Nevill Road, Brighton	Scale : N.T.S.
	Date : Sept 2016
Reason: To provide time limited bays for nearby facilities	Drawn : D.A.
	Drawing Number : B&H-DPB-RC-066

Brighton & Hove