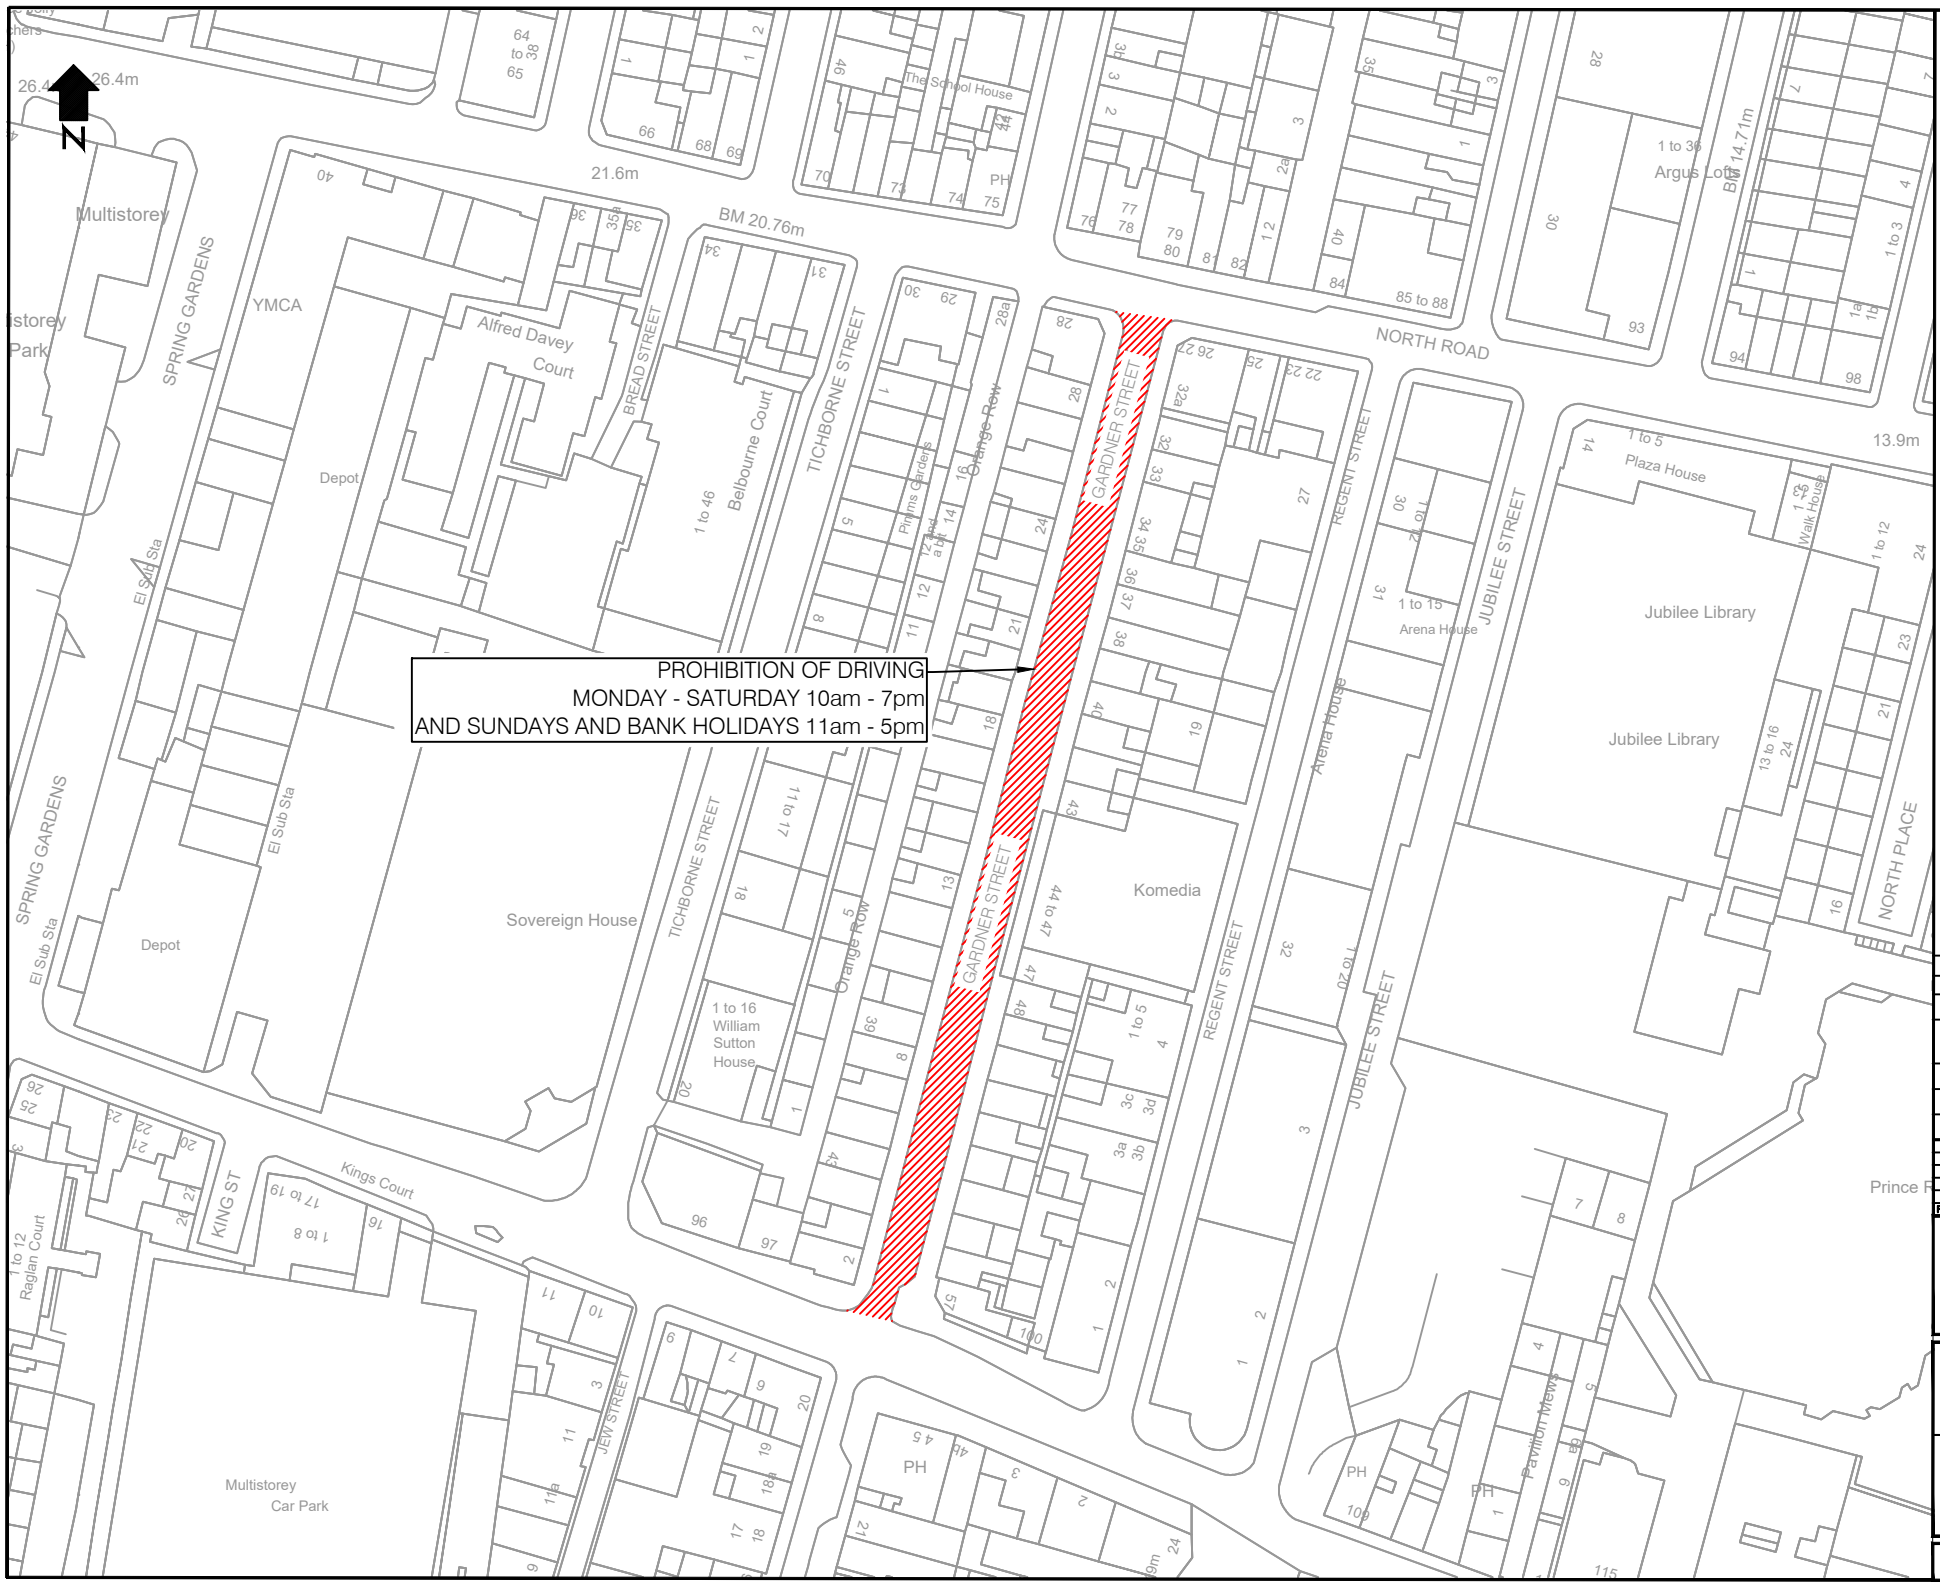

Rev	Revision details	Initials/Date
–	FIRST ISSUE	TW 01.07.20

	Signed	Date
Drawn:	TEW	01.07.20
Designed:		
Checked:		
Approved:		
File/Asset ref:		

Brighton & Hove City Council

Site Name

NORTH LAINE

GARDNER STREET

Drawing Title

PROPOSED EXPERIMENTAL TRAFFIC MANAGEMENT ORDERS

Drawing No	Scale	Rev
1000006676-TMO-02	NTS	–

Rev	Revision details	Initials/Date
–	FIRST ISSUE	TW 01.07.20

	Signed	Date
Drawn:	TEW	01.07.20
Designed:		
Checked:		
Approved:		
File/Asset ref:		

Brighton & Hove City Council

Site Name

NORTH LAINE

SYDNEY STREET

Drawing Title

PROPOSED EXPERIMENTAL TRAFFIC MANAGEMENT ORDERS

Drawing No	Scale	Rev
1000006676-TMO-03	NTS	–