Drawing Status

PRELIMINARY

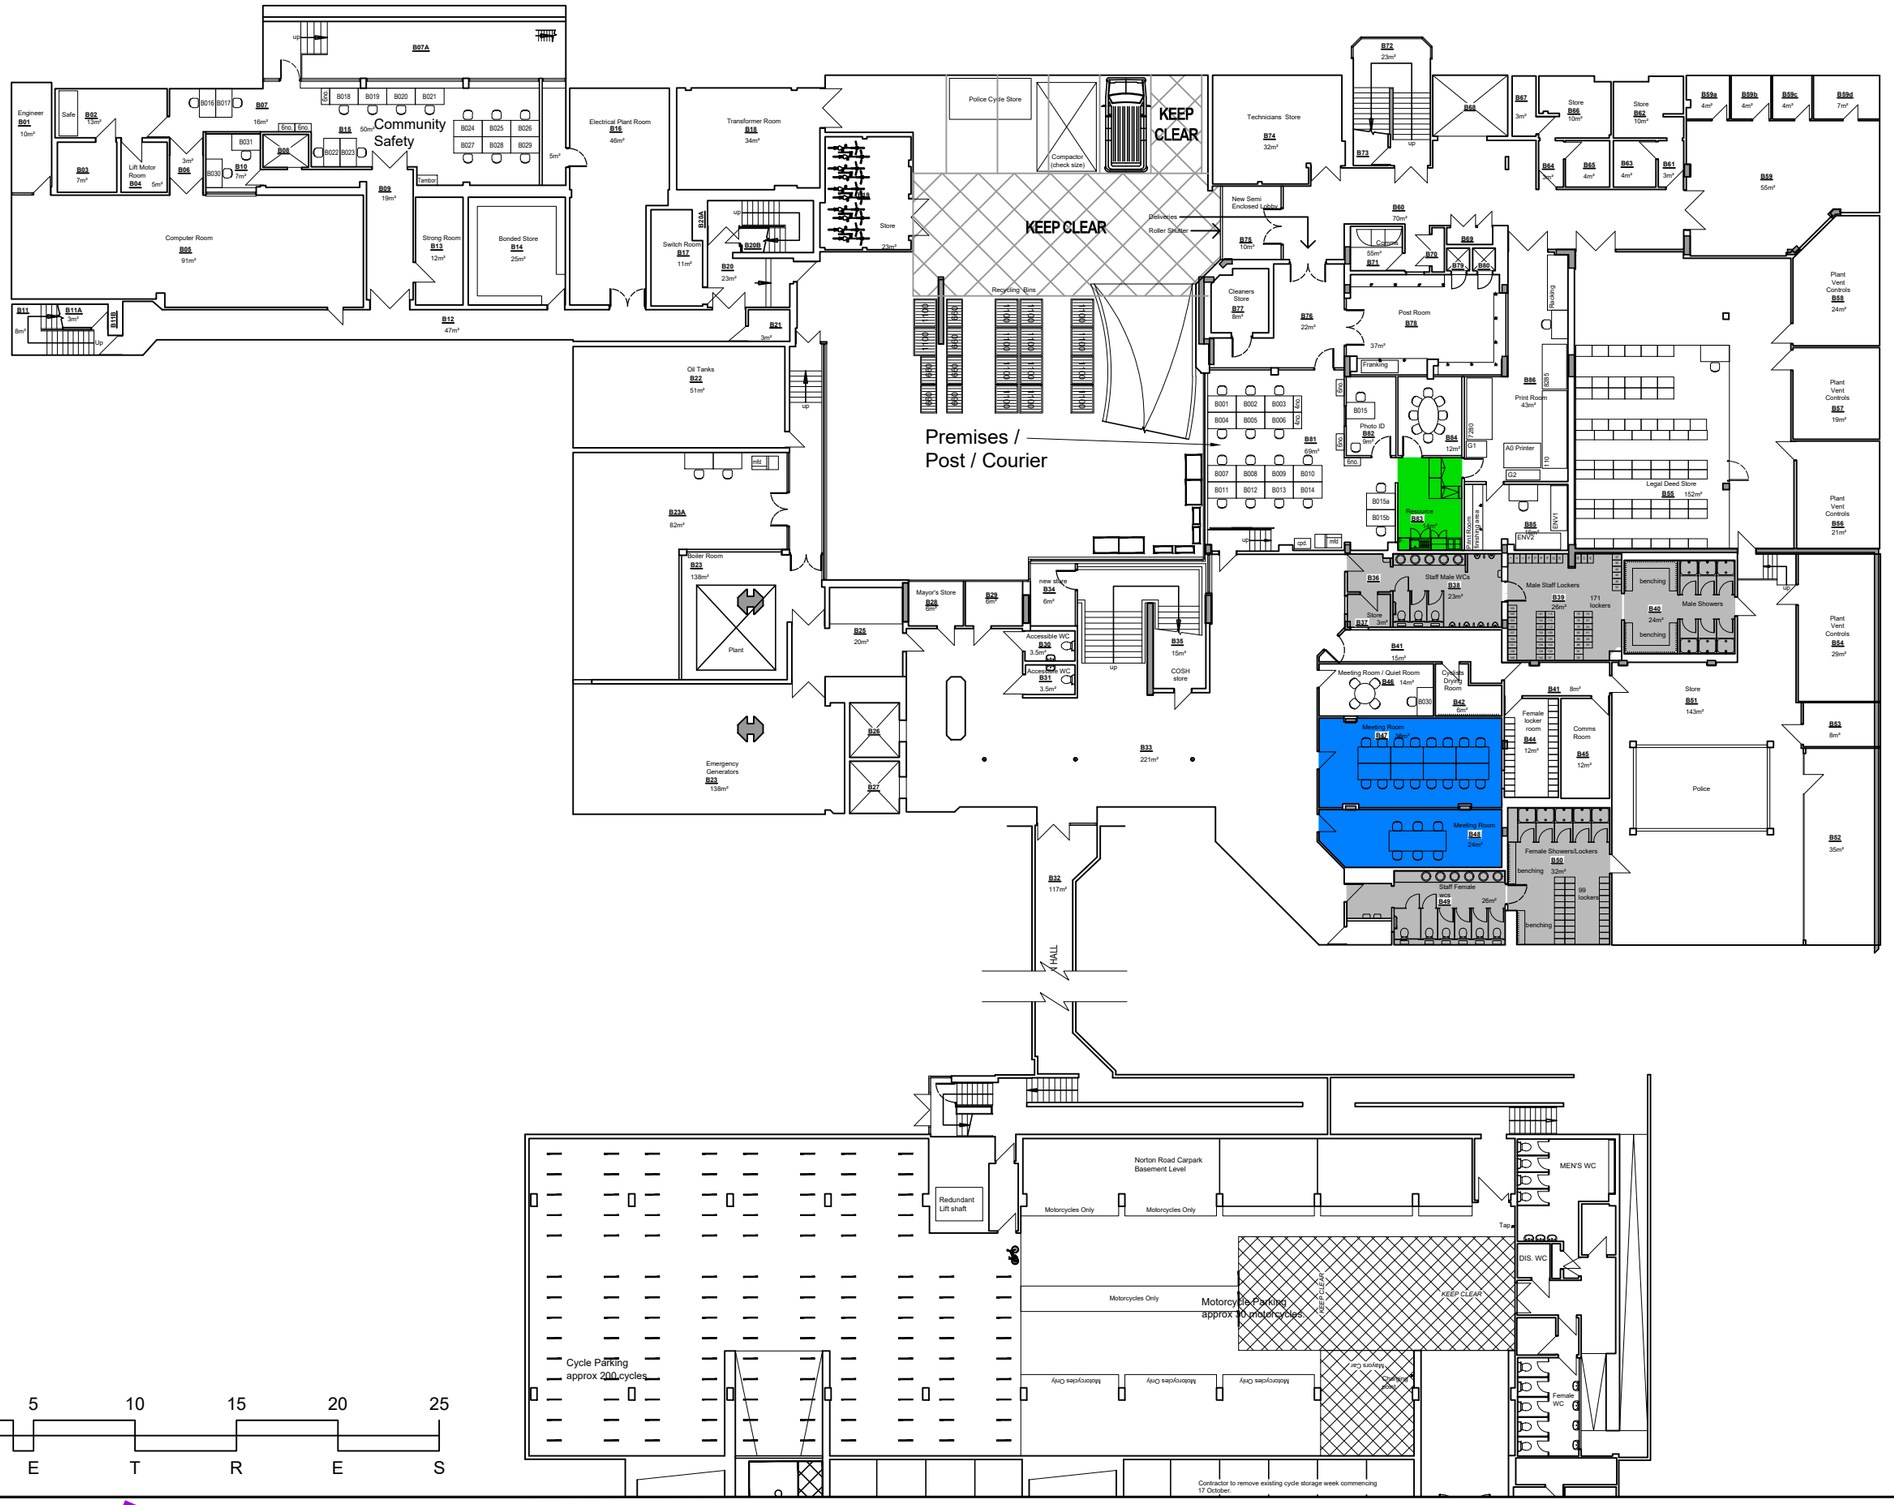

BRIGHTON & HOVE CITY COUNCIL
PROPERTY & DESIGN
KINGS HOUSE, GRAND AVENUE,
HOVE, EAST SUSSEX, BN3 2LS
Telephone. (01273) 290000 Fax No. (01273) 291467

Project
Hove Town Hall

Title
Basement Plan

Drawn By	Checked	Date
MS		May 2022

Project No.	Scale
GEN 000	nts

Drawing No.	Revision
HTH01	-

This drawing should be read in conjunction with all other drawings. Do not scale. All Dimensions must be site checked. Copyright © Brighton & Hove City Council.