Article 4 Direction Area
Plan 7. Lewes Road

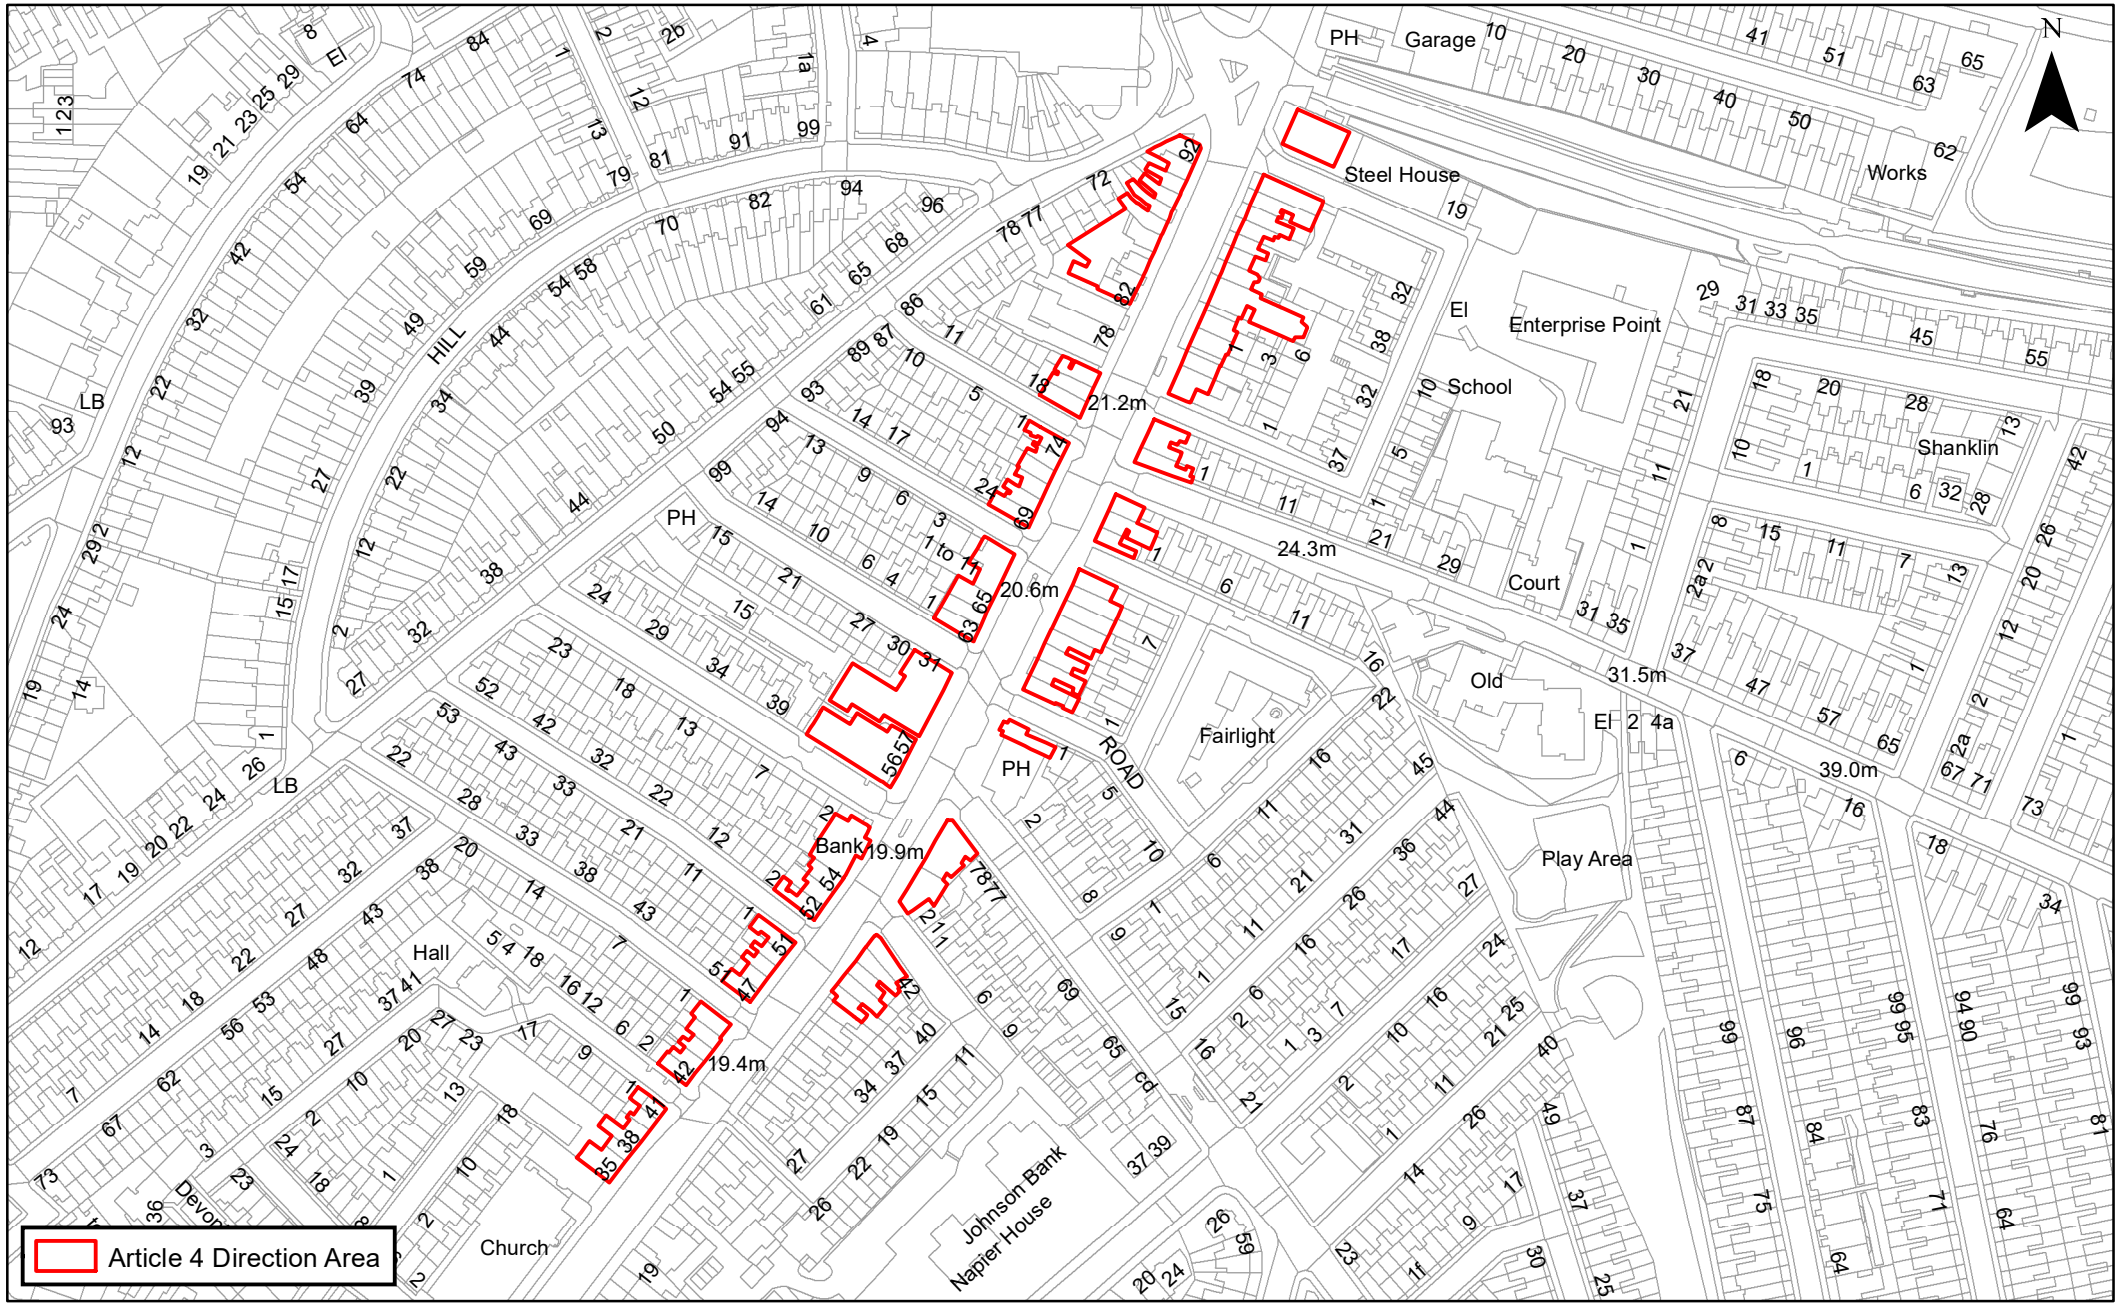

Scale: 1:2,500

© Crown Copyright. All rights reserved. Licence: 100020999, Brighton & Hove City Council. 2022.

0 25 50 100 150 200 Meters